



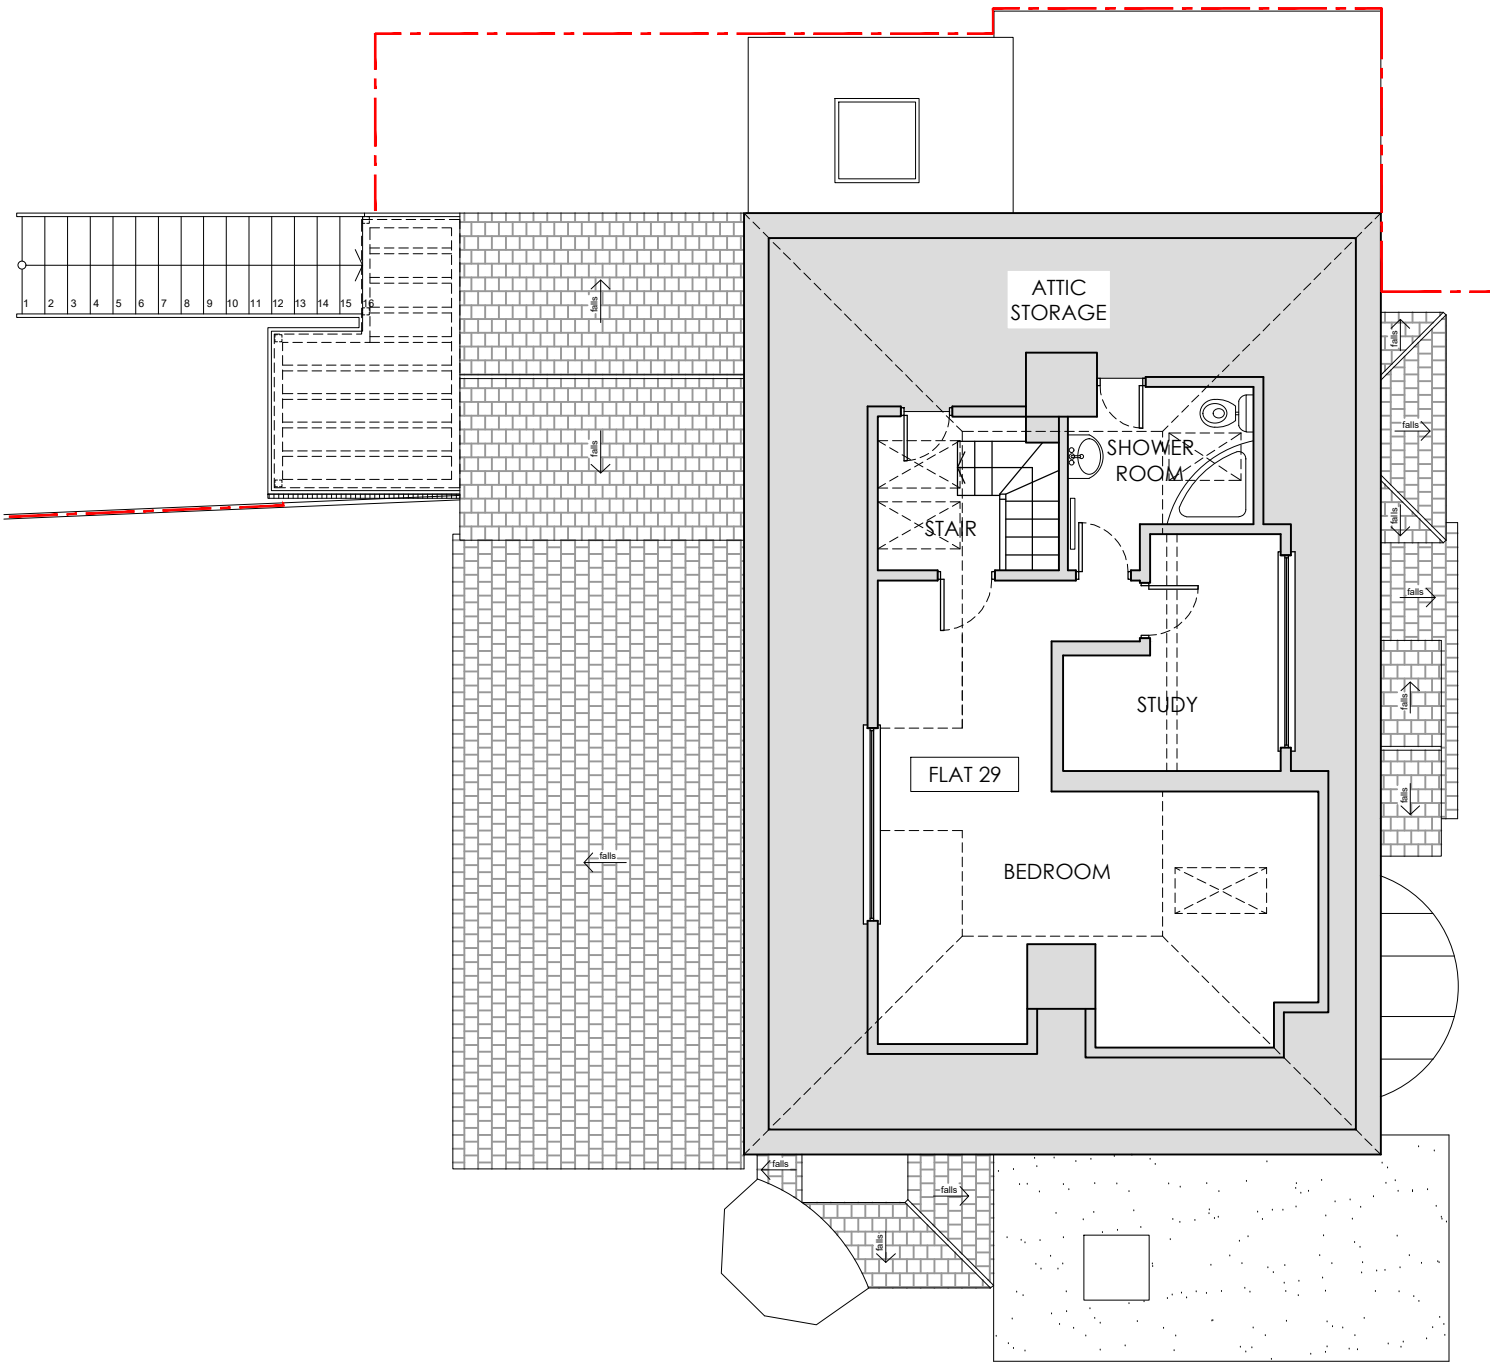

1 PROPOSED SECOND FLOOR PLAN
SCALE 1:100

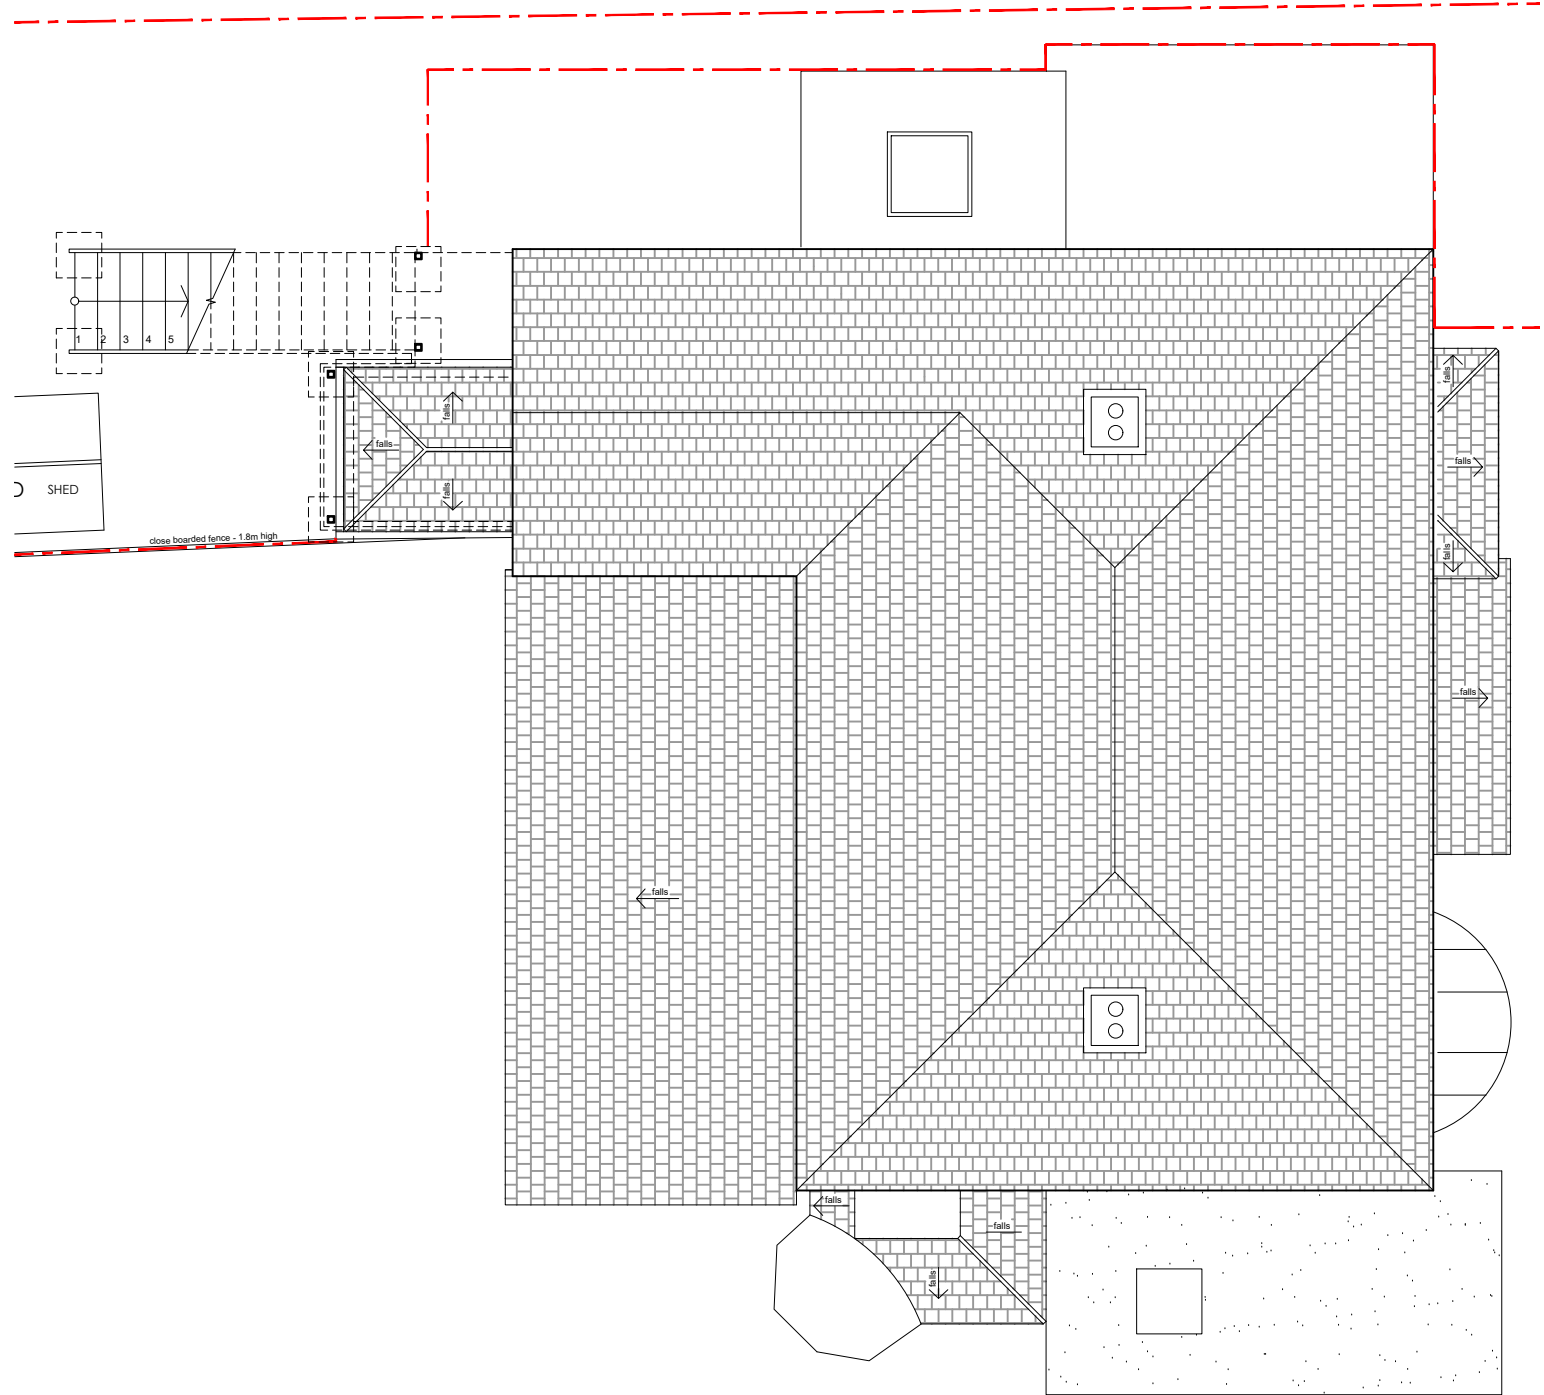

2 PROPOSED ROOF PLAN
SCALE 1:100



EXISTING

REVISIONS

STATUS		PROJECT	
PROPOSED		29 CRESCENT ROAD	
		TITLE	
PROPOSED SECOND & ROOF PLANS			
SCALE	DATE	DRAWING NUMBER	REV
1:100	2026.05.25	103	*

VICTORIA MUSTARD ARCHITECT
135 Crawley Down Road, Felbridge, East Grinstead RH19 2PS
Mob 07779 245 093 vicki@victoriamustardarchitects.com