



FOR PLANNING
PURPOSES ONLY

NOT FOR CONSTRUCTION


TO BE READ IN CONJUNCTION WITH
DESIGN AND ACCESS STATEMENT,
HERITAGE STATEMENT AND OTHER
PLANNING SUBMISSION
DOCUMENTATION

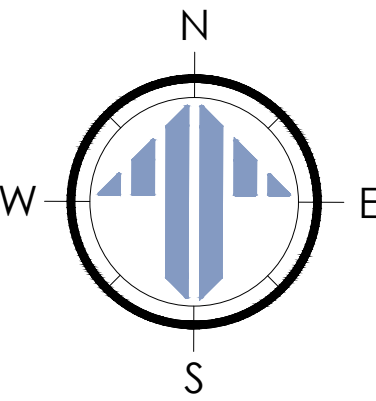

LOCATION PLAN AS EXISTING
SCALE @ 1:1250 ON AN A1 SHEET

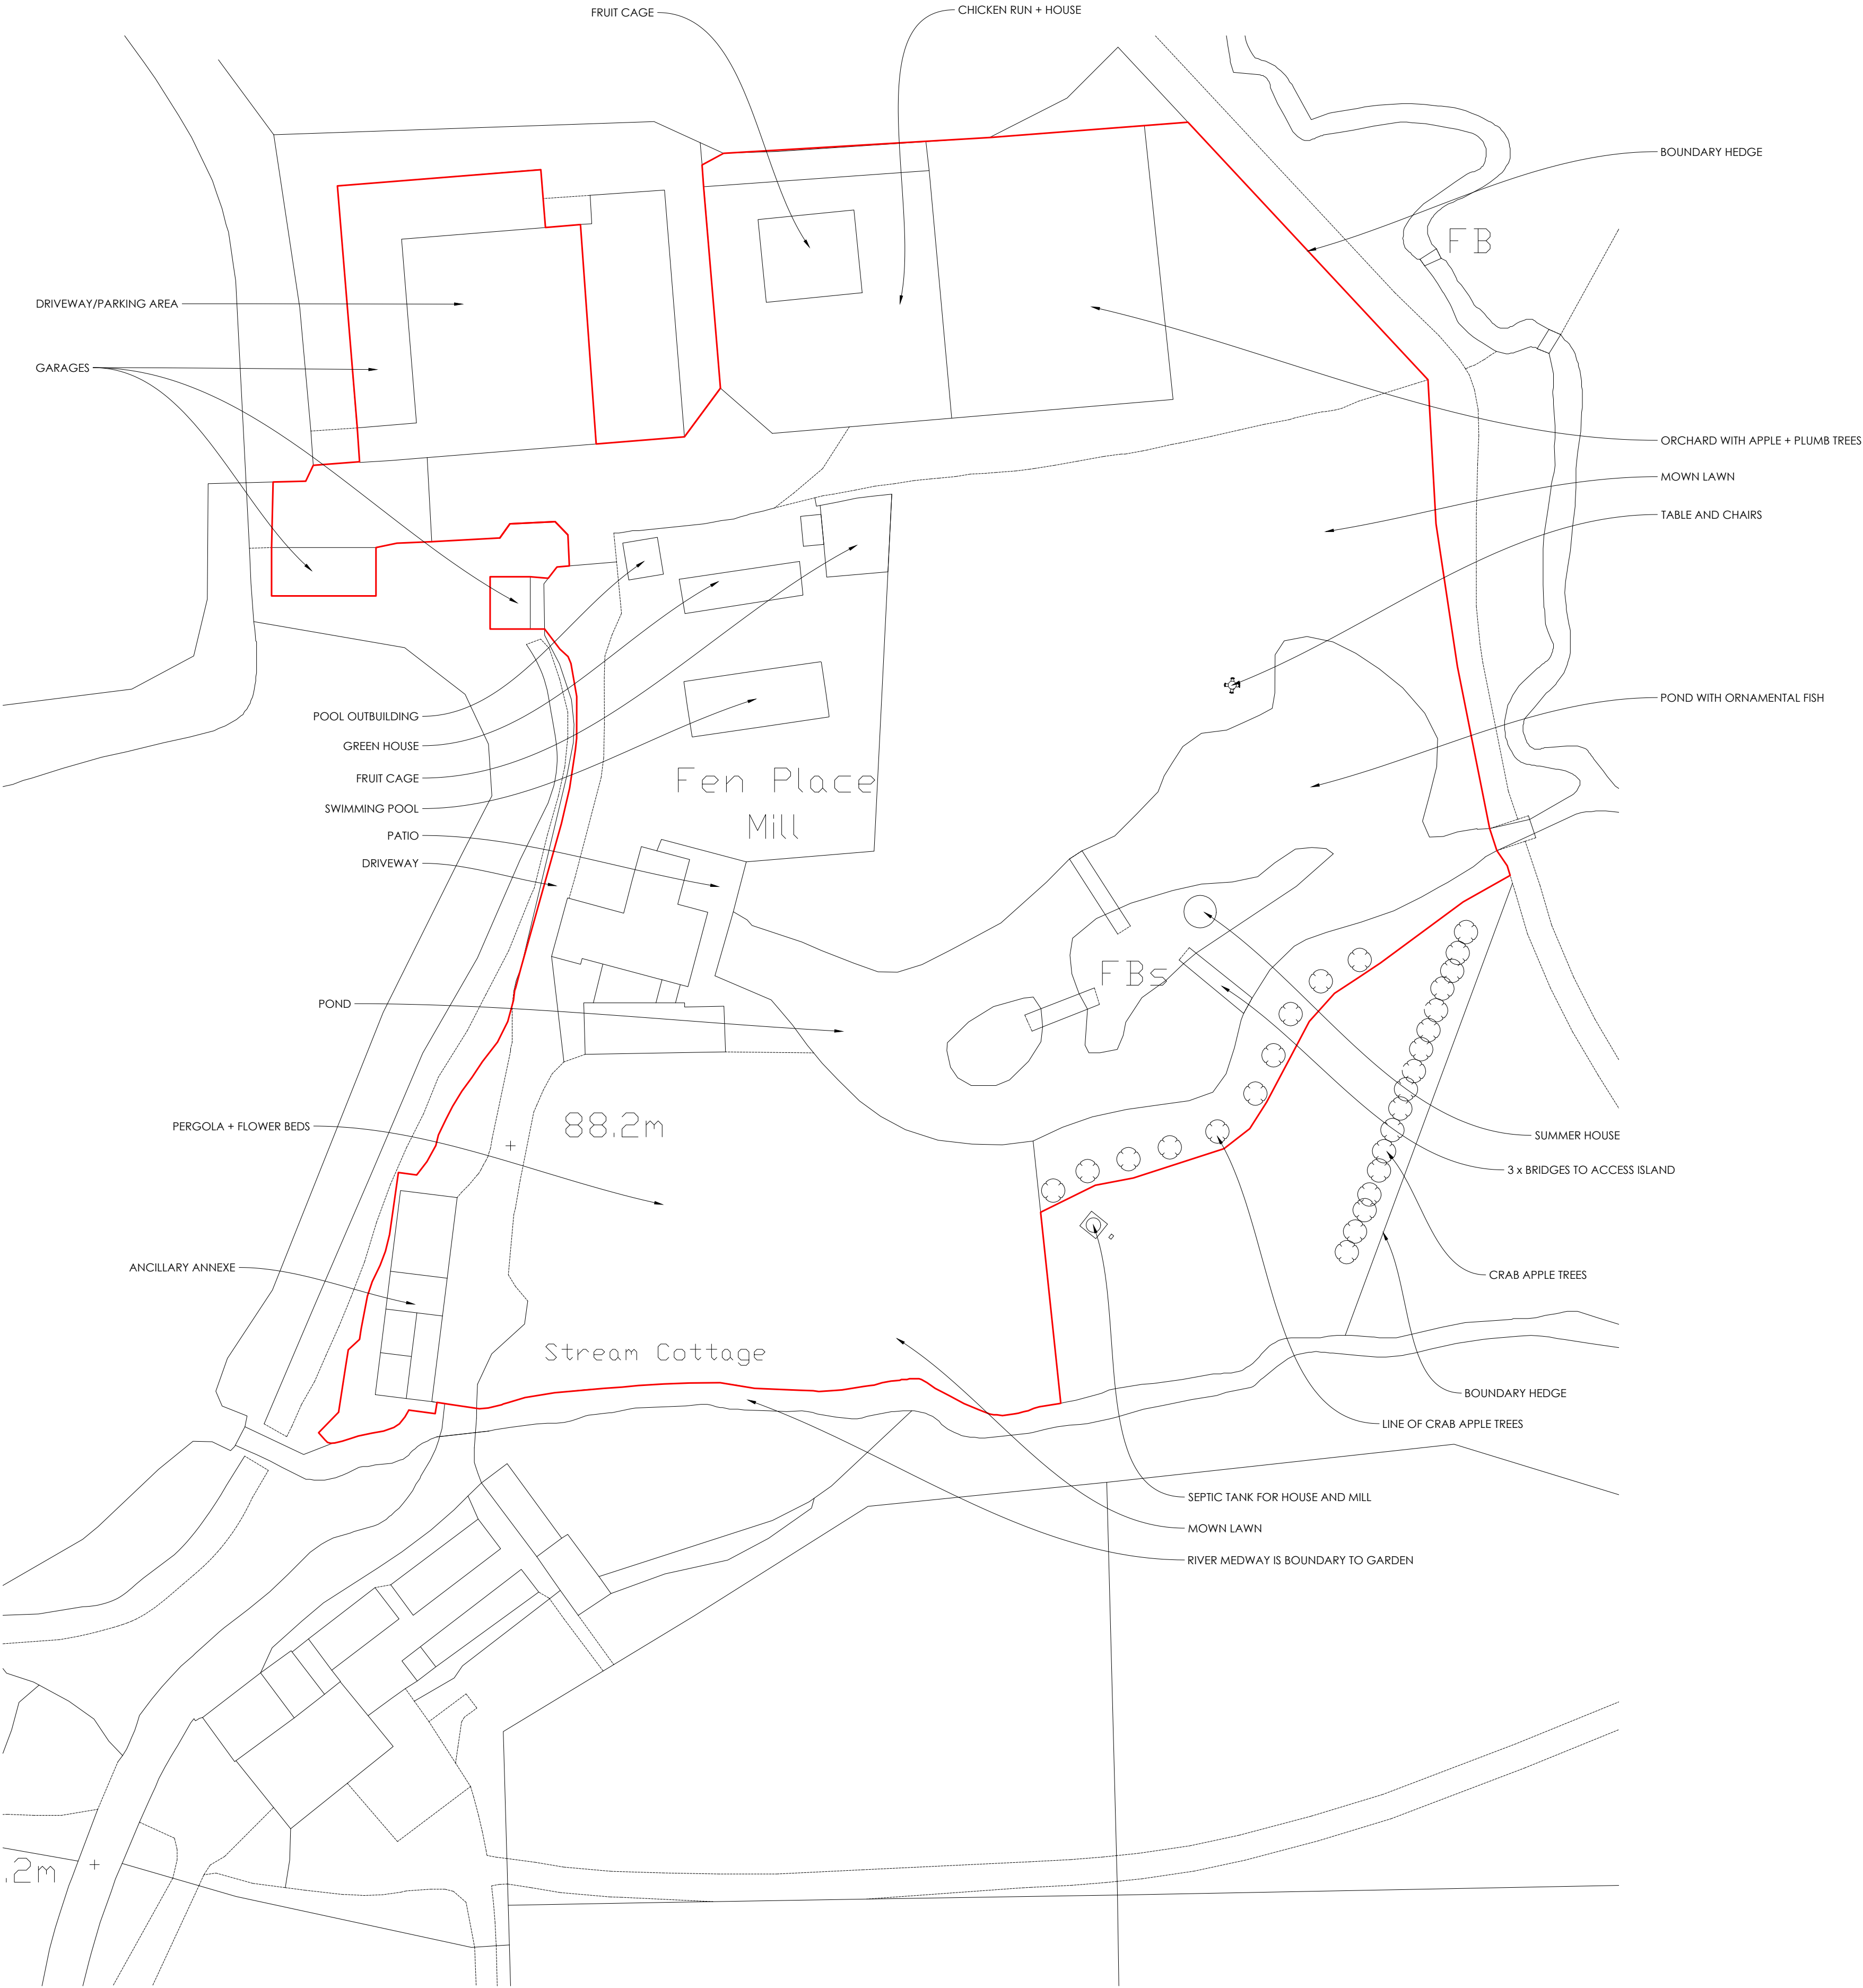

SITE PLAN AS EXISTING
SCALE @ 1:1500 ON AN A1 SHEET

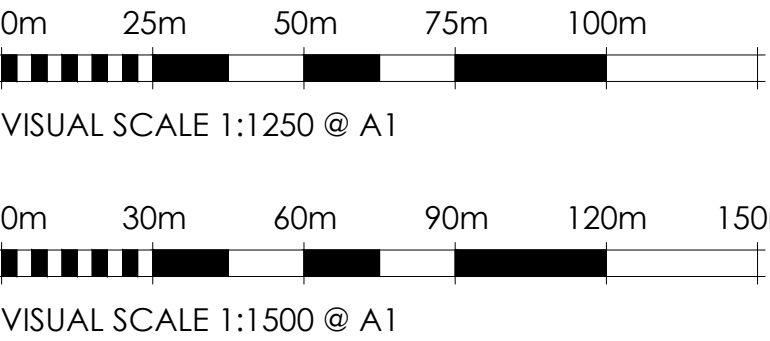

REV.	DATE	BY	AMENDMENT	CHK.
------	------	----	-----------	------

PLANNING



2 Lucastes Mews, Paddockhall Road,
Haywards Heath,
West Sussex, RH16 1HE
(01444) 452604
h@goildbaxter.co.uk
www.goildbaxter.co.uk

NOTES:
DO NOT SCALE OFF THIS DRAWING UNLESS FOR PLANNING PURPOSES.
CHECK ALL DIMENSIONS ON SITE BEFORE ANY WORK IS COMMENCED.
ALL GOODS MATERIALS AND WORKMANSHIP MUST CONFORM WITH CURRENT
BUILDING REGULATIONS, BRITISH STANDARDS AND CODES OF PRACTICE.
COPYRIGHT OF THIS DRAWING IS RETAINED BY GOULD PROPERTY CONSULTANTS
LIP 1/A GOULD BAXTER AND IT MUST NOT BE REPRODUCED WITHOUT WRITTEN
CONSENT.

CLIENT.	MR & MRS T BEASLEY
PROJECT.	FEN PLACE MILL EAST STREET TURNERS HILL WEST SUSSEX RH10 4QQ

DRAWING.	FEN PLACE MILL SITE, LOCATION & BLOCK PLAN AS EXISTING
----------	--

DATE. 07.08.26	SCALE AT A1. 1:1250/1:500	DRAWN BY: DL CHECKED BY: -
-------------------	------------------------------	-------------------------------

JOB NO. GH1105	DRAWING NO. PL.001	REV. B
-------------------	-----------------------	-----------