


BOUNDARY

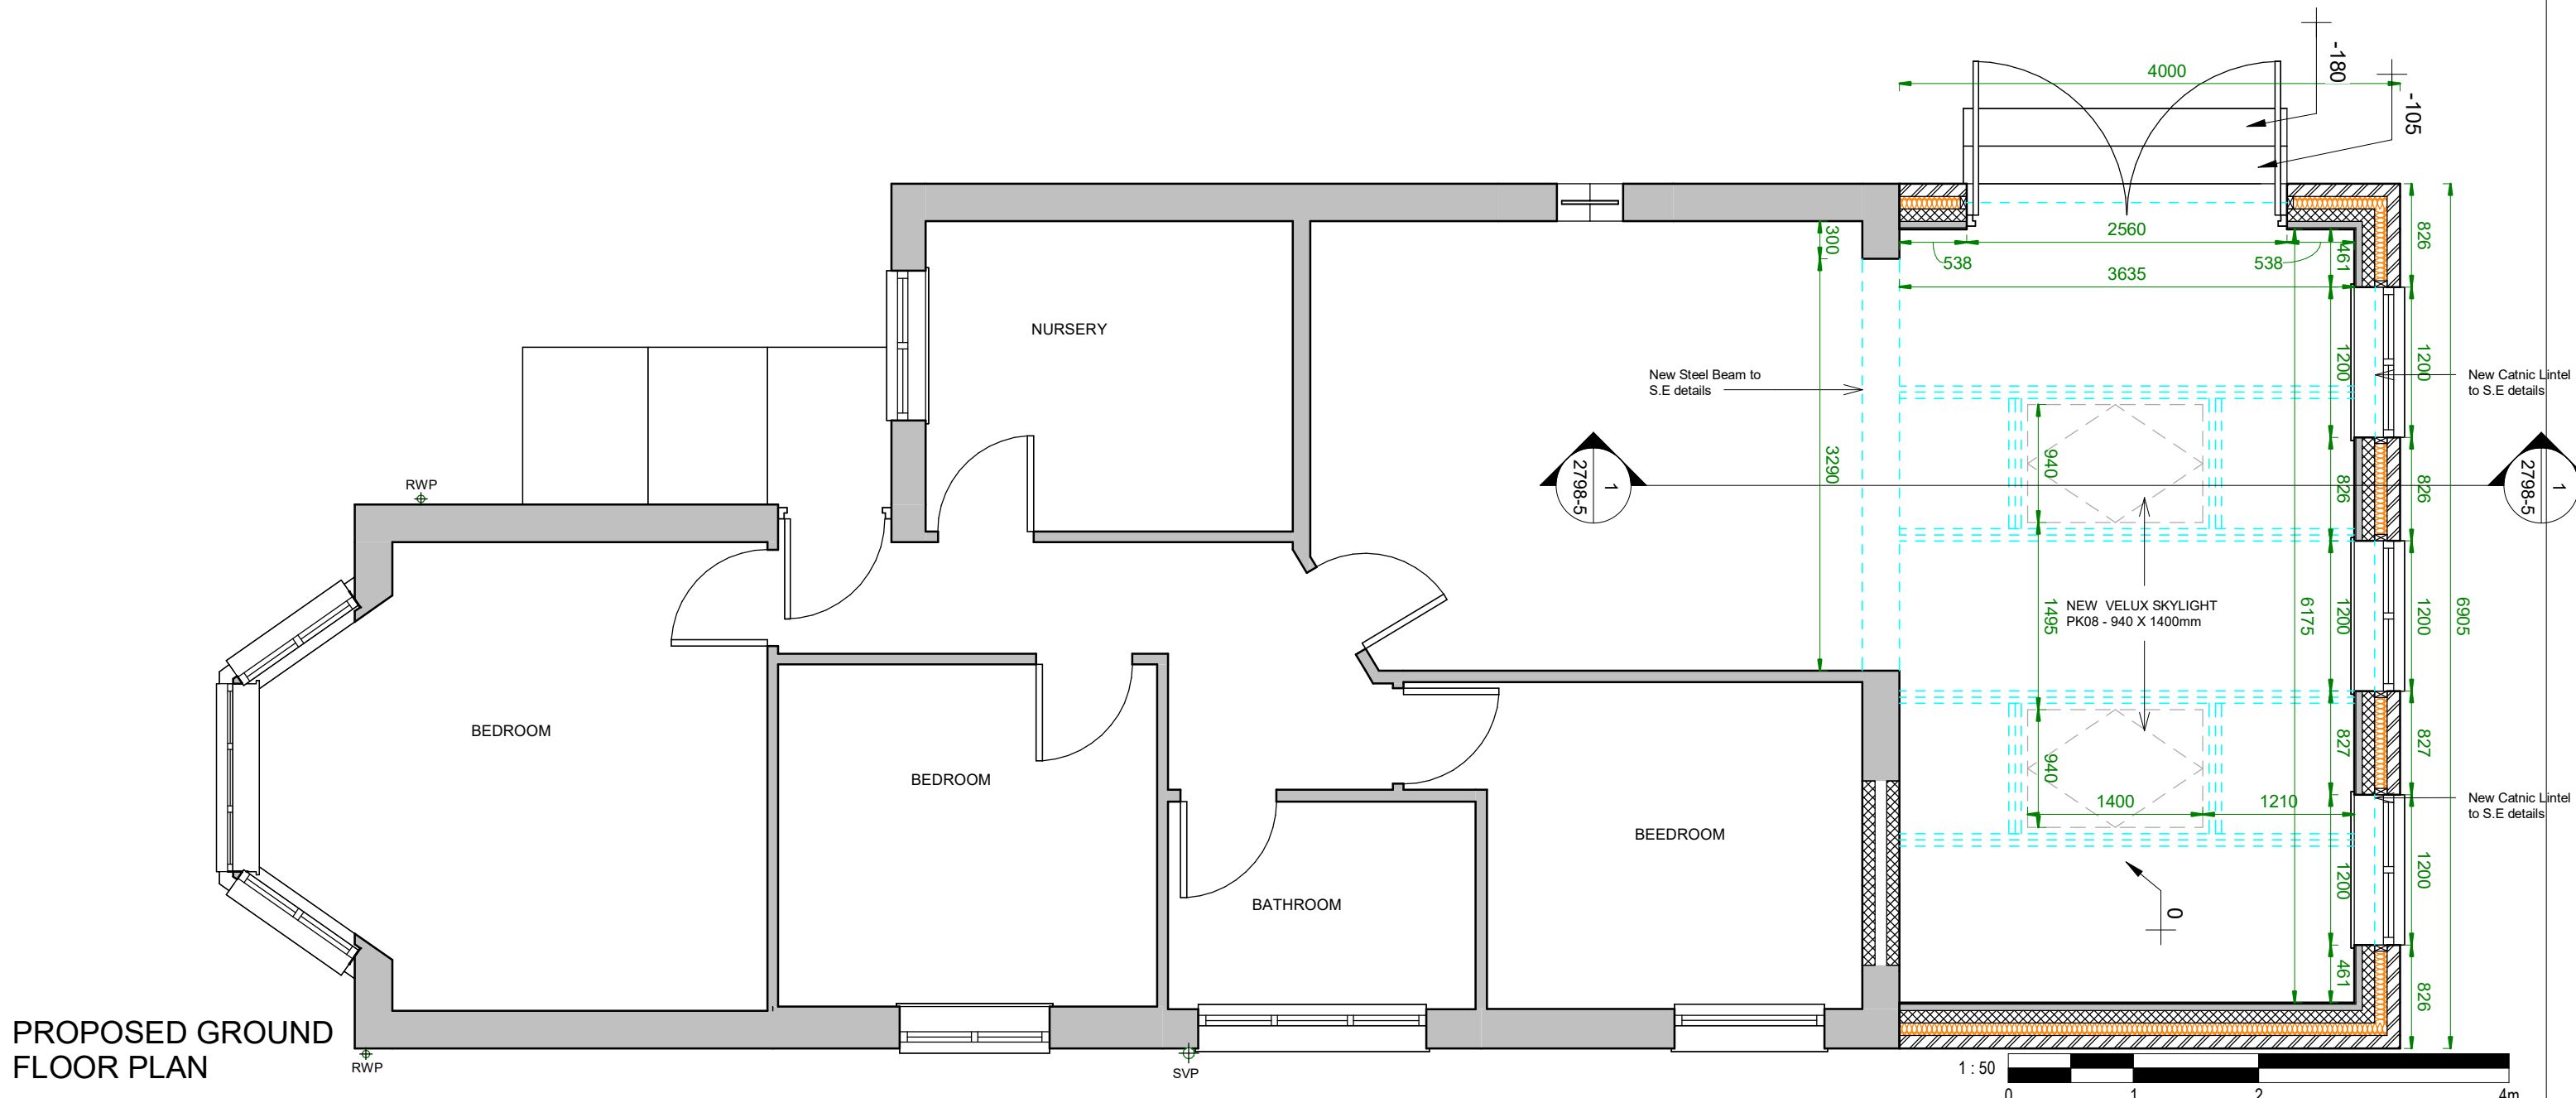

PROPOSED GROUND FLOOR PLAN

ALL DIMS IN MILLIMETERS UNLESS NOTED OTHERWISE DO NOT SCALE EXCEPT FOR PLANNING PURPOSES IF IN DOUBT - ASK THIS DRAWING IS CONFIDENTIAL AND IS THE PROPERTY OF KEENAN PROJECT DESIGNS LTD © COPYRIGHT	KEENAN PROJECT DESIGNS	KEENAN PROJECT DESIGNS 08002335787 INFO@KEENANPROJECTDESIGNS.COM WWW.KEENANPROJECTDESIGN.COM	CLIENT: Zach Williams	DATE: 30/01/2025	DRAWN BY: Chibuzo Chinwuko	SCALE: 1:50@A3 1:25@A1
			ADDRESS: 37 Linden Ave, East Grinstead, RH19 1LS	PROJECT LEAD: Awwal Kazeem	DRAWING NO: 2798-2	REV: F