



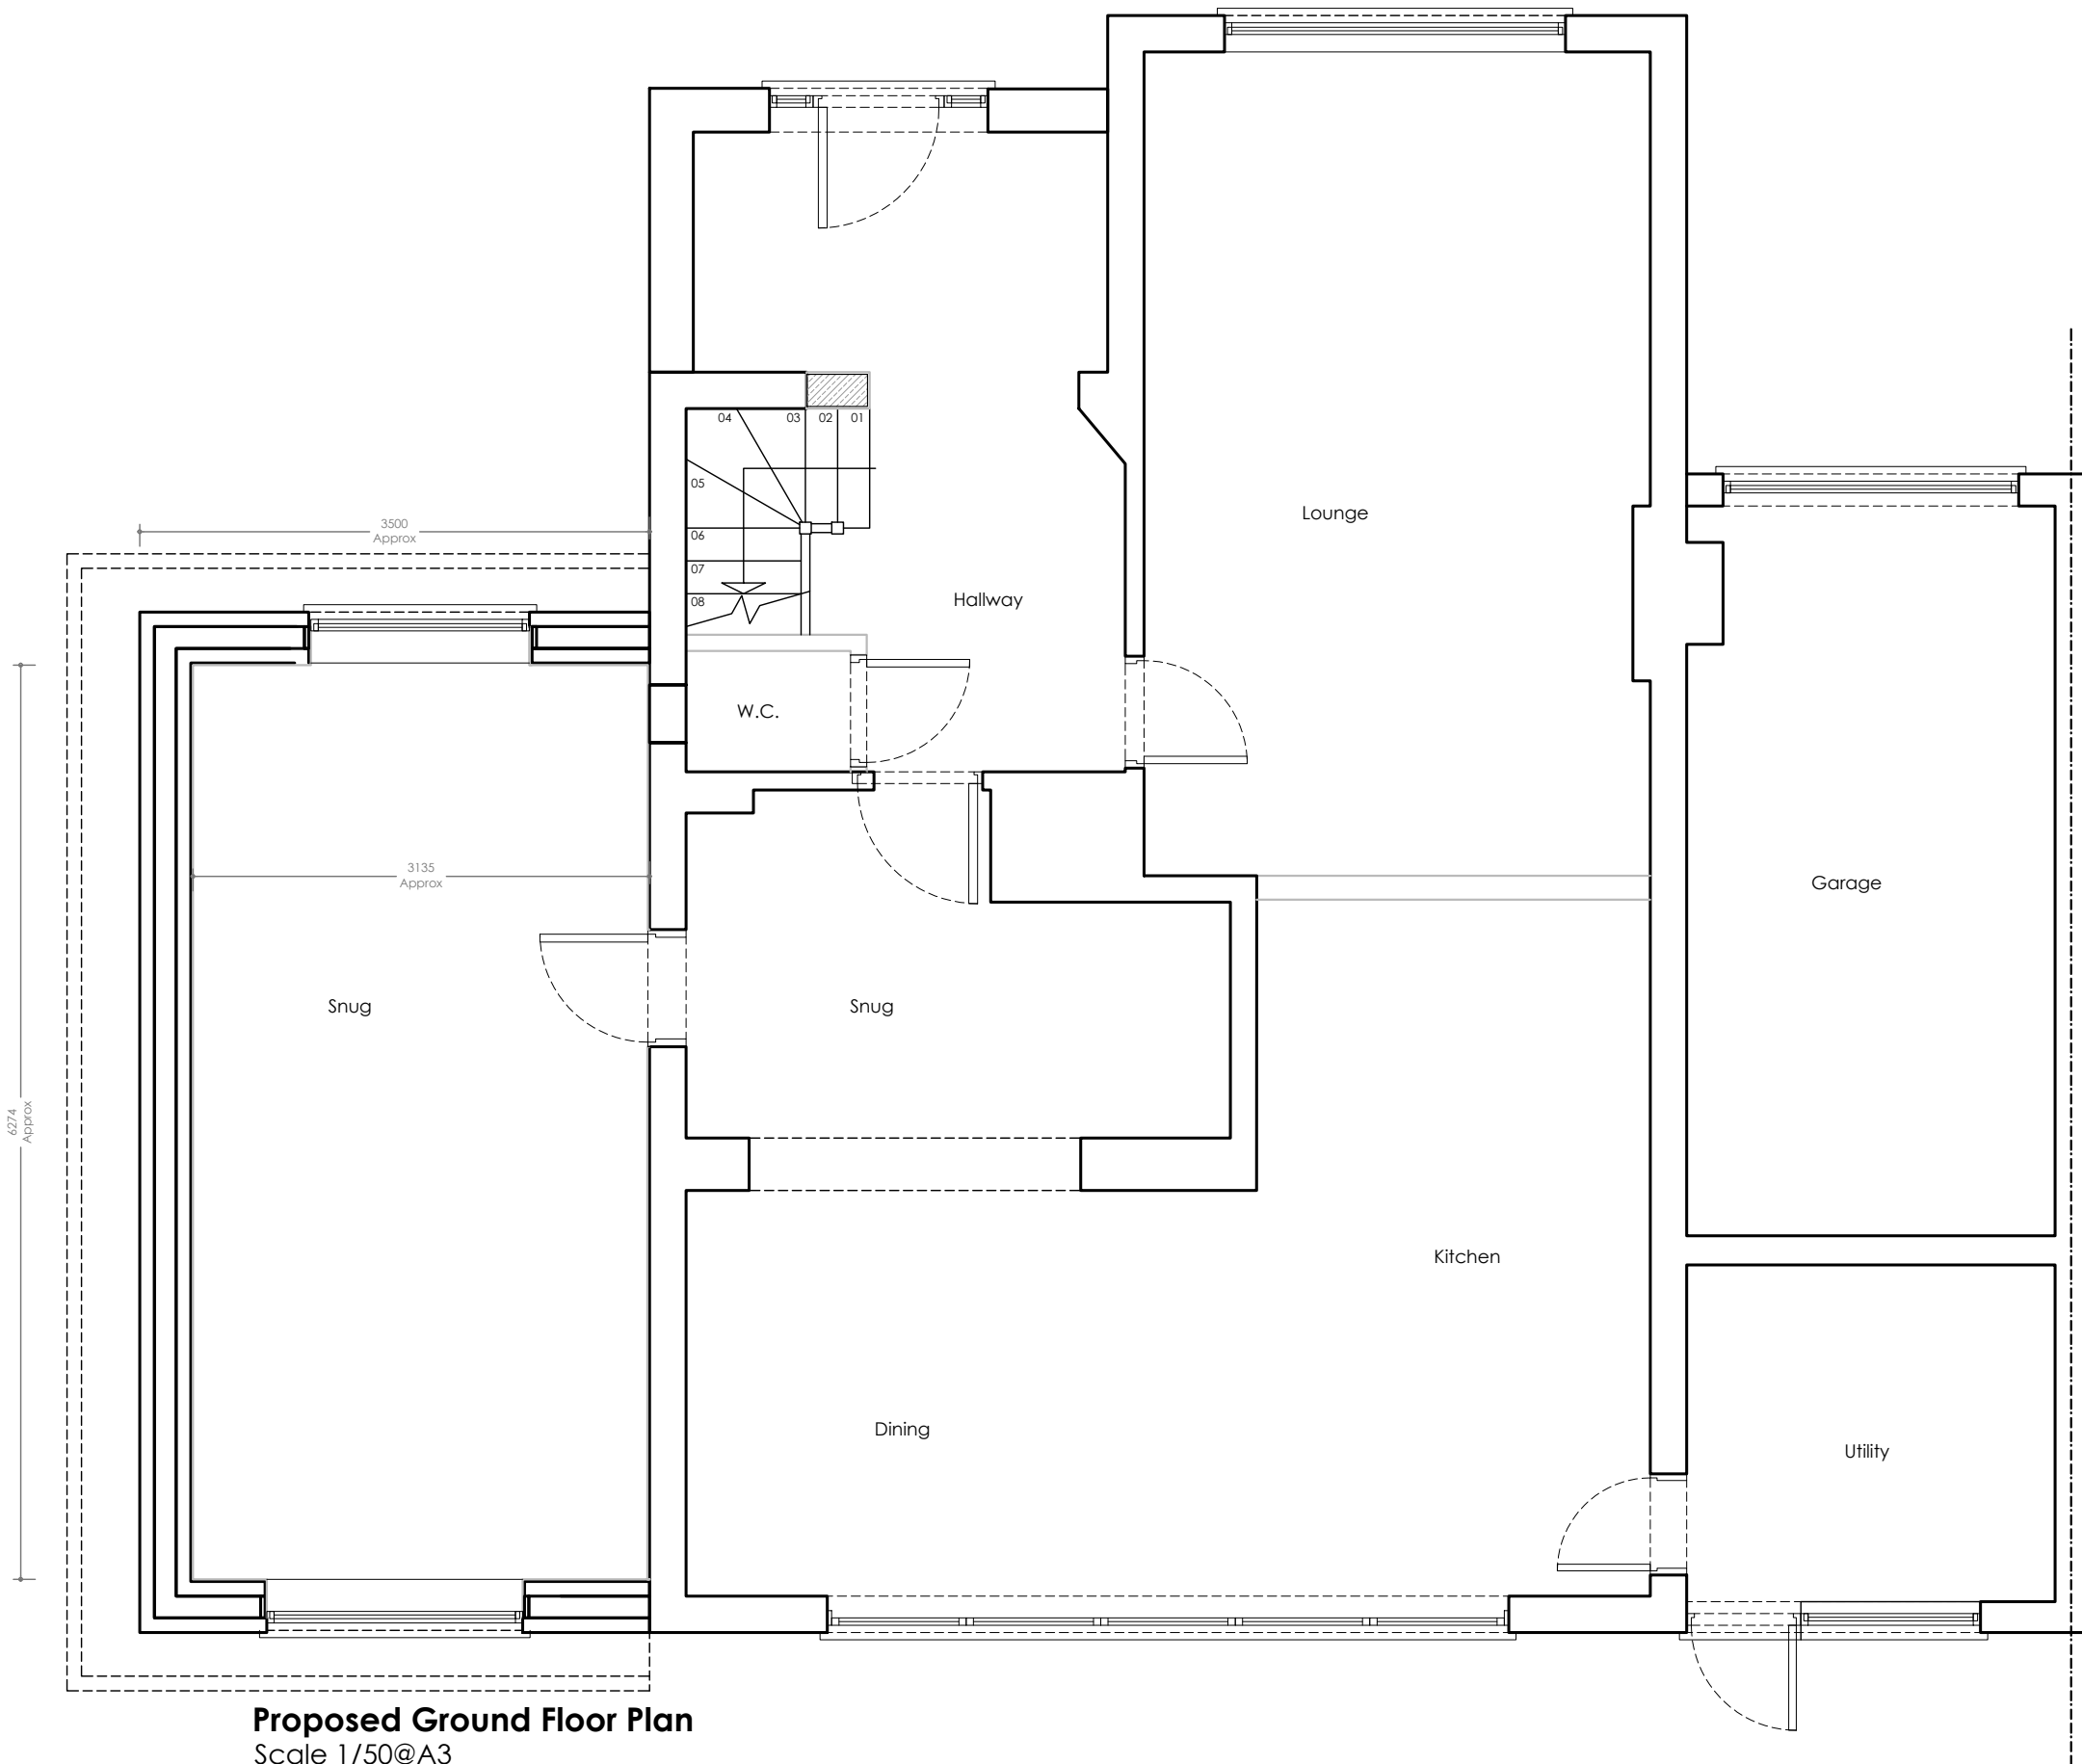

Proposed Ground Floor Plan
Scale 1/50@A3

 

General Notes:

It's the home owners responsibility to obtain all permissions under the Party Wall etc. Act 1996

The contractor is responsible for the verification of all dimensions on site, inform contract administrator of any discrepancies.

Use figure dimension only.

Existing foundations, lintels and walls to be exposed if required by Building Control for assessment upgrade if found inadequate.

The materials used in any exterior work will be of a similar appearance to those used in the construction of the exterior of the existing dwelling house

Proposed roof lights will protrude no more than 0.15m beyond the plane of the slope of the original roof when measured from the perpendicular

Any windows on flank walls to be obscure glazed & fixed shut below 1.7m when measured from floor level

Furniture, sanitary ware & kitchen layouts shown are indicative. To be confirmed on site

All drainage to be confirmed on site

All materials, windows, doors etc used to be fitted as per manufacturers specifications

Key To Drawings:

	EXISTING BRICK WALL		PROPOSED CAVITY WALL
	EXISTING TIMBER WALL		PROPOSED STUD WALL
	DEMOLITION		BOUNDARY LINE
	AXIS LINE		PROPOSED FOUNDATIONS
	EXISTING FOUNDATIONS		PROPOSED TIMBER JOISTS
	PROPOSED STEEL BEAMS		

DRAWING COPYRIGHT © TO:
LIME TREE DESIGNS LTD., LINDFIELD, WEST SUSSEX.

09.09.24	4m Extn	D
21.06.24	Planning App	C
11.06.24	GF Extn altered	B
11.06.24	Clients Ammendments	A
22.05.24	Preliminary Drawings	----
Date	Description	Rev



Email: limetreedesigns@icloud.com
Web site: www.limetreedesignsandplanning.co.uk
Mob.: 07528 770 701

Project 3 Inholmes Close, Burgess Hill
Double Storey Side Extn

Client
O'Connor

Title
Proposed Ground Floor Plan

Scale
1/50 @ A3

Drawn by
SK

Checked by
ASE

Job No.

Drawing

A.03