



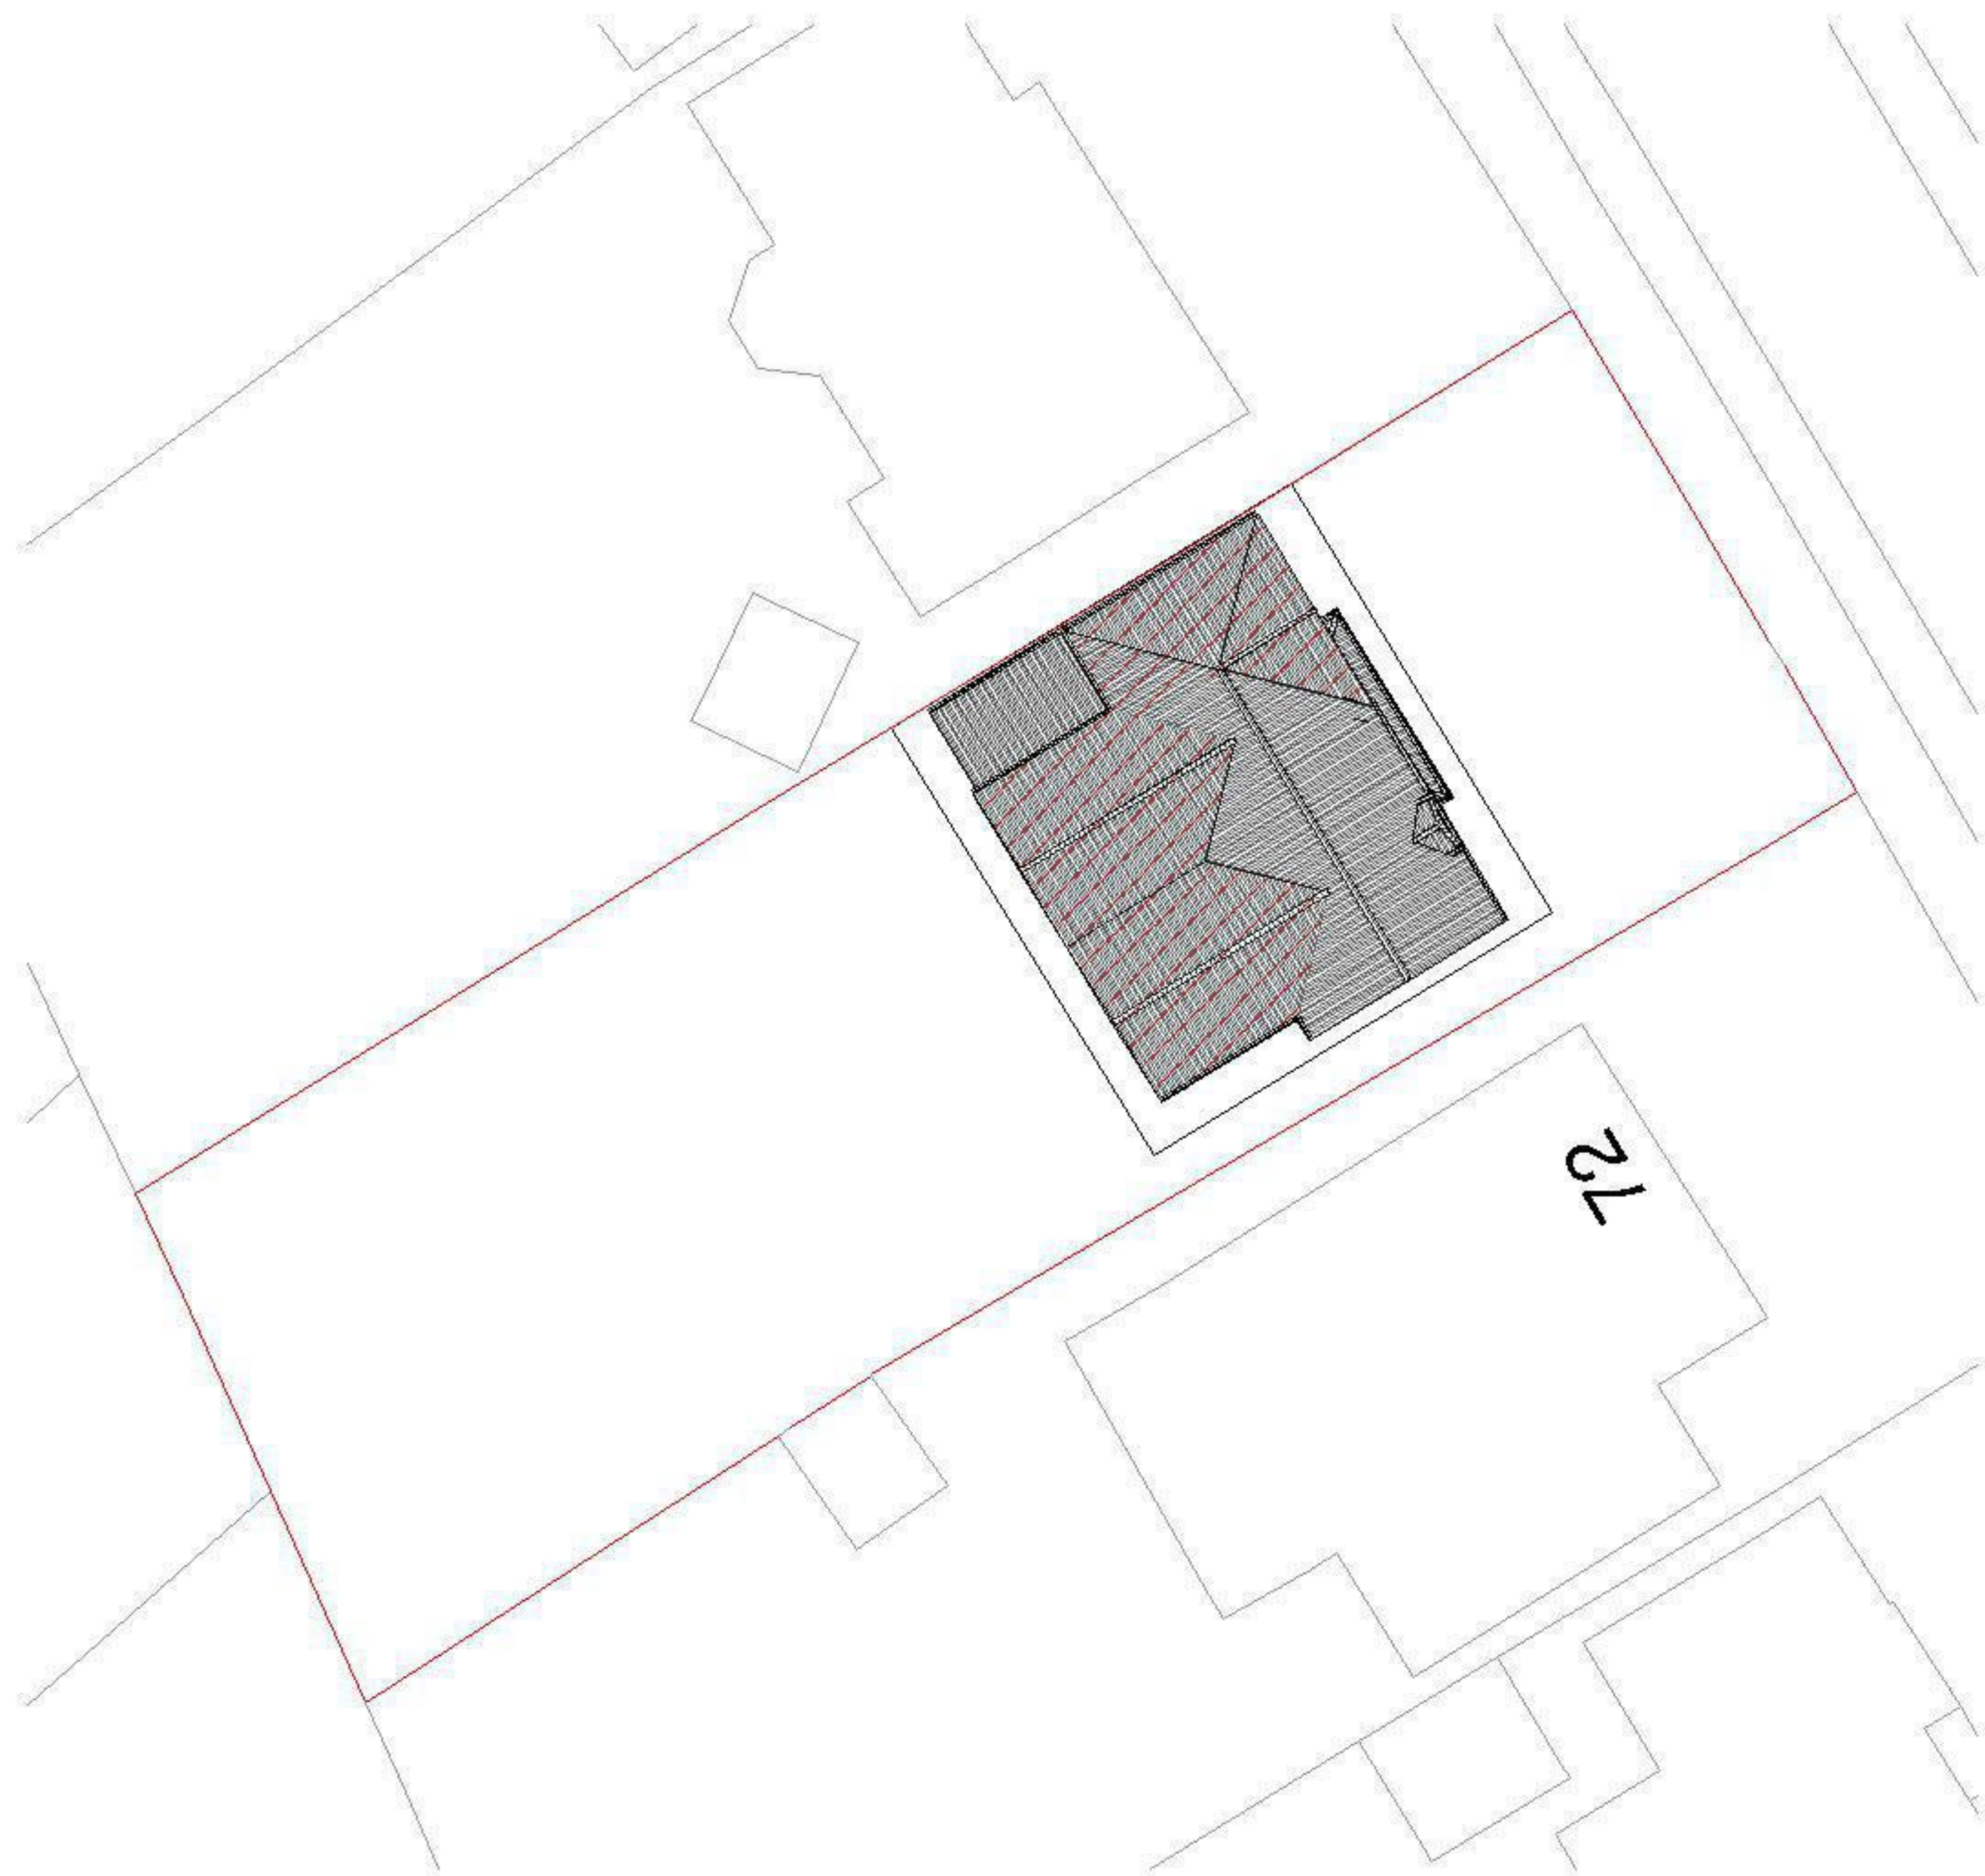

1 Location Plan
1 : 1250

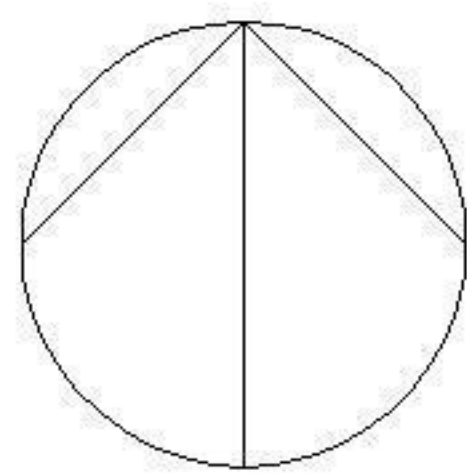

2 Site Plan
1 : 200
0 5 m 20 m

E	Revision 6	LDV	LDV	09/10/25
D	Revision 4	LDV	LDV	09/07/25
C	Revision 3	LDV	LDV	03/04/25
B	Revision 2	LDV	LDV	27/03/25
A	Revision 1	LDV	LDV	21/03/25
rev	description	drawn	checked	date
revisions				

status: **PRELIMINARY**
This drawing is protected under The Copyright, Designs and Patents Act 1988.
This drawing is produced for **PLANNING PURPOSES ONLY** and is not to be
used for construction.

LDV Architecture

39 PLOVERS ROAD
HORSHAM, WEST SUSSEX
RH13 5PD

TELEPHONE + 44 (0)1403 541 586

EMAIL info@ldvarchitecture.co.uk

client: Mr HASSAN

project: 70 HALSFORD PARK ROAD

title: LOCATION AND SITE PLANS

scale: As indicated @ A1

date: 21/03/25

drawn: LDV

checked: LDV

job no:
P2508

drawing no:
(01)-001

revision:
E