




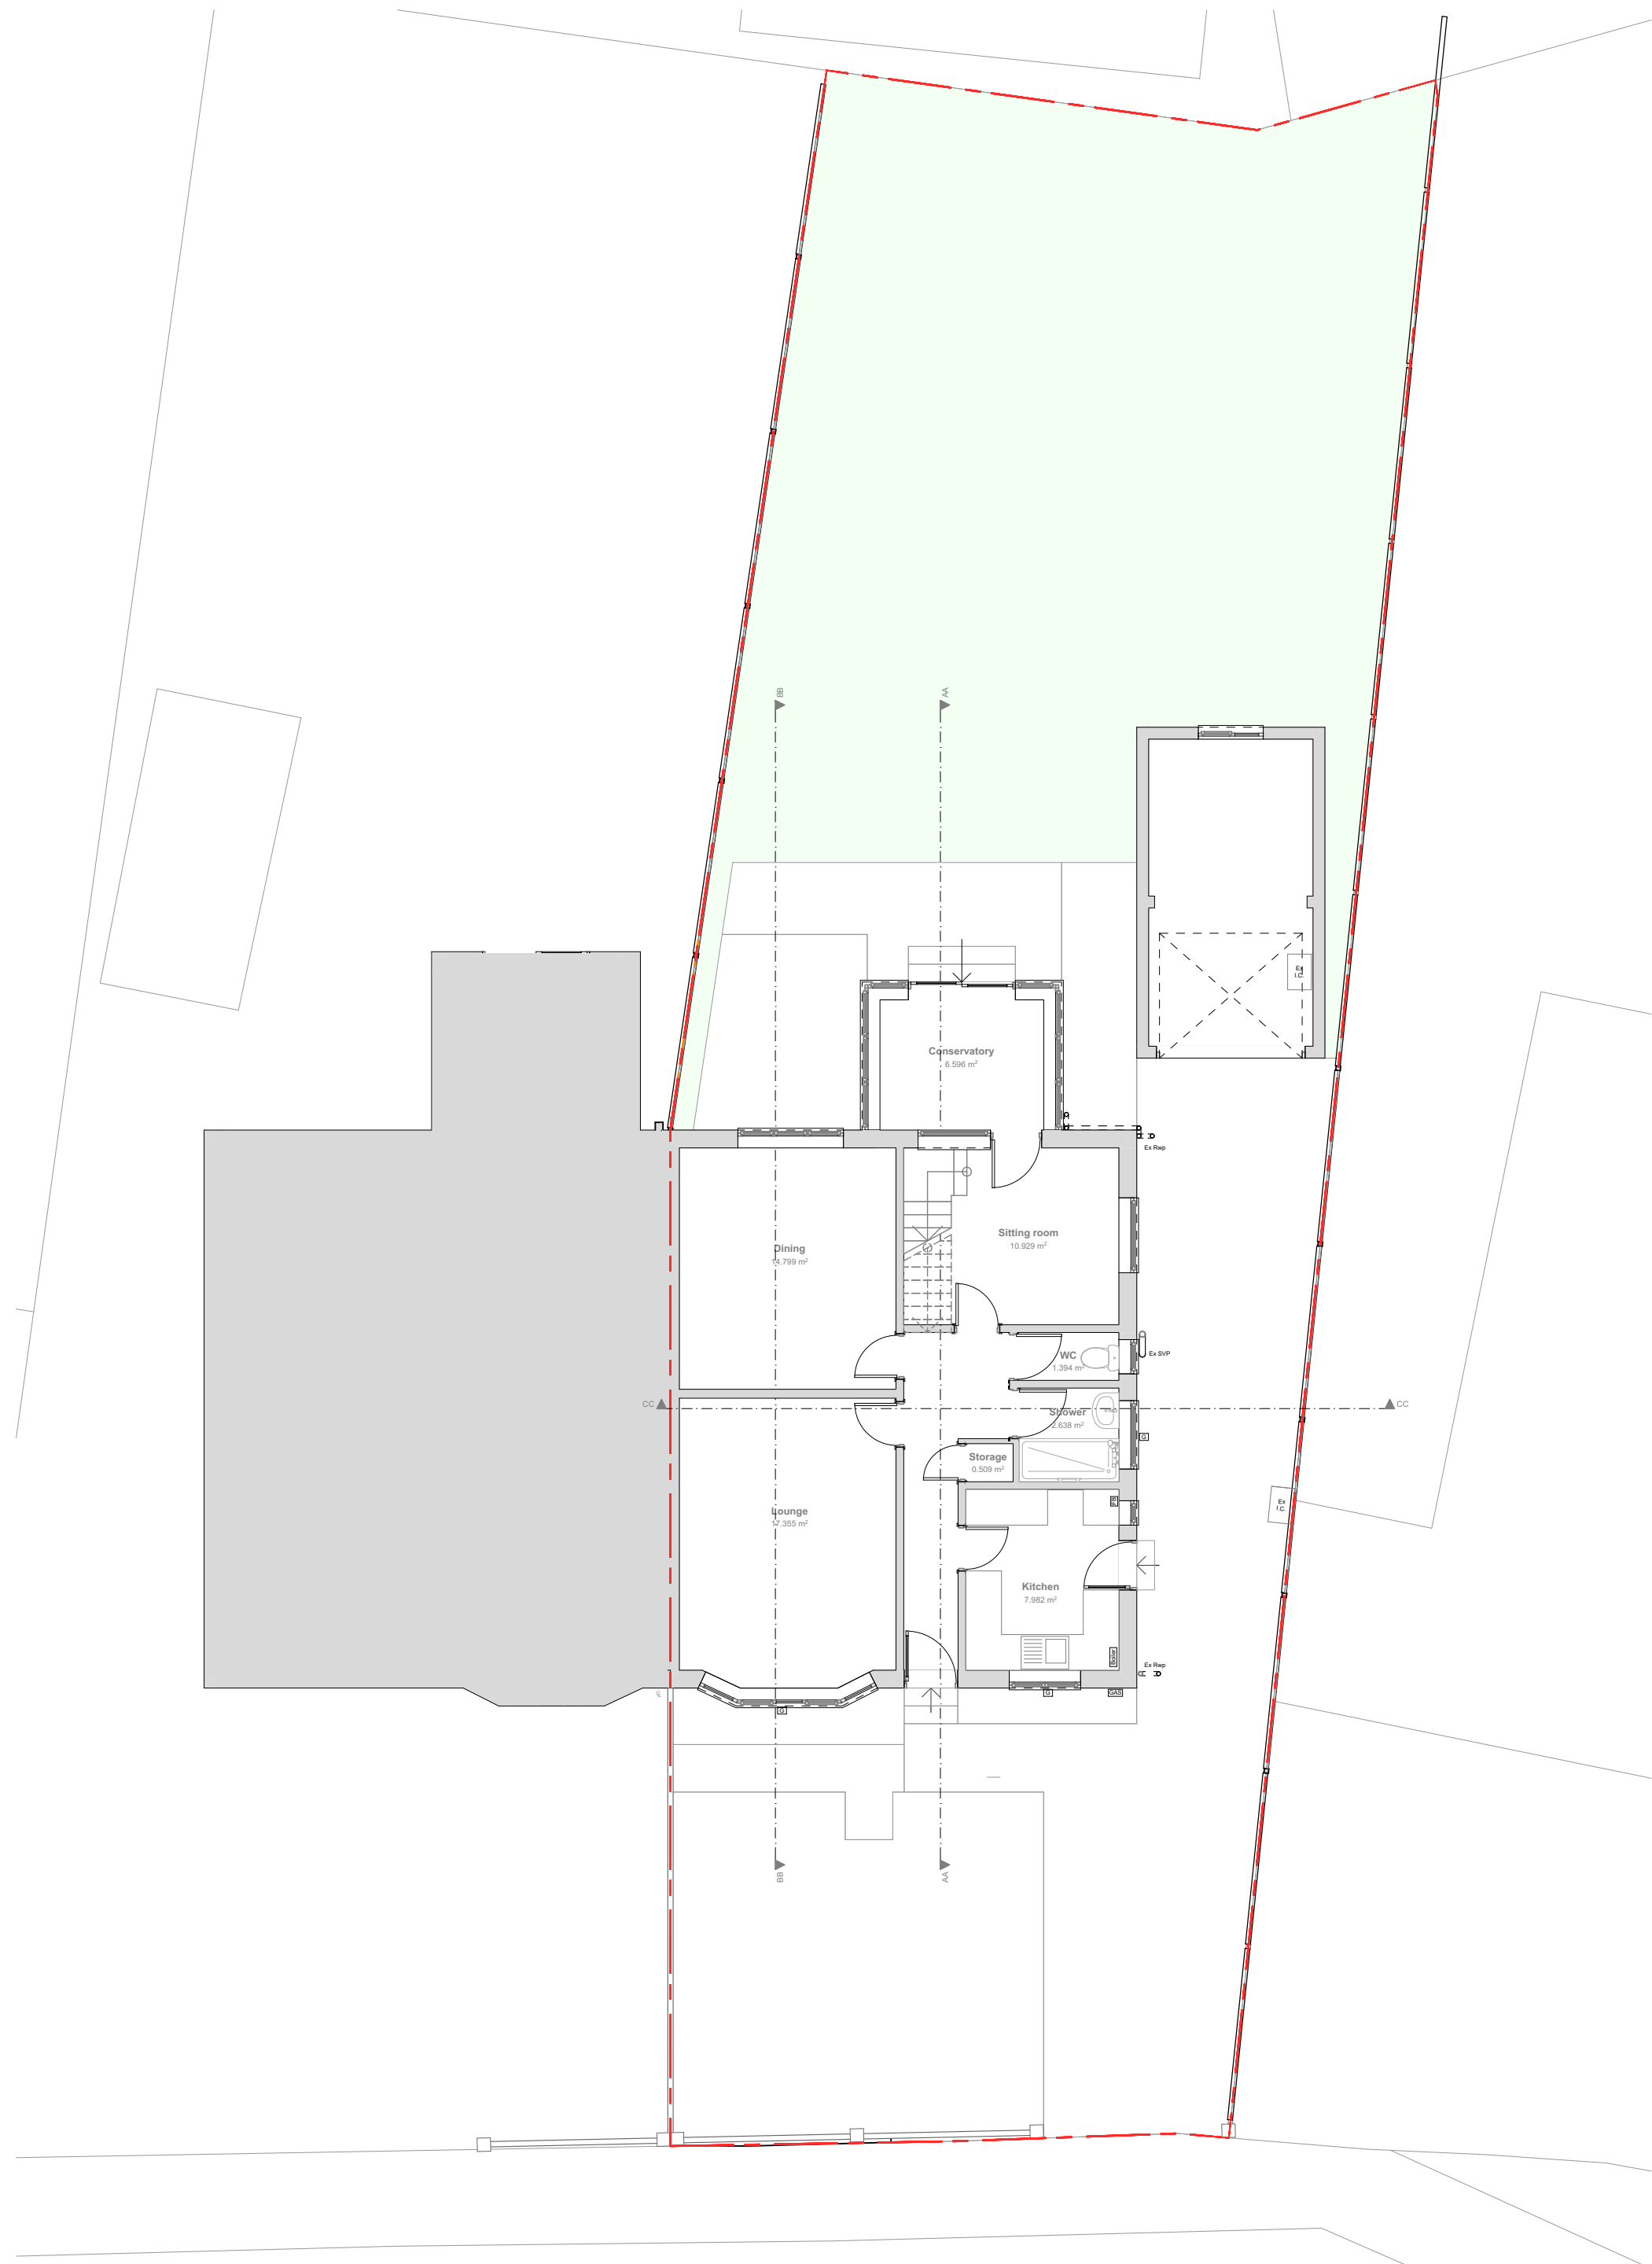


Existing Ground Floor

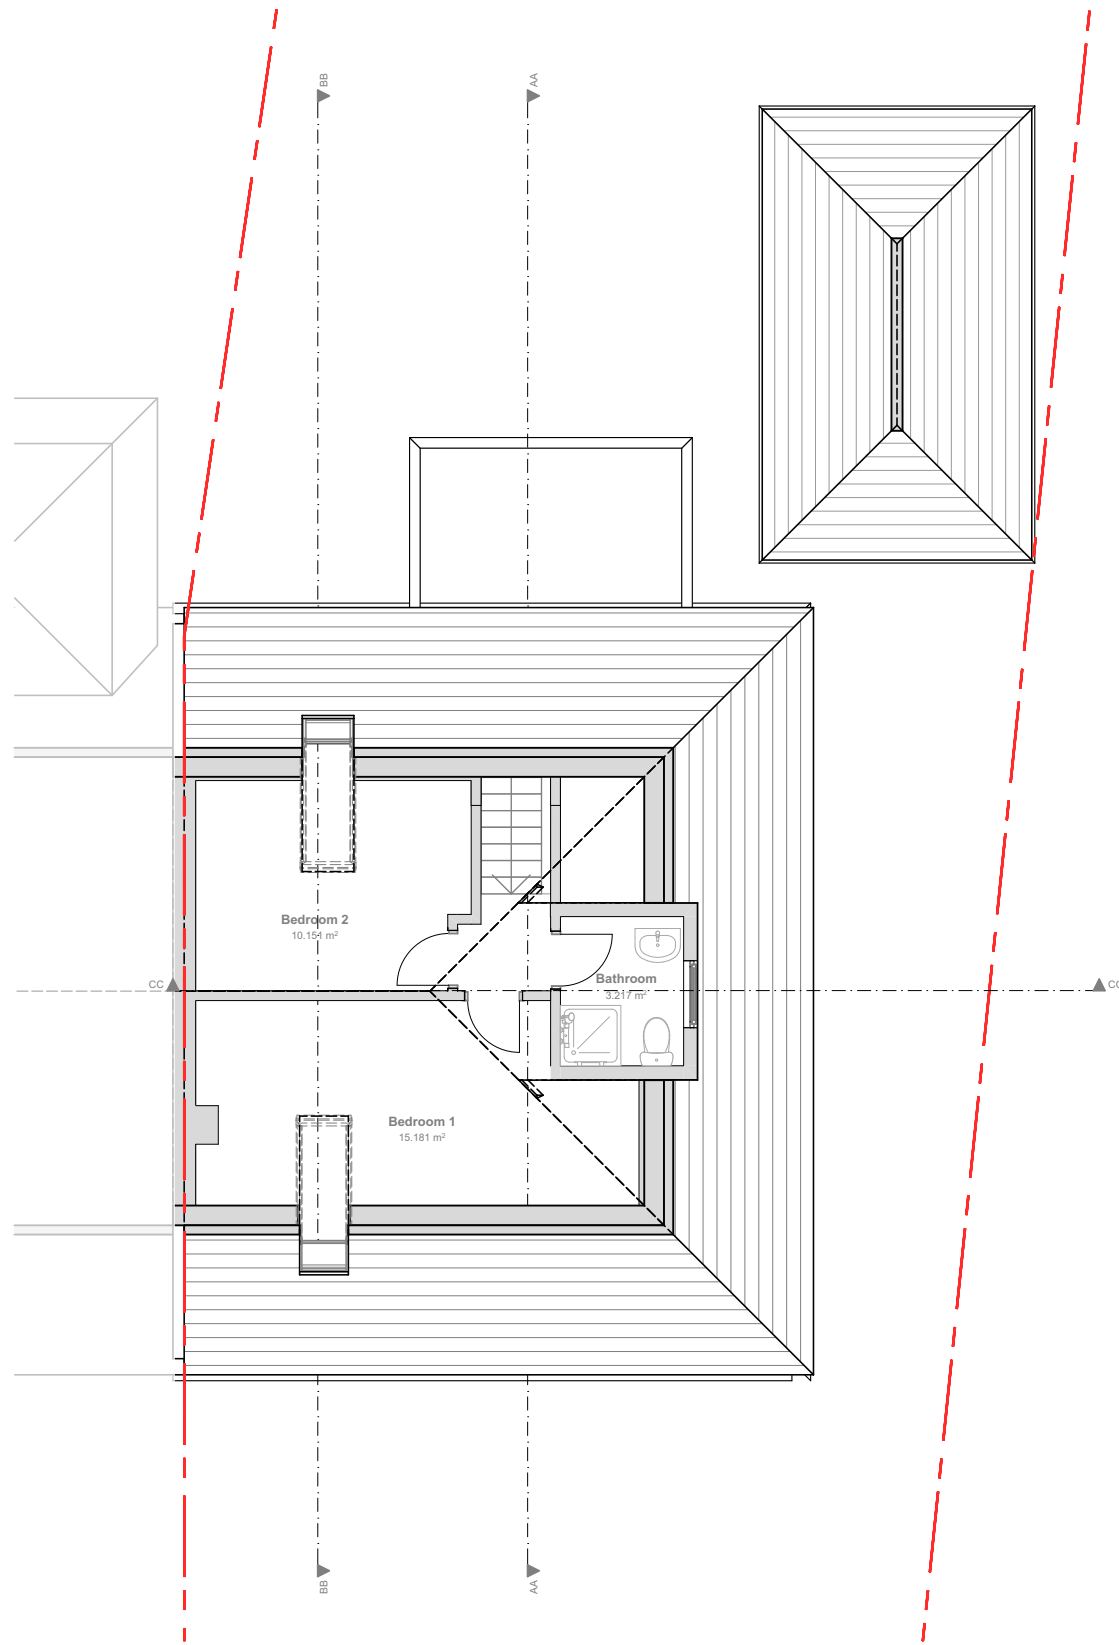

Existing First Floor

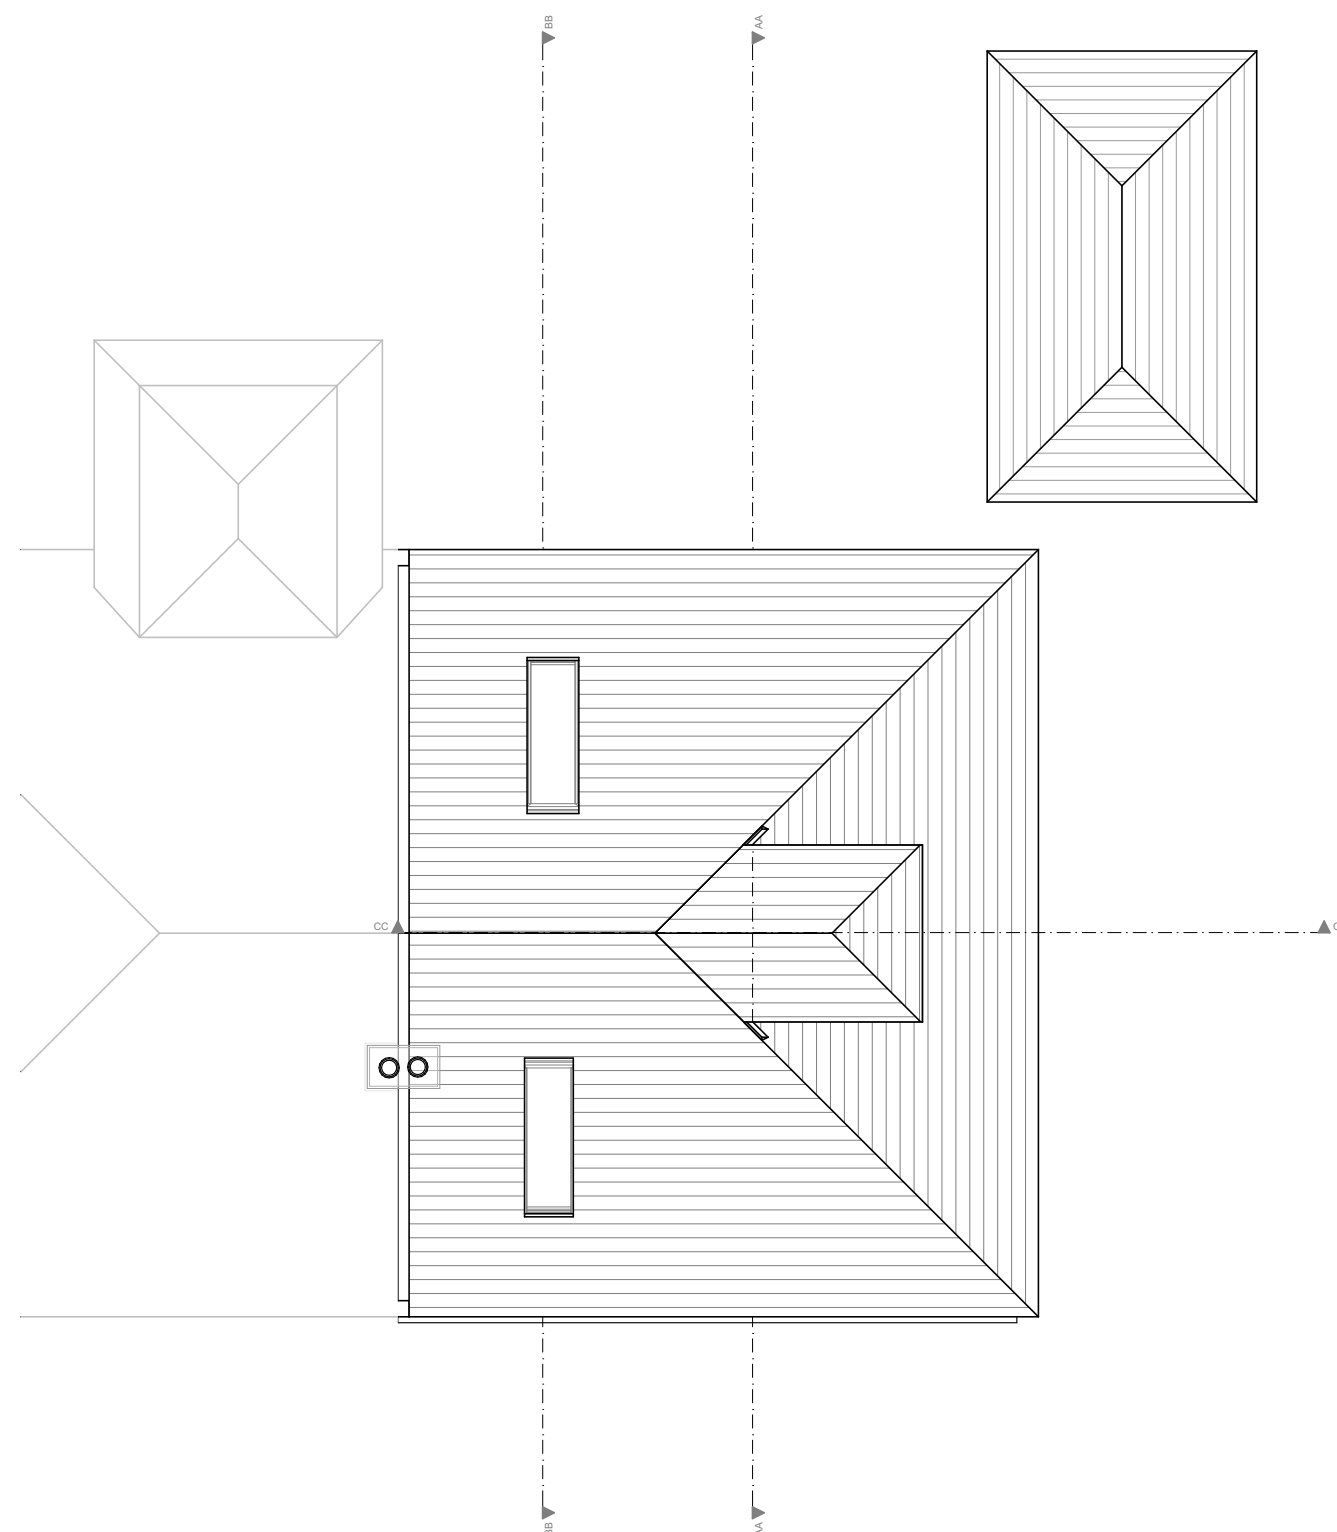


Existing Roof Plan

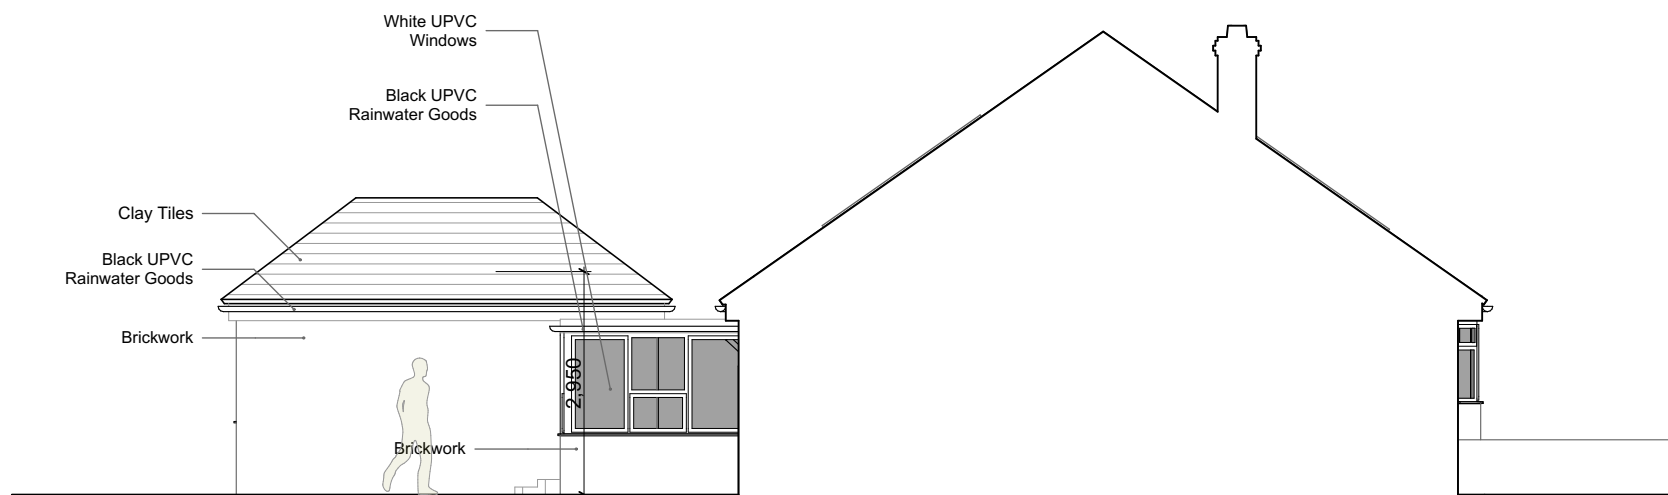


Existing South Elevation




Existing North Elevation

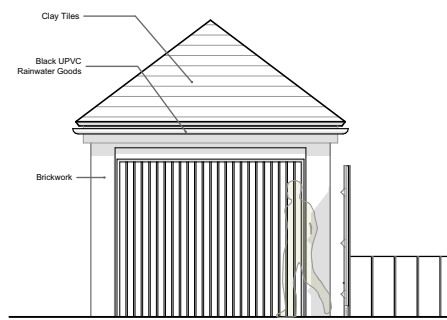


Garage E Elevation

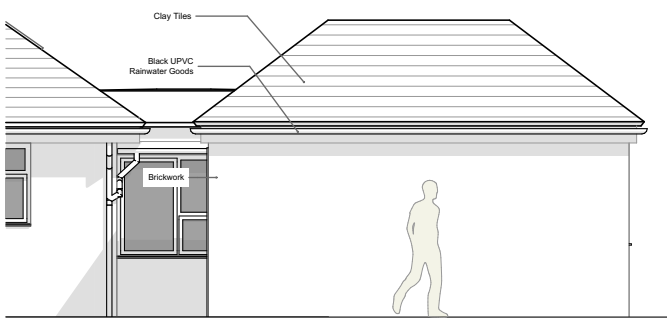


Garage N Elevation

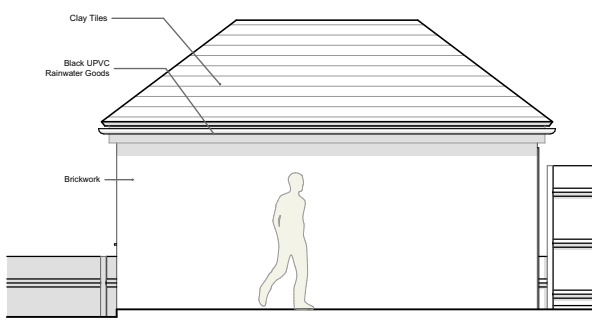

Garage S Elevation

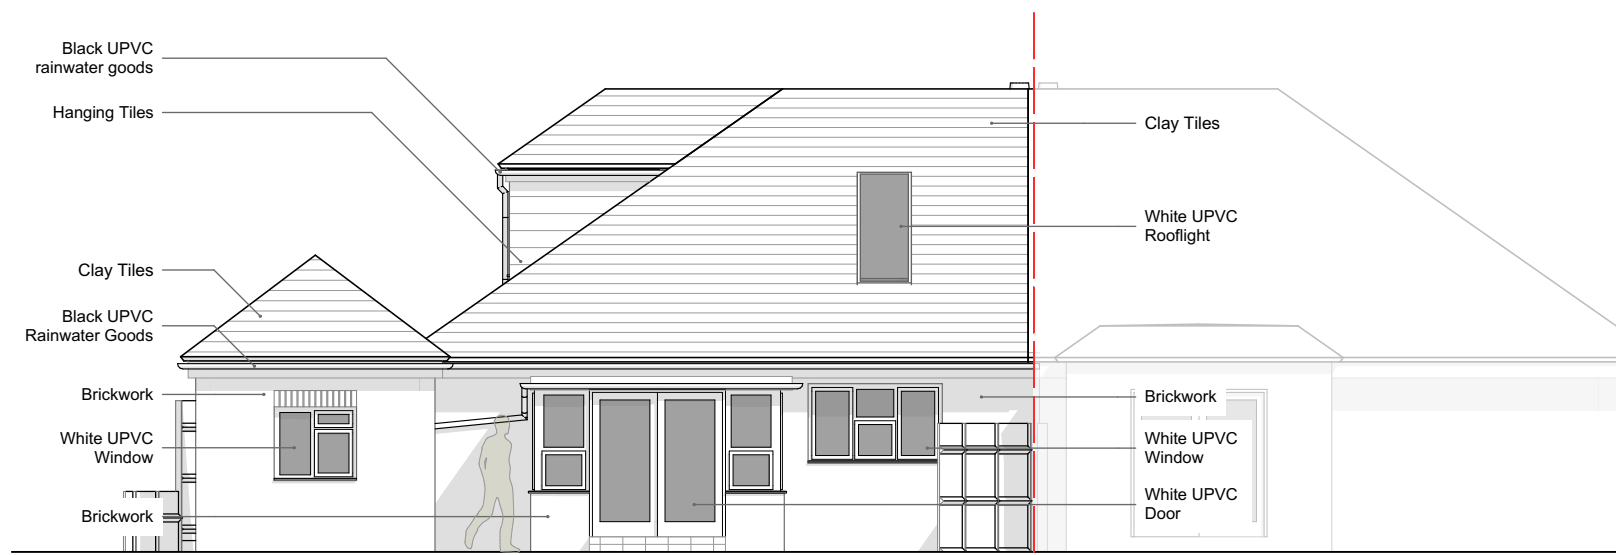

Existing West Elevation

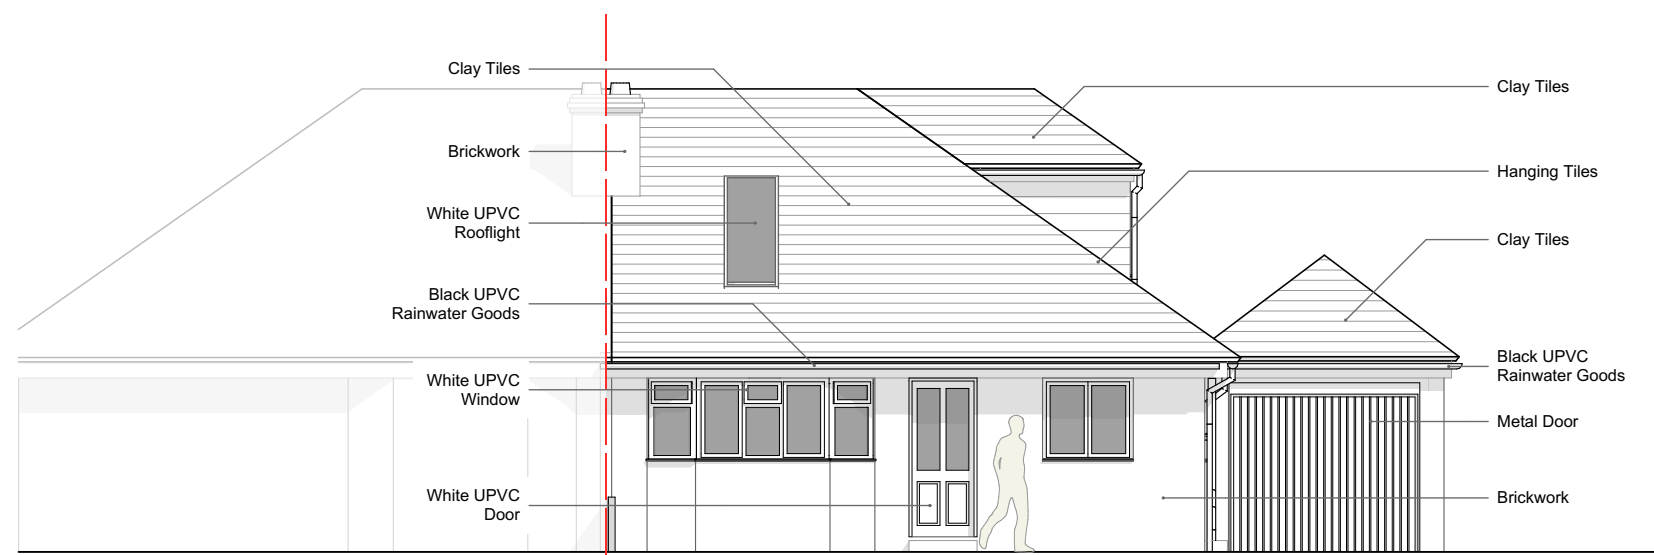


Existing East Elevation


Notes

Do not scale off this drawing except for planning purposes
Check all dimensions on site before any work commences
All goods, materials and workmanship must conform to current building regulations, british standards and codes of practice.
Copyright of this drawing is to be retained by Ecotecture Ltd and must not be reproduced without written consent from the practice.

Drawing to be printed A1

 

Scale 1-100

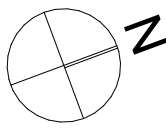

01	
RevID	Layout Comment

EXISTING

ecotecture
ECOLOGICAL ARCHITECTURE

01444 416745 info@ecotecture.co.uk
www.ecotecture.co.uk

31 Sussex Road Haywards Heath
West Sussex RH16 4DZ

Client: Richard Tibbott

Address: 5
Hickmans Lane,
West Sussex.
BN2 5JH

Description: Existing Plans and Elevations

Scale: 1:100 Date: 07/10/2025
Drawn: BI Checked: JS
Drawing No: 833 / 111