


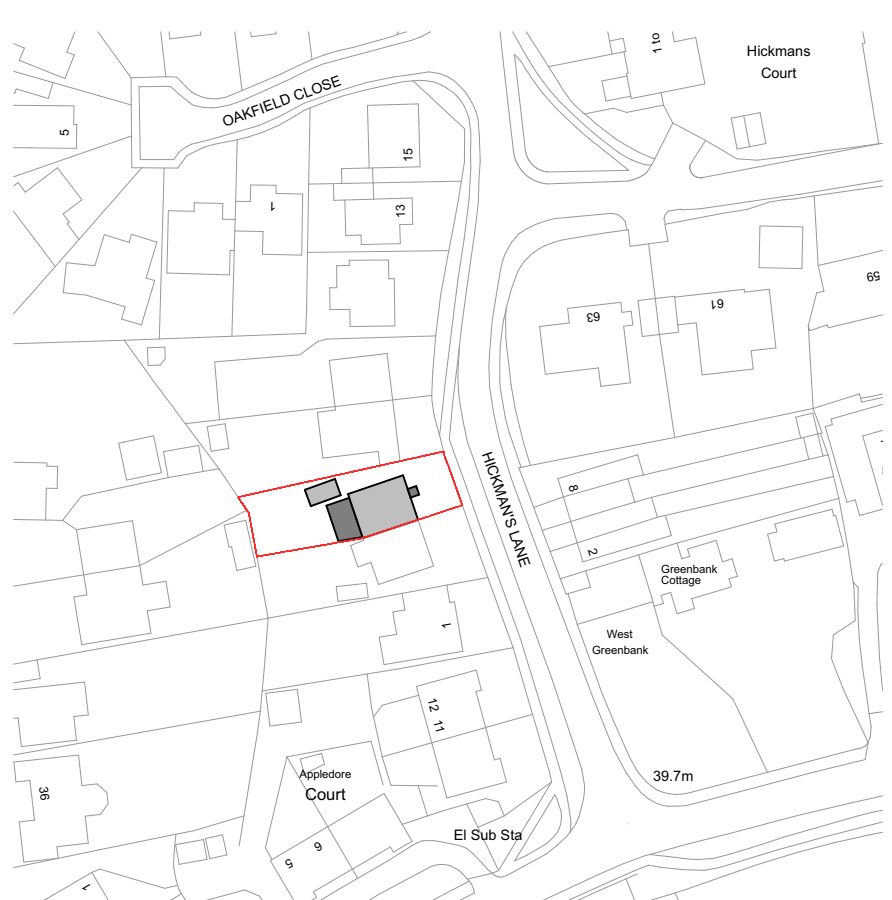



Proposed LocationPlan

Proposed Site Plan


Notes

- Do not scale off this drawing except for planning purposes
- Check all dimensions on site before any work commences
- All goods, materials and workmanship must conform to current building regulations, british standards and codes of practice.
- Copyright of this drawing is to be retained by Ecotecture Ltd and must not be reproduced without written consent from the practice.

Drawing to be printed A1

  

N

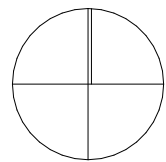

01	
Rev/D	Layout Comment

PROPOSED

ecotecture
ECOLOGICAL ARCHITECTURE

01444 416745 info@ecotecture.co.uk
www.ecotecture.co.uk

31 Sussex Road Haywards Heath
West Sussex RH16 4DZ

Client: Richard Tibbott

Address: 5
Hickmans Lane,
West Sussex.
BN2 5JH

Description: Proposed Location and Site Plan

Scale: 1:1250, 1:200 Date: 07/10/2025
Drawn: BI Checked: JS
Drawing No: 833 / 300