




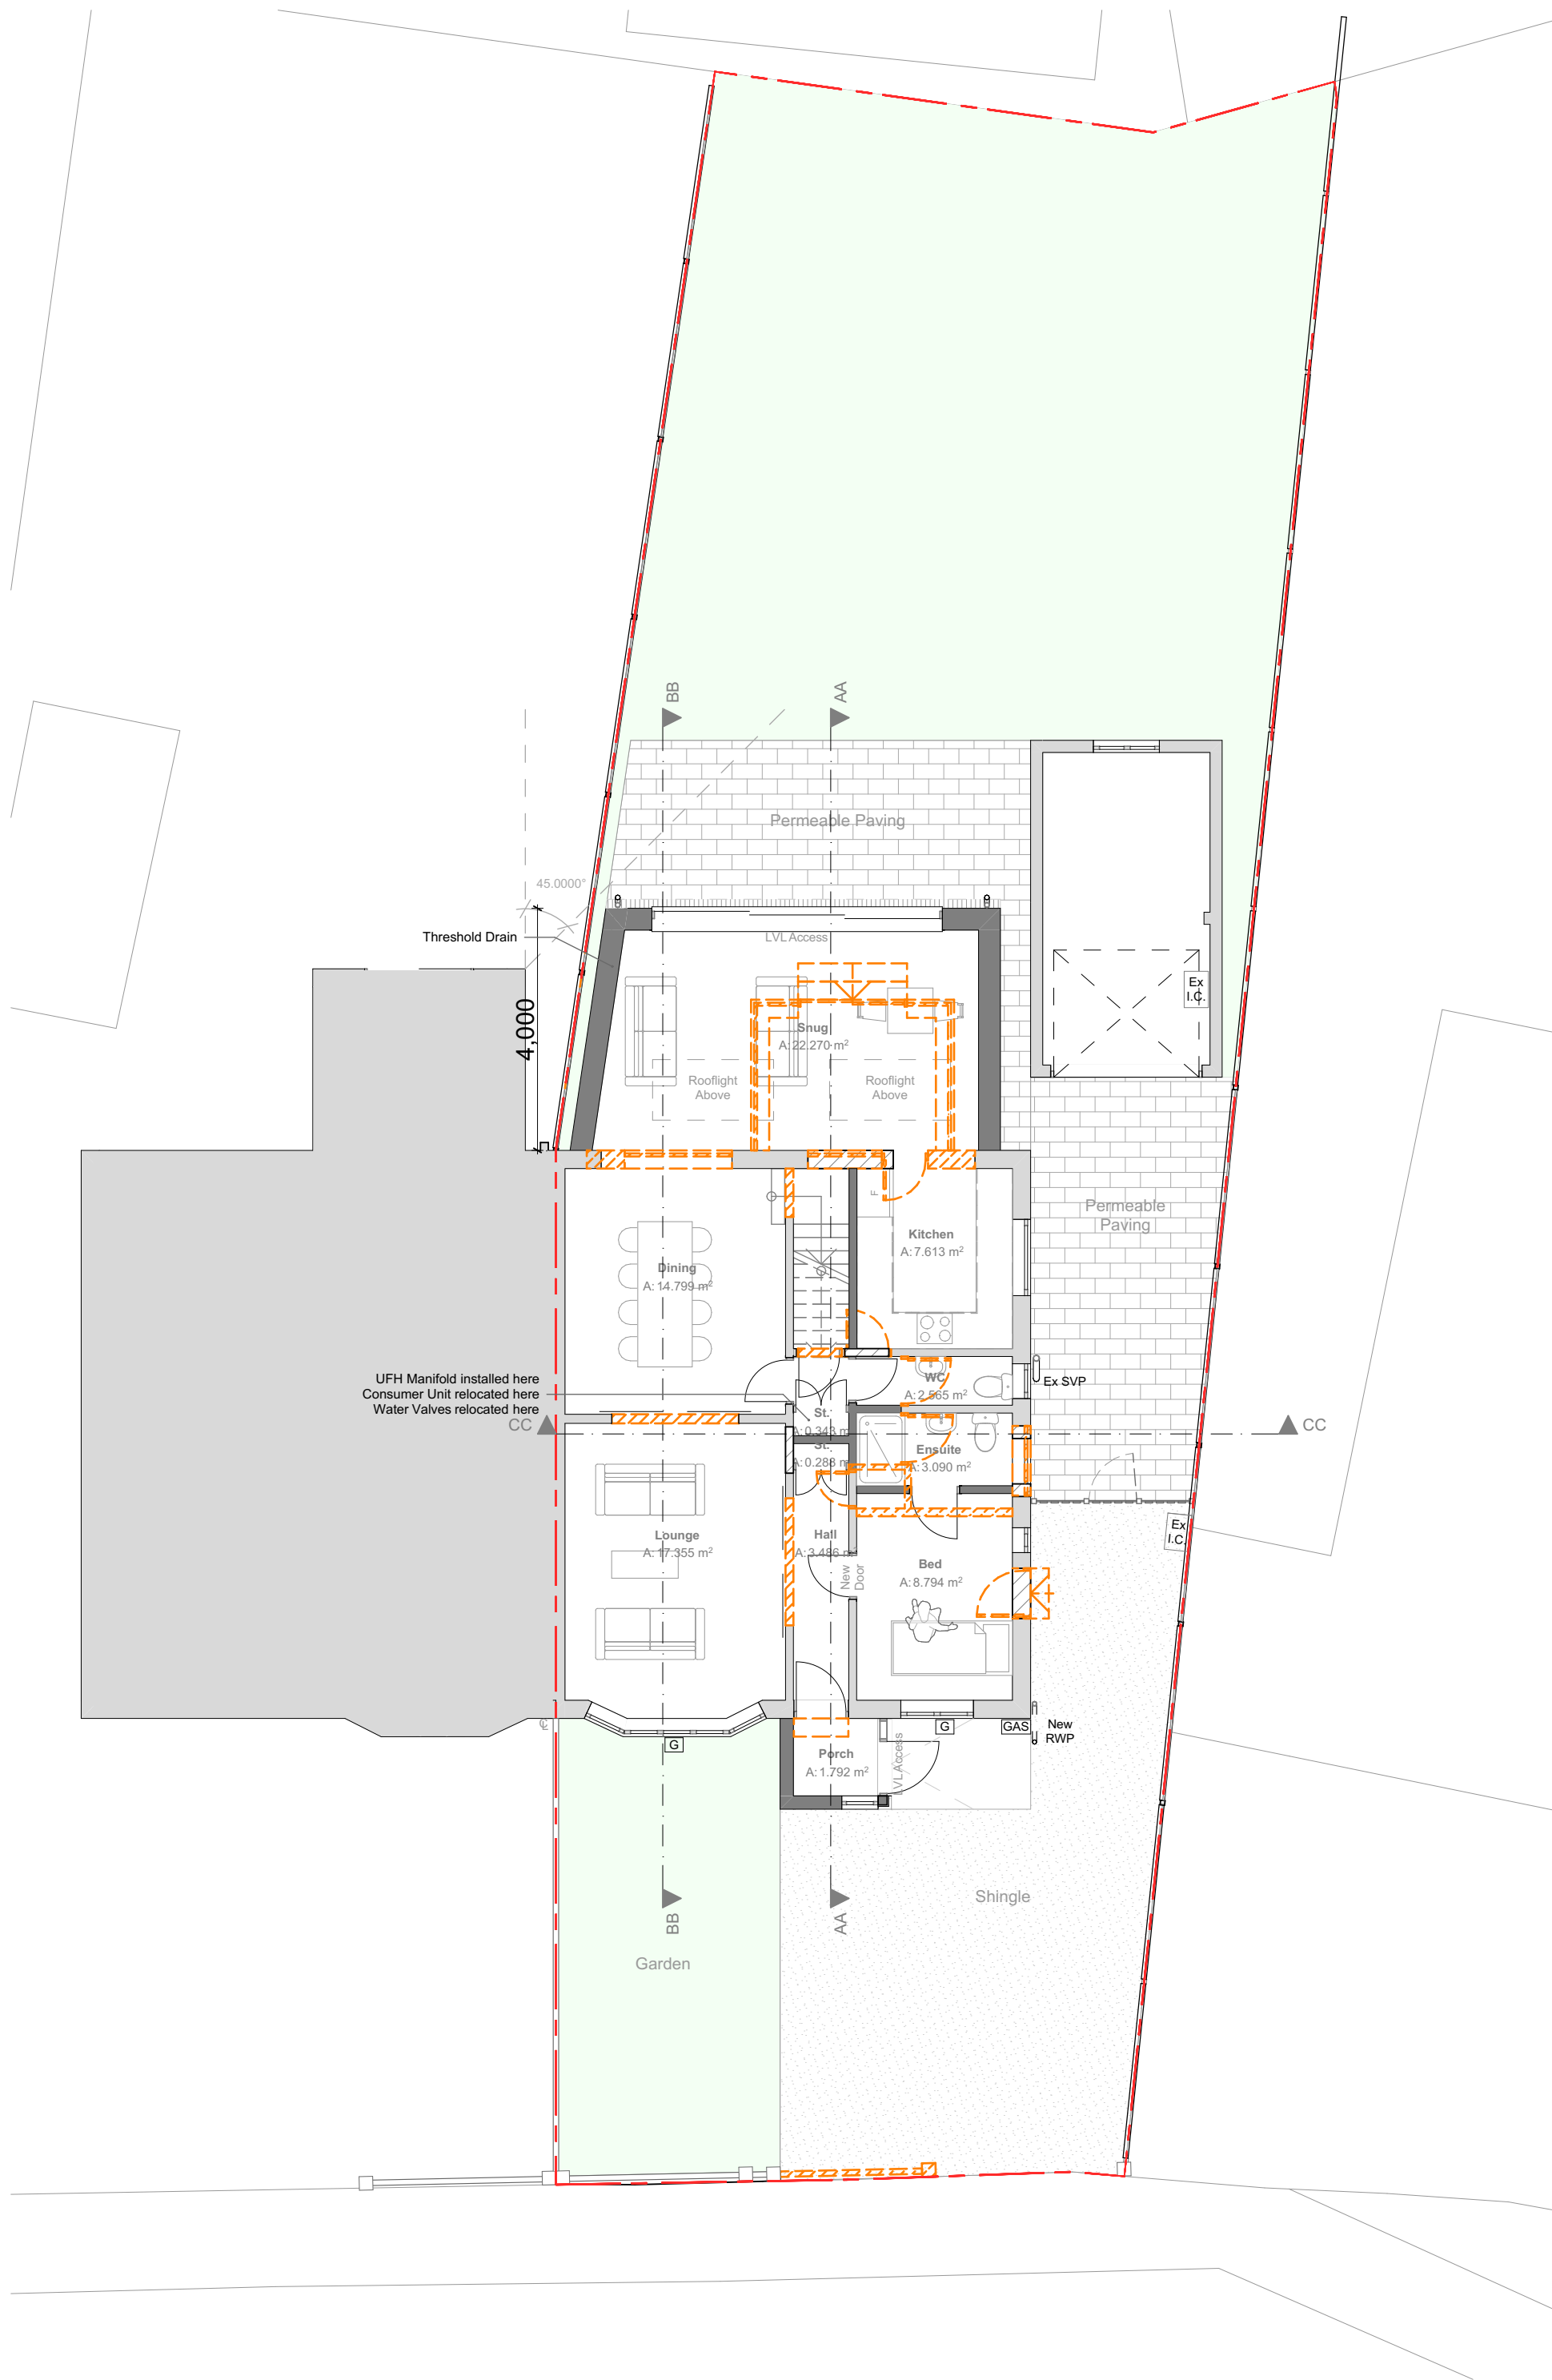


Proposed Ground Floor

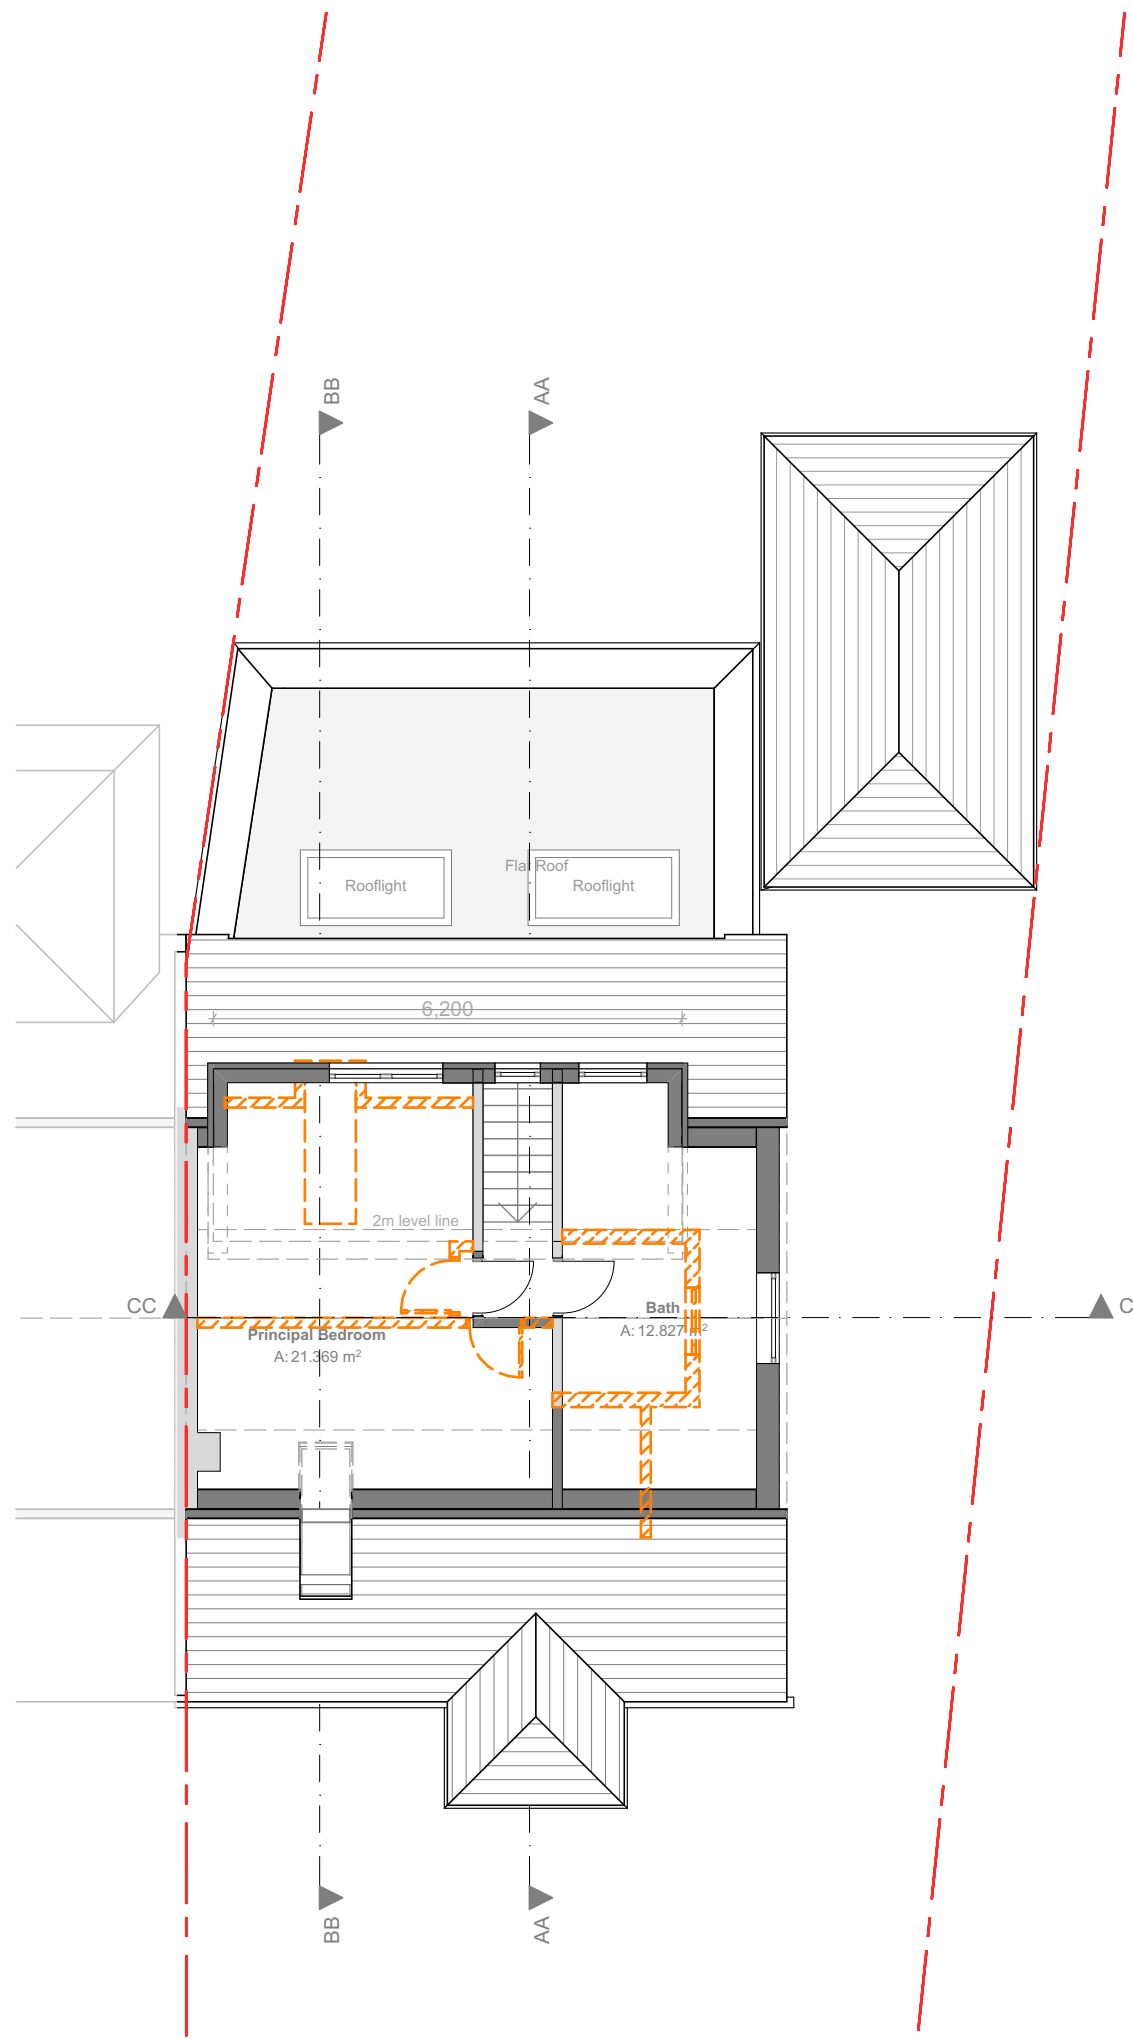


Proposed First Floor

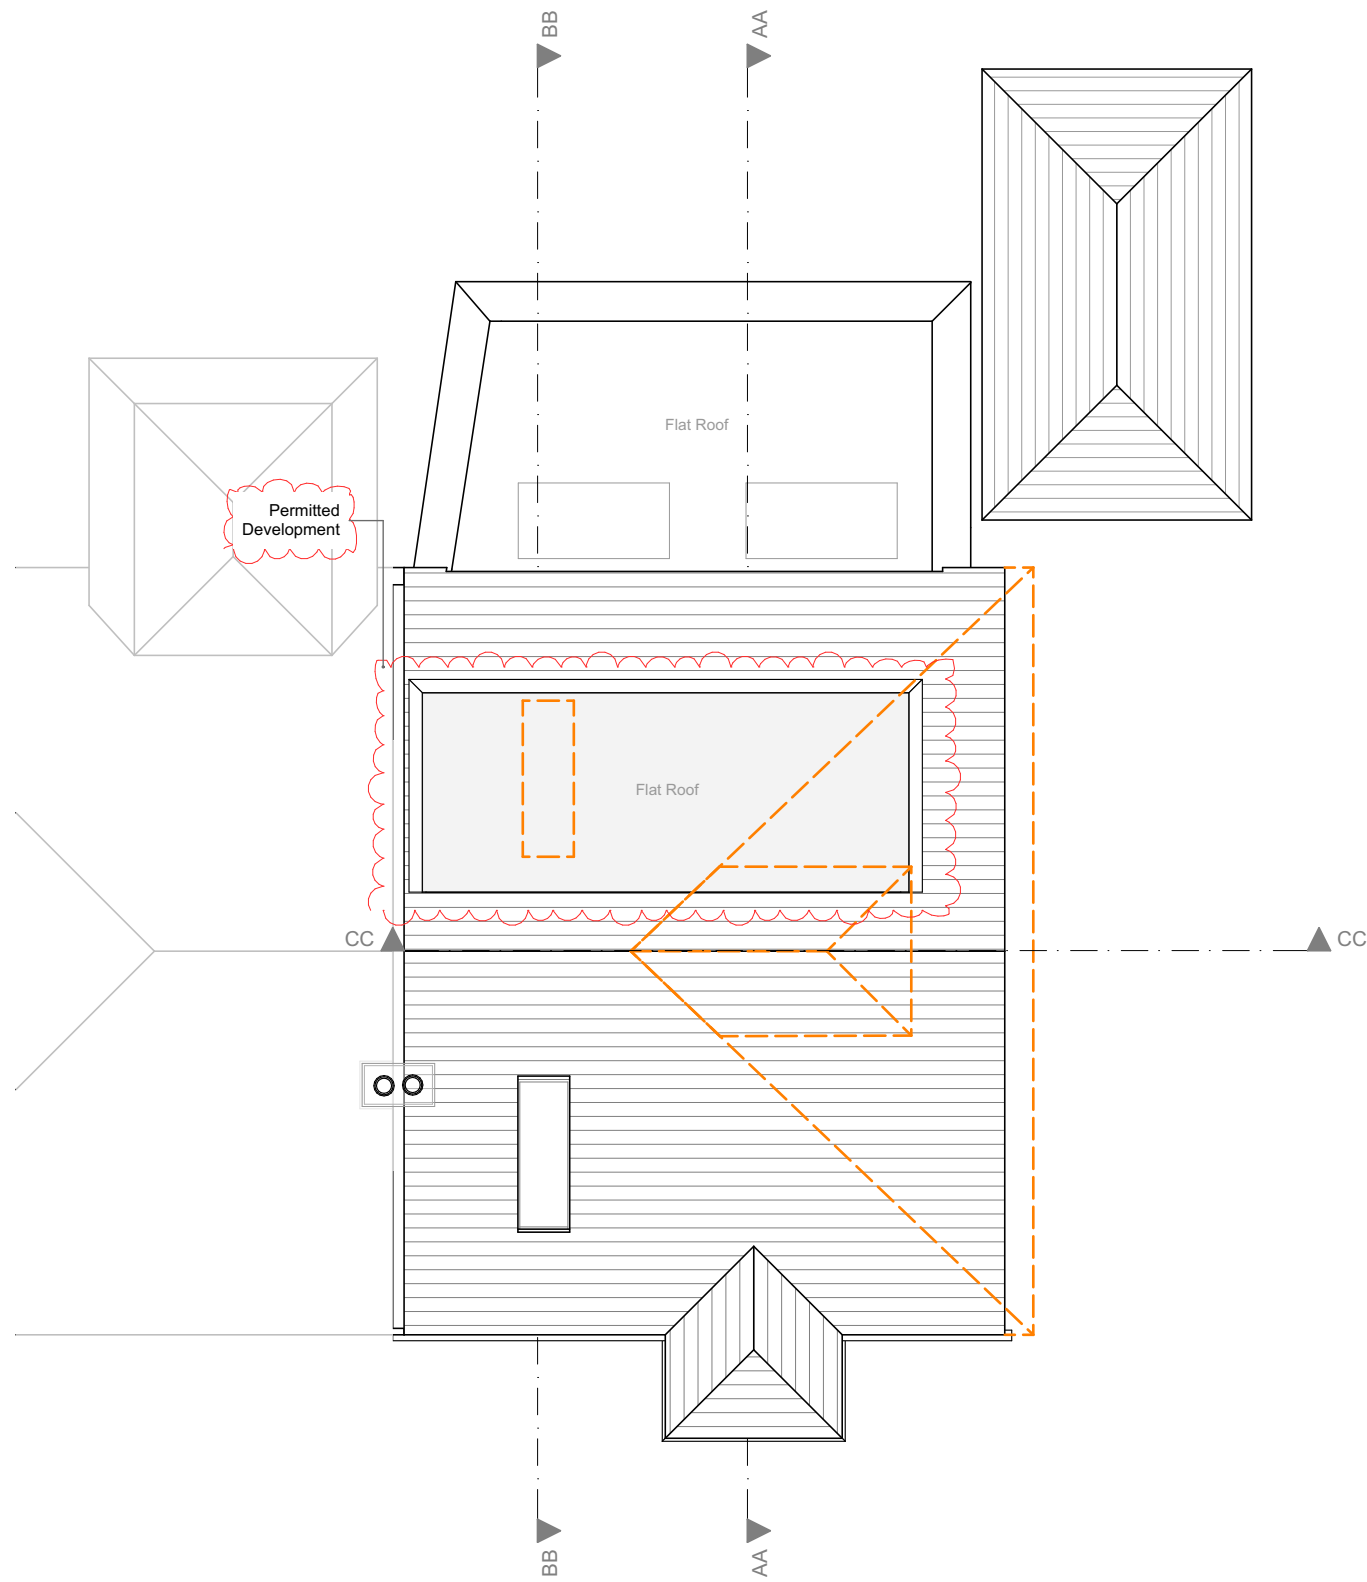


Proposed Roof Plan

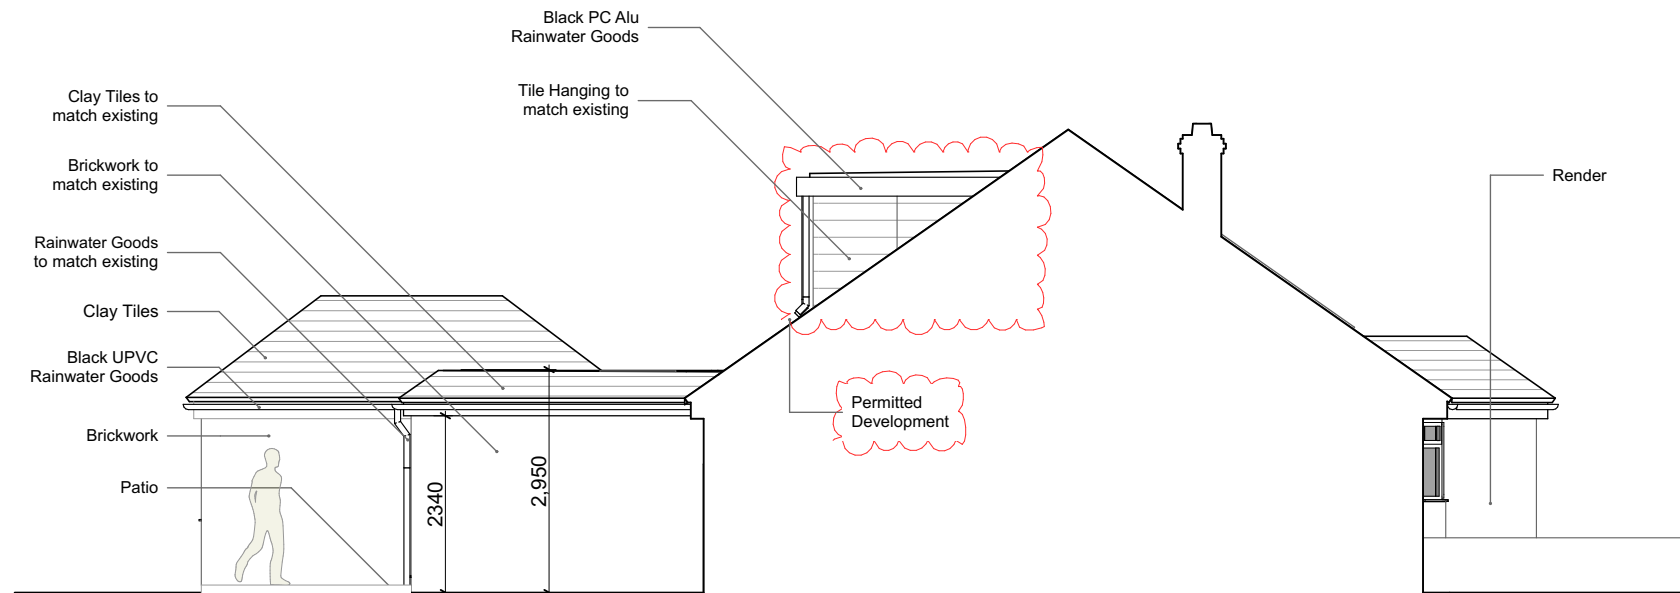


Proposed South Elevation

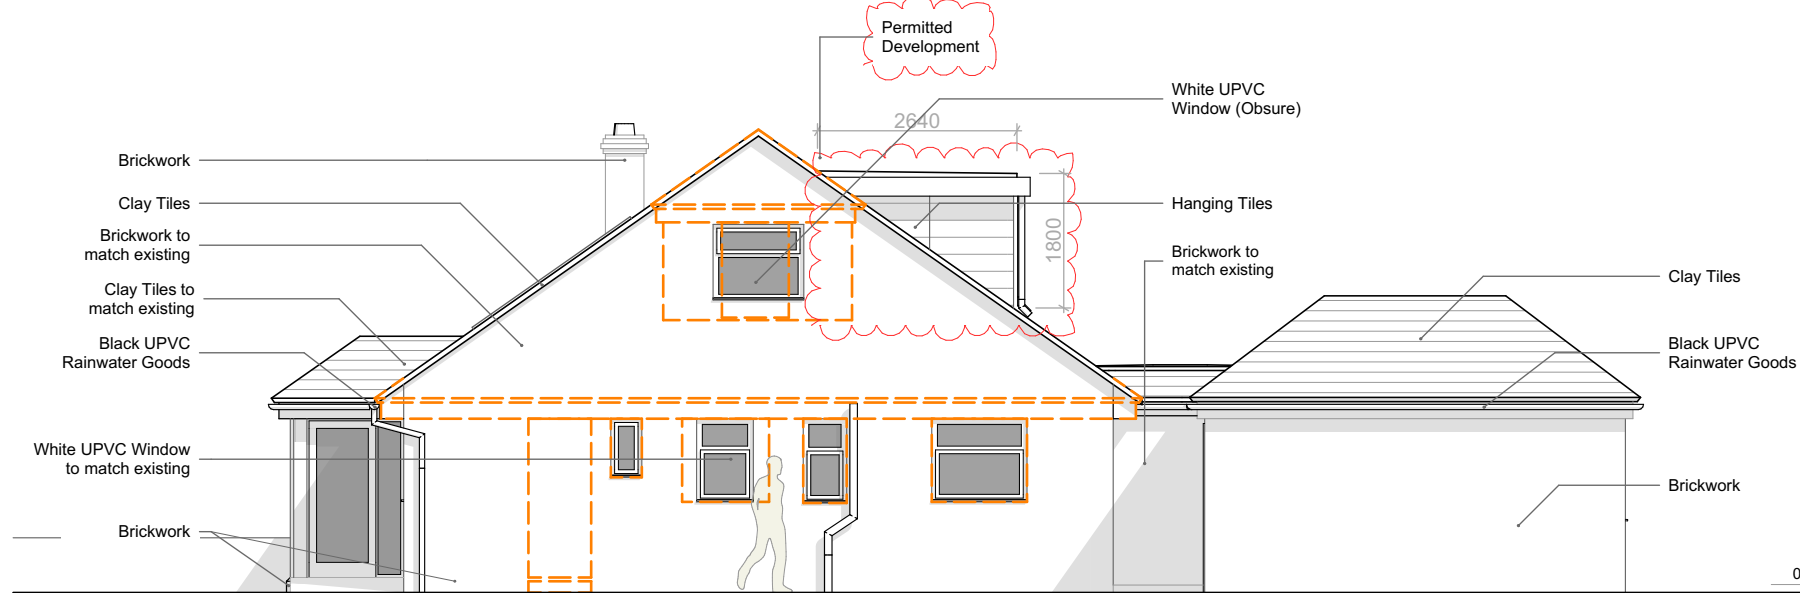


Proposed North Elevation

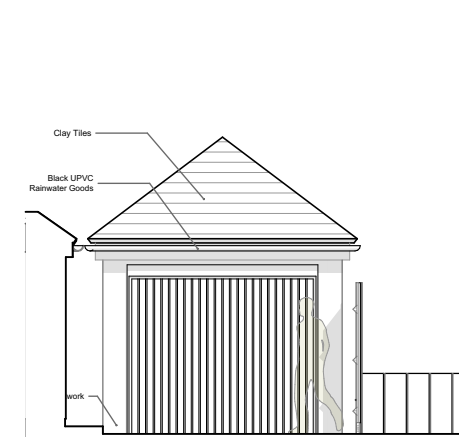


Garage E Elevation

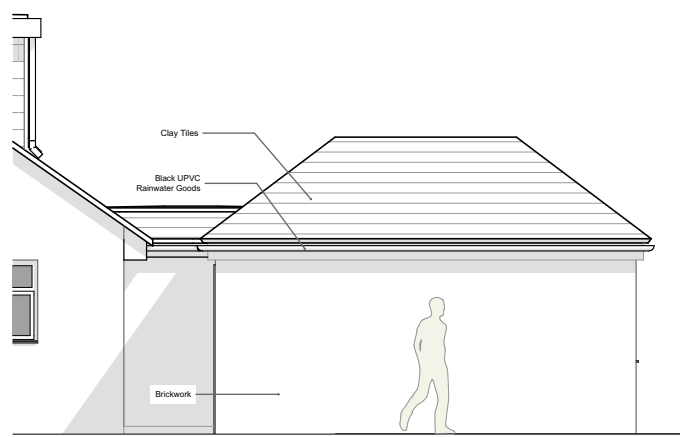


Garage N Elevation

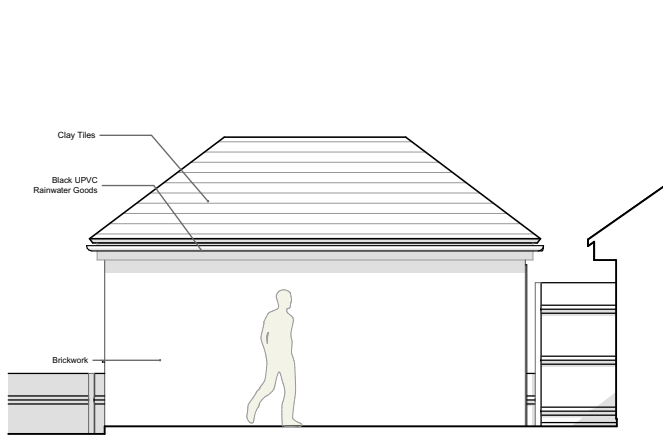

Garage S Elevation

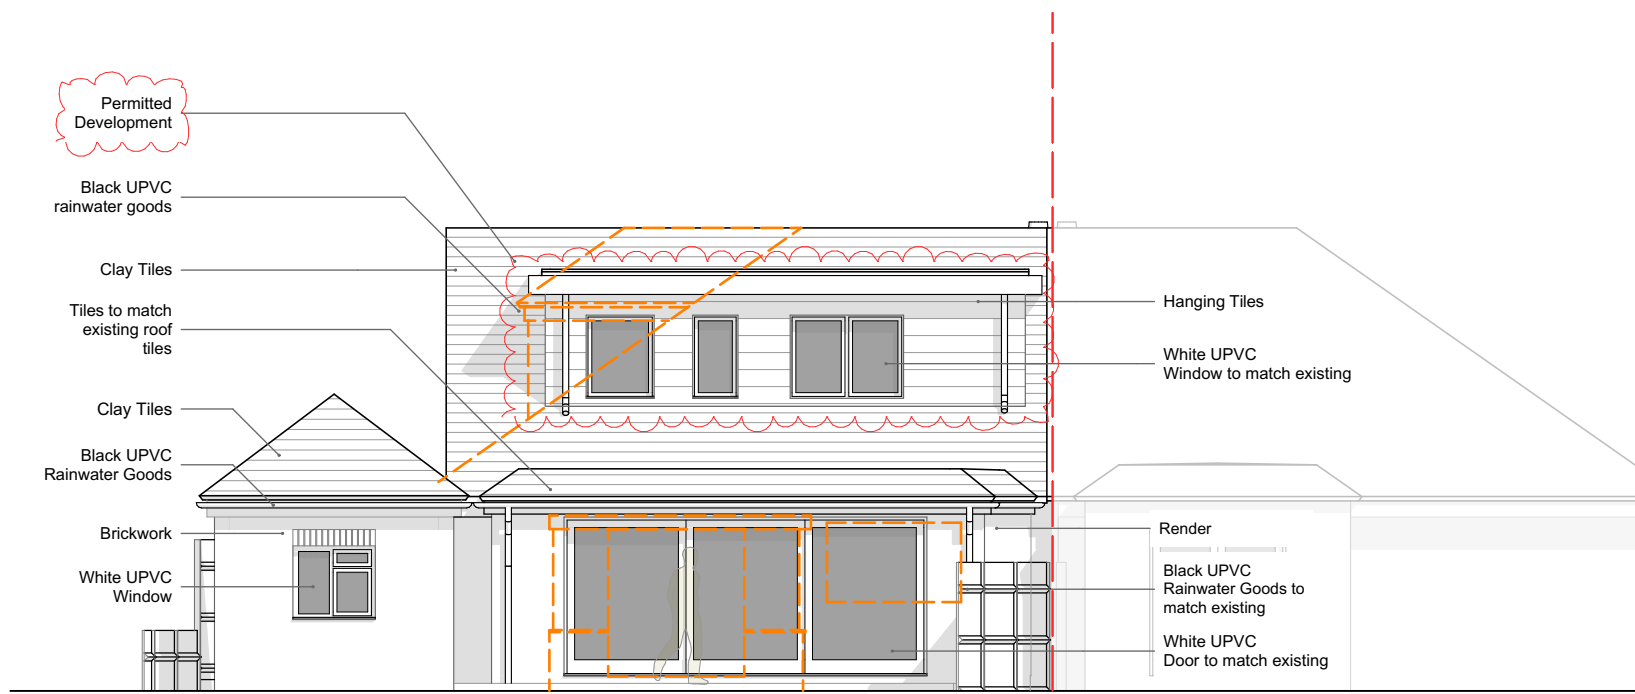

Proposed West Elevation

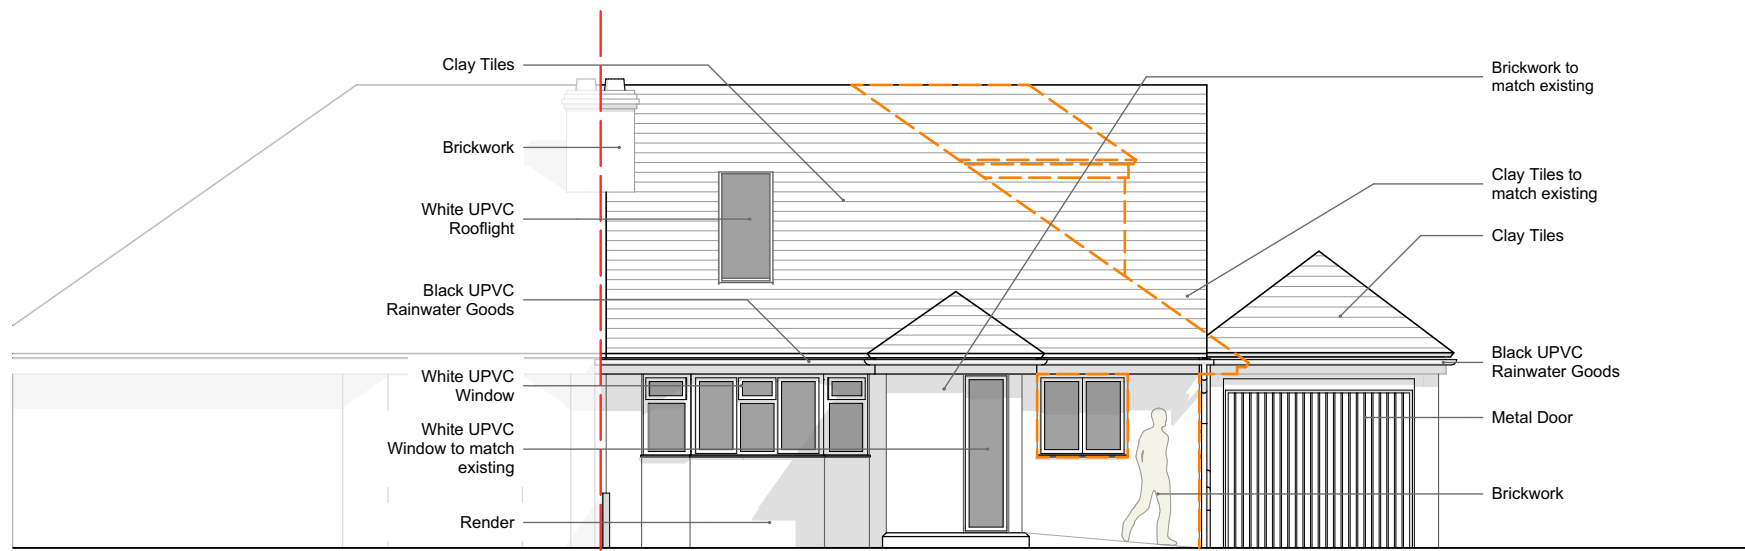


Proposed East Elevation


Notes

Do not scale off this drawing except for planning purposes
Check all dimensions on site before any work commences
All goods, materials and workmanship must conform to current building regulations, british standards and codes of practice.
Copyright of this drawing is to be retained by Ecotecture Ltd and must not be reproduced without written consent from the practice.

Drawing to be printed A1

 

Scale 1-100

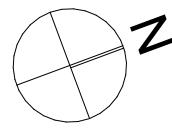

Key

- Existing
- Proposed
- Demolished

Volume of existing roof 119m³ (not including existing dormer).

Volume of proposed hip to gable 31m³ conversion.

Volume of proposed box roof 18m³ conversion.

Total volume of roof works proposed 49m³

Uplift in roof volume 40%.

PROPOSED

ecotecture

ECOLOGICAL ARCHITECTURE

01444 416745 info@ecotecture.co.uk
www.ecotecture.co.uk

31 Sussex Road Haywards Heath
West Sussex RH16 4DZ

Client: Richard Tibbott

Address: 5
Hickmans Lane,
West Sussex.
BN2 5JH

Description: Proposed Plans and Elevations

Scale: 1:100

Drawn: BI

Drawing No:

Date: 07/10/2025

Checked: JS

833 / 311