




FLOOR PLAN

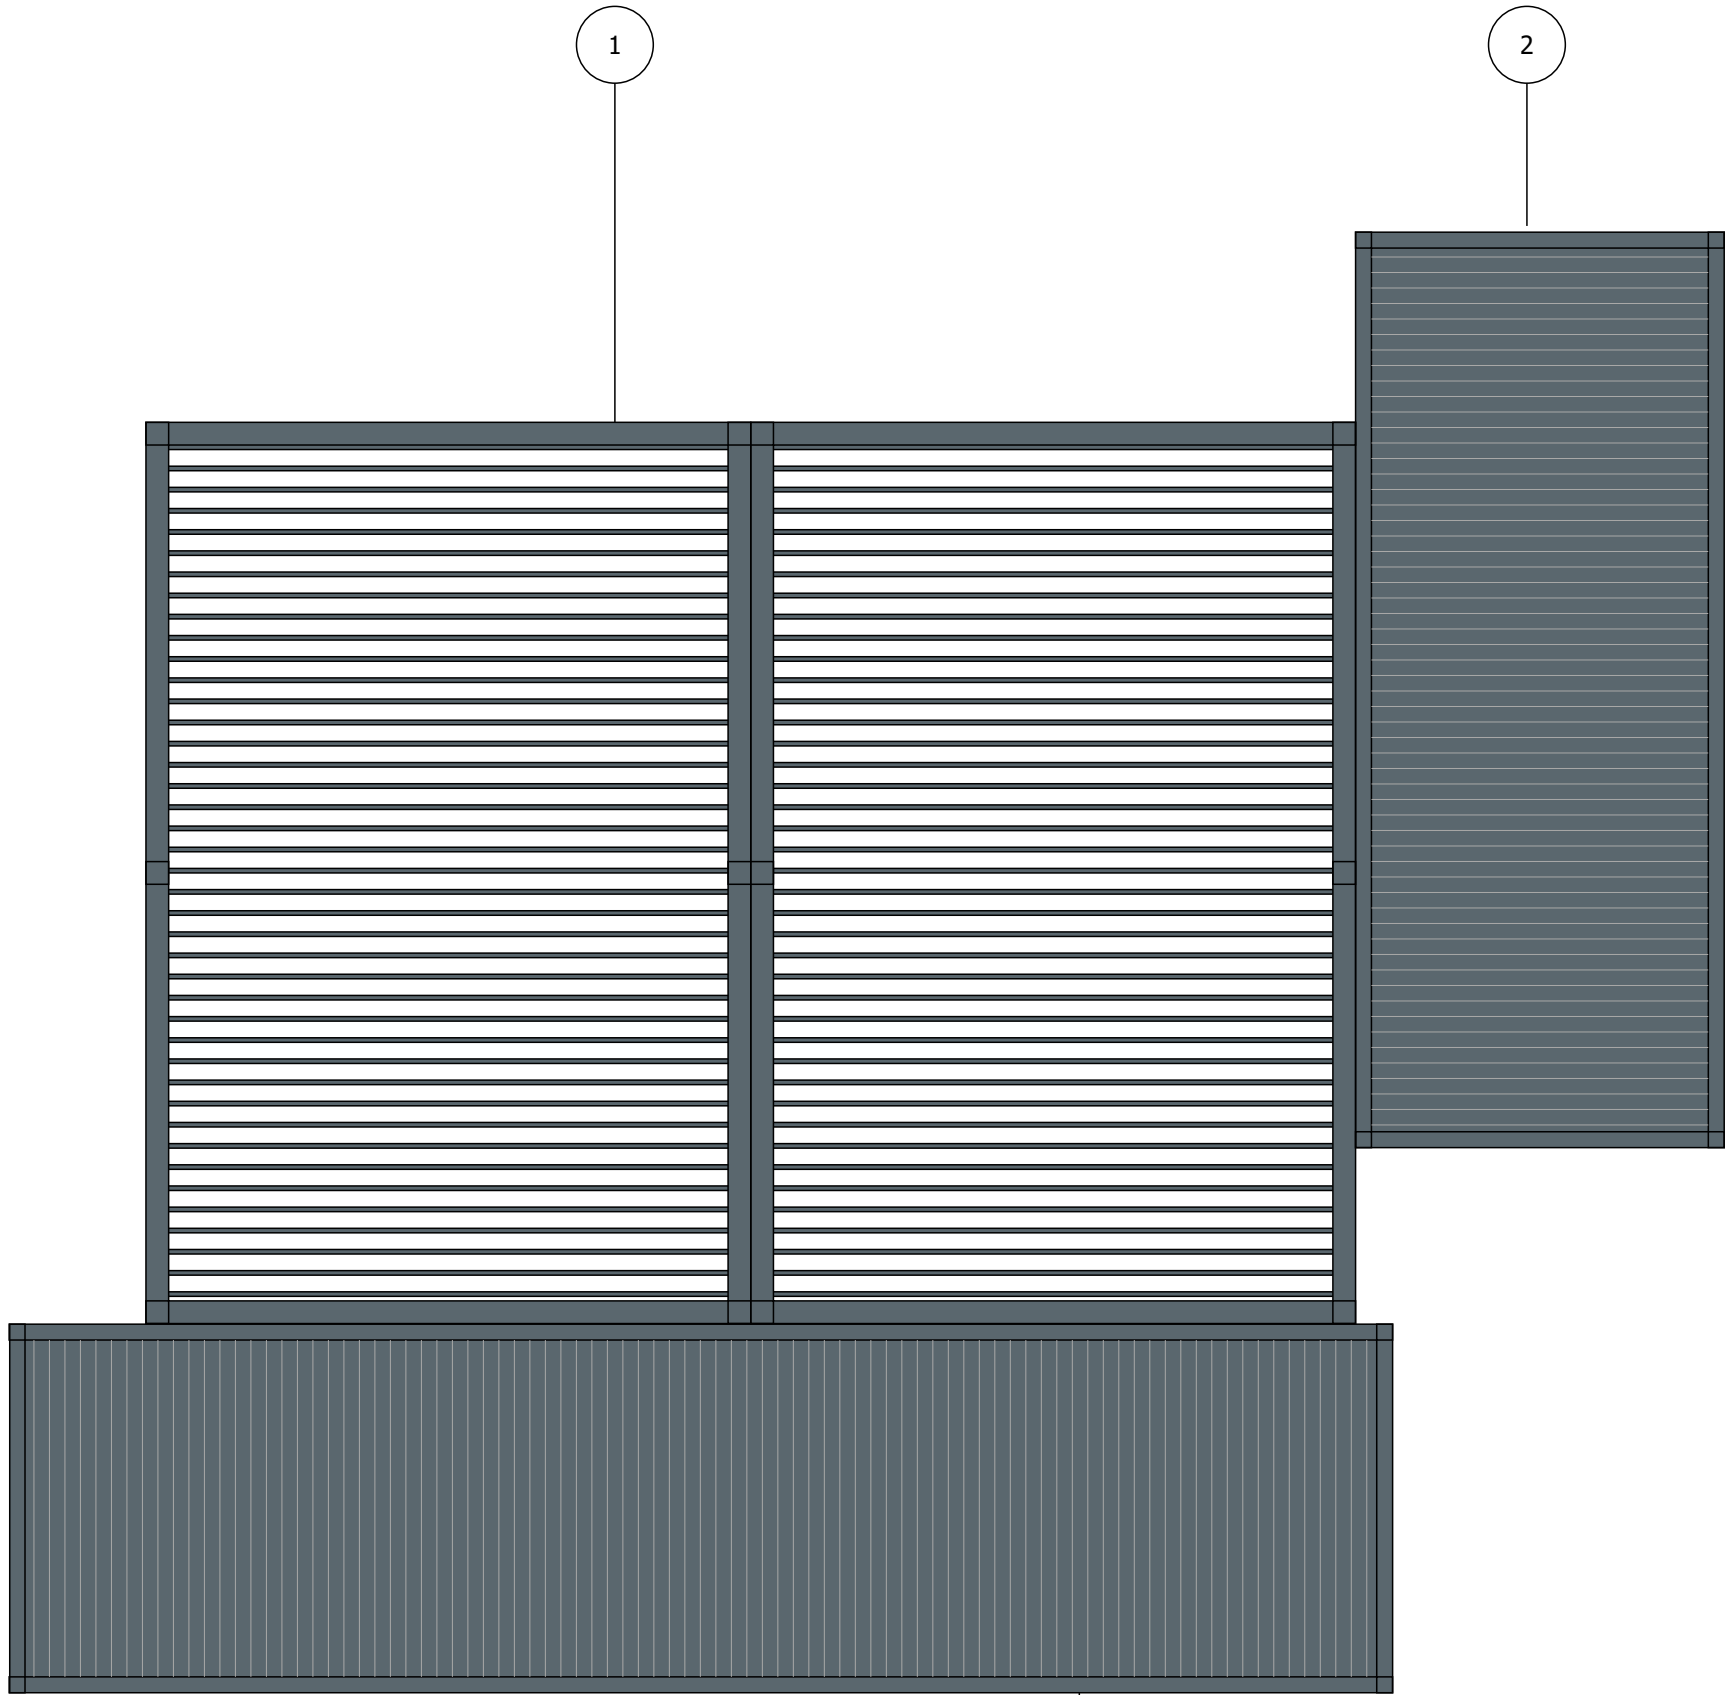

ROOF PLAN

NOTES

0100

Scale bar 100mm at 1:1

NO DIMENSIONS SHOULD BE SCALED DURING CONSTRUCTION AND ANY MISSING DIMENSIONS REQUIRED SHOULD BE REQUESTED AND CONFIRMED BEFORE PROCEEDING. ALL DIMENSIONS MUST BE CHECKED ON SITE AND AGREED WITH THE CLIENT PRIOR TO CONSTRUCTION.

THE SCALE BAR PROVIDED IS FOR USE SO THAT THE DRAWINGS CAN BE SCALED DURING THE PLANNING APPLICATION PROCESS.

- NOTES:
- THESE DRAWINGS HAVE BEEN PREPARED FOR PLANNING PURPOSES ONLY.

- MATERIALS:
- PERGOLA FRAME - PPC ALUMINIUM, COLOUR: RAL 7016 (ANTHRACITE GREY)
 - STEEL CONTAINER - COLOUR: RAL 7016 (ANTHRACITE GREY)

A

05.06.26

REVISED CLUBHOUSE DESIGN

AD

REV

DATE

NOTE

IN

THE

PADEL

CLUB

Project

THE PADEL CLUB
Q LEISURE, LONDON ROAD
ALBOURNE, BRIGHTON
BN6 9BQ

Title

CLUBHOUSE BUILDING -
FLOOR PLAN + ROOF PLAN

Scale	Date
1:50 @ A1	NOV 25
Drawn	Checked
YT	SH
Drawing Number	Revision
10150/P110	A