



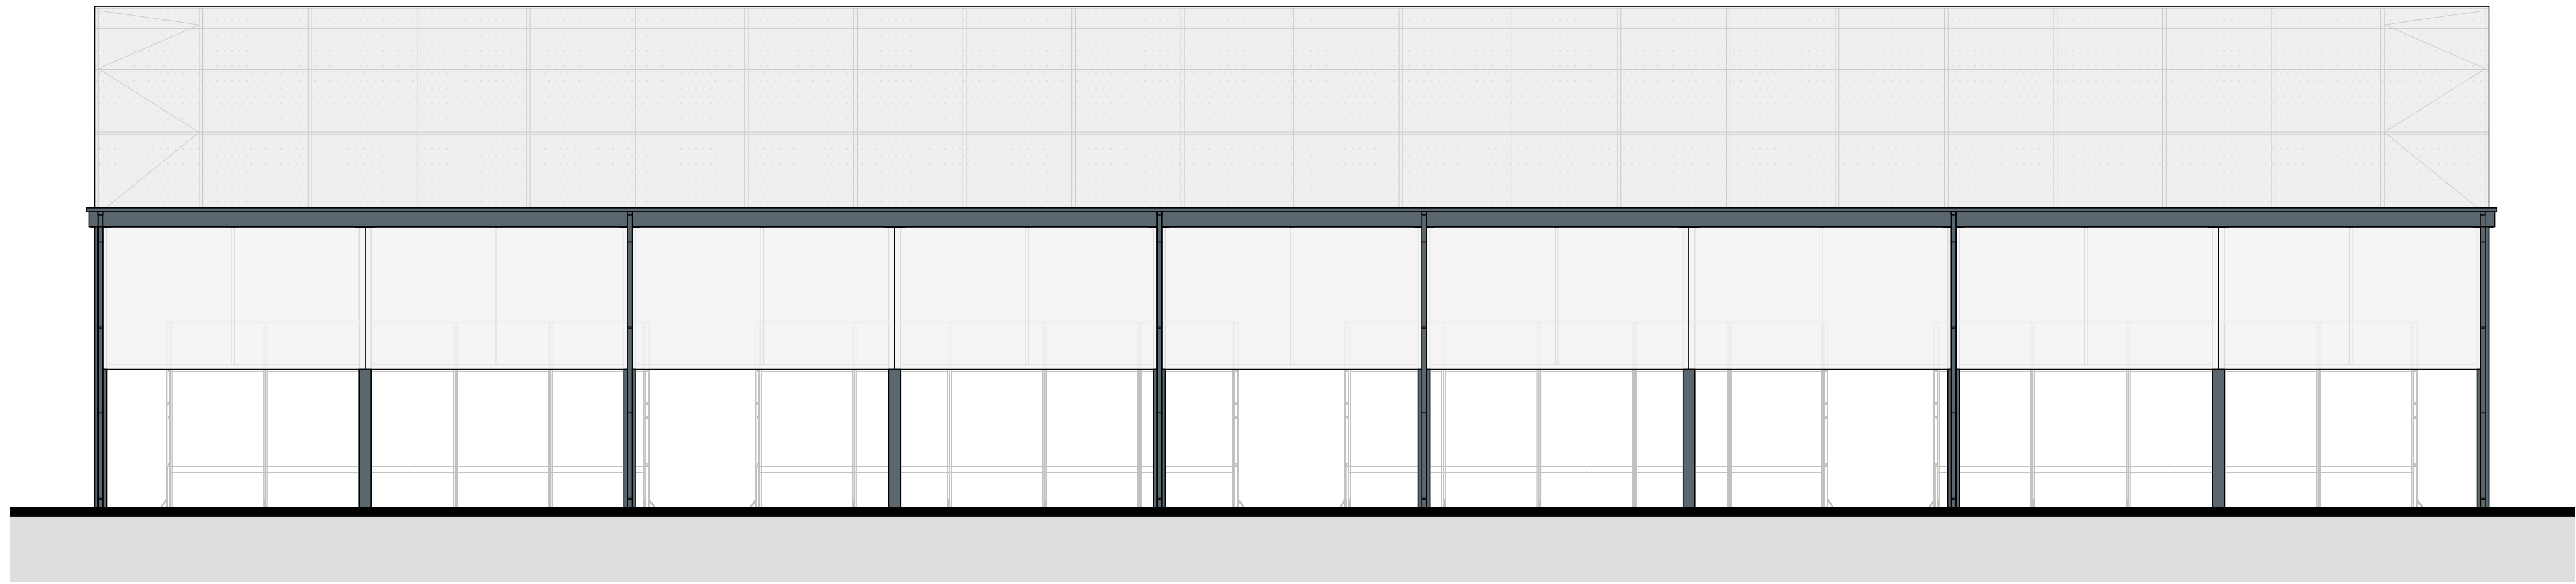


EAST ELEVATION



WEST ELEVATION

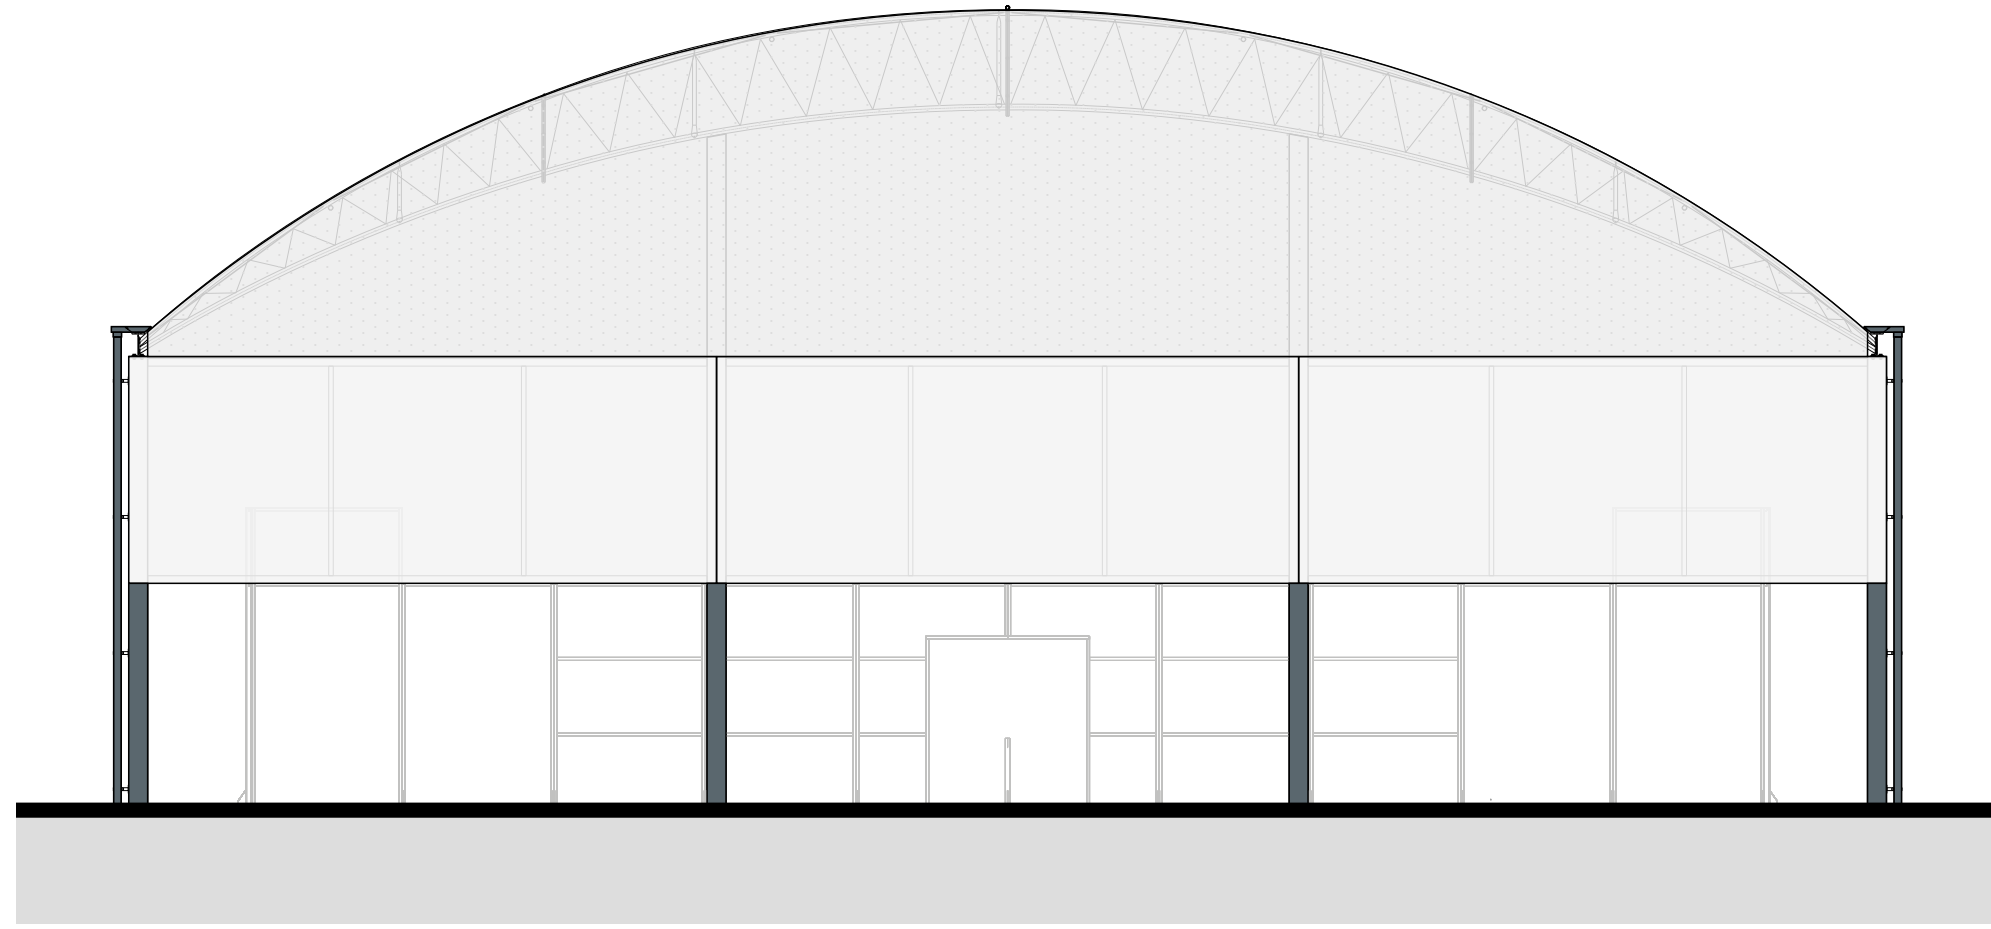


SOUTH ELEVATION

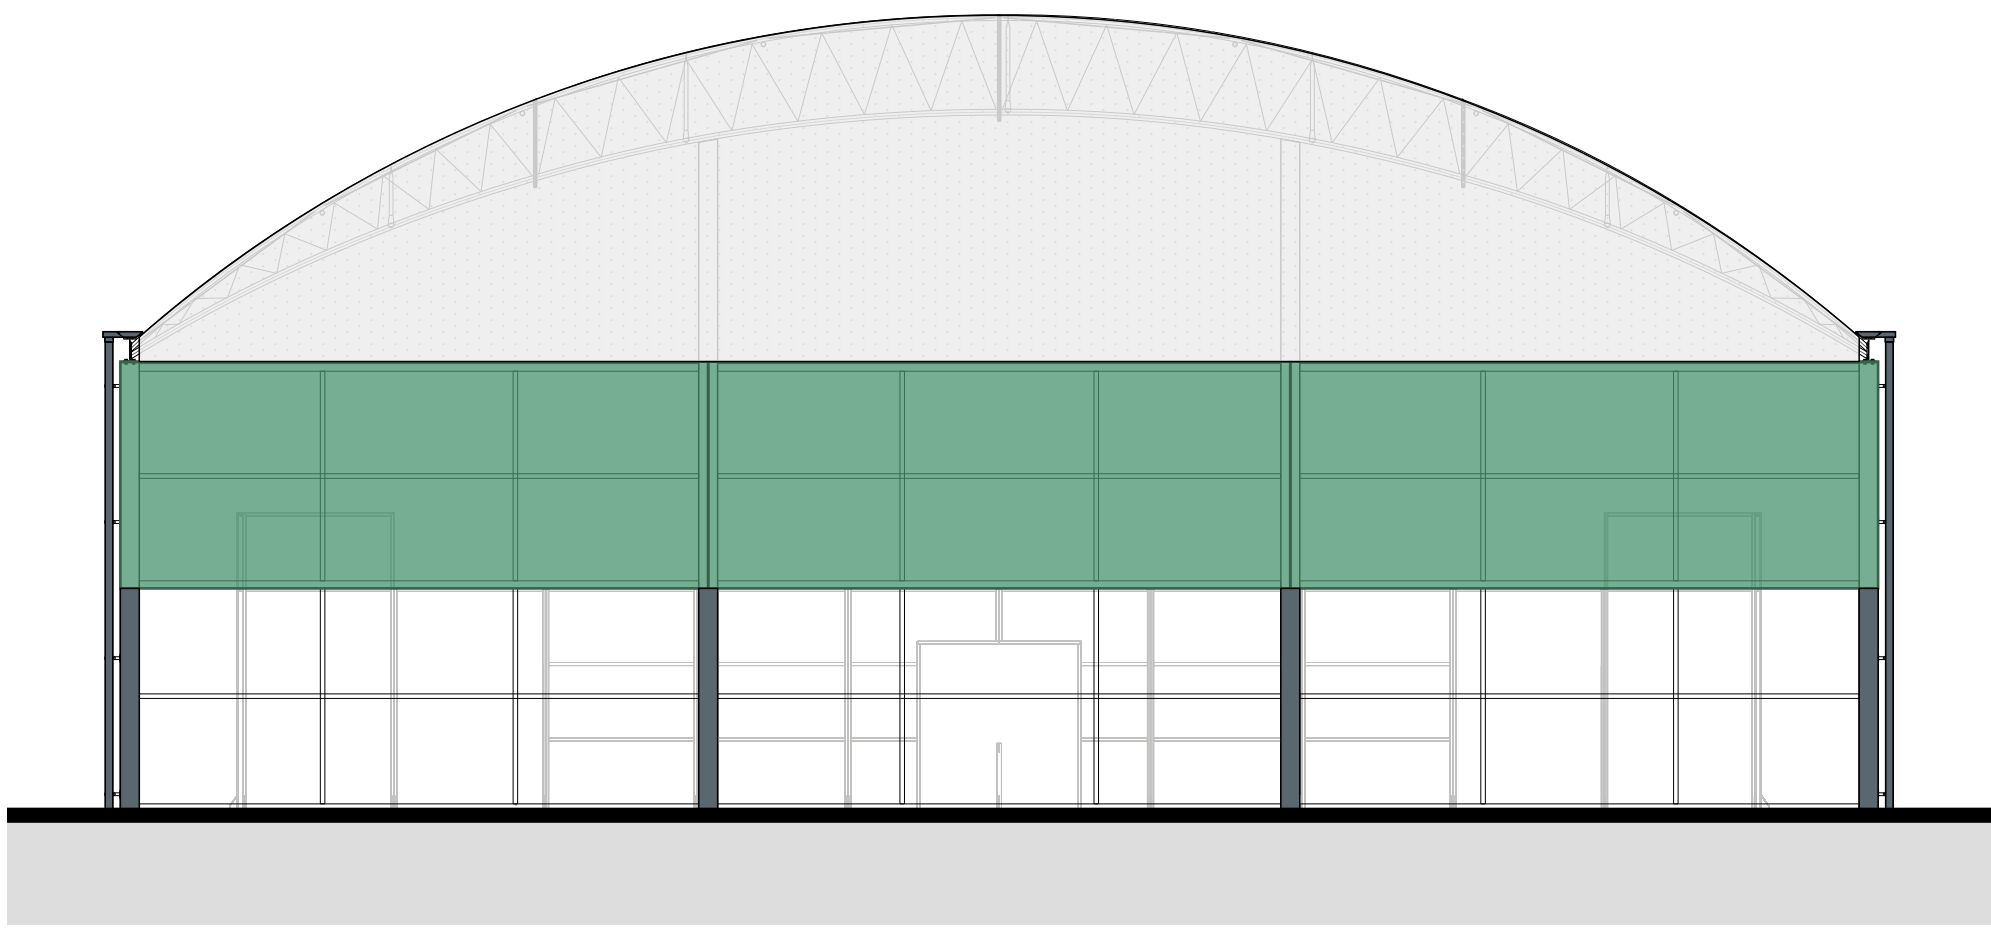

NORTH ELEVATION

NOTES

 

NO DIMENSIONS SHOULD BE SCALED DURING CONSTRUCTION AND ANY MISSING DIMENSIONS REQUIRED SHOULD BE REQUESTED AND CONFIRMED BEFORE PROCEEDING. ALL DIMENSIONS MUST BE CHECKED ON SITE AND AGREED WITH THE CLIENT PRIOR TO CONSTRUCTION.
THE SCALE BAR PROVIDED IS FOR USE SO THAT THE DRAWINGS CAN BE SCALED DURING THE PLANNING APPLICATION PROCESS.

NOTES:

- THESE DRAWINGS HAVE BEEN PREPARED FOR PLANNING PURPOSES ONLY.
- LEVELS ARE SHOWN INDICATIVELY ONLY TO DEMONSTRATE DESIGN INTENT.
- CANOPY AND COURTS SUBJECT TO DETAILED DESIGN BY SPECIALIST


MATERIALS:

- OPAL ROOF FABRIC: HIGH-TENACITY POLYESTER CLOTH WITH VARNISH FINISH - COLOUR: OPAL WHITE (OPAL 60)
- SERGE FERRARI PROTECT WHITE MESH - COLOUR 332 - 1323
- SERGE FERRARI PROTECT GREEN MESH - COLOUR 332 - 50201

EXPOSED STEELWORK - COLUMNS AND BEAMS. COLOUR: ANTHRACITE GREY (RAL 7016)

RAINWATER GOODS - ALUMINIUM GUTTERS AND DOWNPIPES. COLOUR: ANTHRACITE GREY (RAL 7016)

A	04.06.26	LOW LEVEL MESH OMITTED FROM CANOPY ON NORTH, SOUTH & WEST ELEVATIONS	YT
REV	DATE	NOTE	IN

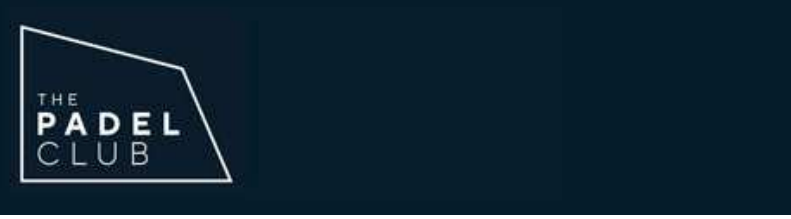

Project

THE PADEL CLUB
Q LEISURE, LONDON ROAD
ALBOURNE, BRIGHTON
BN6 9BQ

Title

COURT CANOPY - ELEVATIONS

Scale 1:100 @ A1	Date NOV 2025
Drawn QT	Checked SH
Drawing Number 10150/P141	Revision A

Saunders
Architecture+UrbanDesign

saundersarchitects.com | 01707 385300 | London | Welwyn Garden City