






Ground Floor Plan
PROPOSED FLOOR PLANS Scale 1:50

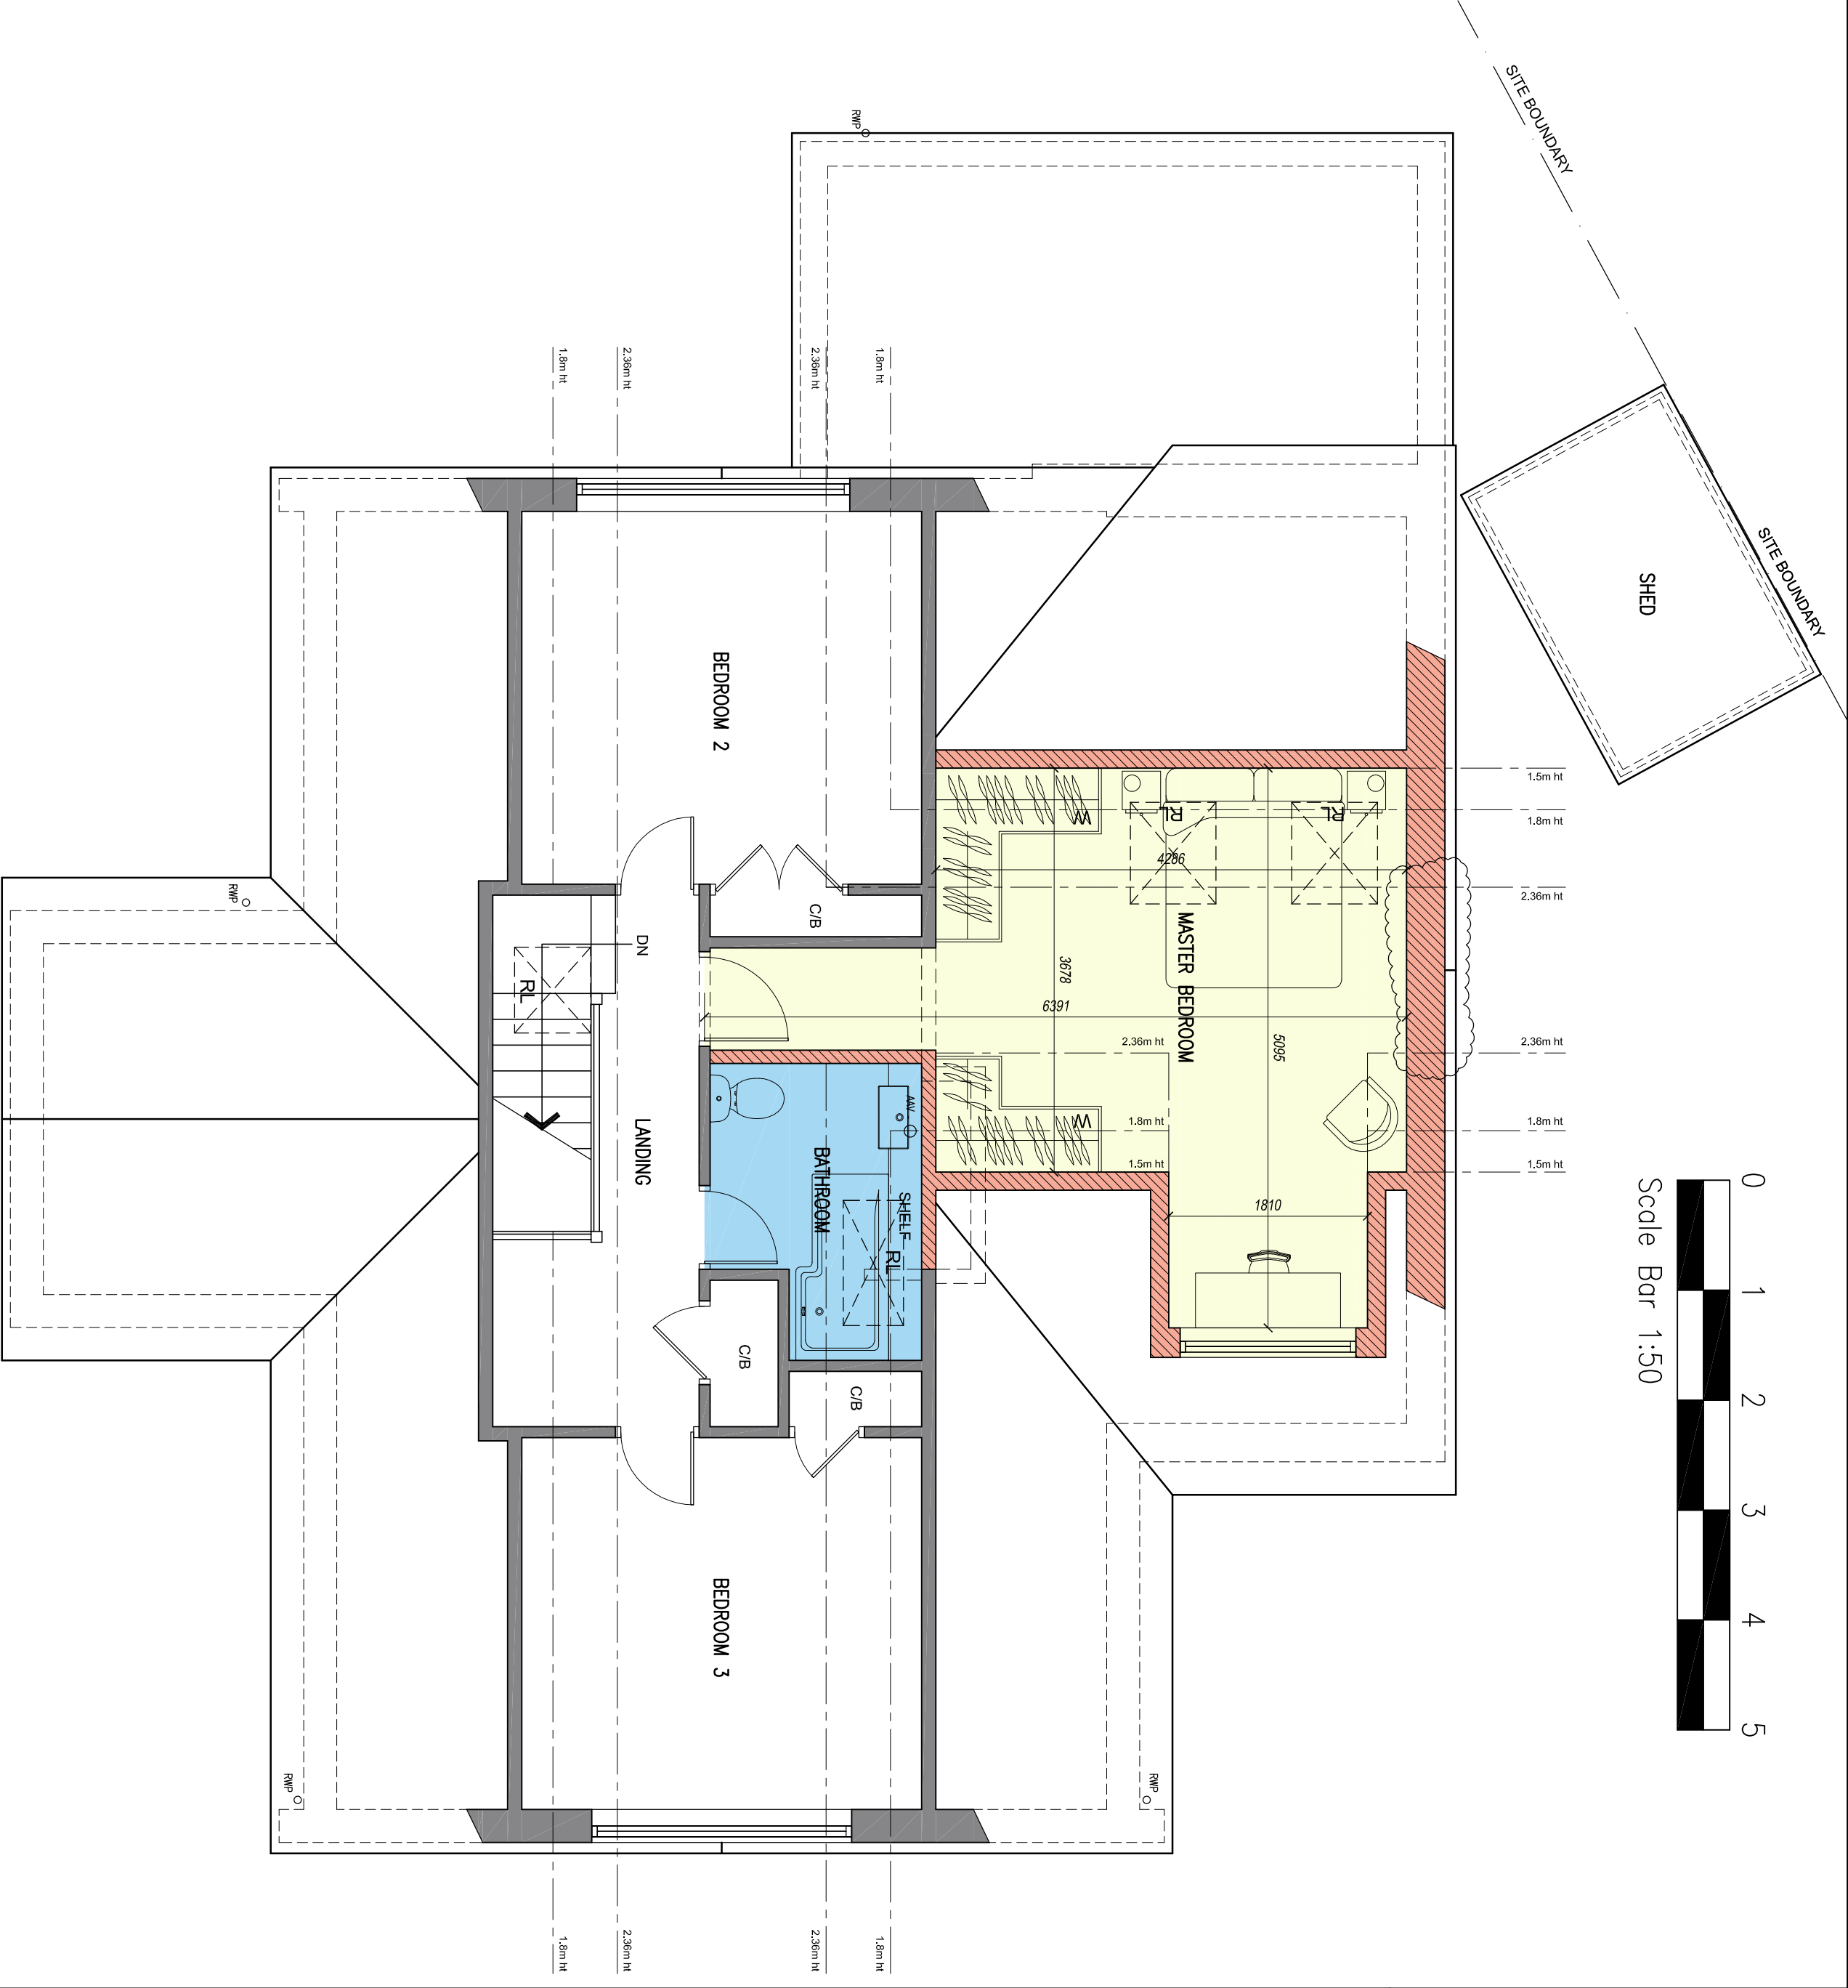


First Floor Plan

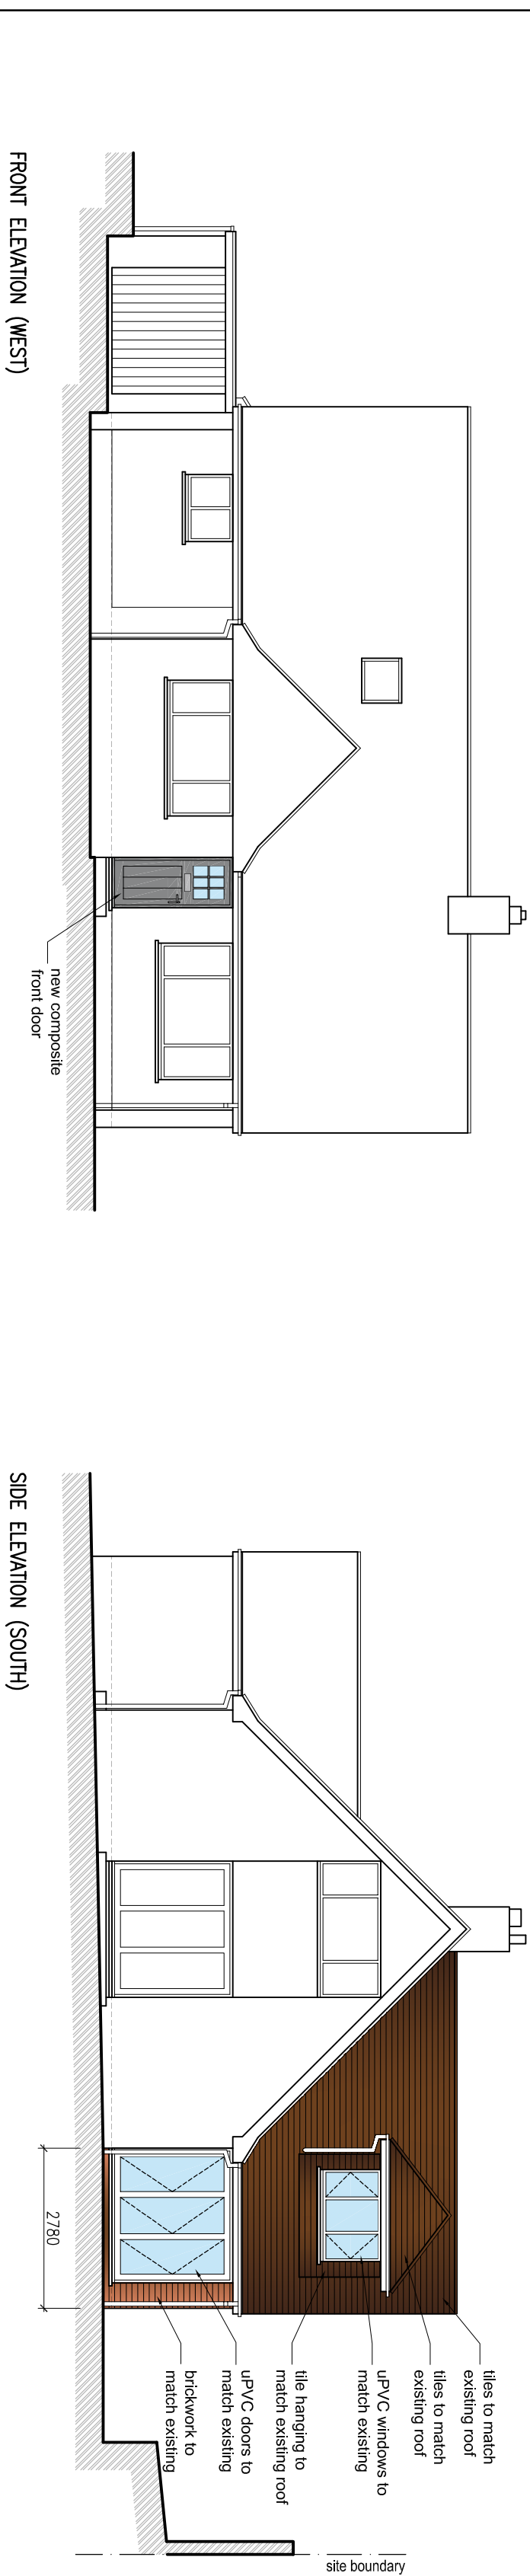


FRONT ELEVATION (WEST)

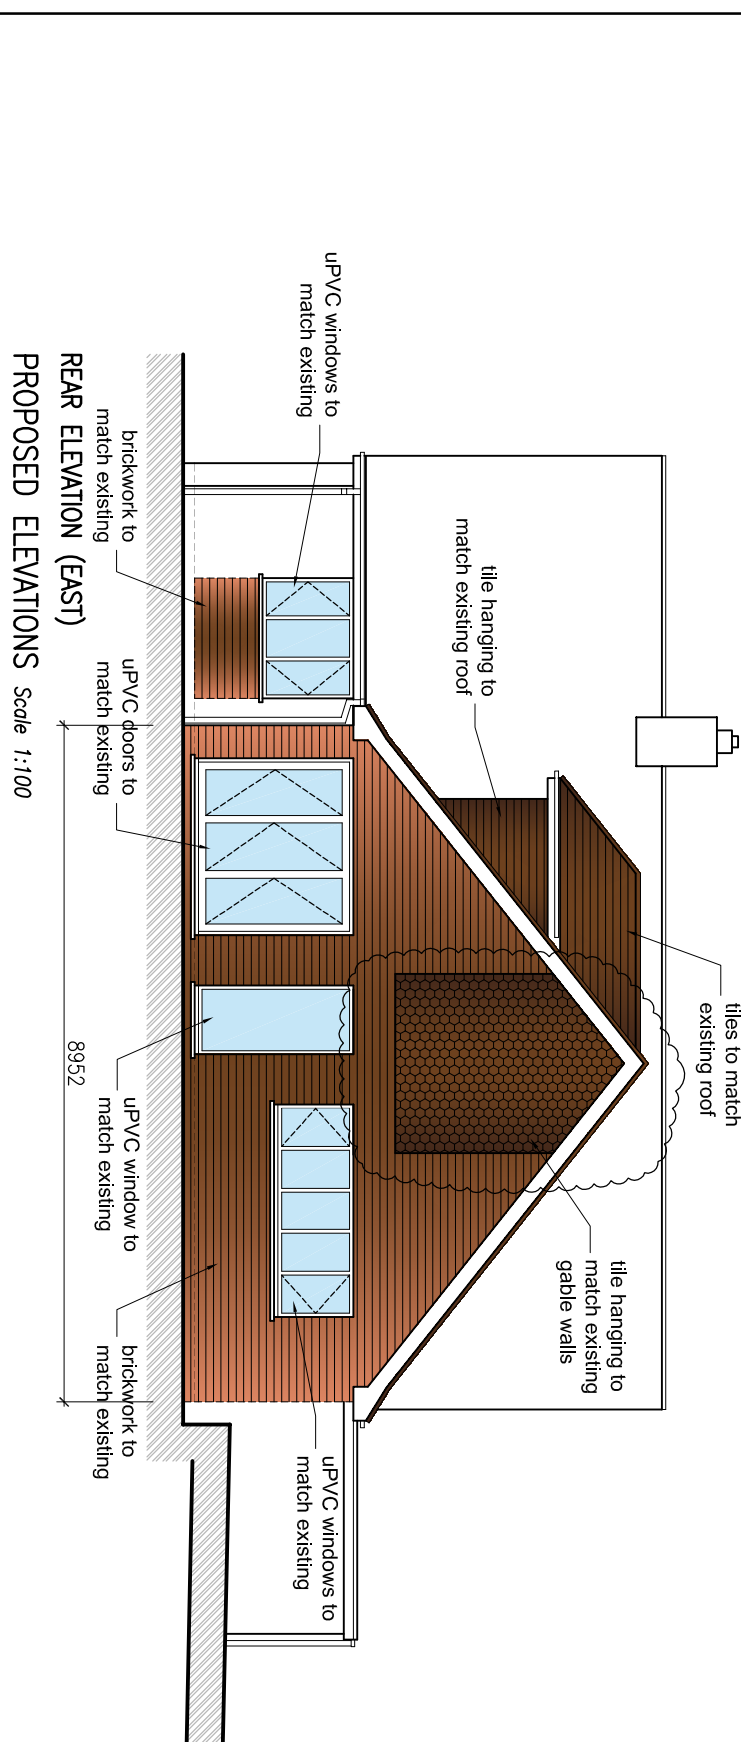


PROPOSED ELEVATIONS Scale 1:100

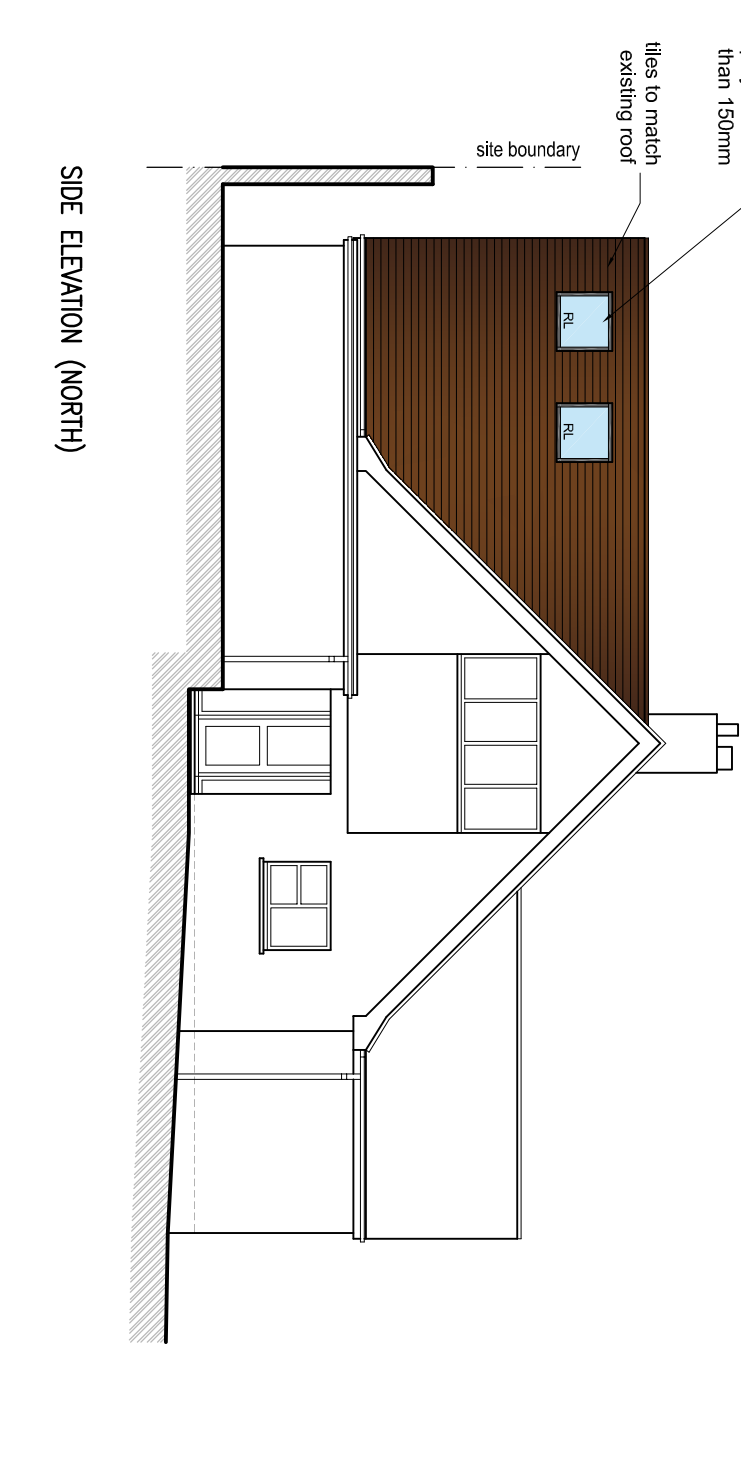

SIDE ELEVATION (SOUTH)

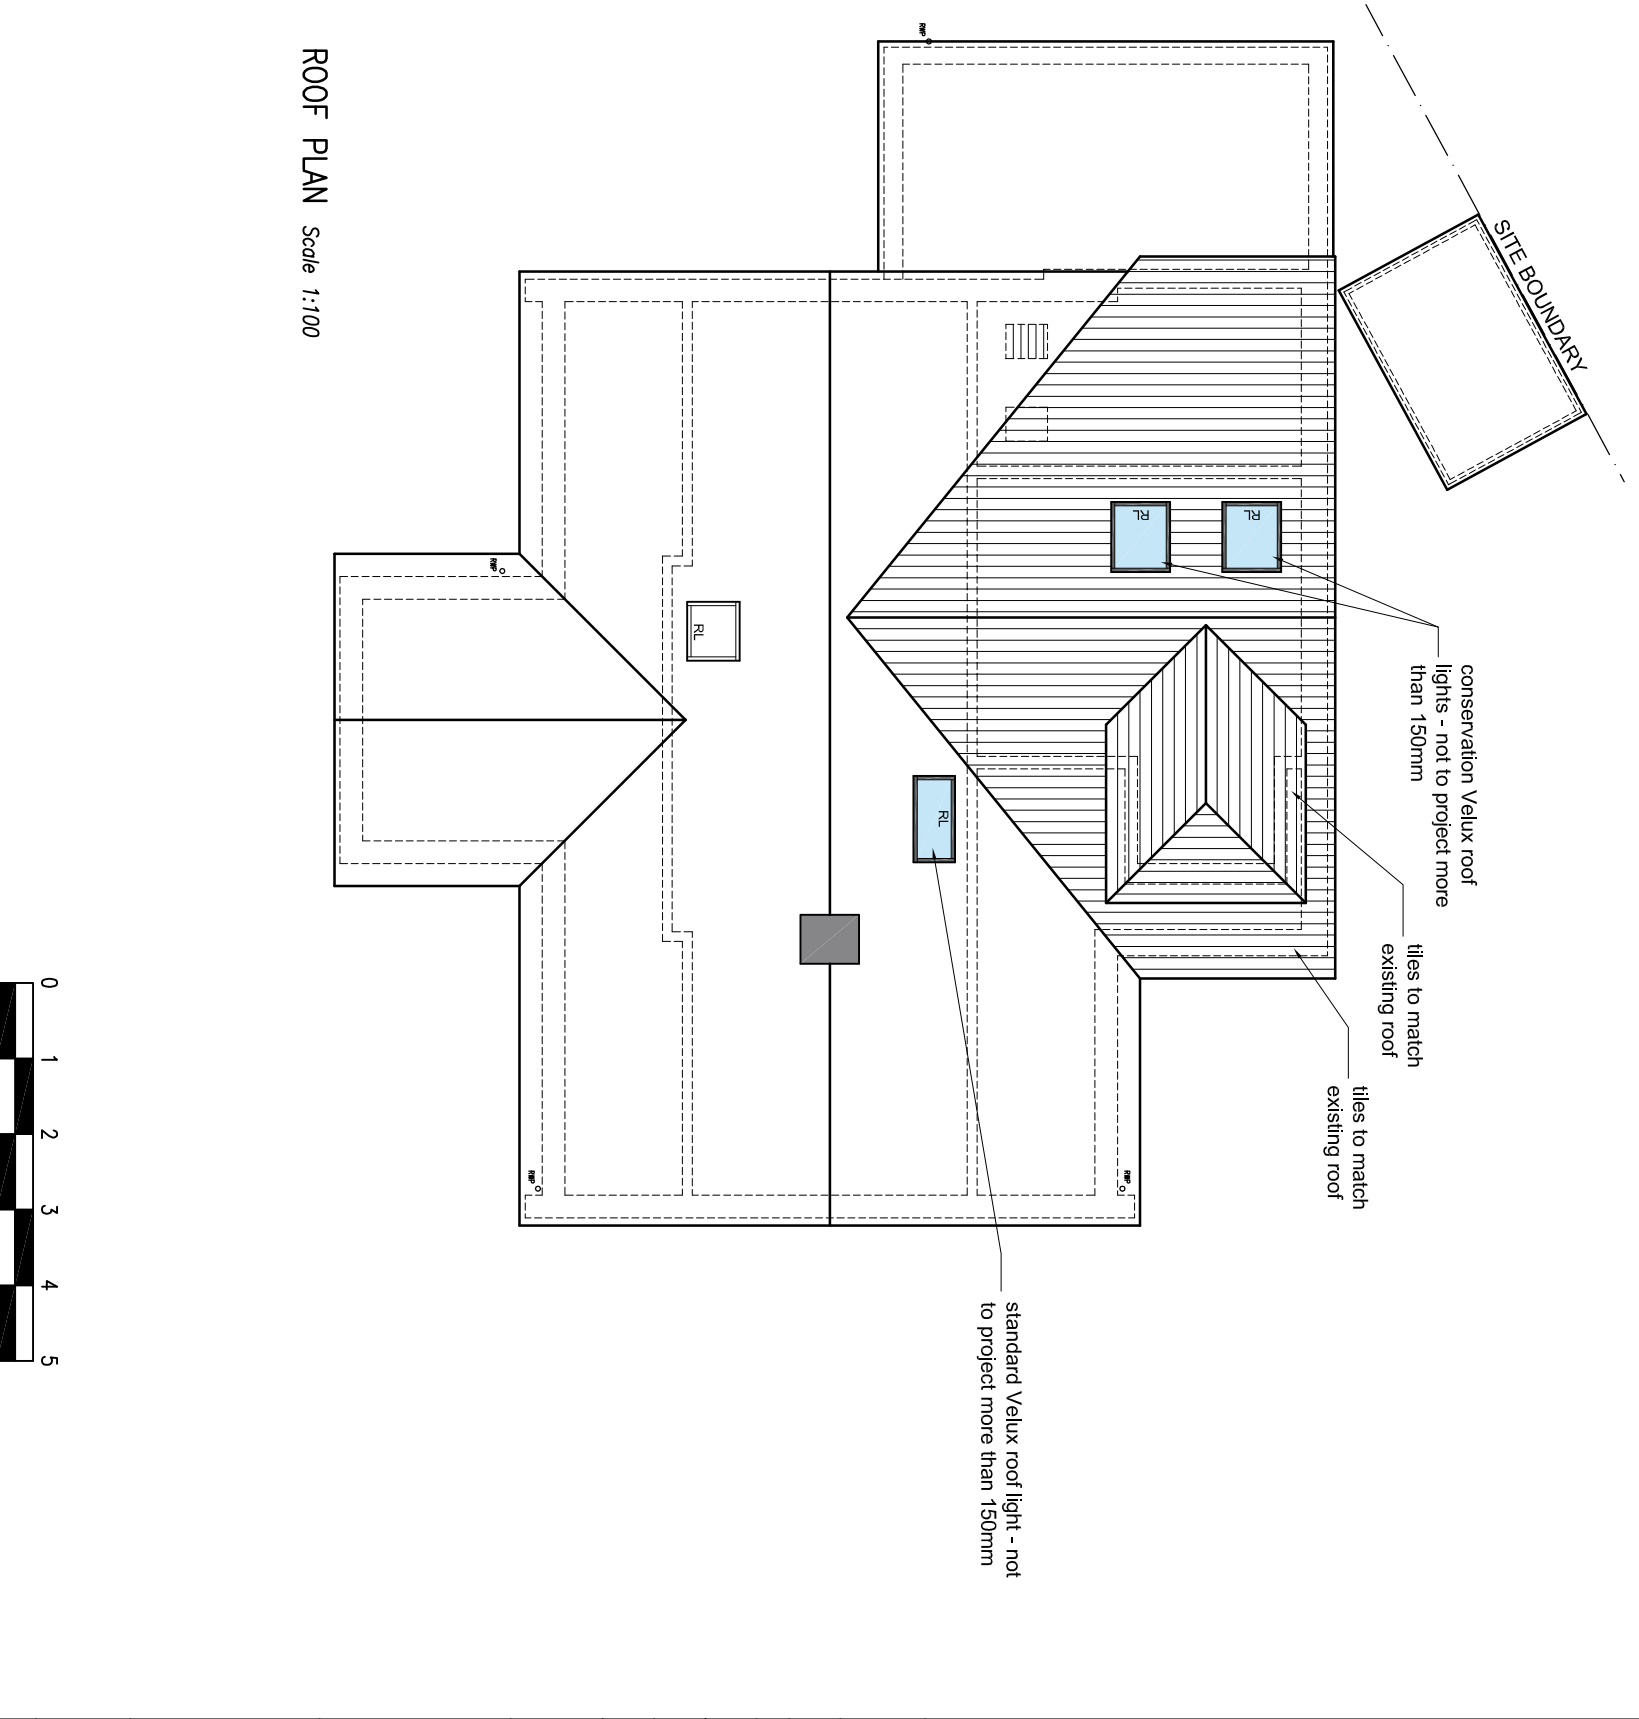

ROOF PLAN Scale 1:100

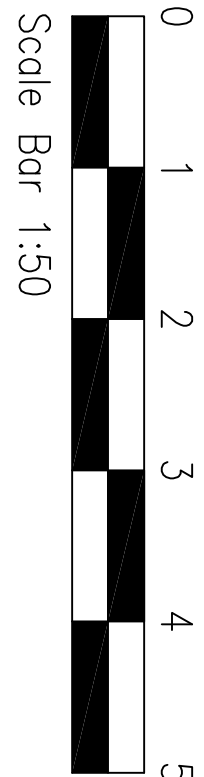

Copyright reserved
This drawing may only be used for the client and location specified in the title block. It may not be copied or disclosed to any other third party.
1. The works shown have been drawn for submission to the local planning authority and are not to be used for construction.
2. No works shall commence until planning approval has been given by the local authority.
3. The contractor shall either full plans building control approval or a building notice served with the local authority.
4. The dimensions indicated are approximate and subject to site checks by the contractor prior to commencement.
5. I accept no responsibility for any unknown factors which either preclude the works from construction or add additional costs, ie location of public sewers and underground services, or any underground structure or obstruction.

C	HIGH LEVEL WINDOW REMOVED TO REAR EXTENSION. BOTTOM OF TILE HANGING RAISED - BURRED	07/21/25
B	DOORWAY SIZE REDUCED	06/26/24
A	ROOF HEIGHT REDUCED FOLLOWING PRE-APPLICATION ADVICE	22/04/24
-	INITIAL APPLICATION	19/02/24
REV	DESCRIPTION	DATE

CLIENT
MR & MRS HOLLINGUM
PROJECT
PROPOSED REAR EXTENSION AND LANDSCAPING CHANGES AT 11 UCASTES AVENUE, HAYWARDS HEATH, WEST SUSSEX RH16 1LE

DRAWING
PROPOSED PLANS & ELEVATIONS

STATUS	DATE	REV. No.	REVISION
APPLICATION	FEB/2024	3394/04	C
SCALE	1:100 1:50		