



FOR PLANNING
AND LISTED
BUILDING CONSENT
PURPOSES ONLY

NOT FOR CONSTRUCTION

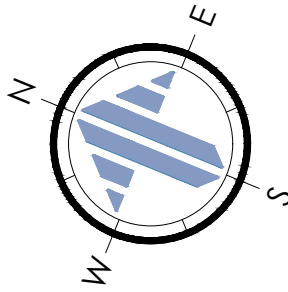


Site Plan Key:

- Elements to be demolished
- Existing driveway retained and remodeled to suit proposals. To receive a permeable crushed stone surface finish
 - Existing oil tank to be removed
 - Existing overhead cables to be laid below ground. Telegraph poles removed
 - Stone paving to terracing and paths
 - Planted borders
 - Parking area
 - Low-level retaining walls in brickwork
 - Bunded oil tank
 - Steps formed with natural coursed stone to risers and stone paving to treads
 - Existing close-boarded timber fence to boundary
 - New Sewage Treatment Plant

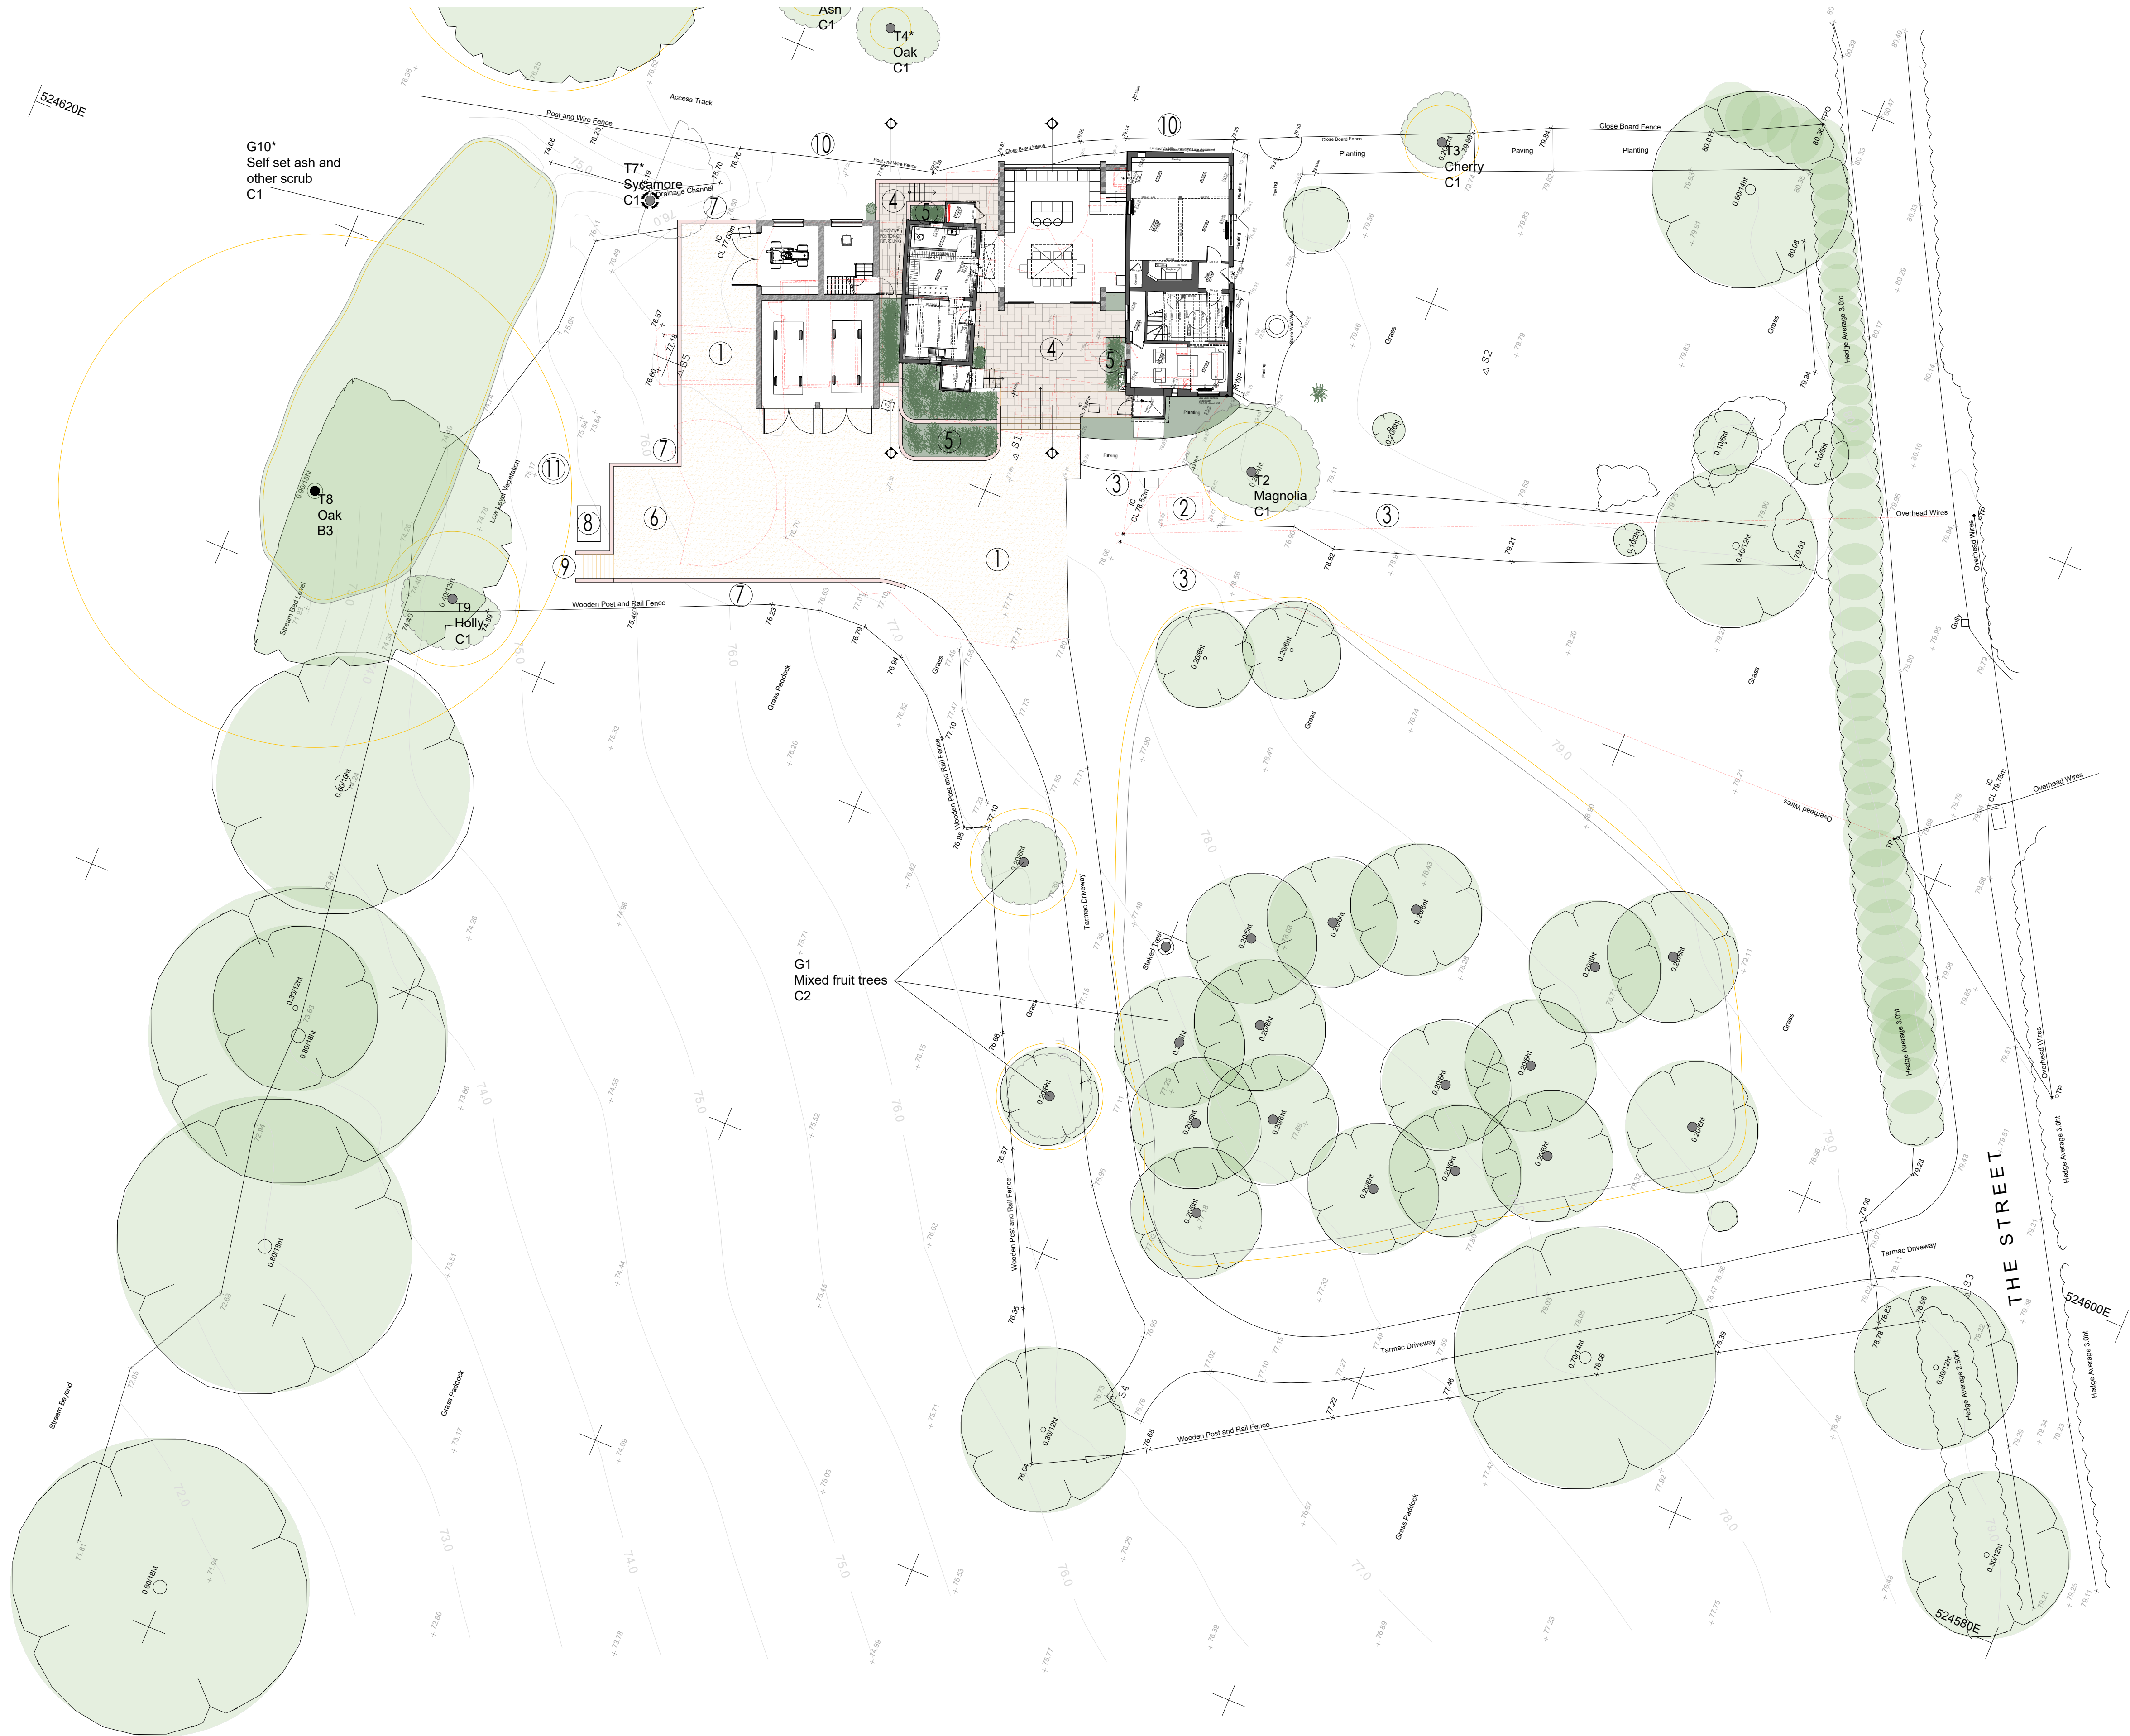

SITE PLAN - AS PROPOSED
SCALE @ 1:200 ON AN A1 SHEET

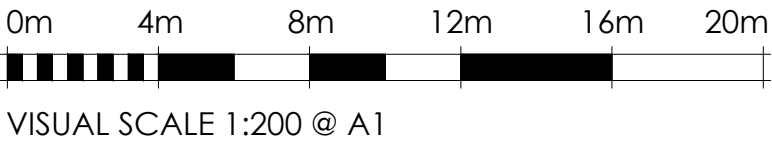

VISUAL SCALE 1:200 @ A1

A	06.03.25	RH	Tree survey data added	
REV.	DATE.	BY.	AMENDMENT.	CHK.

PLANNING



2 Lucastes Mews, Paddockhall Road,
Haywards Heath,
West Sussex, RH16 1HE
(01444) 452604
hb@gouldbaxter.co.uk
www.gouldbaxter.co.uk

NOTES:
DO NOT SCALE OFF THIS DRAWING UNLESS FOR PLANNING PURPOSES.
CHECK ALL DIMENSIONS ON SITE BEFORE ANY WORK IS COMMENCED.
ALL GOODS MATERIALS AND WORKMANSHIP MUST CONFORM WITH
CURRENT BUILDING REGULATIONS, BRITISH STANDARDS AND CODES OF
PRACTICE.

COPYRIGHT OF THIS DRAWING IS RETAINED BY GOULD PROPERTY
CONSULTANTS LLP VIA GOULD & BAXTER AND IT MUST NOT BE REPRODUCED
WITHOUT WRITTEN CONSENT.

CLIENT:
Mr. & Mrs. Hillary

PROJECT:
Barlands
The Street, Warminglid
West Sussex
RH17 5SZ

DRAWING:
Site Plan
As Proposed

DATE: 22.11.2024	SCALE AT A1: 1:200	DRAWN BY: RH CHECKED BY: MC
JOB NO. GH553	DRAWING NO. PL.01	REV. A