




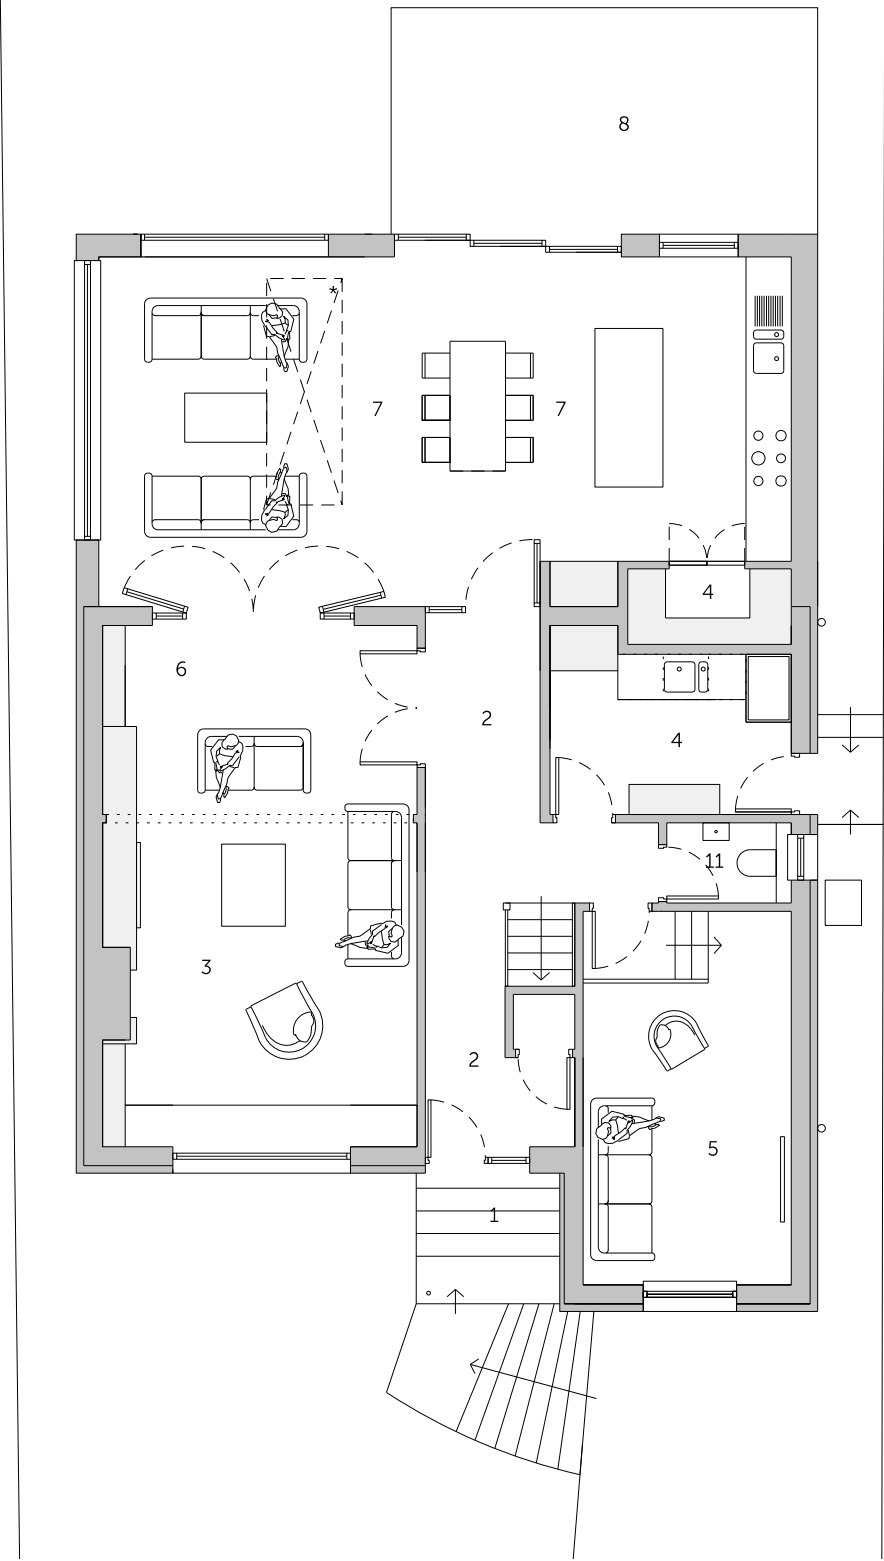

PROPOSED GROUND FLOOR PLAN 1:100

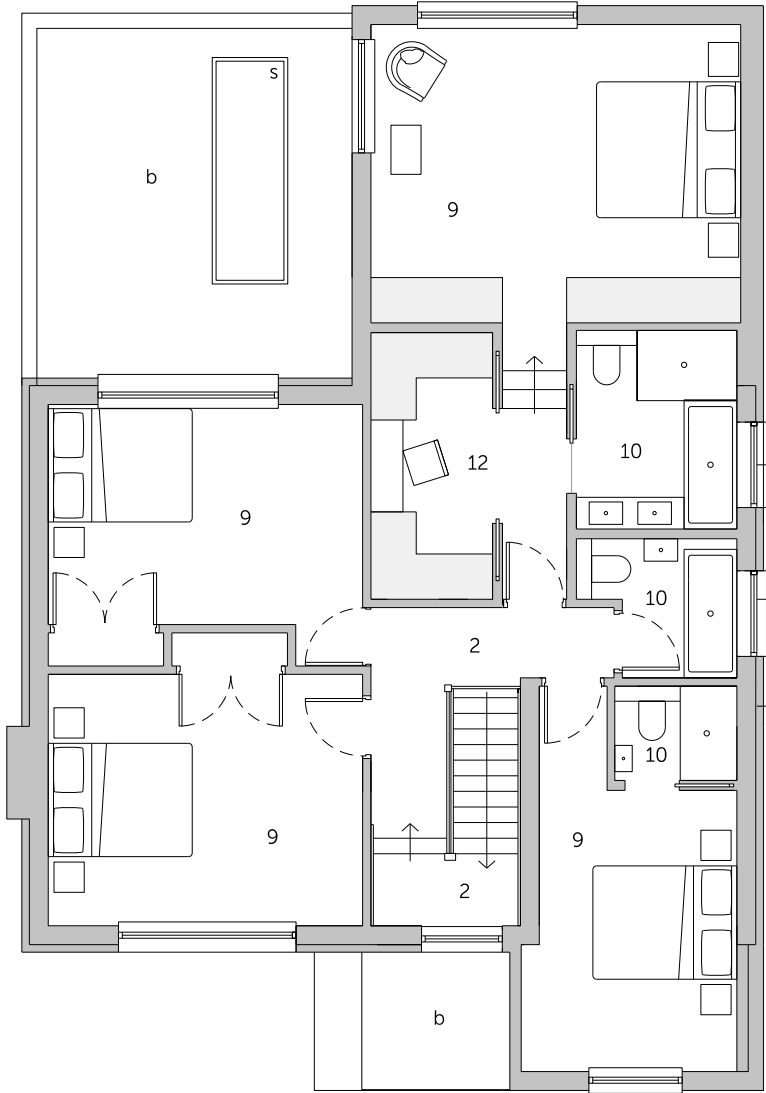

PROPOSED FIRST FLOOR PLAN 1:100

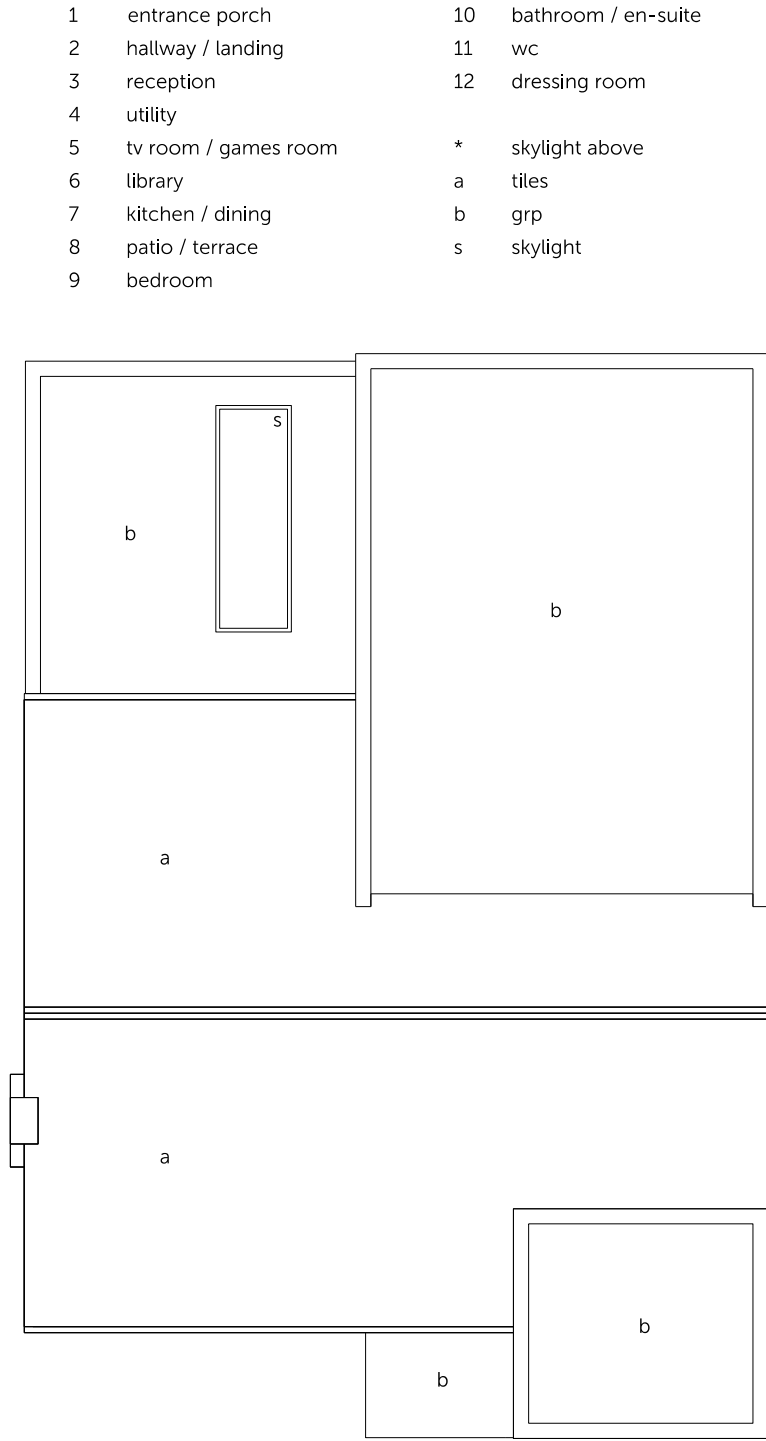

PROPOSED ROOF PLAN 1:100



Status: Householder Planning
Scale: 1:100 @ A3

NOTE: This drawing is to be scaled for planning purposes only

Dwg No: 0854 PR 01
Drawing: Proposed Floor Plans

Date: May 2026

Project: Extensions and Alterations
Address: 38 Savill Road, Haywards Heath RH16 2NX

Client: A & P Birley

CONTEXT
// Architecture

Studio 1, 5a Priory Grove, London SW8 2PD
Info@context-architecture.co.uk www.context-architecture.co.uk