



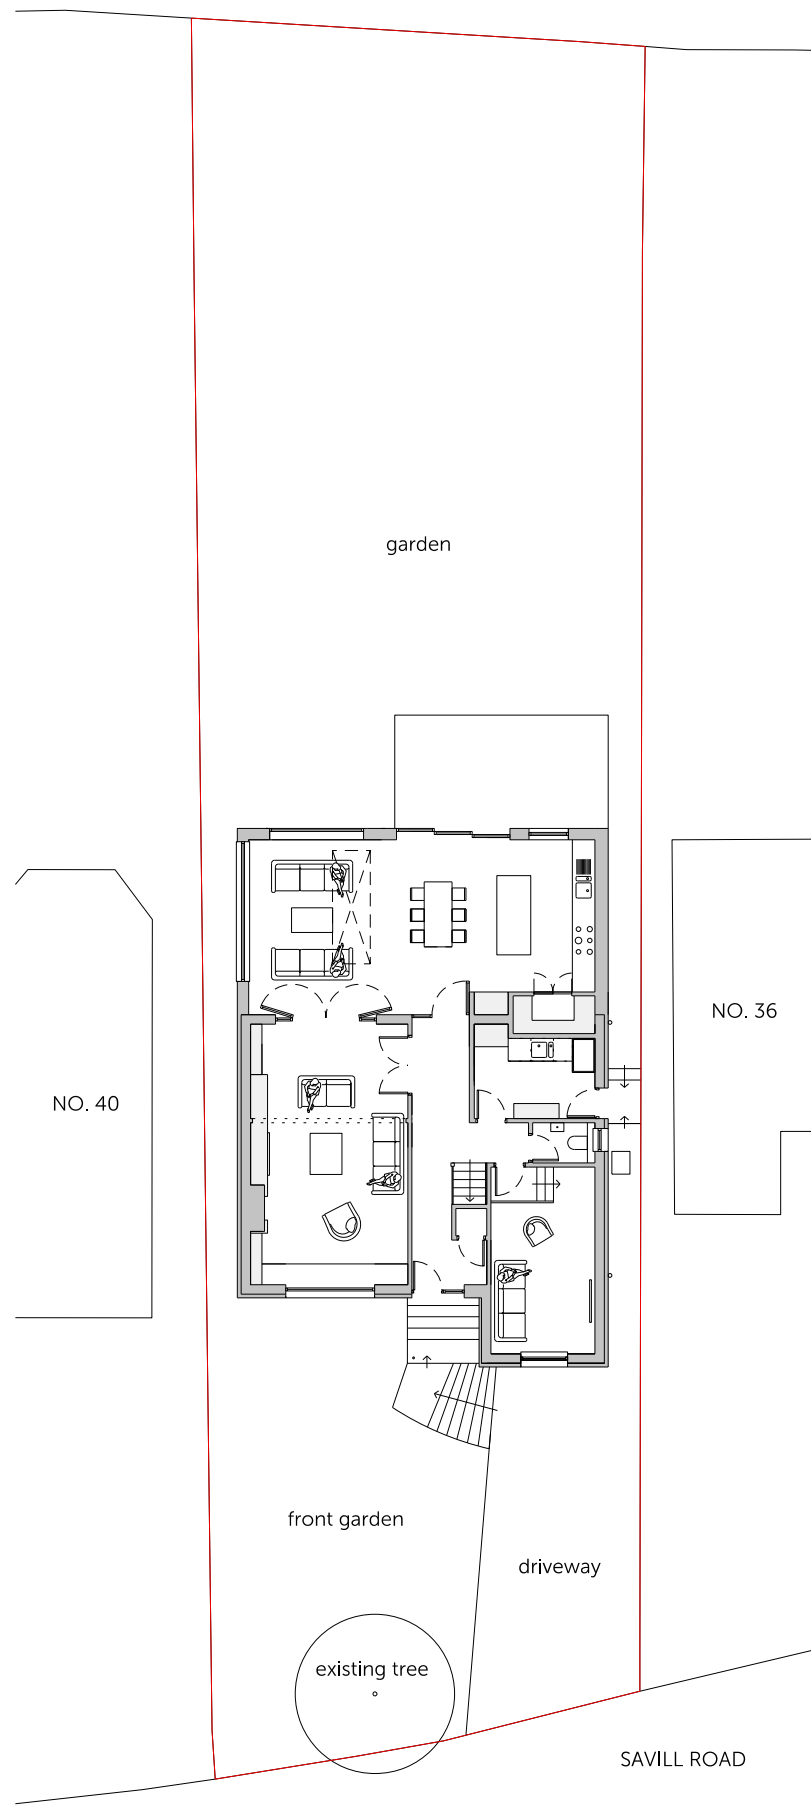


EXISTING
SITE PLAN

1:200

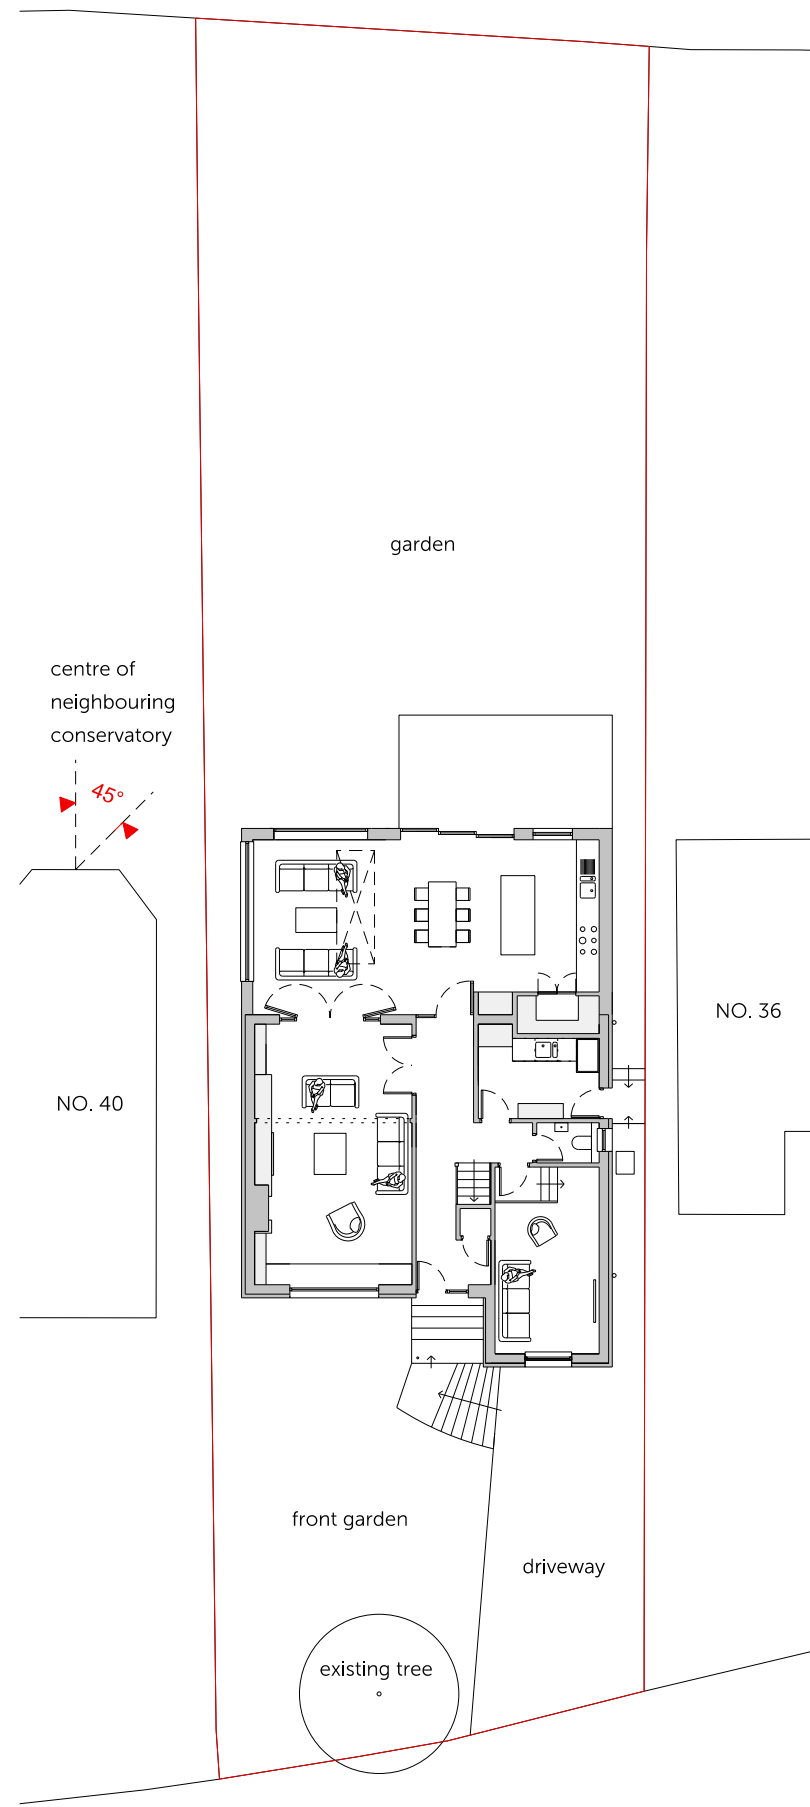

PROPOSED
SITE PLAN

1:200

 

Status: Householder Planning

Scale: 1:200 @ A3

NOTE: This drawing is to be scaled for planning purposes only

Dwg No: 0854 PR 04

Drawing: Existing and Proposed Site Plans

Date: May 2026

Project: Extensions and Alterations

Address: 38 Savill Road, Haywards Heath RH16 2NX

Client: A & P Birley

CONTEXT
// Architecture

Studio 1, 5a Priory Grove, London SW8 2PD
info@context-architecture.co.uk www.context-architecture.co.uk