



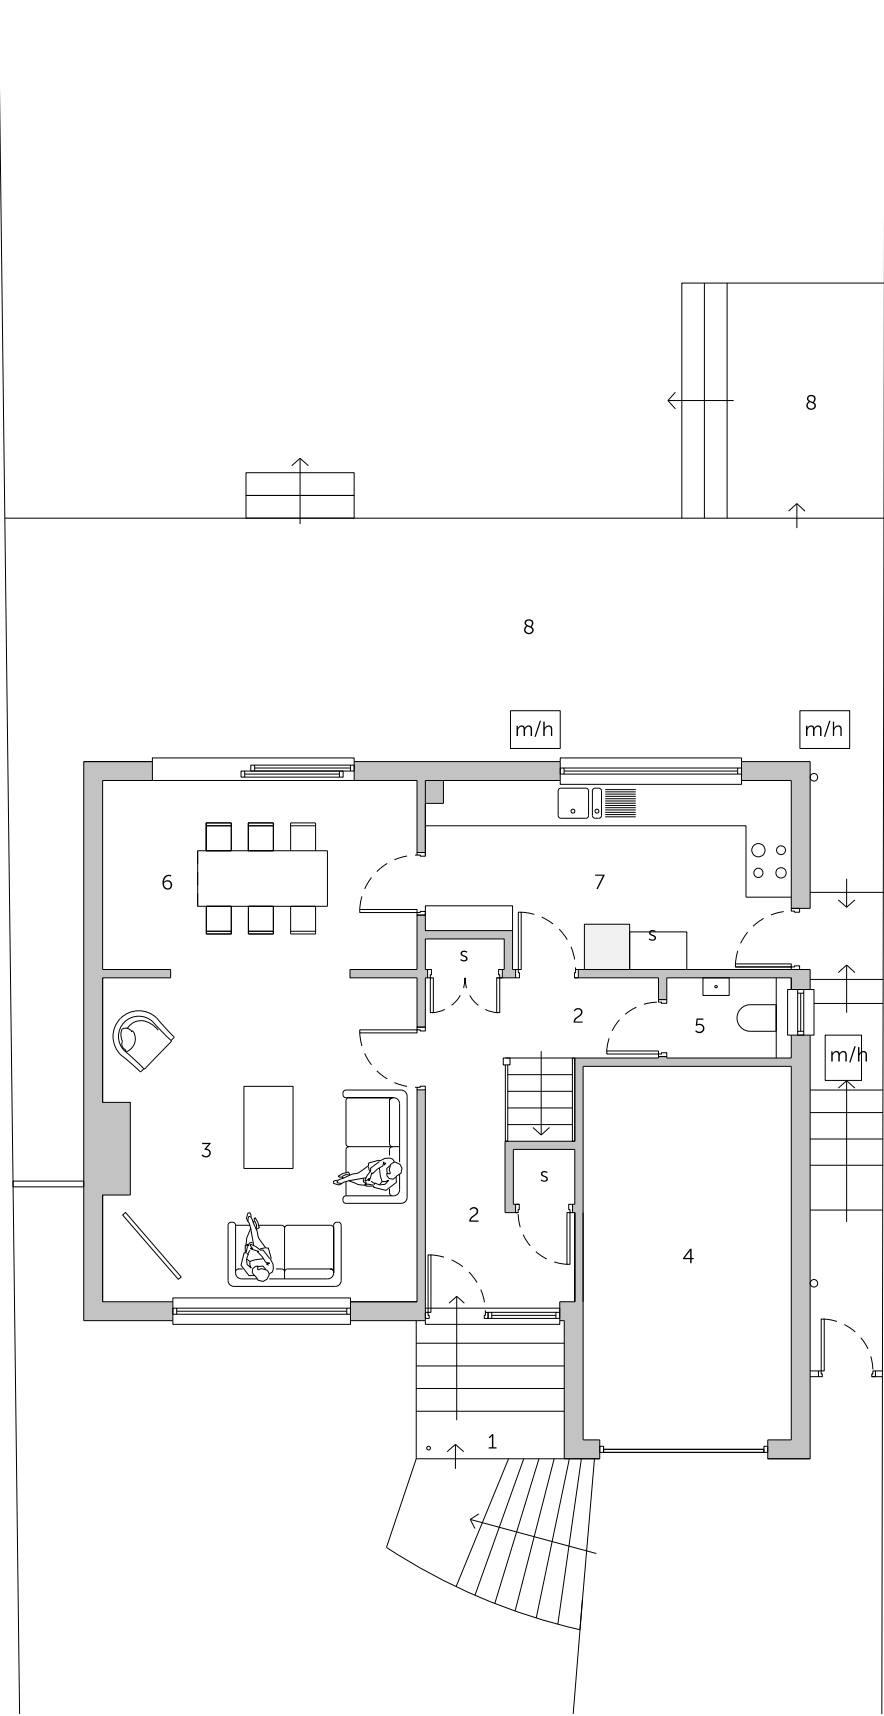


PRIOR TO WORKS
GROUND FLOOR PLAN 1:100

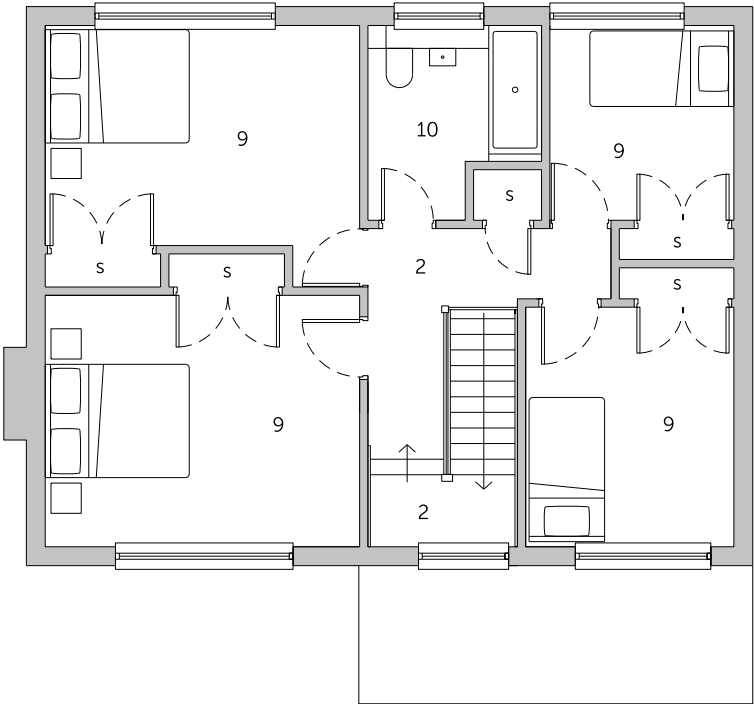

PRIOR TO WORKS
FIRST FLOOR PLAN 1:100

- 1 entrance steps
 - 2 hallway / landing
 - 3 reception
 - 4 garage
 - 5 wc
 - 6 dining
 - 7 kitchen
 - 8 patio / terrace
 - 9 bedroom
 - 10 bathroom
-
- s store / wardrobe / joinery
 - m/h manhole

 

PRIOR TO WORKS
ROOF PLAN 1:100



Status: Householder Planning
Scale: 1:100 @ A3

NOTE: This drawing is to be scaled for planning purposes only

Dwg No: 0854 EX 01
Drawing: Prior to Works Floor and Roof Plans

Date: May 2026

Project: Extensions and Alterations
Address: 38 Savill Road, Haywards Heath RH16 2NX

Client: A & P Birley

CONTEXT
// Architecture

Studio 1, 5a Priory Grove, London SW8 2PD
Info@context-architecture.co.uk www.context-architecture.co.uk