



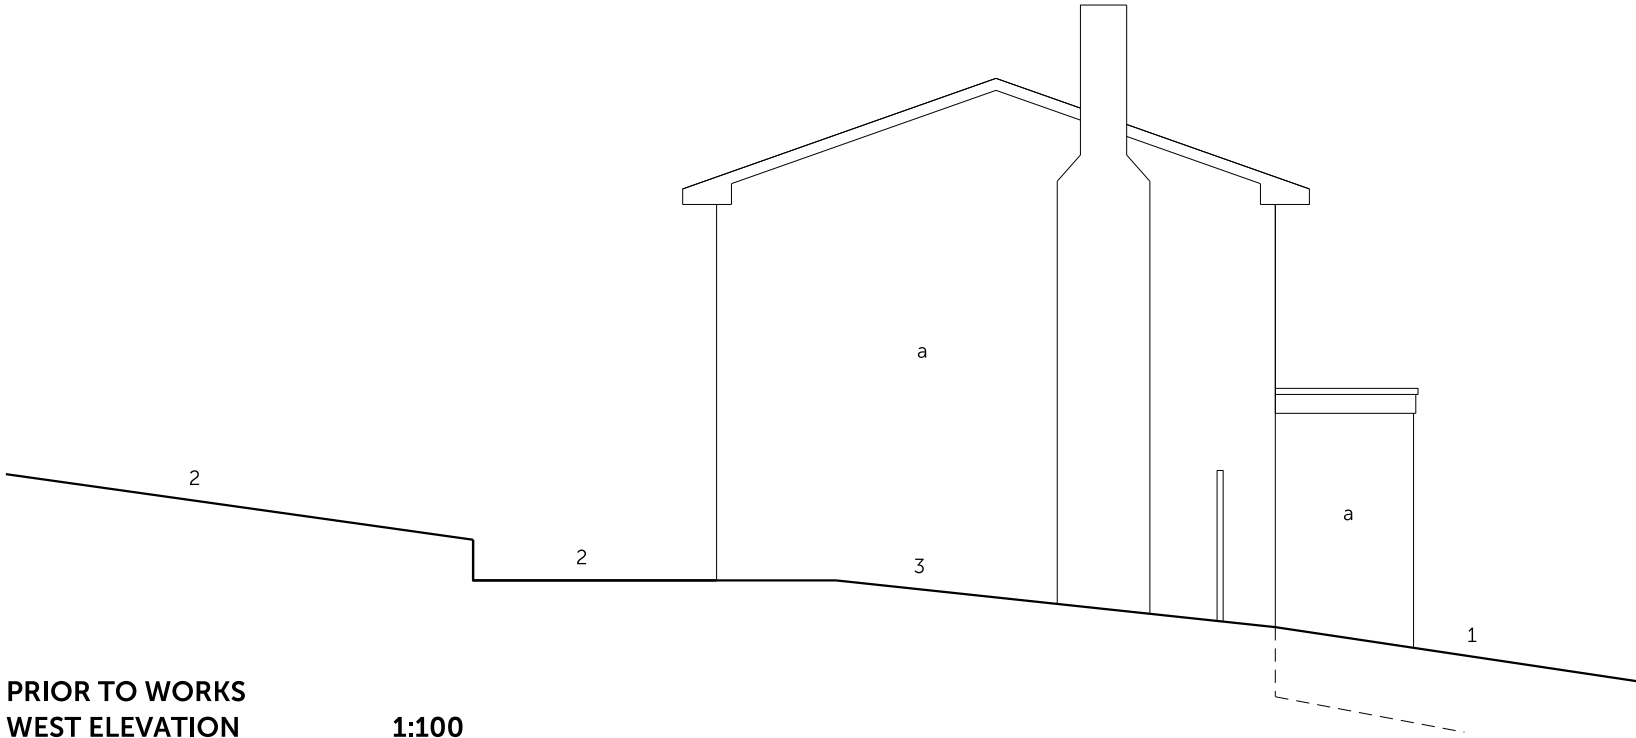


PRIOR TO WORKS
WEST ELEVATION 1:100

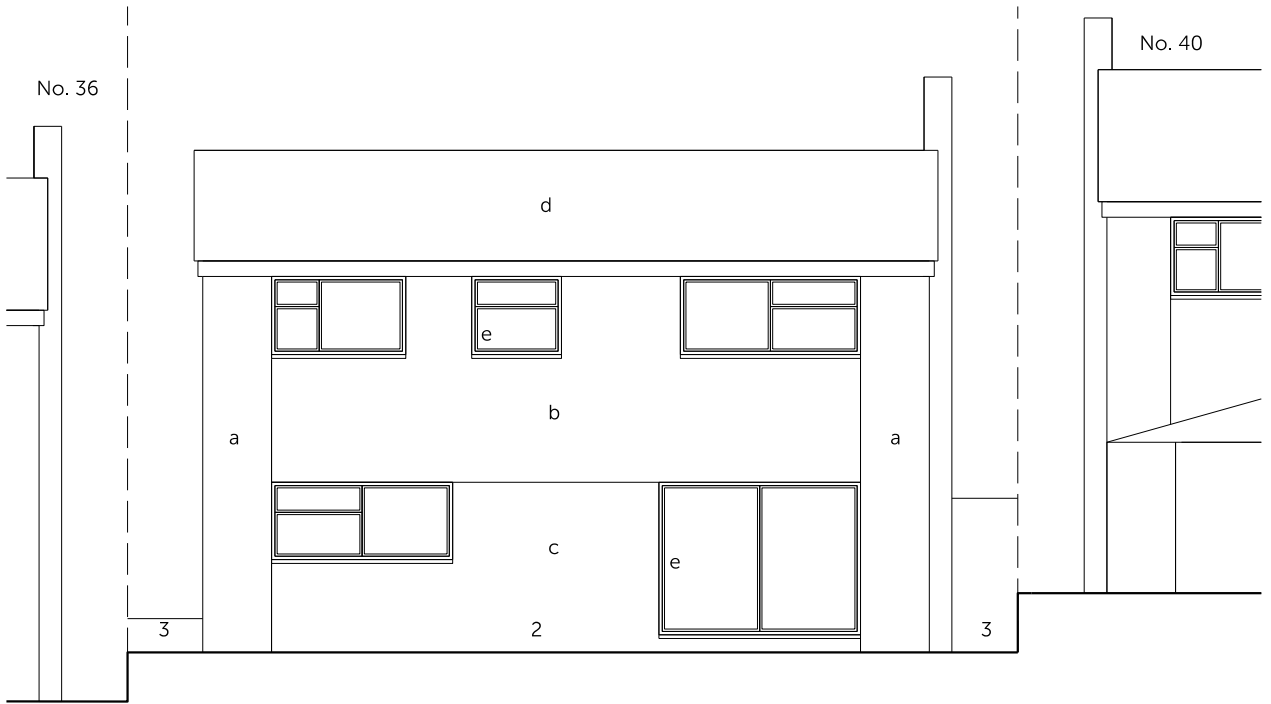


PRIOR TO WORKS
NORTH ELEVATION 1:100

- a brick
 - b weatherboard
 - c render
 - d tile
 - e aluminium windows and doors
-
- 1 driveway / front garden
 - 2 rear patio / garden
 - 3 side alleys

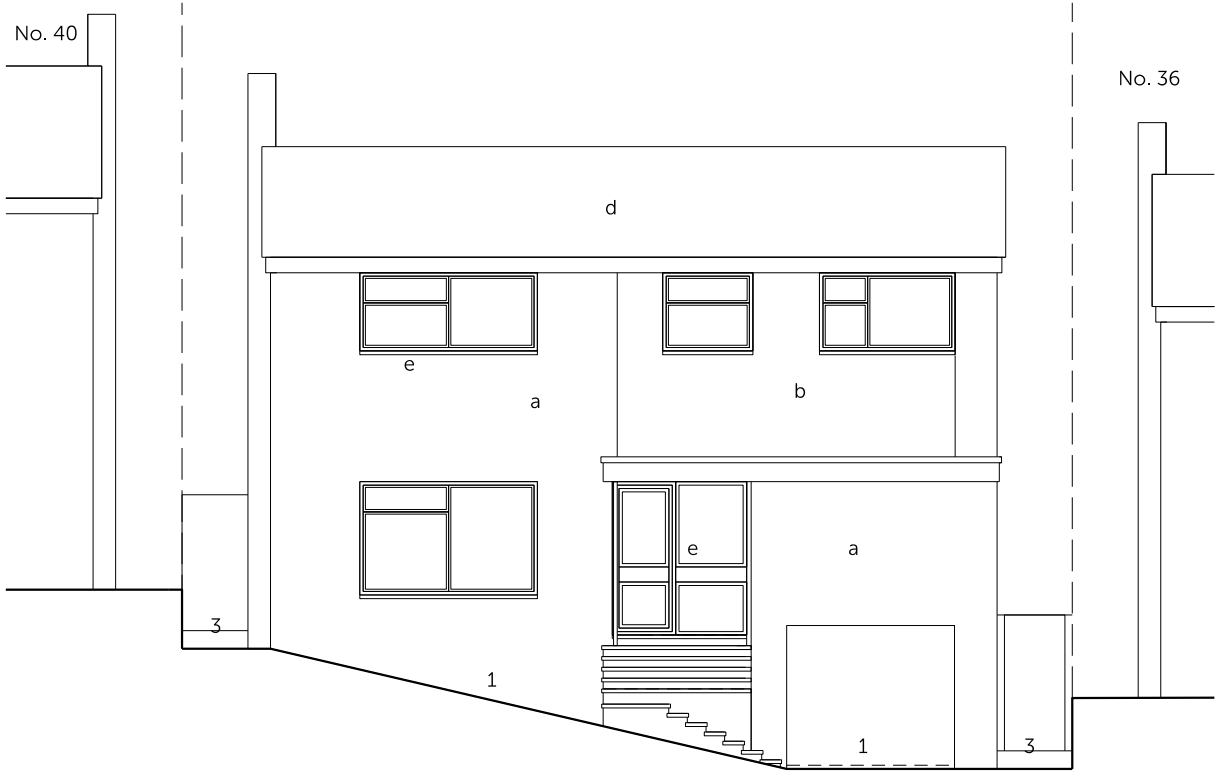

PRIOR TO WORKS
SOUTH ELEVATION 1:100

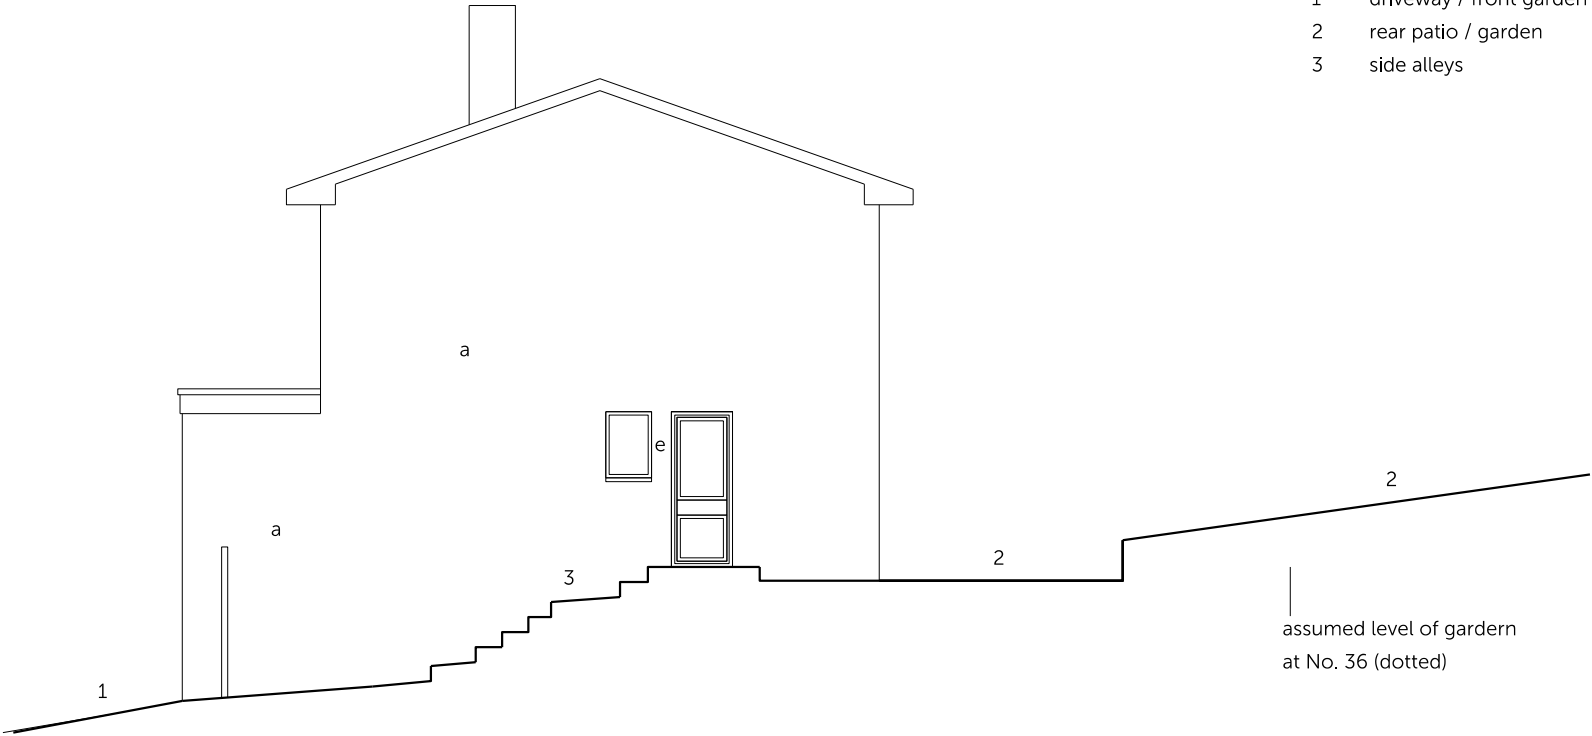

PRIOR TO WORKS
EAST ELEVATION 1:100

Status: Householder Planning
Scale: 1:100 @ A3

Dwg No: 0854 EX 02
Drawing: Prior to Works Elevations

Project: Extensions and Alterations
Address: 38 Savill Road, Haywards Heath RH16 2NX

Client: A & P Birley

NOTE: This drawing is to be scaled for planning purposes only

Date: May 2026

CONTEXT
// Architecture

Studio 1, 5a Priory Grove, London SW8 2PD
info@context-architecture.co.uk www.context-architecture.co.uk