



If indicated as feasibility this drawing is subject to a detailed site investigation, including ground conditions/contaminates, drainage design and planning/density negotiations. The layout may be based upon an enlargement of an OS sheet or other small scale plans and its accuracy needs to be verified by survey. CDM regulations have not been fully considered.


Rev.	Date	Comment	By
B.	13.06.18	Drive access	ml
C.	24.07.18	Parking spaces	ml
D.	24.07.18	Revised road / access design	ml
E.	31.08.18	Revised road / access design	ml

LANDIVAR ARCHITECTS
ARCHITECTS AND DESIGNERS

Landivar Architects Limited
The Workshop
Unit 3, 29-42 Windsor Street
Brighton
BN1 1RJ


Office: 01273 739590
Workshop: 01273 819493

info@landivar-architects.com
www.landivar-architects.com

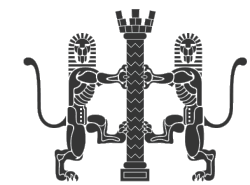

DRAWING STATUS:	PLANNING		
CLIENT:	MARTIN HOMES		
PROJECT:	SLAUGHMAN MANOR		
DRAWING:	SITE PLAN		
DRAWN	ML	SCALE : 1:250 @ A1	
DATE	APRIL 2018	REV.	E
JOB NO.	1440	DRG. NO.	D.020

LANDIVAR ARCHITECTS LIMITED COMPANY NO: 7194754 COPYRIGHT 2012 ©

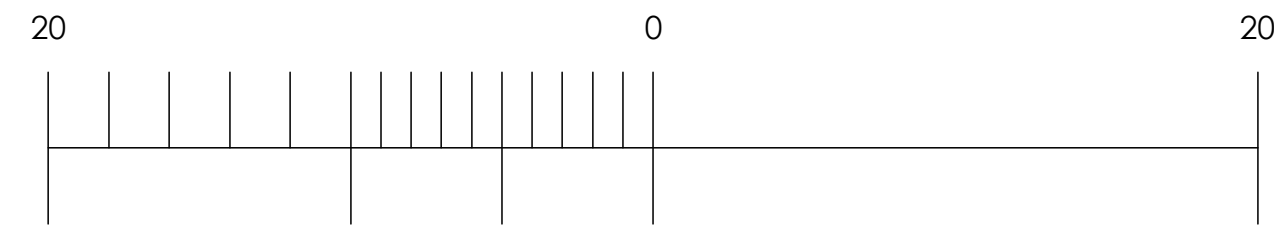

Metres