

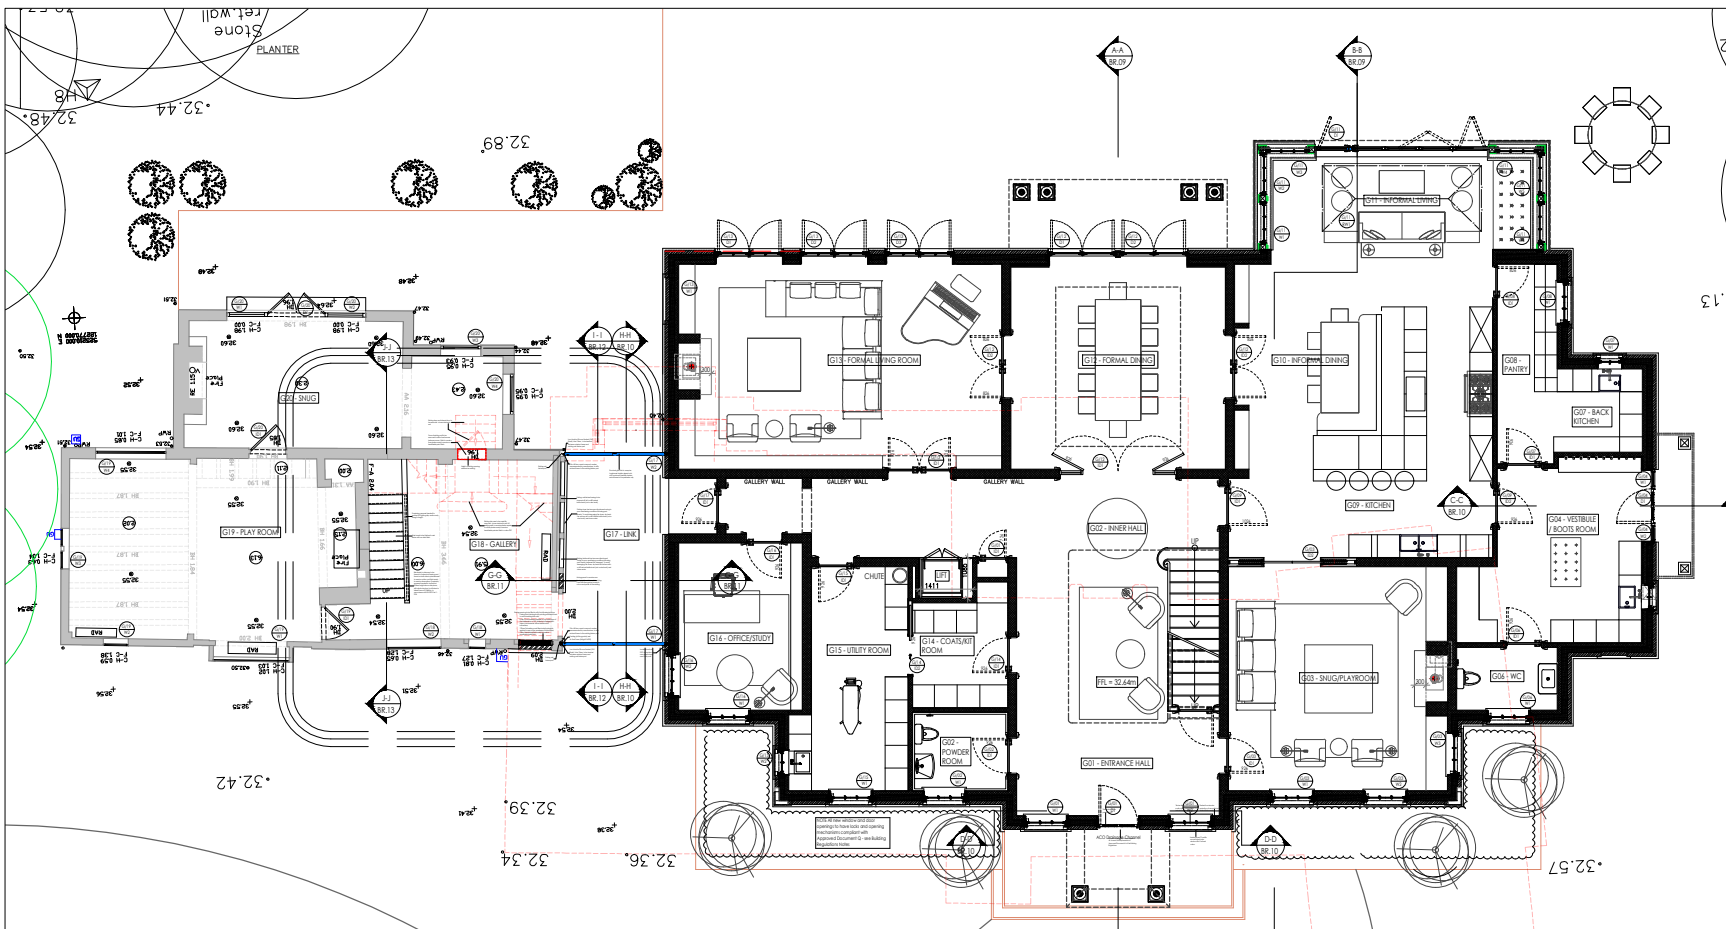
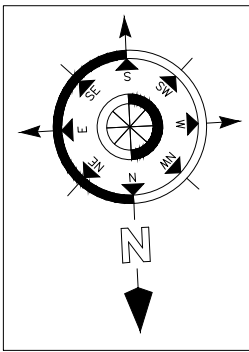


FOR PLANNING
AND LISTED
BUILDING CONSENT
PURPOSES ONLY

NOT FOR CONSTRUCTION

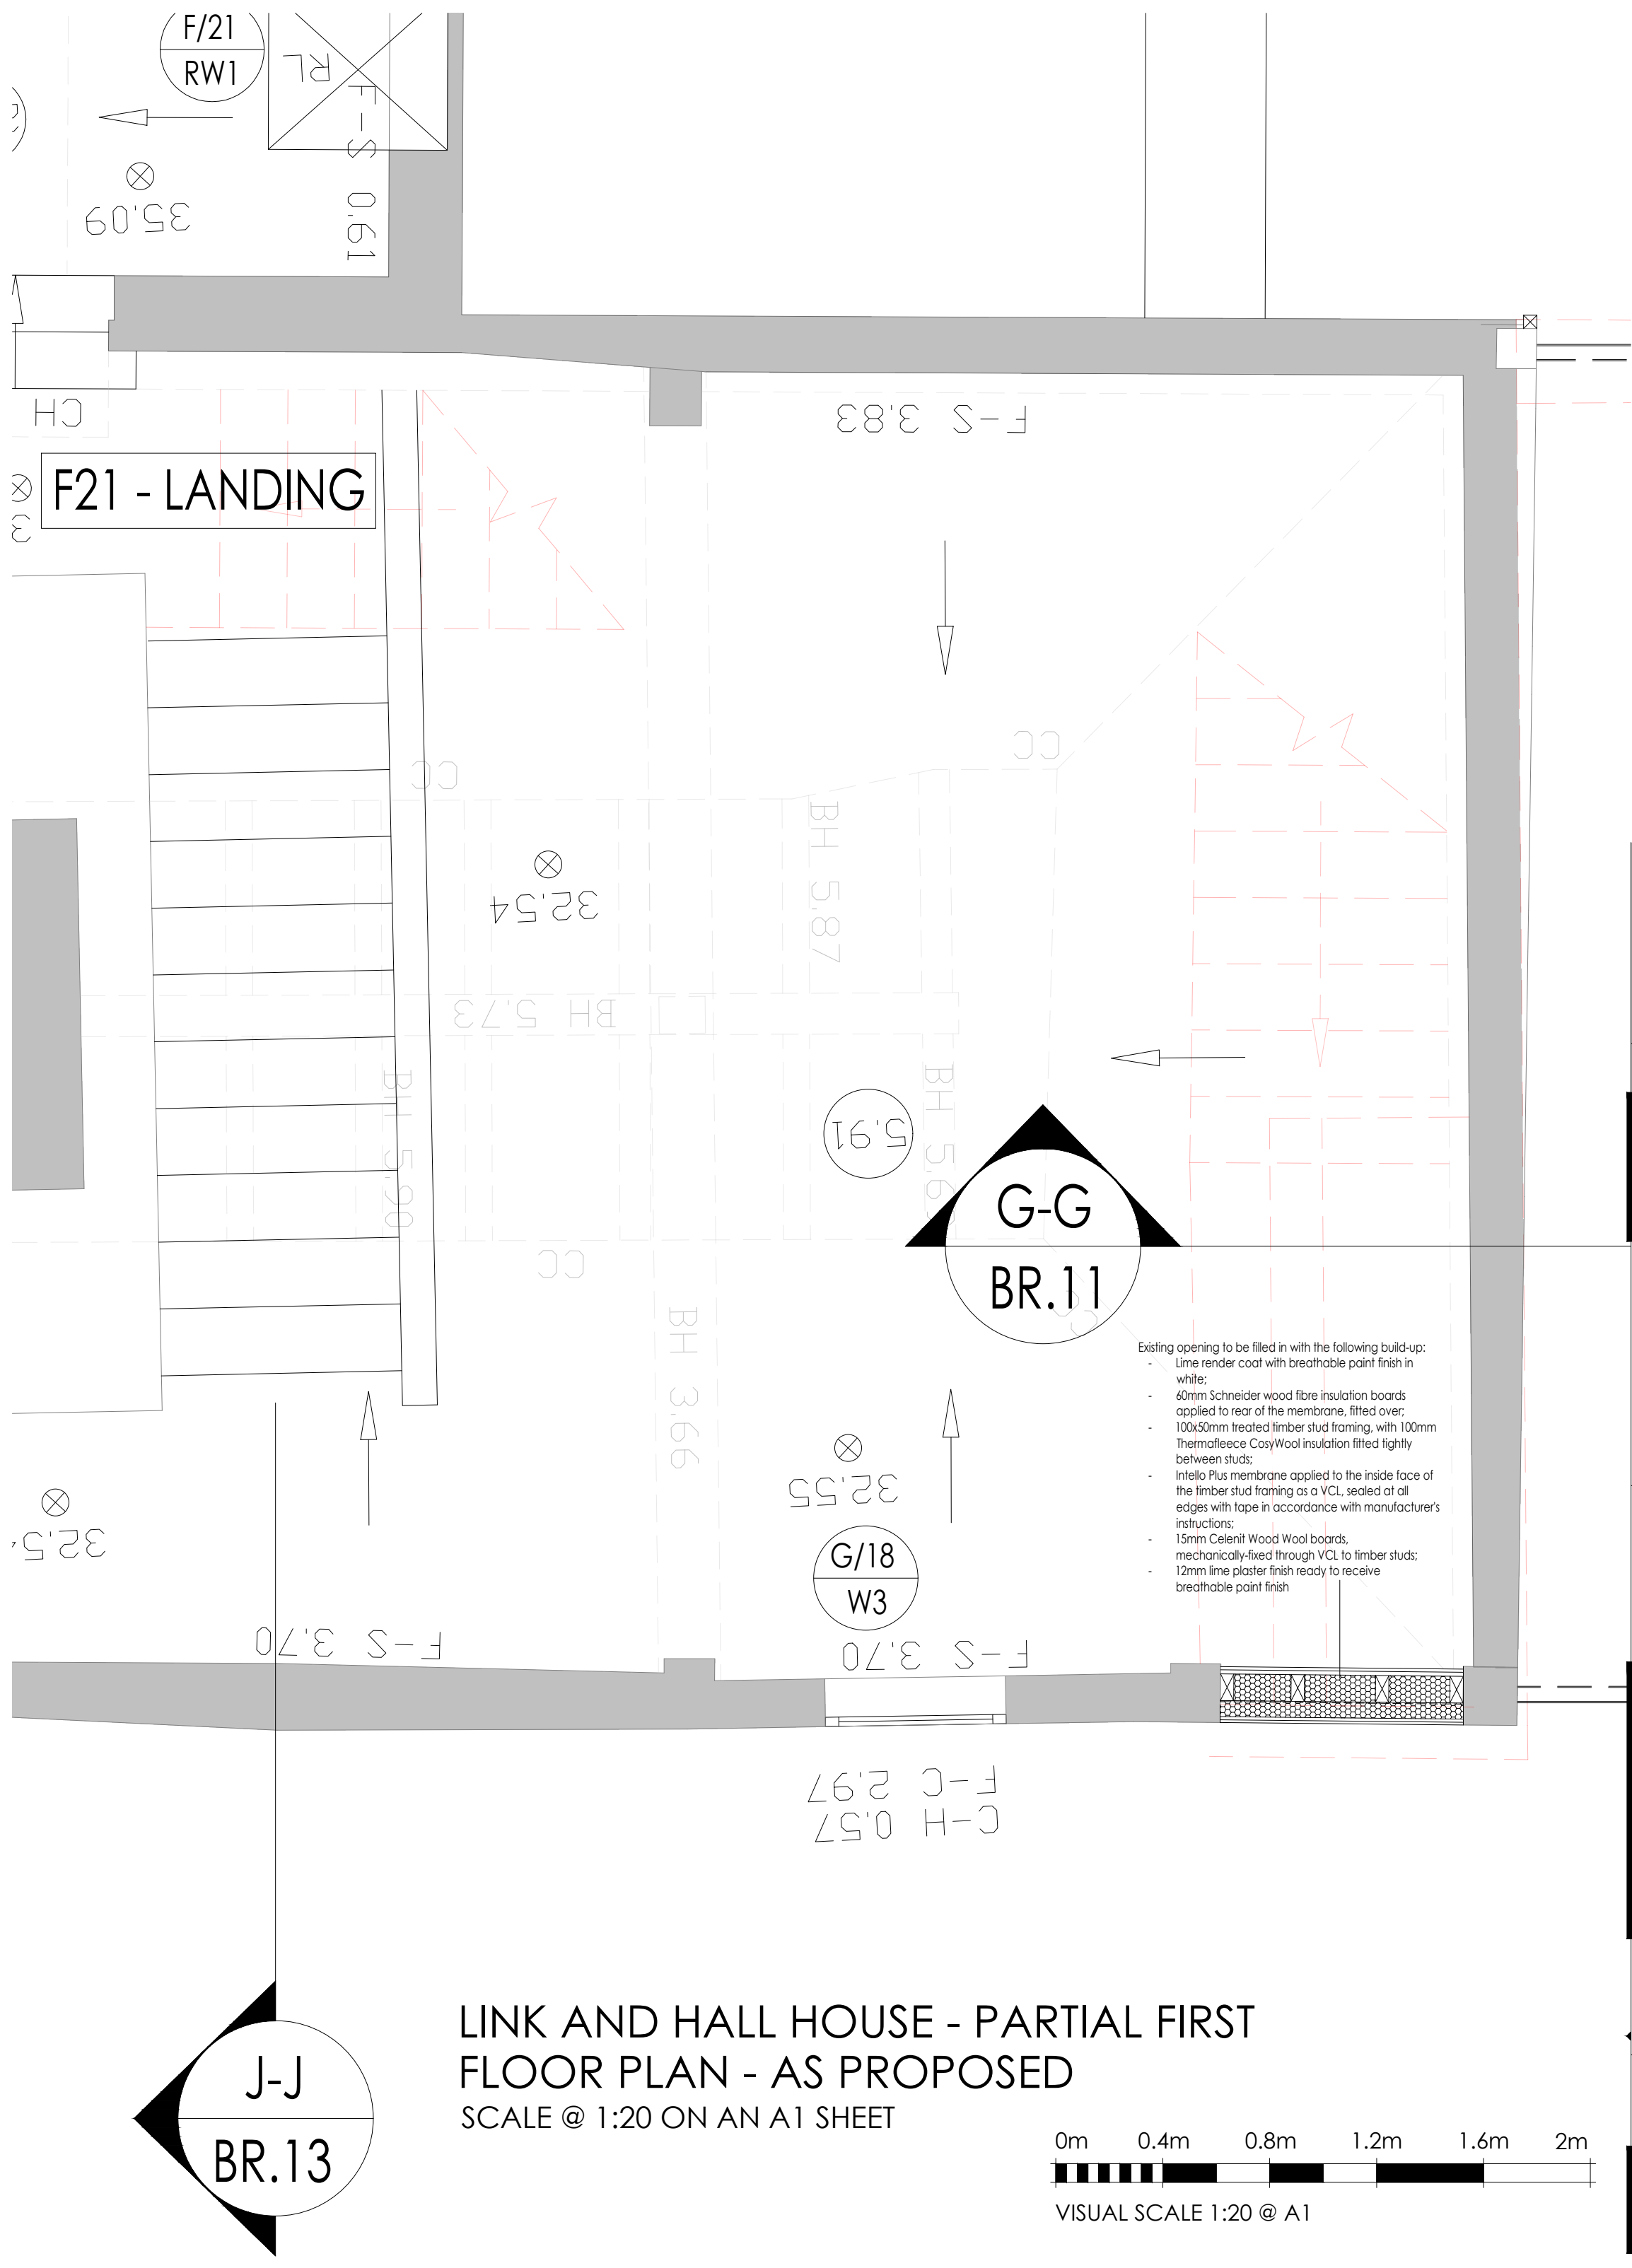

GROUND FLOOR PLAN - AS PROPOSED
LOCATION IDENTIFIER - NOT TO SCALE

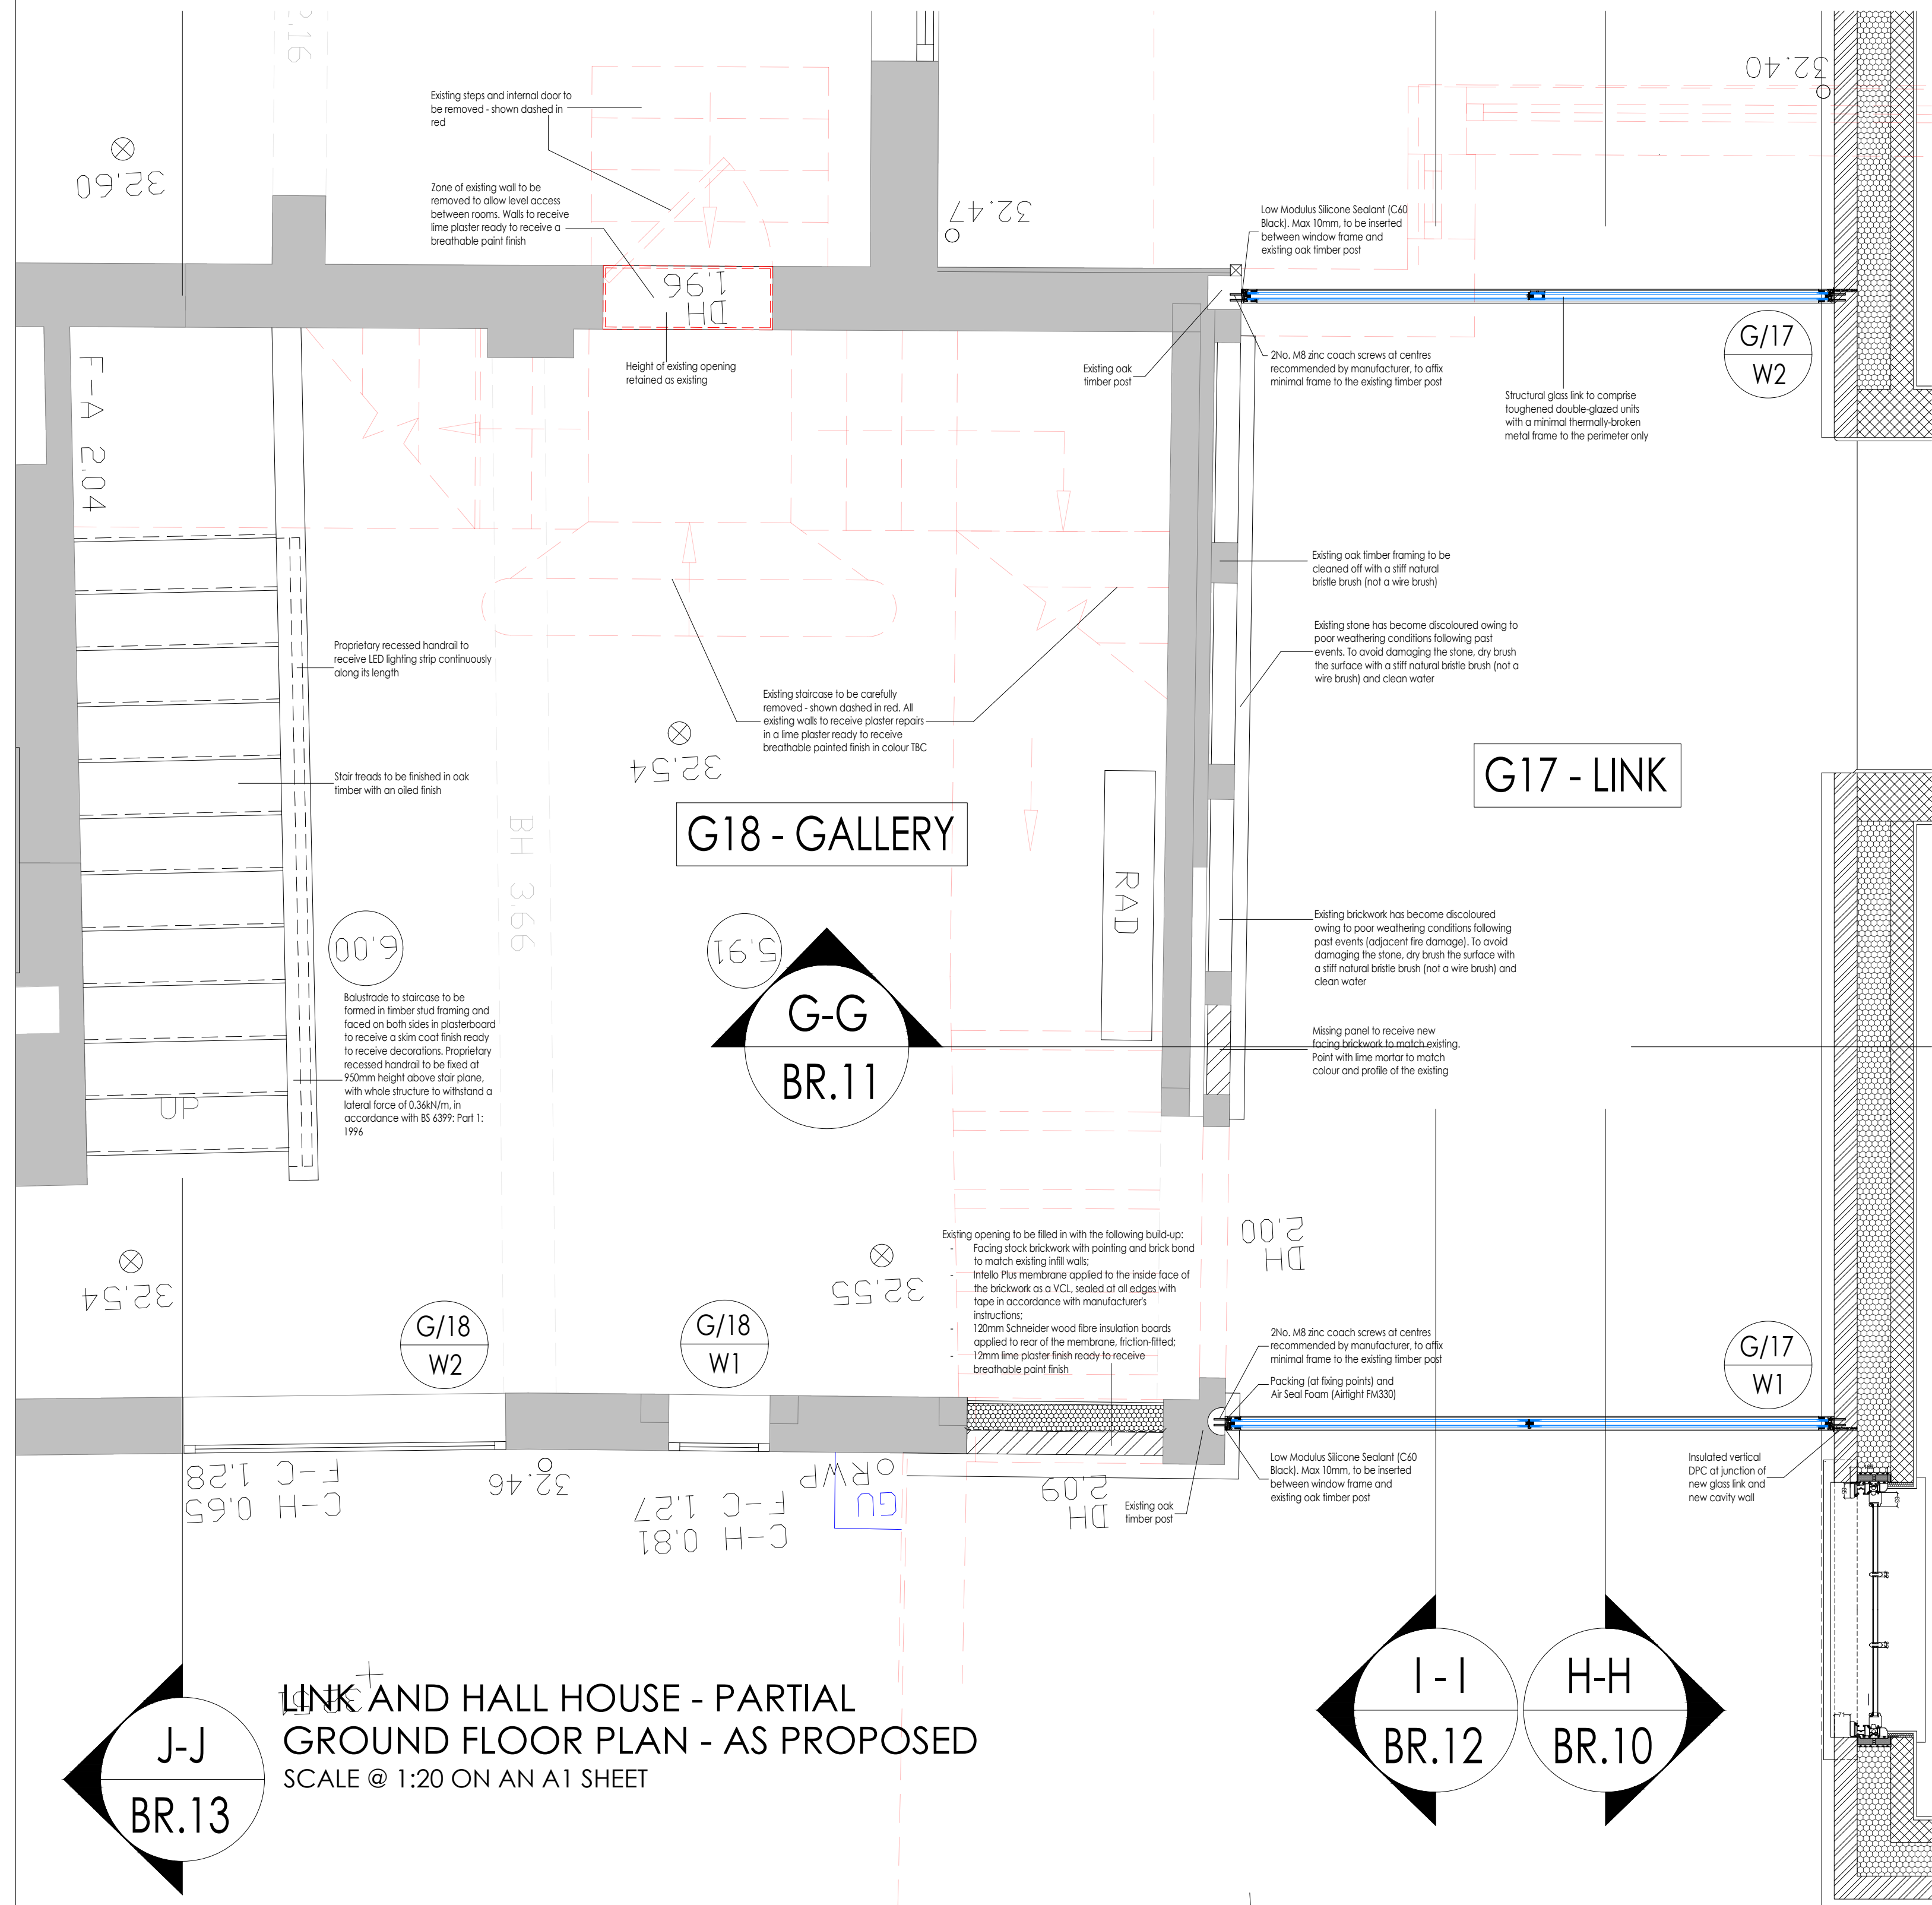

REV.	DATE	BY	AMENDMENT	CHK.
A	11.08.23	RH	Plan layout amended based on comments from Conservation Officer	*

PLANNING AND LBC

gould baxter

2 Lucastes Mews, Paddockhall Road,
Haywards Heath,
West Sussex, RH16 1HE
(01444) 452604
hb@gouldbaxter.co.uk
www.gouldbaxter.co.uk

NOTES:
DO NOT SCALE OFF THIS DRAWING UNLESS FOR PLANNING PURPOSES.
CHECK ALL DIMENSIONS ON SITE BEFORE ANY WORK IS COMMENCED.
ALL GOODS MATERIALS AND WORKMANSHIP MUST CONFORM WITH
CURRENT BUILDING REGULATIONS, BRITISH STANDARDS AND CODES OF
PRACTICE.
COPYRIGHT OF THIS DRAWING IS RETAINED BY GOULD PROPERTY
CONSULTANTS LLP T/A GOULD BAXTER AND IT MUST NOT BE REPRODUCED
WITHOUT WRITTEN CONSENT.

CLIENT:
Mr & Mrs Collins

PROJECT:
Ormonde Hall,
Cowfold Road,
Bolney,
West Sussex, RH17 5SE

DRAWING:
Link and Hall House Plan Details
As Proposed

DATE: 20.03.2023	SCALE AT A1: 1:20	DRAWN BY: RH CHECKED BY: *
JOB NO. GH417	DRAWING NO. PL.24	REV. A