



NOT FOR CONSTRUCTION

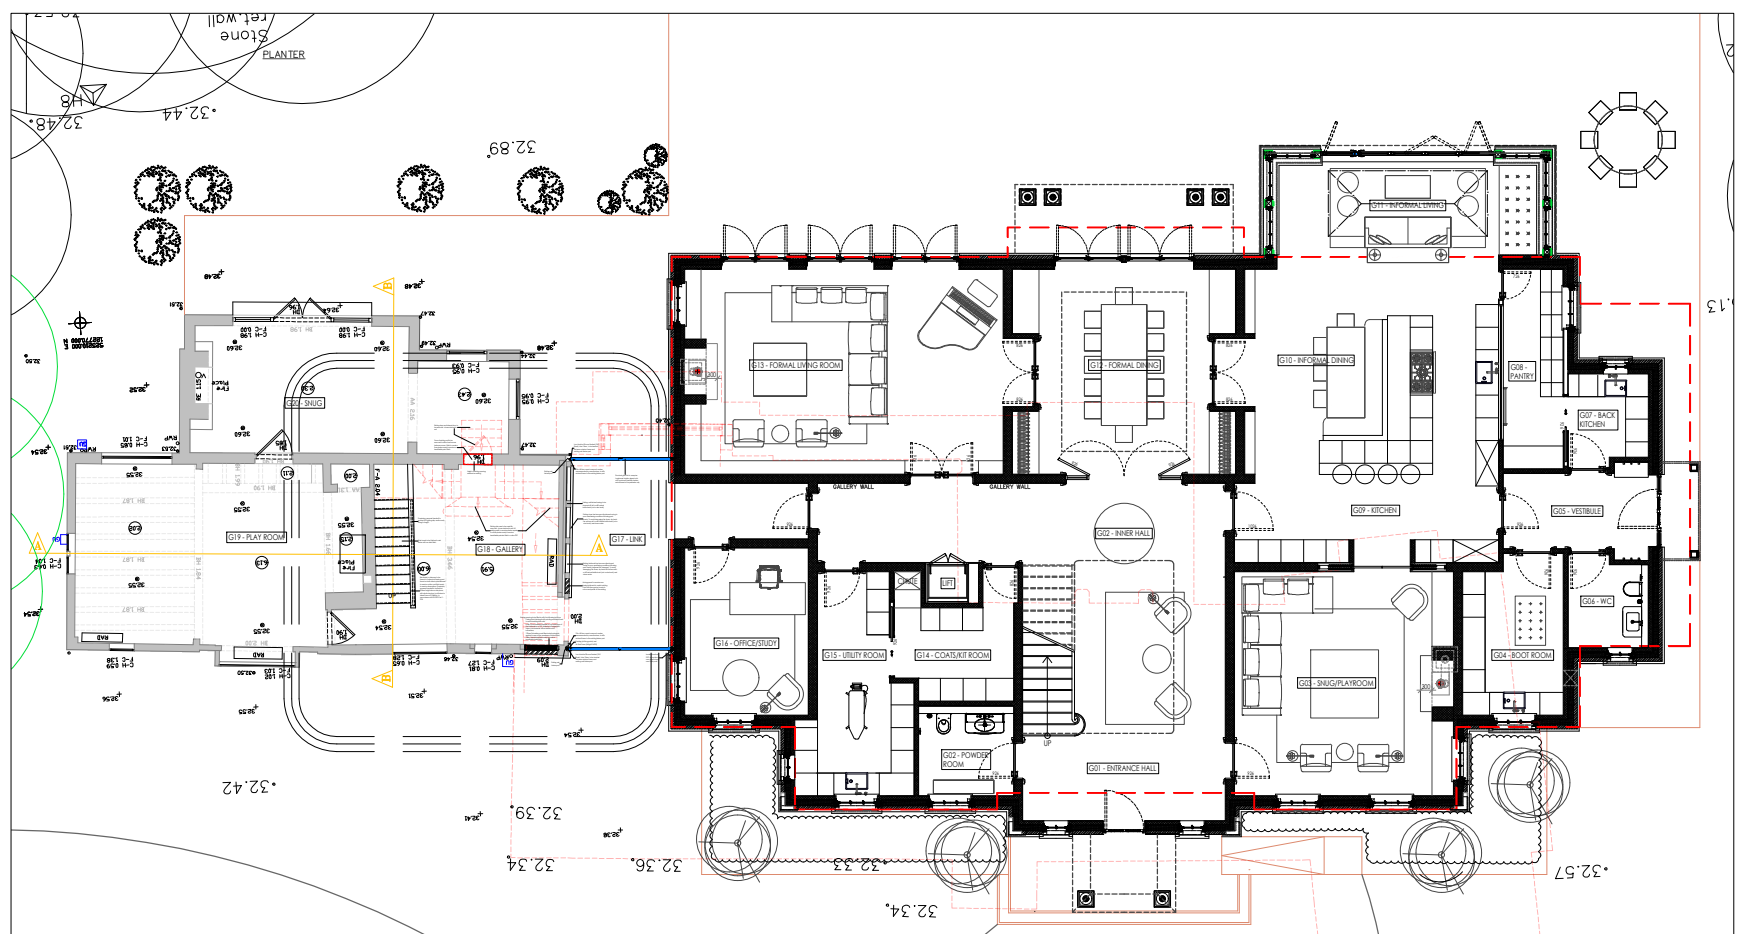

GROUND FLOOR PLAN - AS PROPOSED
LOCATION IDENTIFIER - NOT TO SCALE

SCALE @ 1:20 ON AN A1 SHEET

SCALE @ 1:20 ON AN A1 SHEET

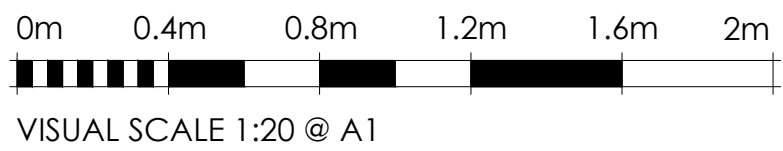

*	*	*	*	*
REV.	DATE.	BY.	AMENDMENT.	CHK.
PLANNING AND LBC				
 gould baxter 2 Lucastes Mews, Paddockhall Road, Haywards Heath, West Sussex, RH16 1HE (01444) 452604 hh@gouldbaxter.co.uk www.gouldbaxter.co.uk				
NOTES: DO NOT SCALE OFF THIS DRAWING UNLESS FOR PLANNING PURPOSES. CHECK ALL DIMENSIONS ON SITE BEFORE ANY WORK IS COMMENCED. ALL GOODS MATERIALS AND WORKMANSHIP MUST CONFORM WITH CURRENT BUILDING REGULATIONS, BRITISH STANDARDS AND CODES OF PRACTICE. COPYRIGHT OF THIS DRAWING IS RETAINED BY GOULD PROPERTY CONSULTANTS LP T/A GOULD BAXTER AND IT MUST NOT BE REPRODUCED WITHOUT WRITTEN CONSENT.				
CLIENT. Mr & Mrs Collins				
PROJECT. Ormonde Hall, Cowfold Road, Bolney, West Sussex, RH17 5SE				
DRAWING. Link and Hall House Staircase Details As Proposed				
DATE. 20.03.2023		SCALE AT A1. 1:20		DRAWN BY. RH CHECKED BY. *
JOB NO. GH417		DRAWING NO. PL.27		REV. *