

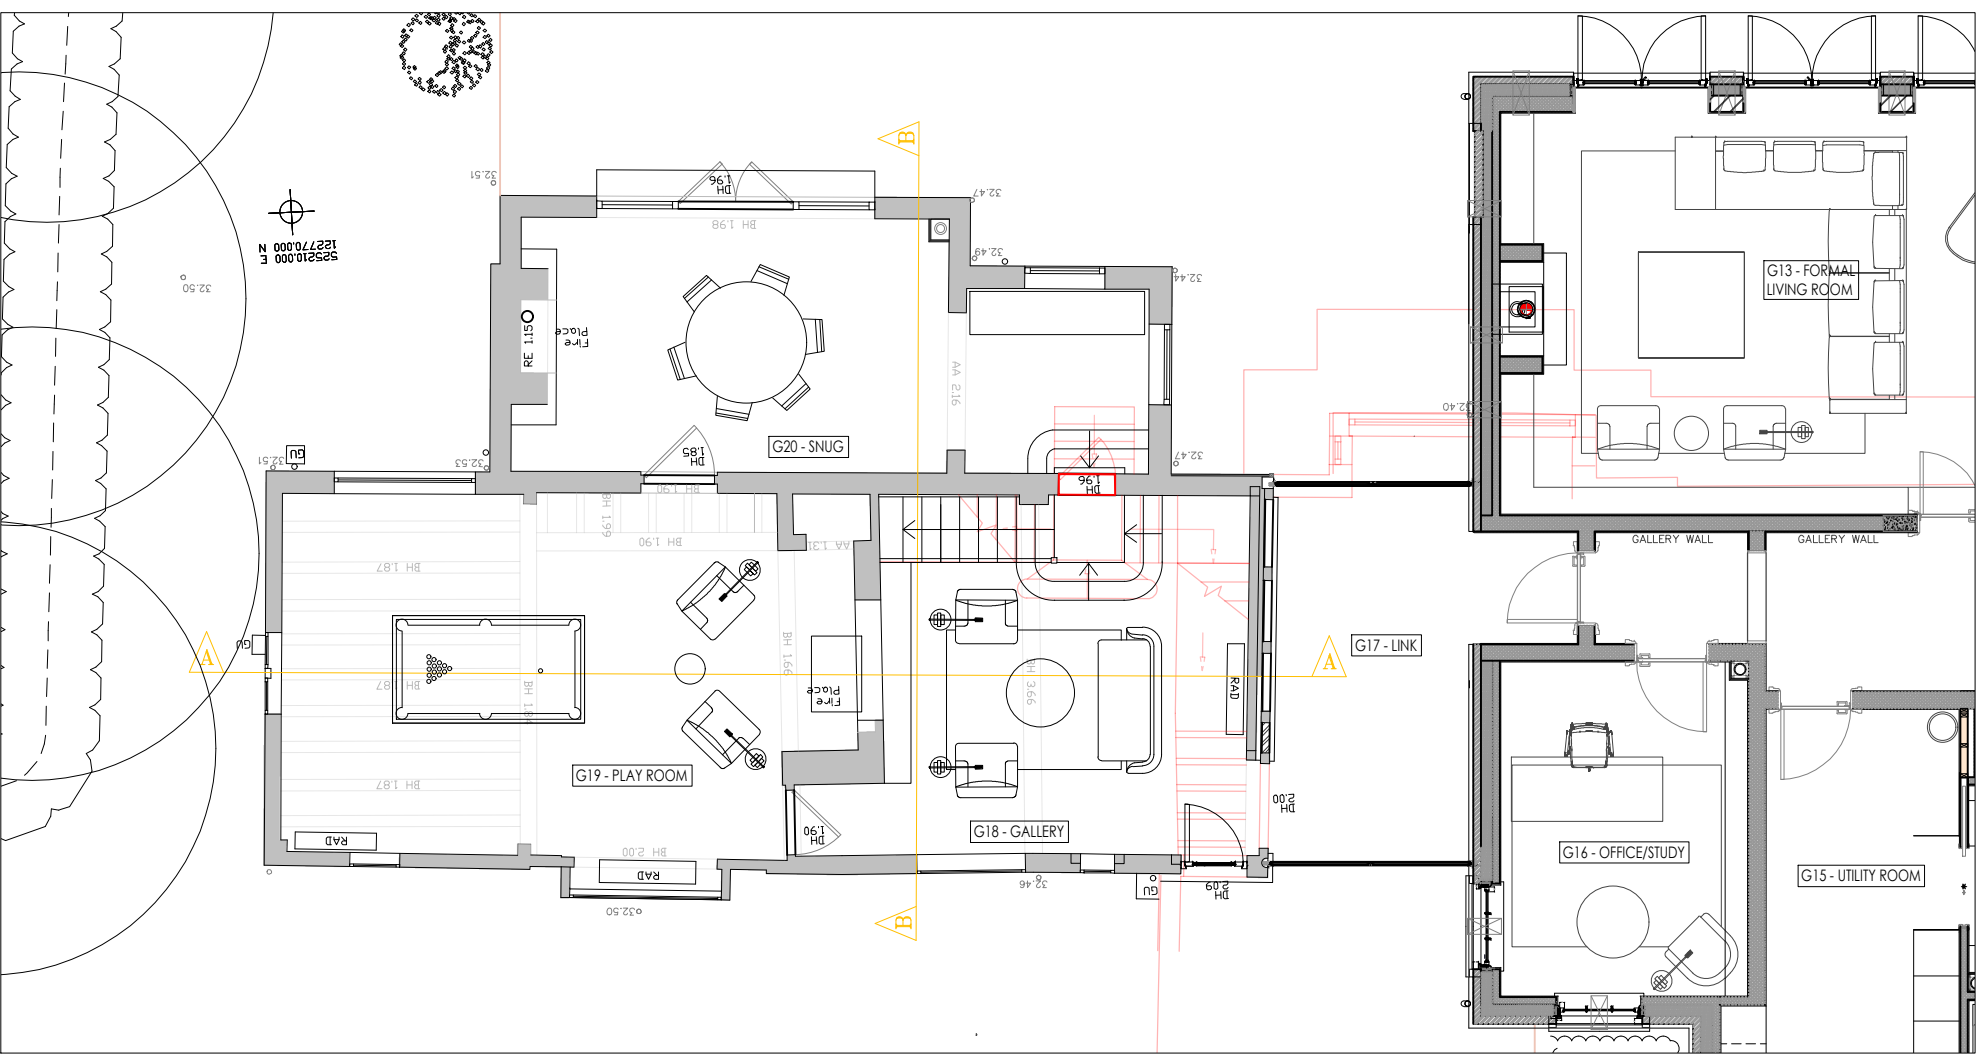
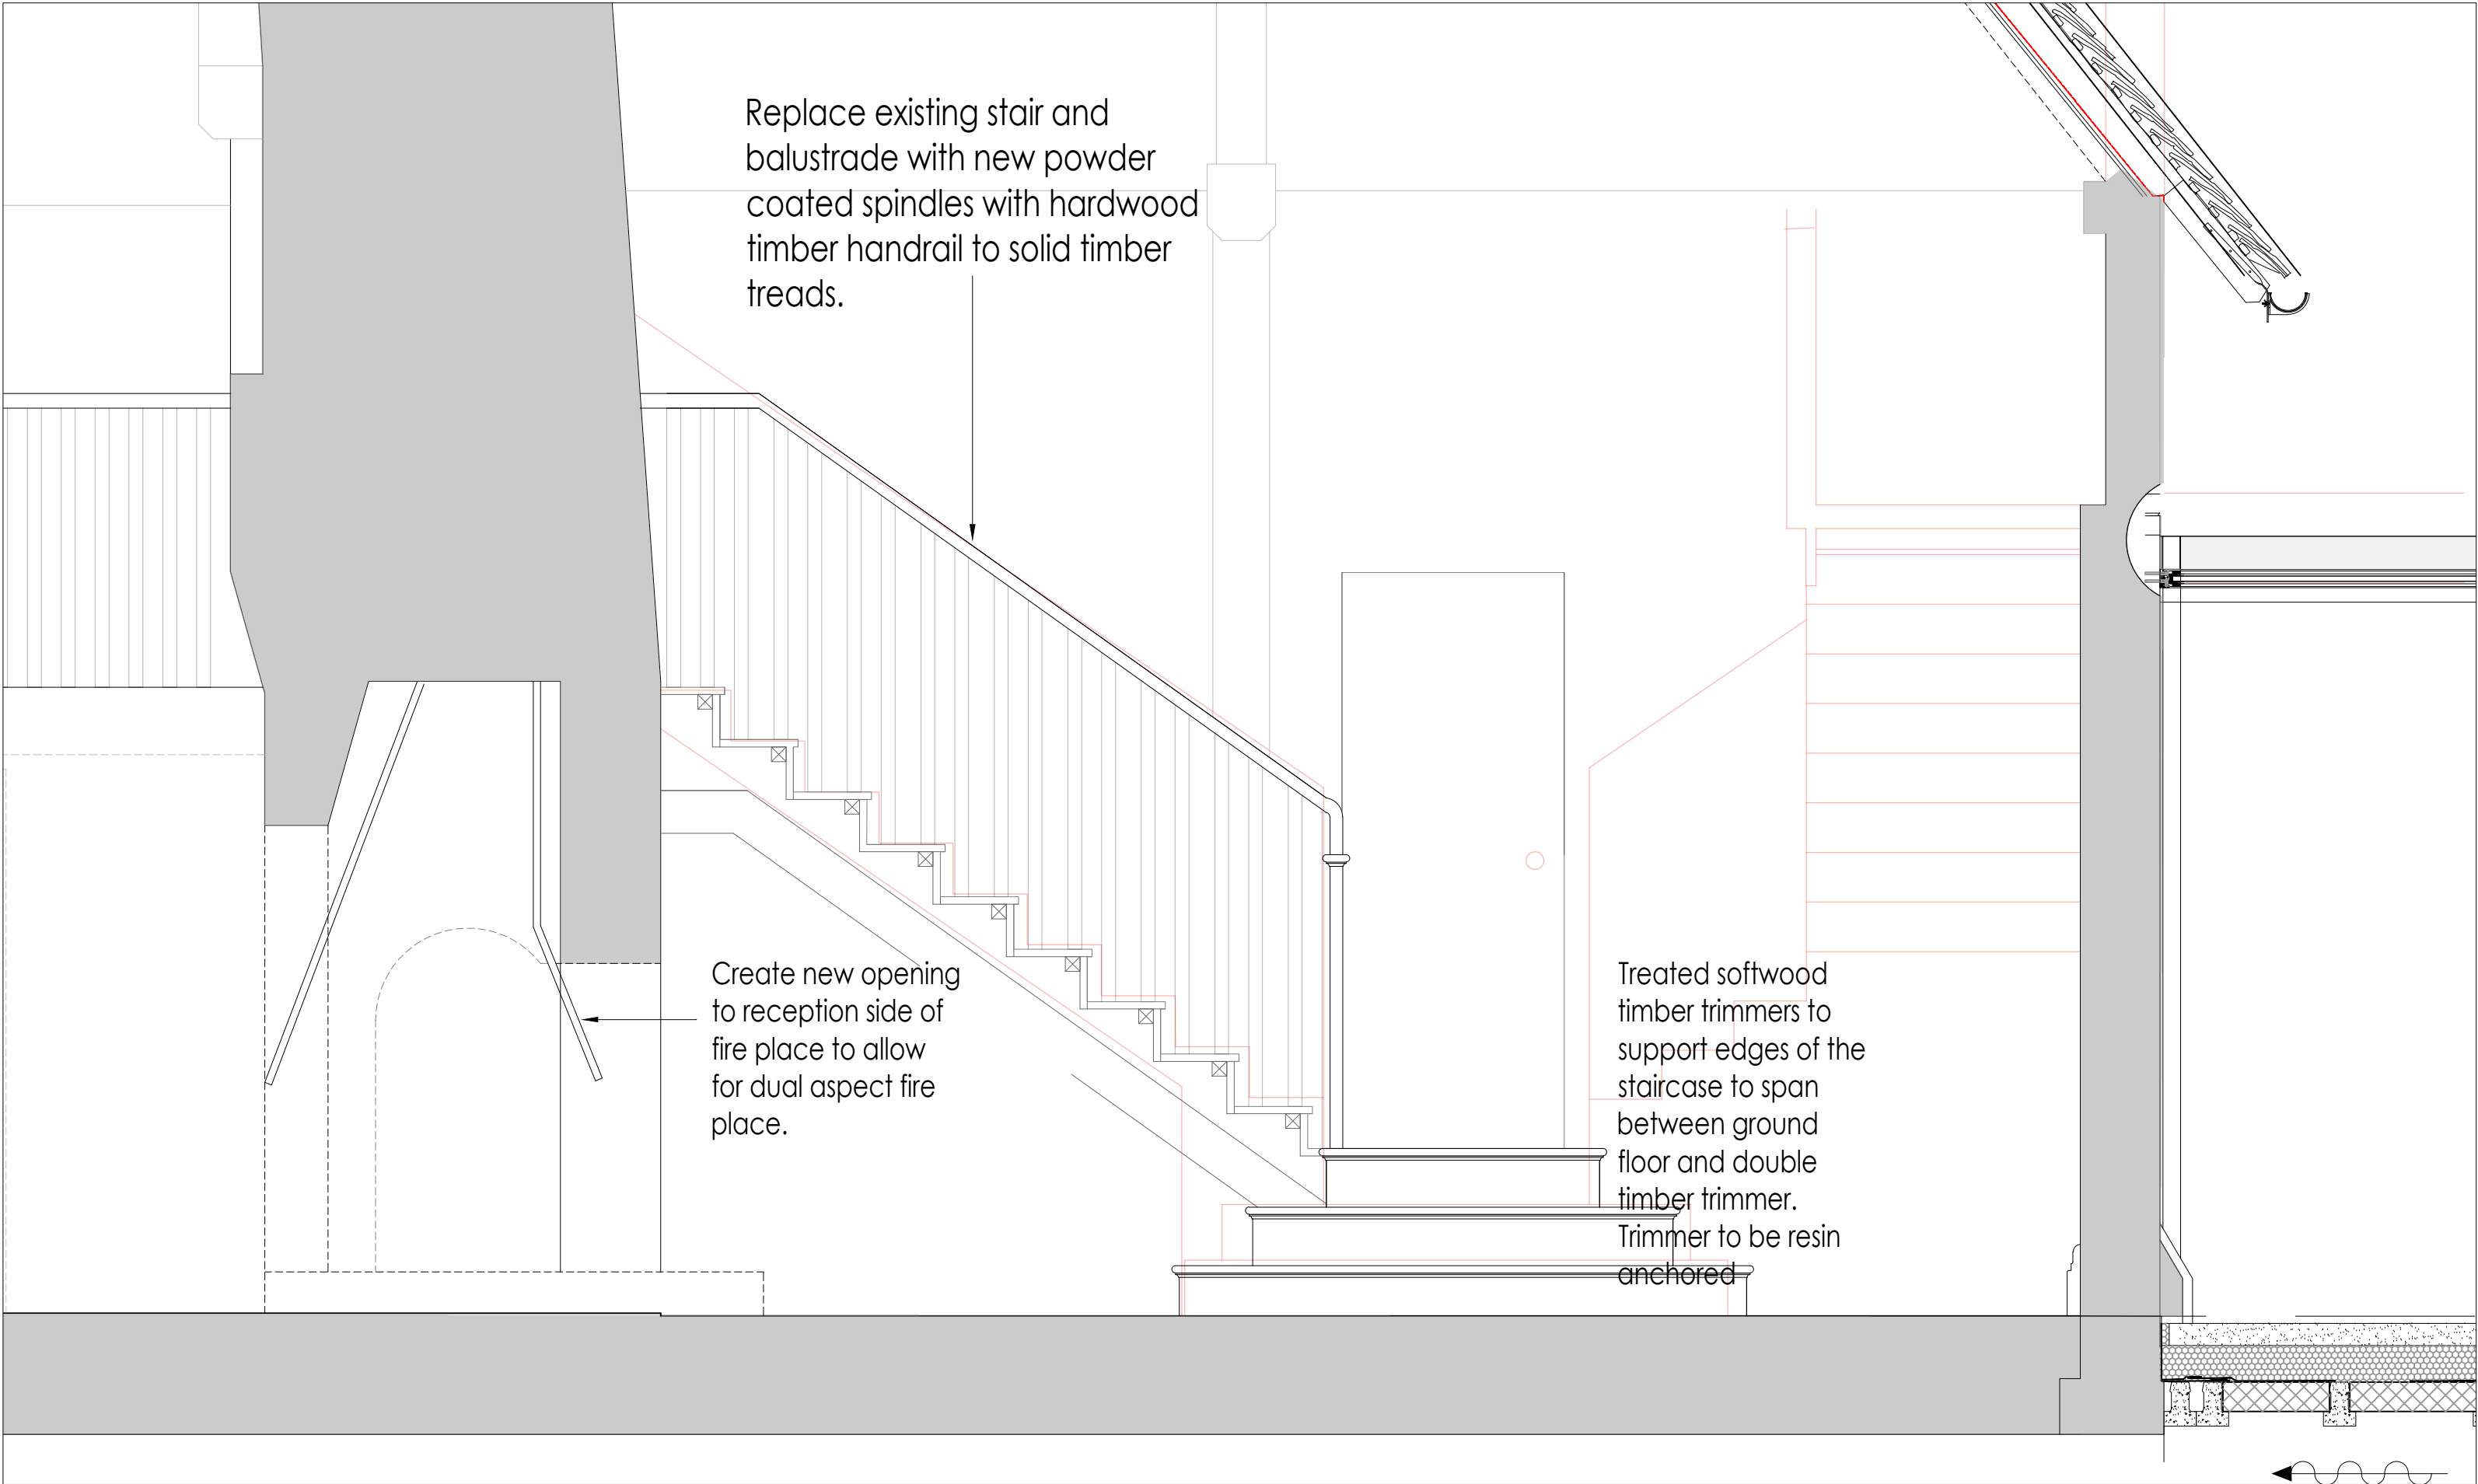


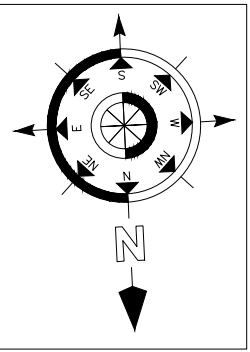


HALL HOUSE
GROUND FLOOR PLAN AS PROPOSED
SCALE @ 1:100 ON AN A1 SHEET

HALL HOUSE
STAIR SECTION AS PROPOSED
SCALE @ 1:20 ON AN A1 SHEET

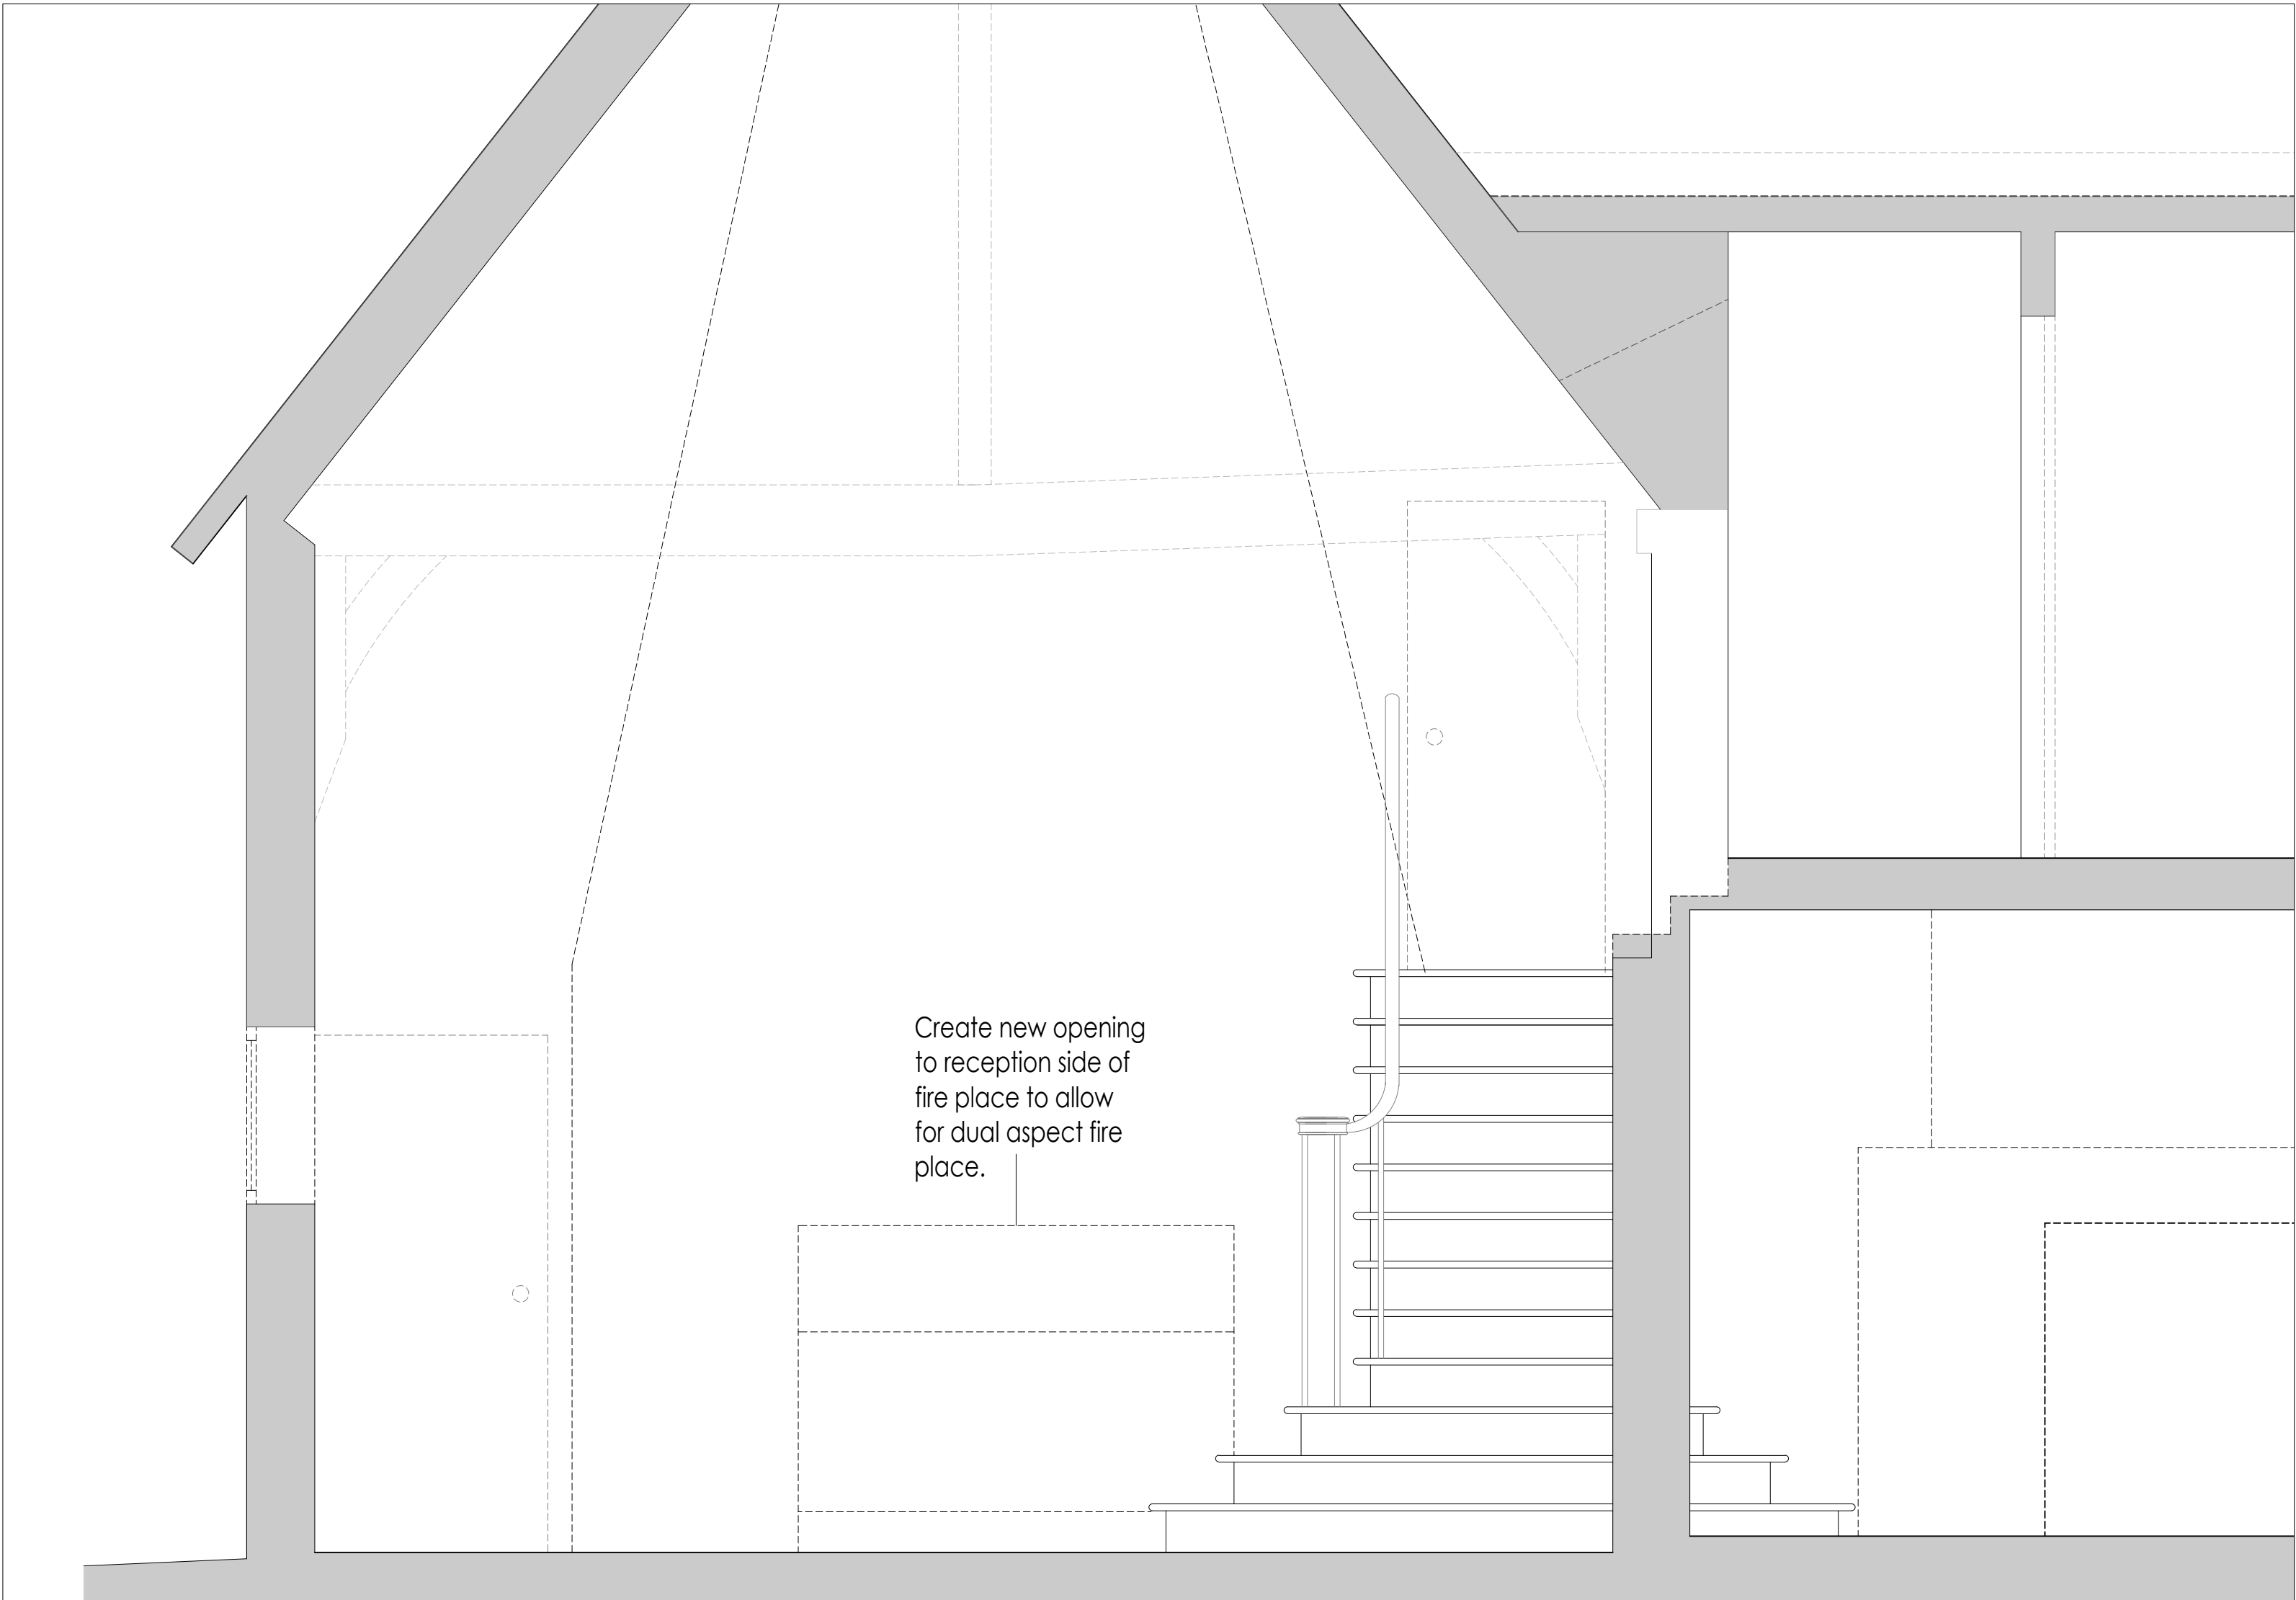

HALL HOUSE
STAIR ELEVATION AS PROPOSED
SCALE @ 1:20 ON AN A1 SHEET

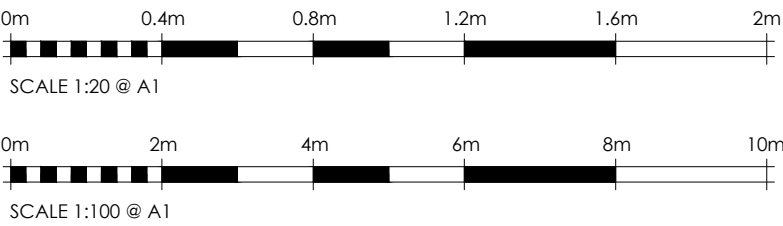

A.	21.01.25.	AE.	Stair and Chimney Amendments	AE.
REV.	DATE.	BY.	AMENDMENT.	CHK.

PLANNING AND LBC



2 Lucastes Mews, Paddockhall Road,
Haywards Heath,
West Sussex, RH16 1HE
(01444) 452664
hh@gouldbaxter.co.uk
www.gouldbaxter.co.uk

NOTES:
DO NOT SCALE OFF THIS DRAWING UNLESS FOR PLANNING PURPOSES.
CHECK ALL DIMENSIONS ON SITE BEFORE ANY WORK IS COMMENCED.
ALL GOODS MATERIALS AND WORKMANSHIP MUST CONFORM WITH
CURRENT BUILDING REGULATIONS, BRITISH STANDARDS AND CODES OF
PRACTICE.
COPYRIGHT OF THIS DRAWING IS RETAINED BY GOULD PROPERTY
CONSULTANTS LLP T/A GOULD BAXTER AND IT MUST NOT BE REPRODUCED
WITHOUT WRITTEN CONSENT.

CLIENT.
Mr & Mrs Collins
PROJECT.
Ormonde Hall, Cowfold Road, Bolney, West Sussex, RH17 5SE

DRAWING.
Link and Hall House - Hall House New
Staircase Details
As Proposed

DATE.	SCALE AT A1.	DRAWN BY.
20.03.2023	1:20 / 1:100	AE
		CHECKED BY. *

JOB NO.	DRAWING NO.	REV.
GH417	PL.27	A