
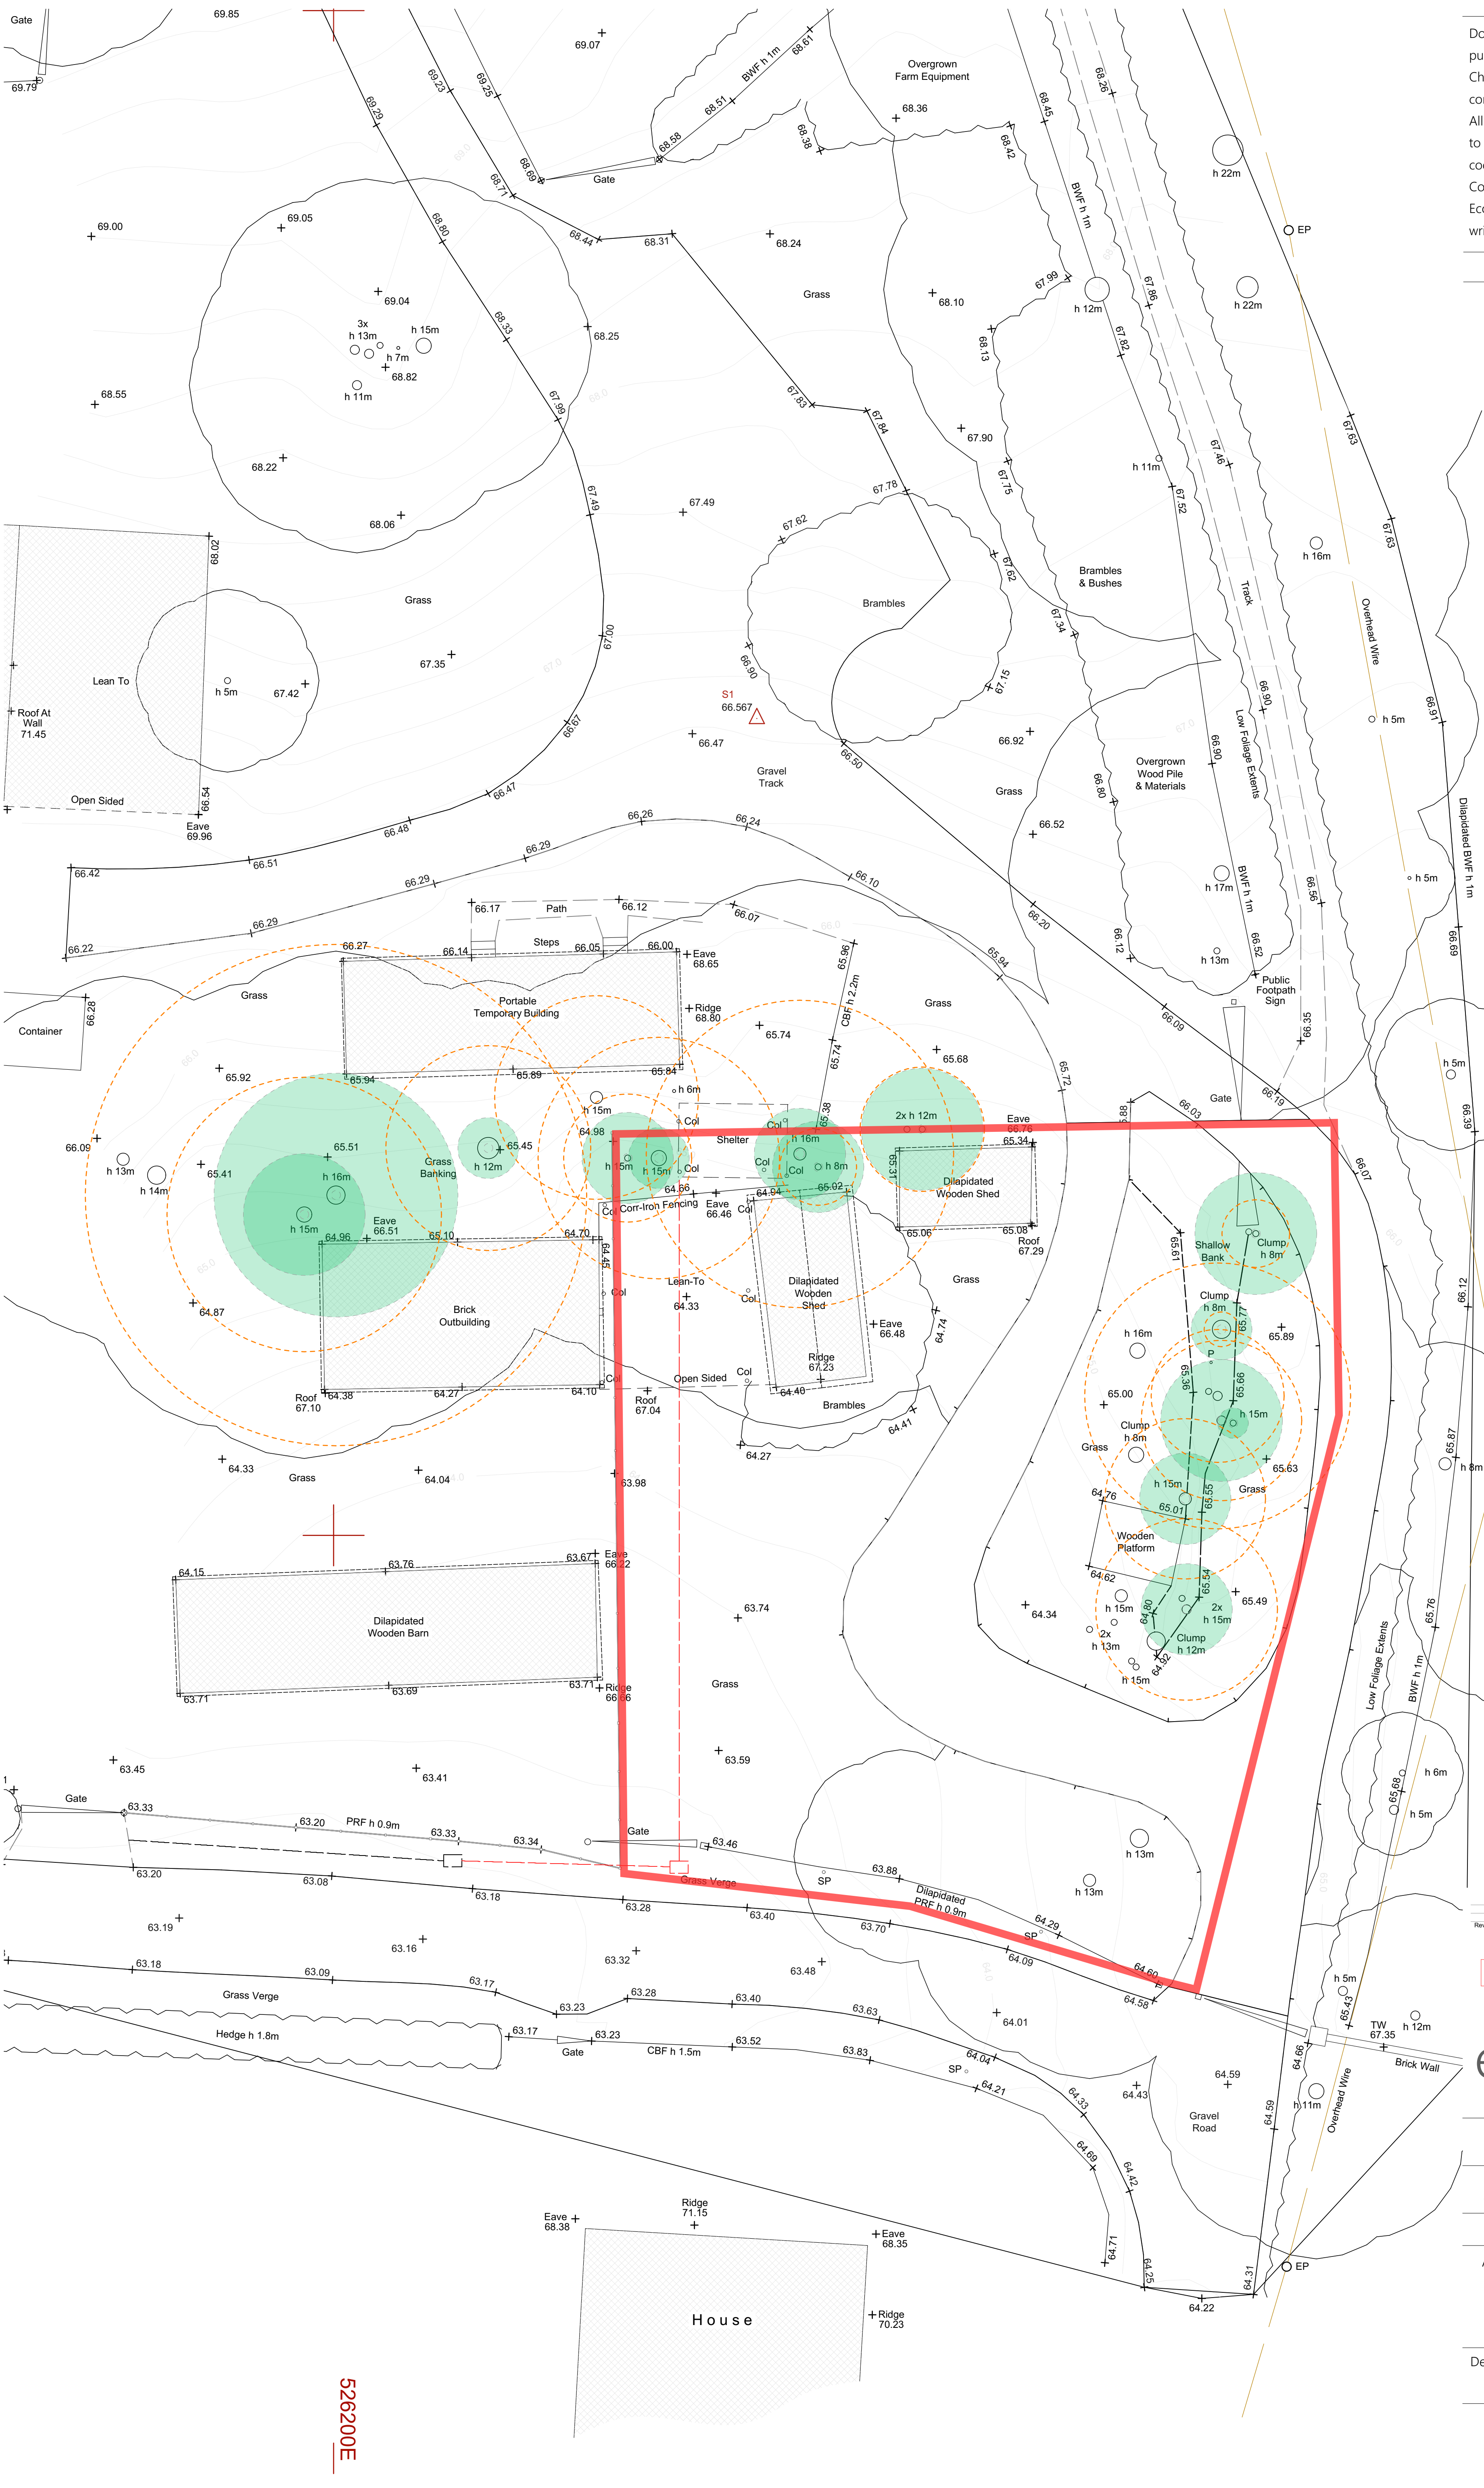


Notes

Do not scale off this drawing except for planning purposes  
Check all dimensions on site before any work commences  
All goods, materials and workmanship must conform to current building regulations, british standards and codes of practice.  
Copyright of this drawing is to be retained by Ecotecture Ltd and must not be reproduced without written consent from the practice.

Drawing to be printed A1

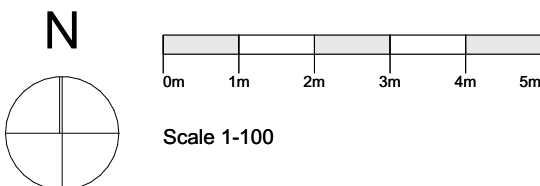

RevID    Layout Comment

EXISTING

ecotecture  
ECOLOGICAL ARCHITECTURE

01444 416745    info@ecotecture.co.uk  
www.ecotecture.co.uk

31 Sussex Road    Haywards Heath  
West Sussex    RH16 4DZ

Client:    Tim Whitlock

Address:    Franc-Jean Farm,  
Bolney,  
West Sussex  
RH17 5PJ

Description:    Existing Site Plan TRPA

Scale: 1:100    Date: 10/02/2026  
Drawn: BI    Checked: JS  
Drawing No:    853/103

526200E