


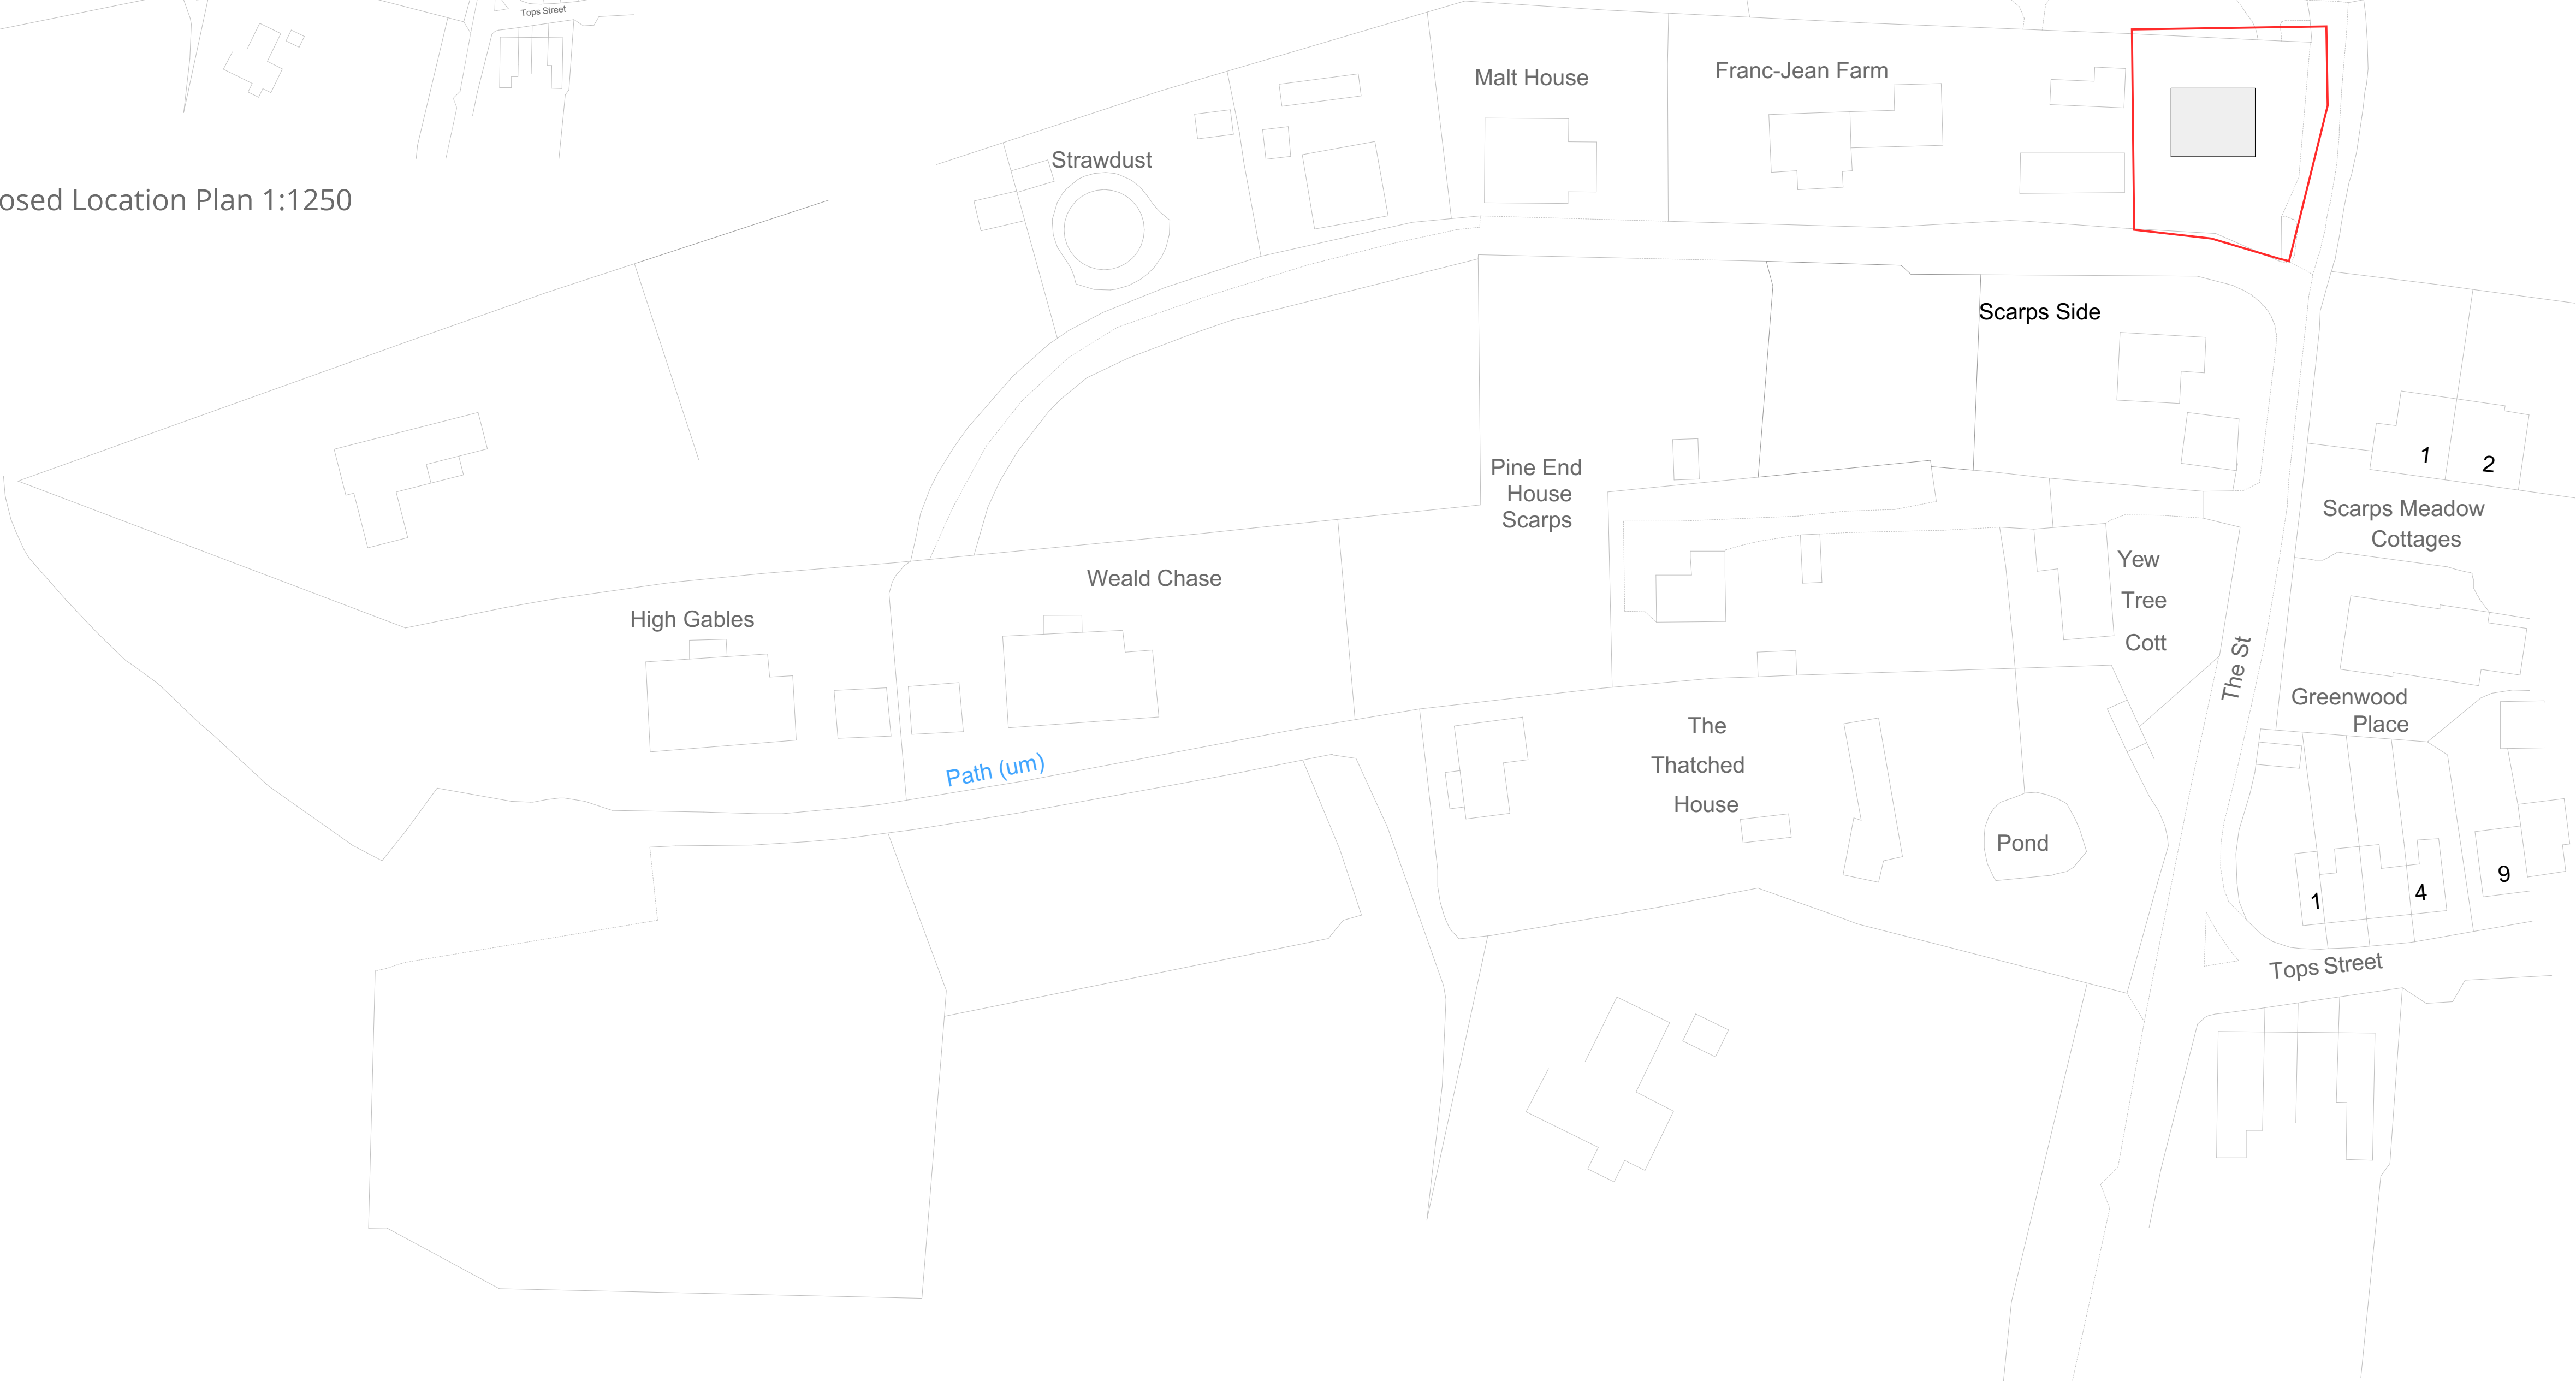

Proposed Location Plan 1:1250



Ordnance Survey (c) Crown Copyright 2023. All rights reserved. Licence number 100022432

Proposed Site Plan 1:500

Notes


Do not scale from this drawing except for planning purposes. All dimensions must be checked on site before any work begins.

All goods, materials, and workmanship must comply with current Building Regulations, British Standards, and relevant Codes of Practice.


© Ecotecture Ecological Design Limited.

All rights reserved. This drawing and its design are the property of Ecotecture Ecological Design Limited and may not be reproduced, copied, or used for any purpose other than that for which they were issued, without prior written consent.

Drawing to be printed A1

 


Scale 1:500

 

Scale 1:1250

N

 

RevID	Transmitted By	Transmitted Date	Layout Comment

PLANNING

ecotecture
ECOLOGICAL ARCHITECTURE

01444 416745 info@ecotecture.co.uk
www.ecotecture.co.uk

31 Sussex Road Haywards Heath
West Sussex RH16 4DZ

Client: Tim Whitlock

Address: Franc-Jean Farm,
Haywards Heath
West Sussex
RH17 5PJ

Description: Proposed Location and Site Plan

Scale: 1:500, 1:1250 Date:

Drawn: BI Checked: JS

Drawing No: 853 /301A