




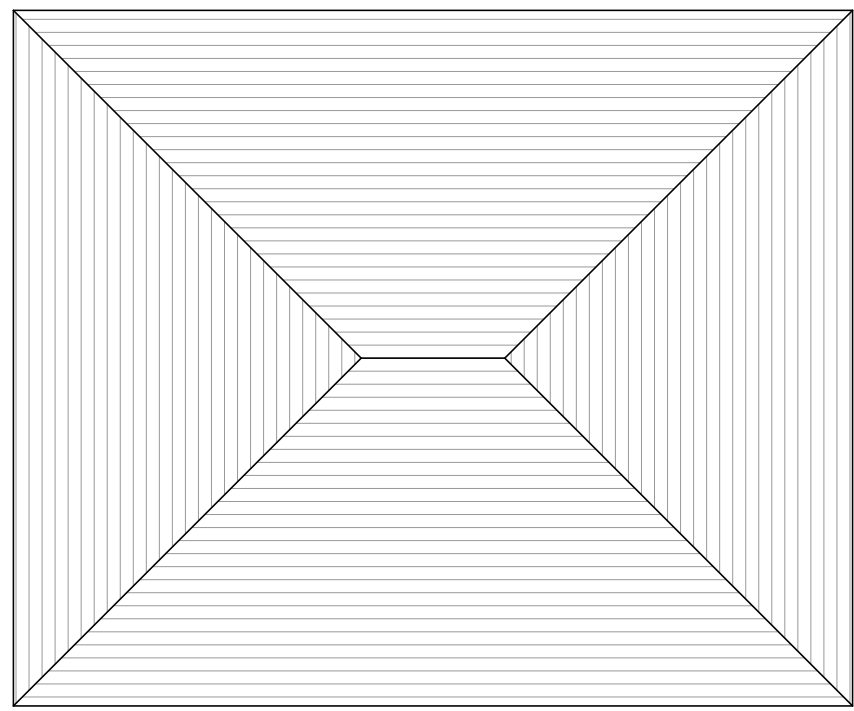


Proposed Roof Plan

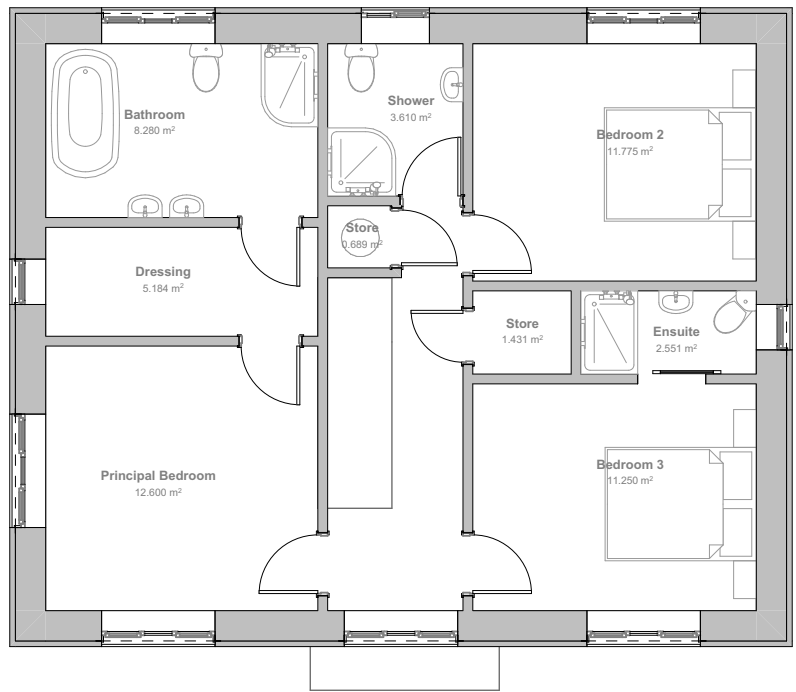

Proposed First Floor

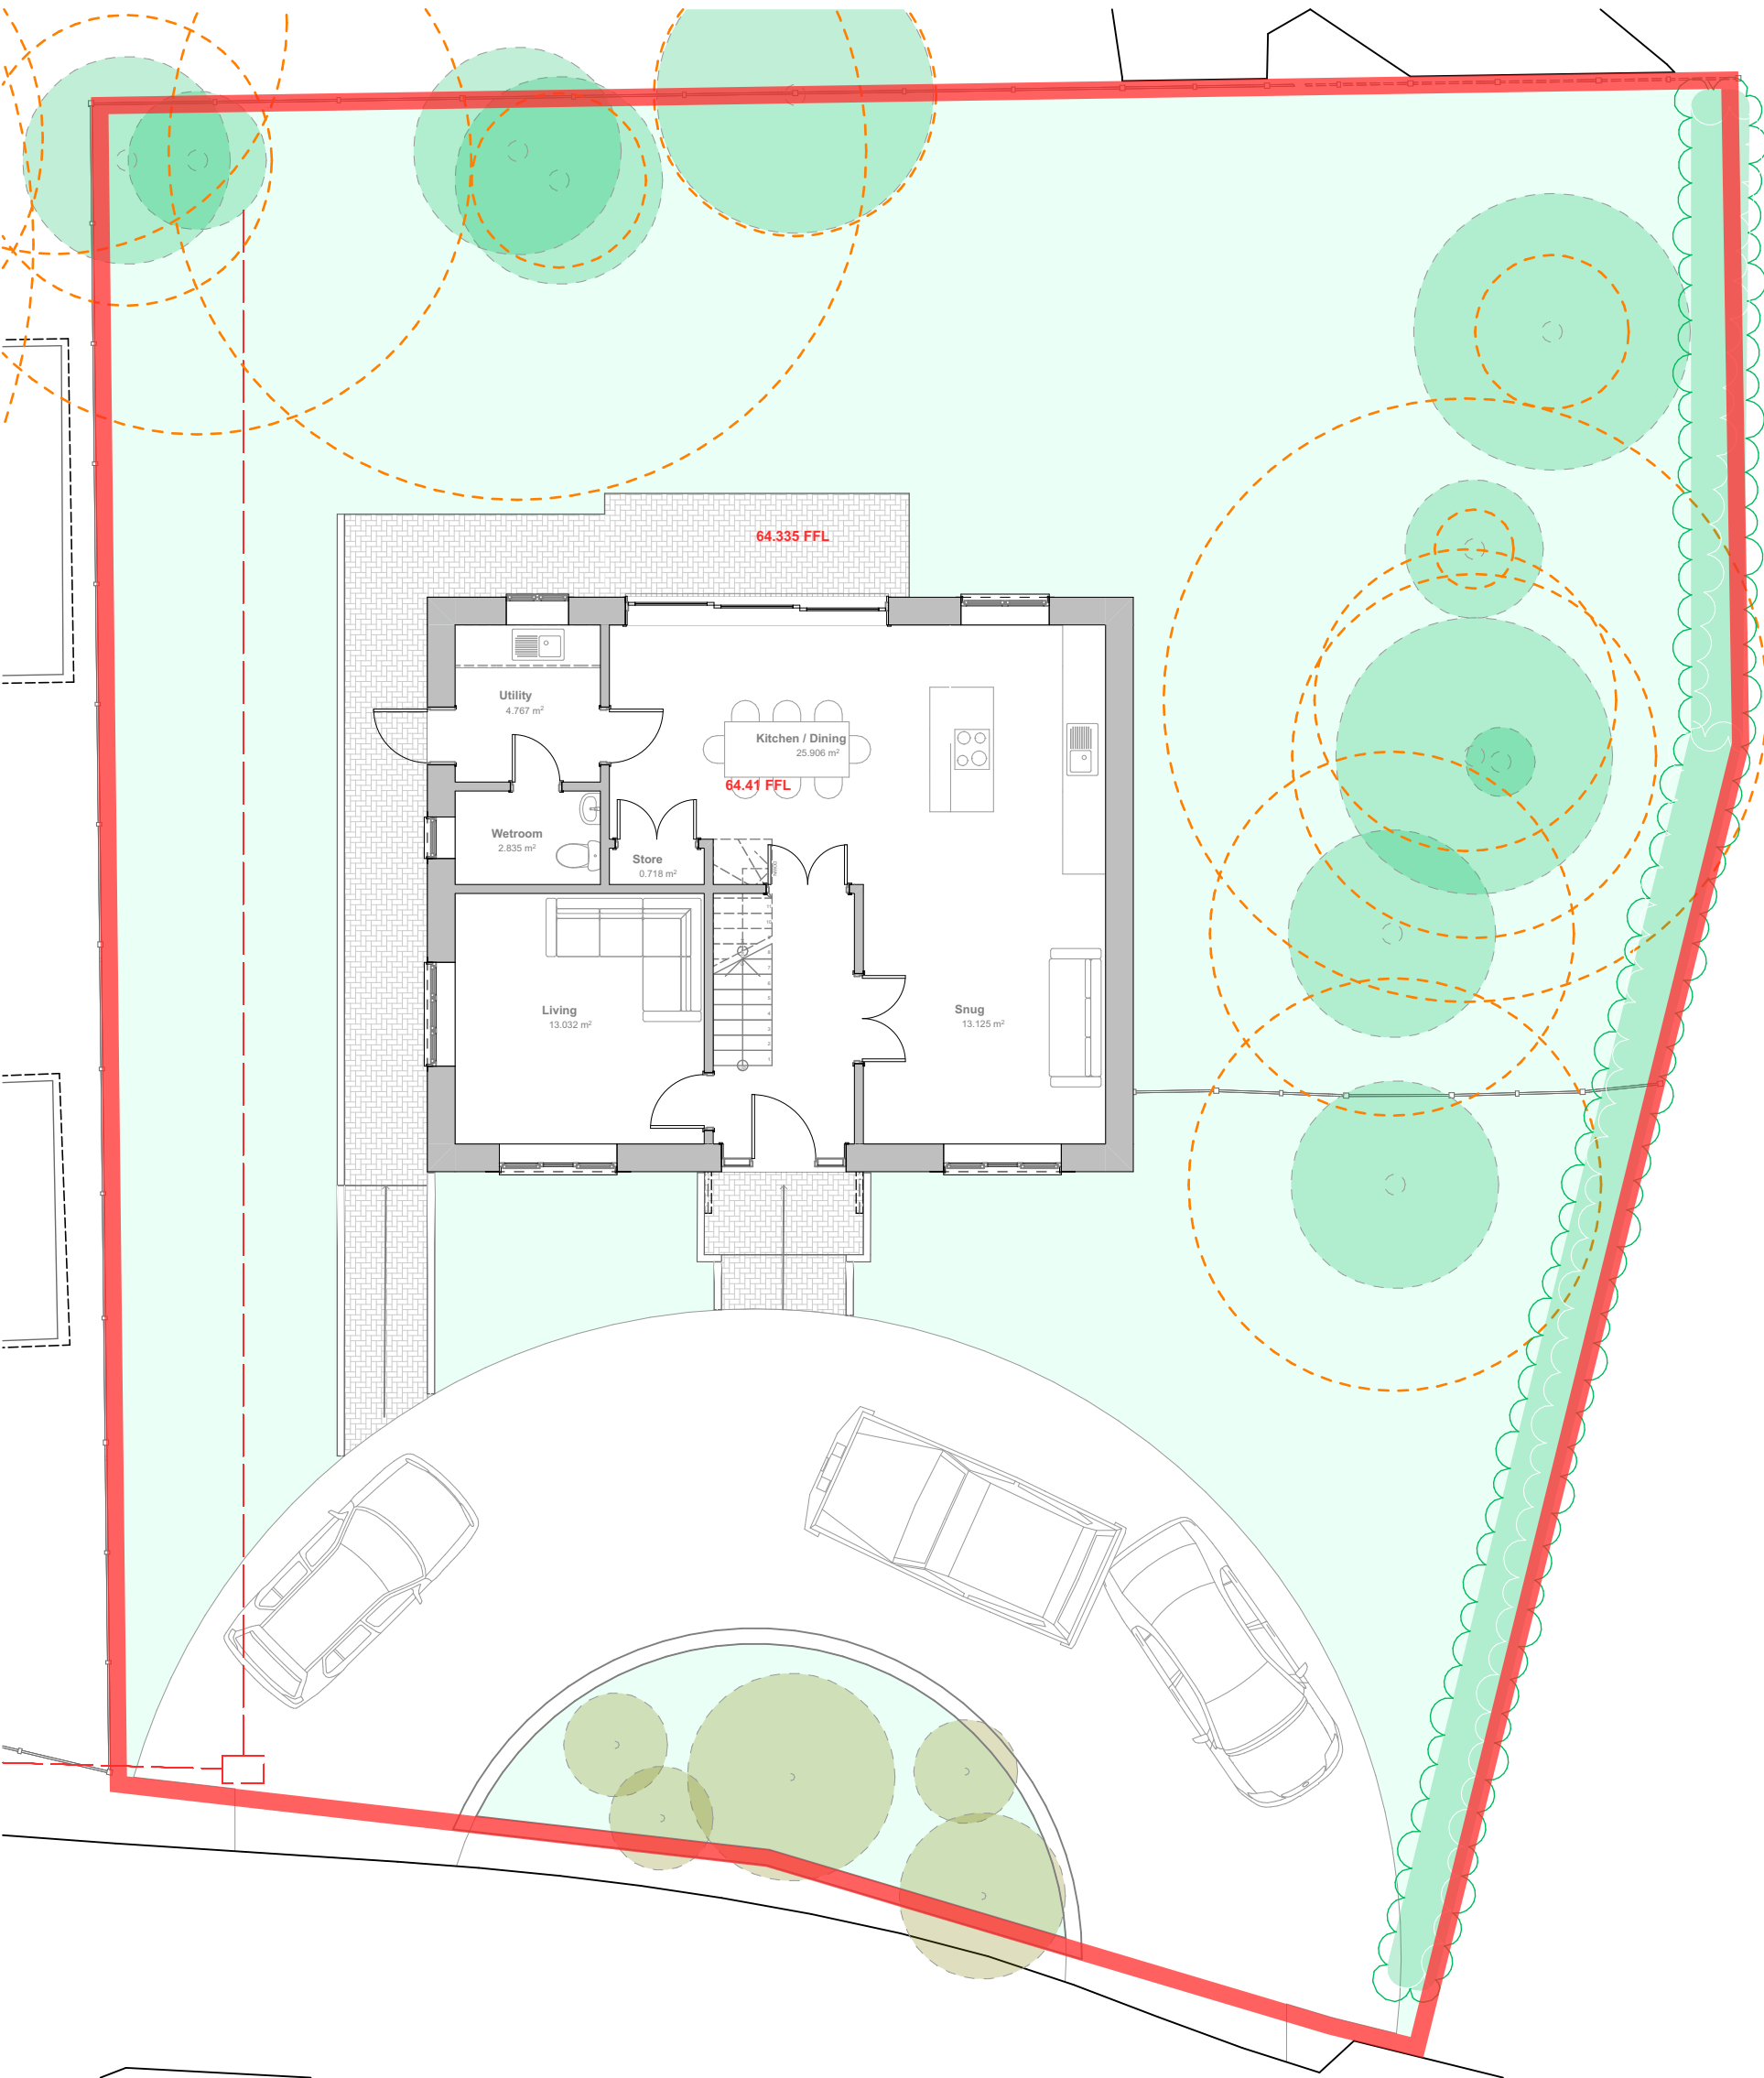

Proposed Ground Floor

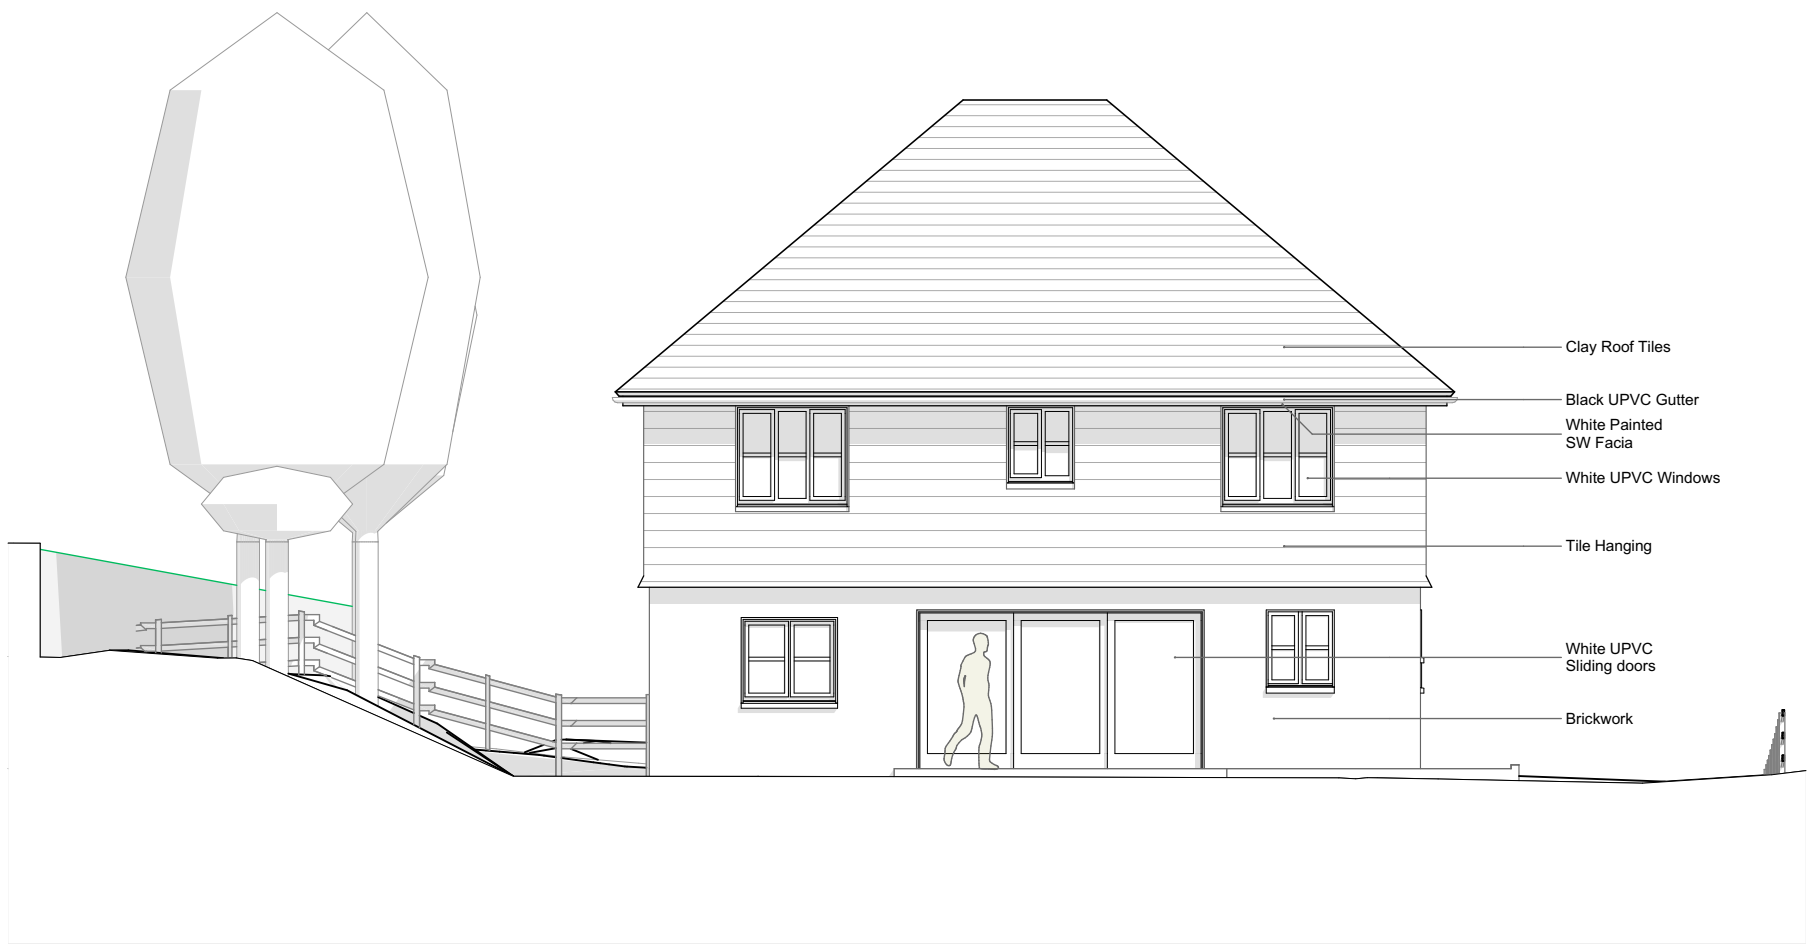


Proposed North Elevation



Proposed West Elevation



Proposed South Elevation

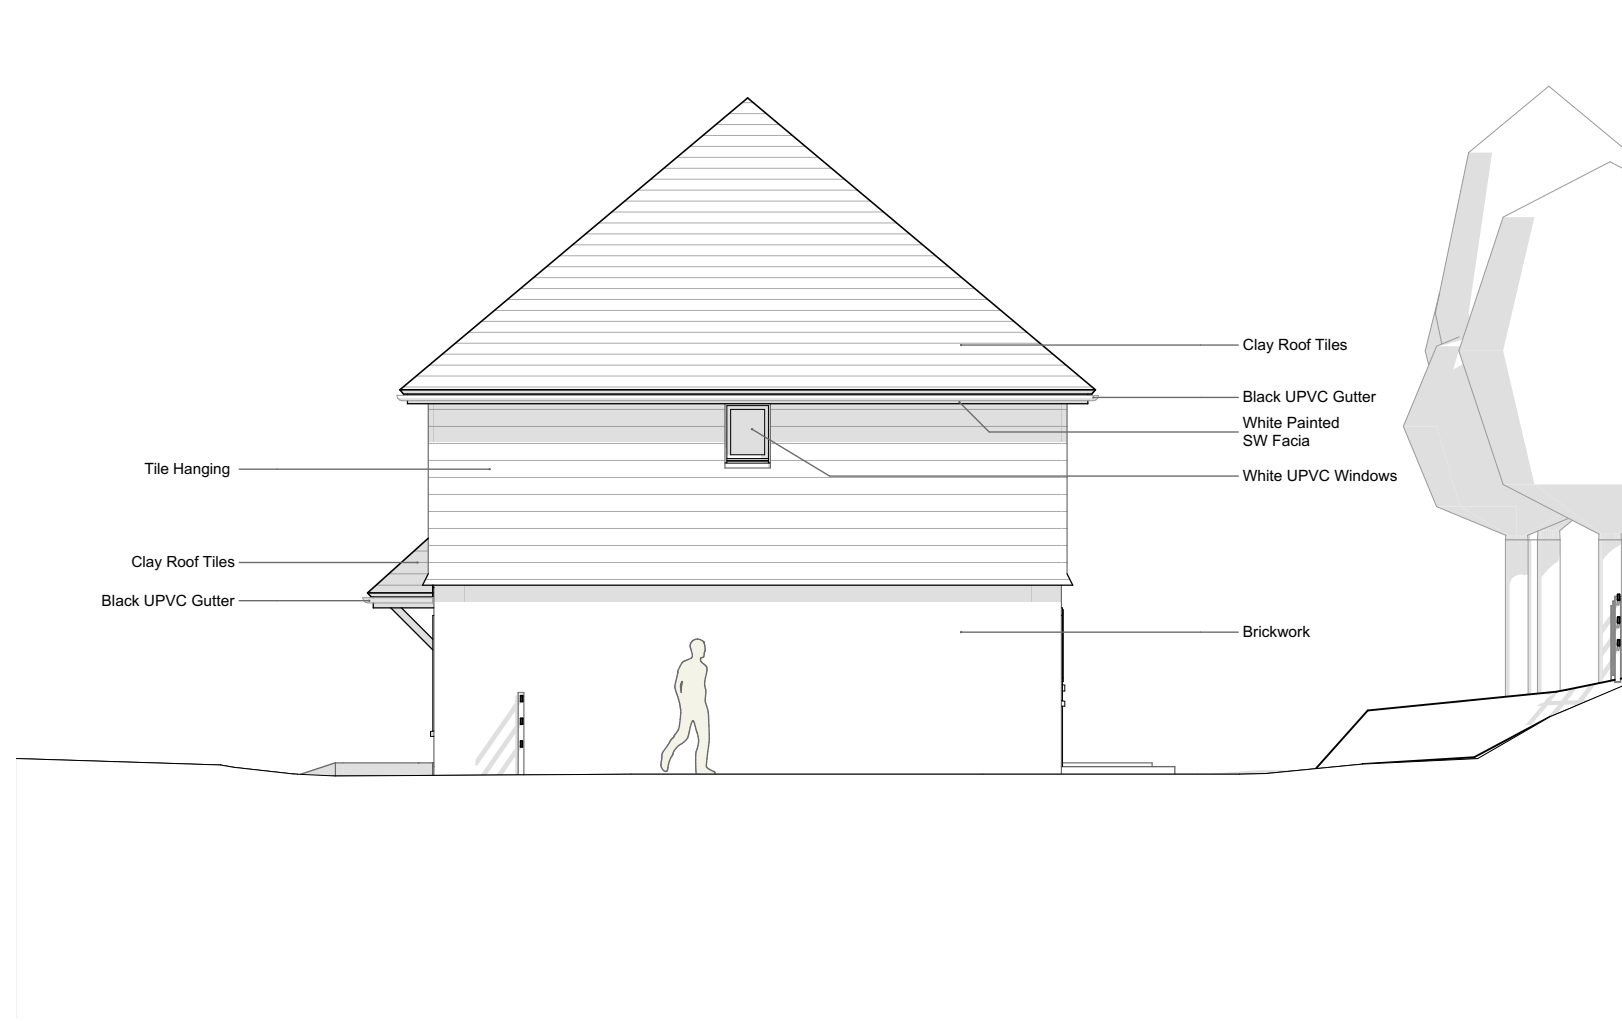

Proposed East Elevation



Proposed Section AA



Proposed Section BB

Notes



Do not scale from this drawing except for planning purposes. All dimensions must be checked on site before any work begins.

All goods, materials, and workmanship must comply with current Building Regulations, British Standards, and relevant Codes of Practice.

© Ecotecture Ecological Design Limited.

All rights reserved. This drawing and its design are the property of Ecotecture Ecological Design Limited and may not be reproduced, copied, or used for any purpose other than that for which they were issued, without prior written consent.

Drawing to be printed A1

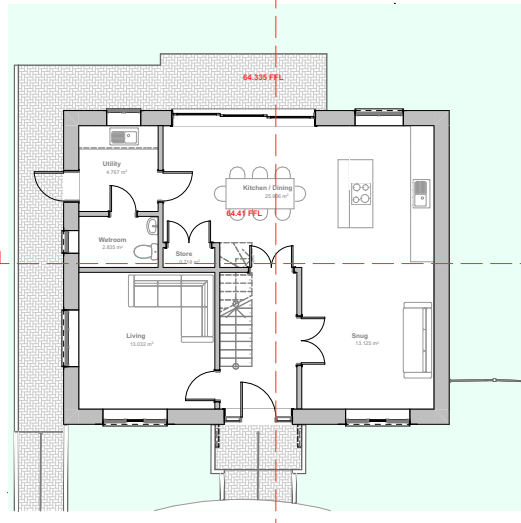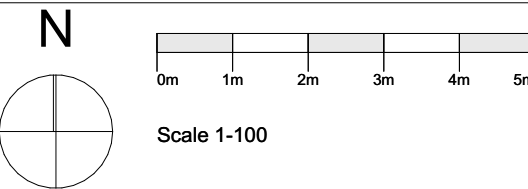

Revised	Transmitted	Trans	Layout
By	By	Initial	Comment
		Set	
		Date	

PLANNING

ecotecture
ECOLOGICAL ARCHITECTURE

01444 416745 info@ecotecture.co.uk
www.ecotecture.co.uk

31 Sussex Road Haywards Heath
West Sussex RH16 4DZ

Client: Tim Whitlock

Address: Franc-Jean Farm,
Haywards Heath
West Sussex
RH17 5PJ

Description: Proposed Plans, Elevations and
Sections

Scale: 1:100, 1:200 Date:
Drawn: BI Checked: JS

Drawing No: 853/302A