




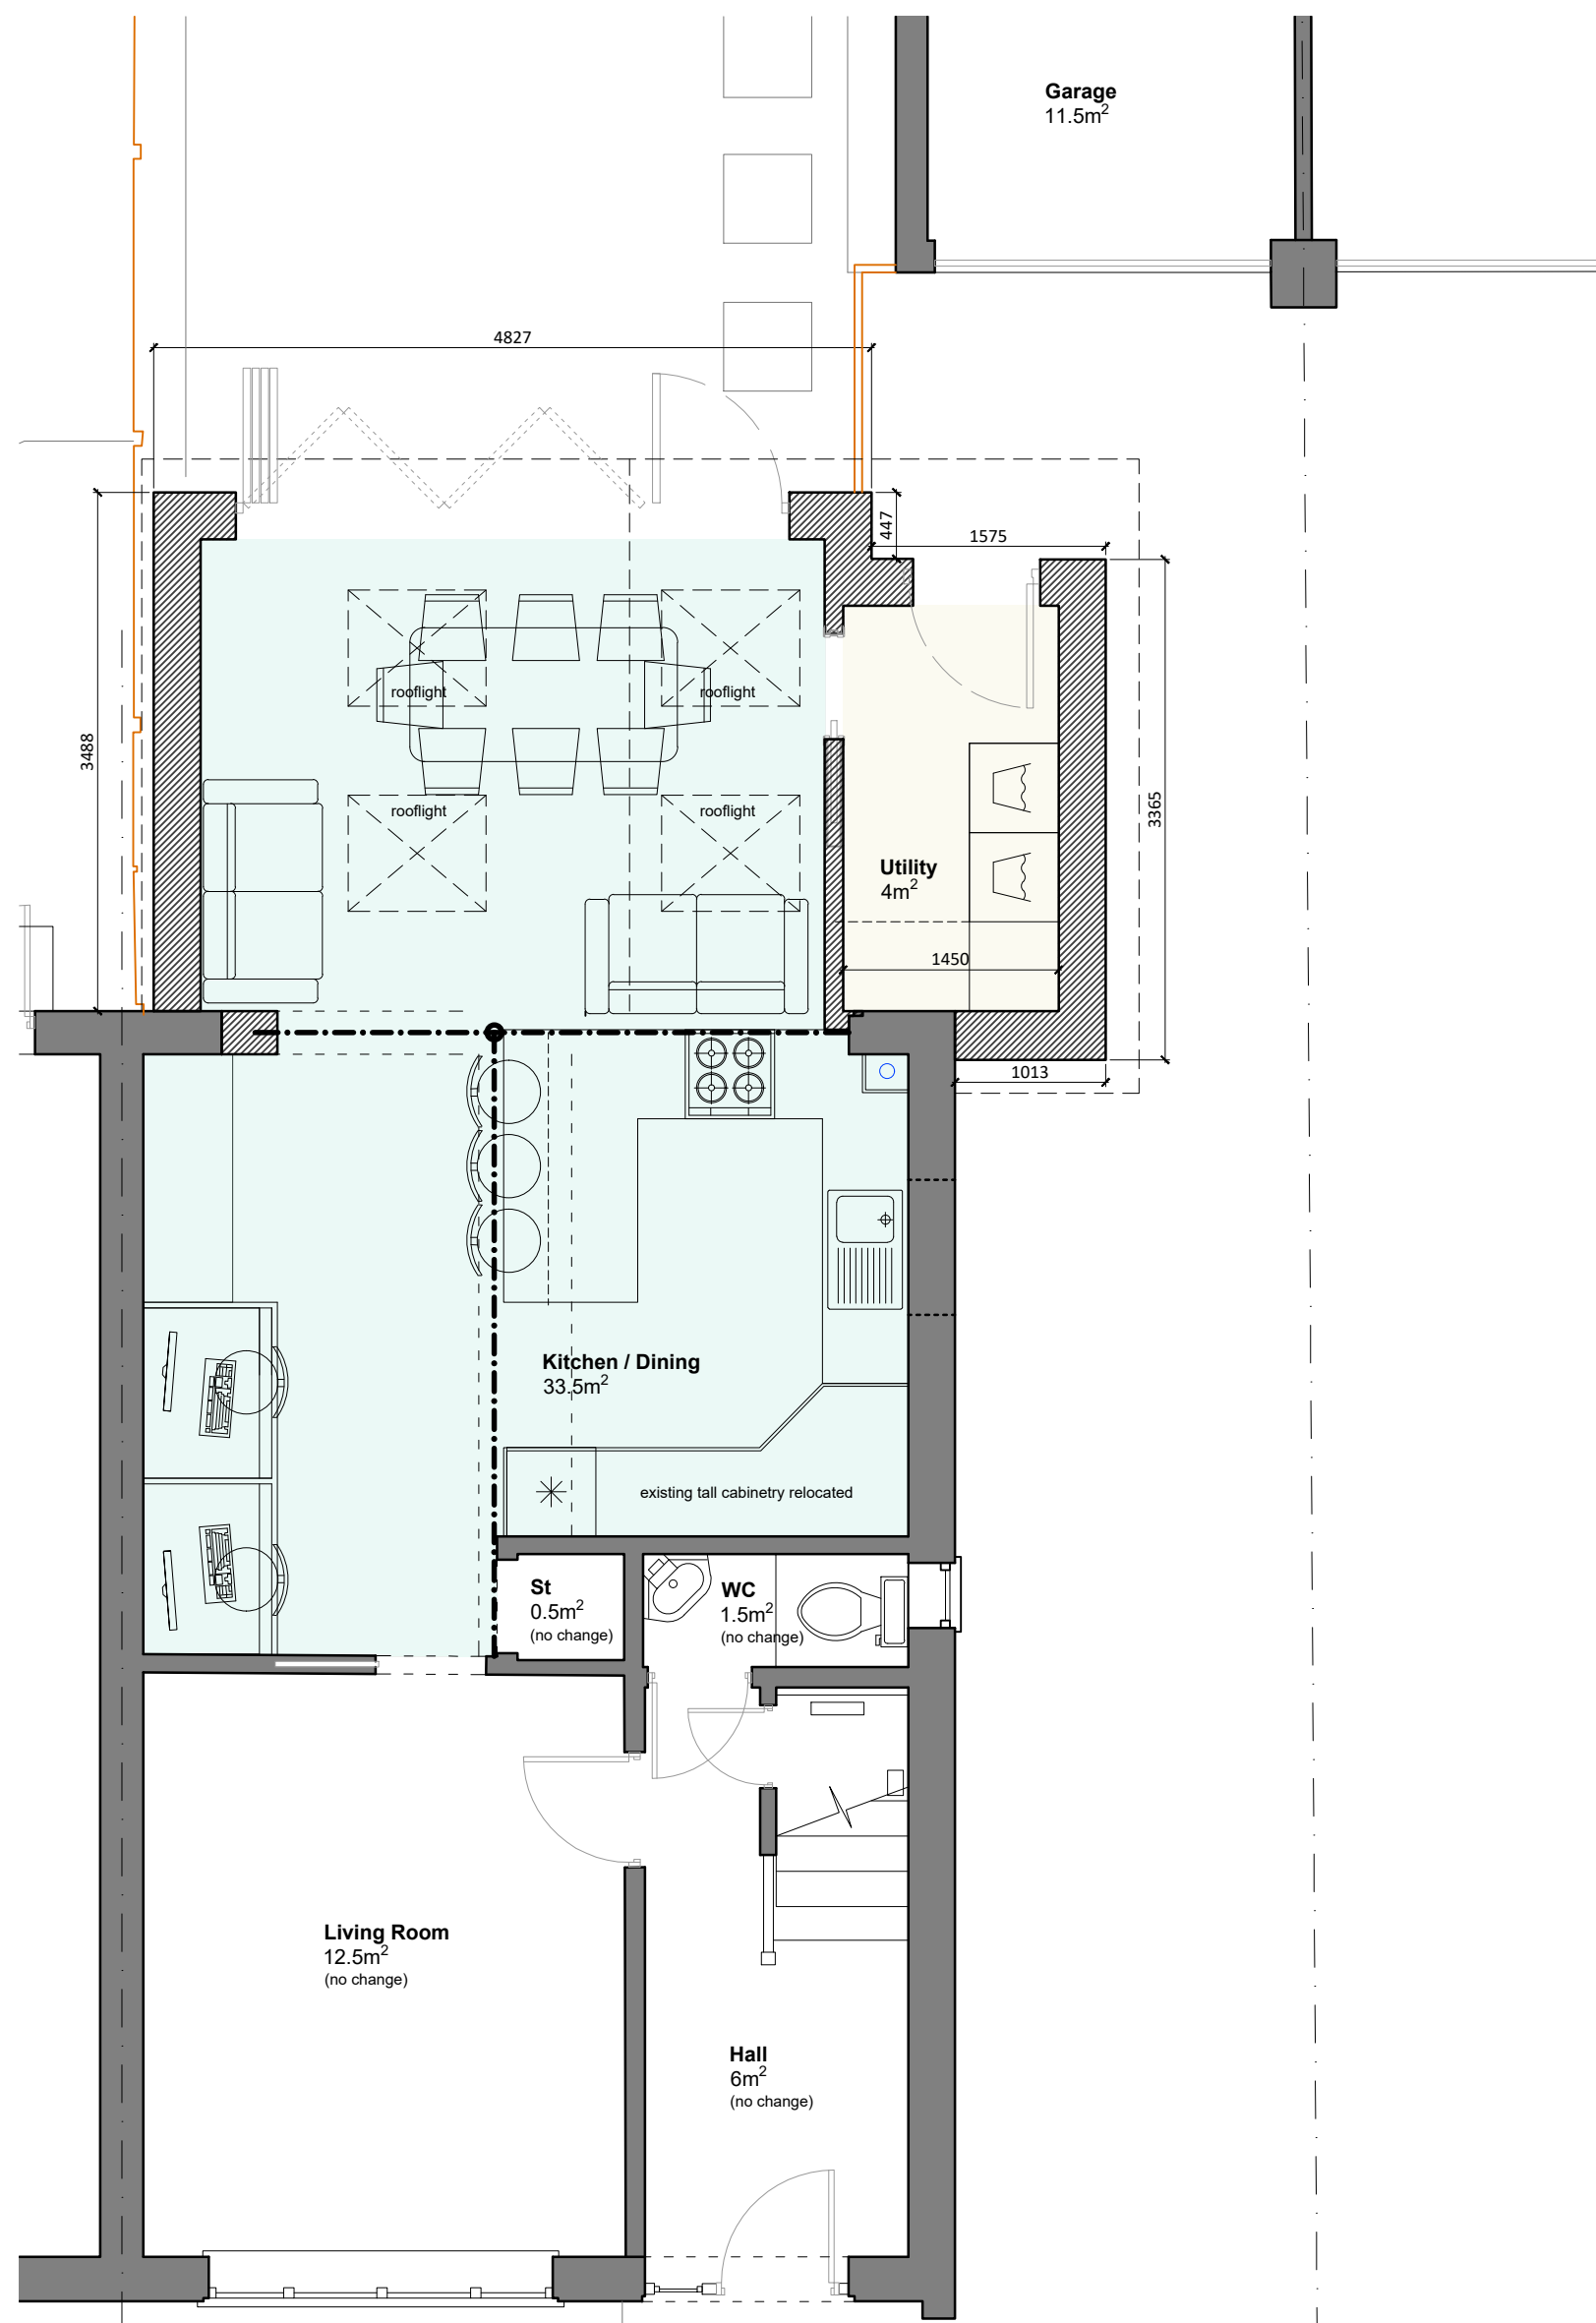

No. 12 | No. 10
Ground Floor Plan as Proposed
1:50 @ A1

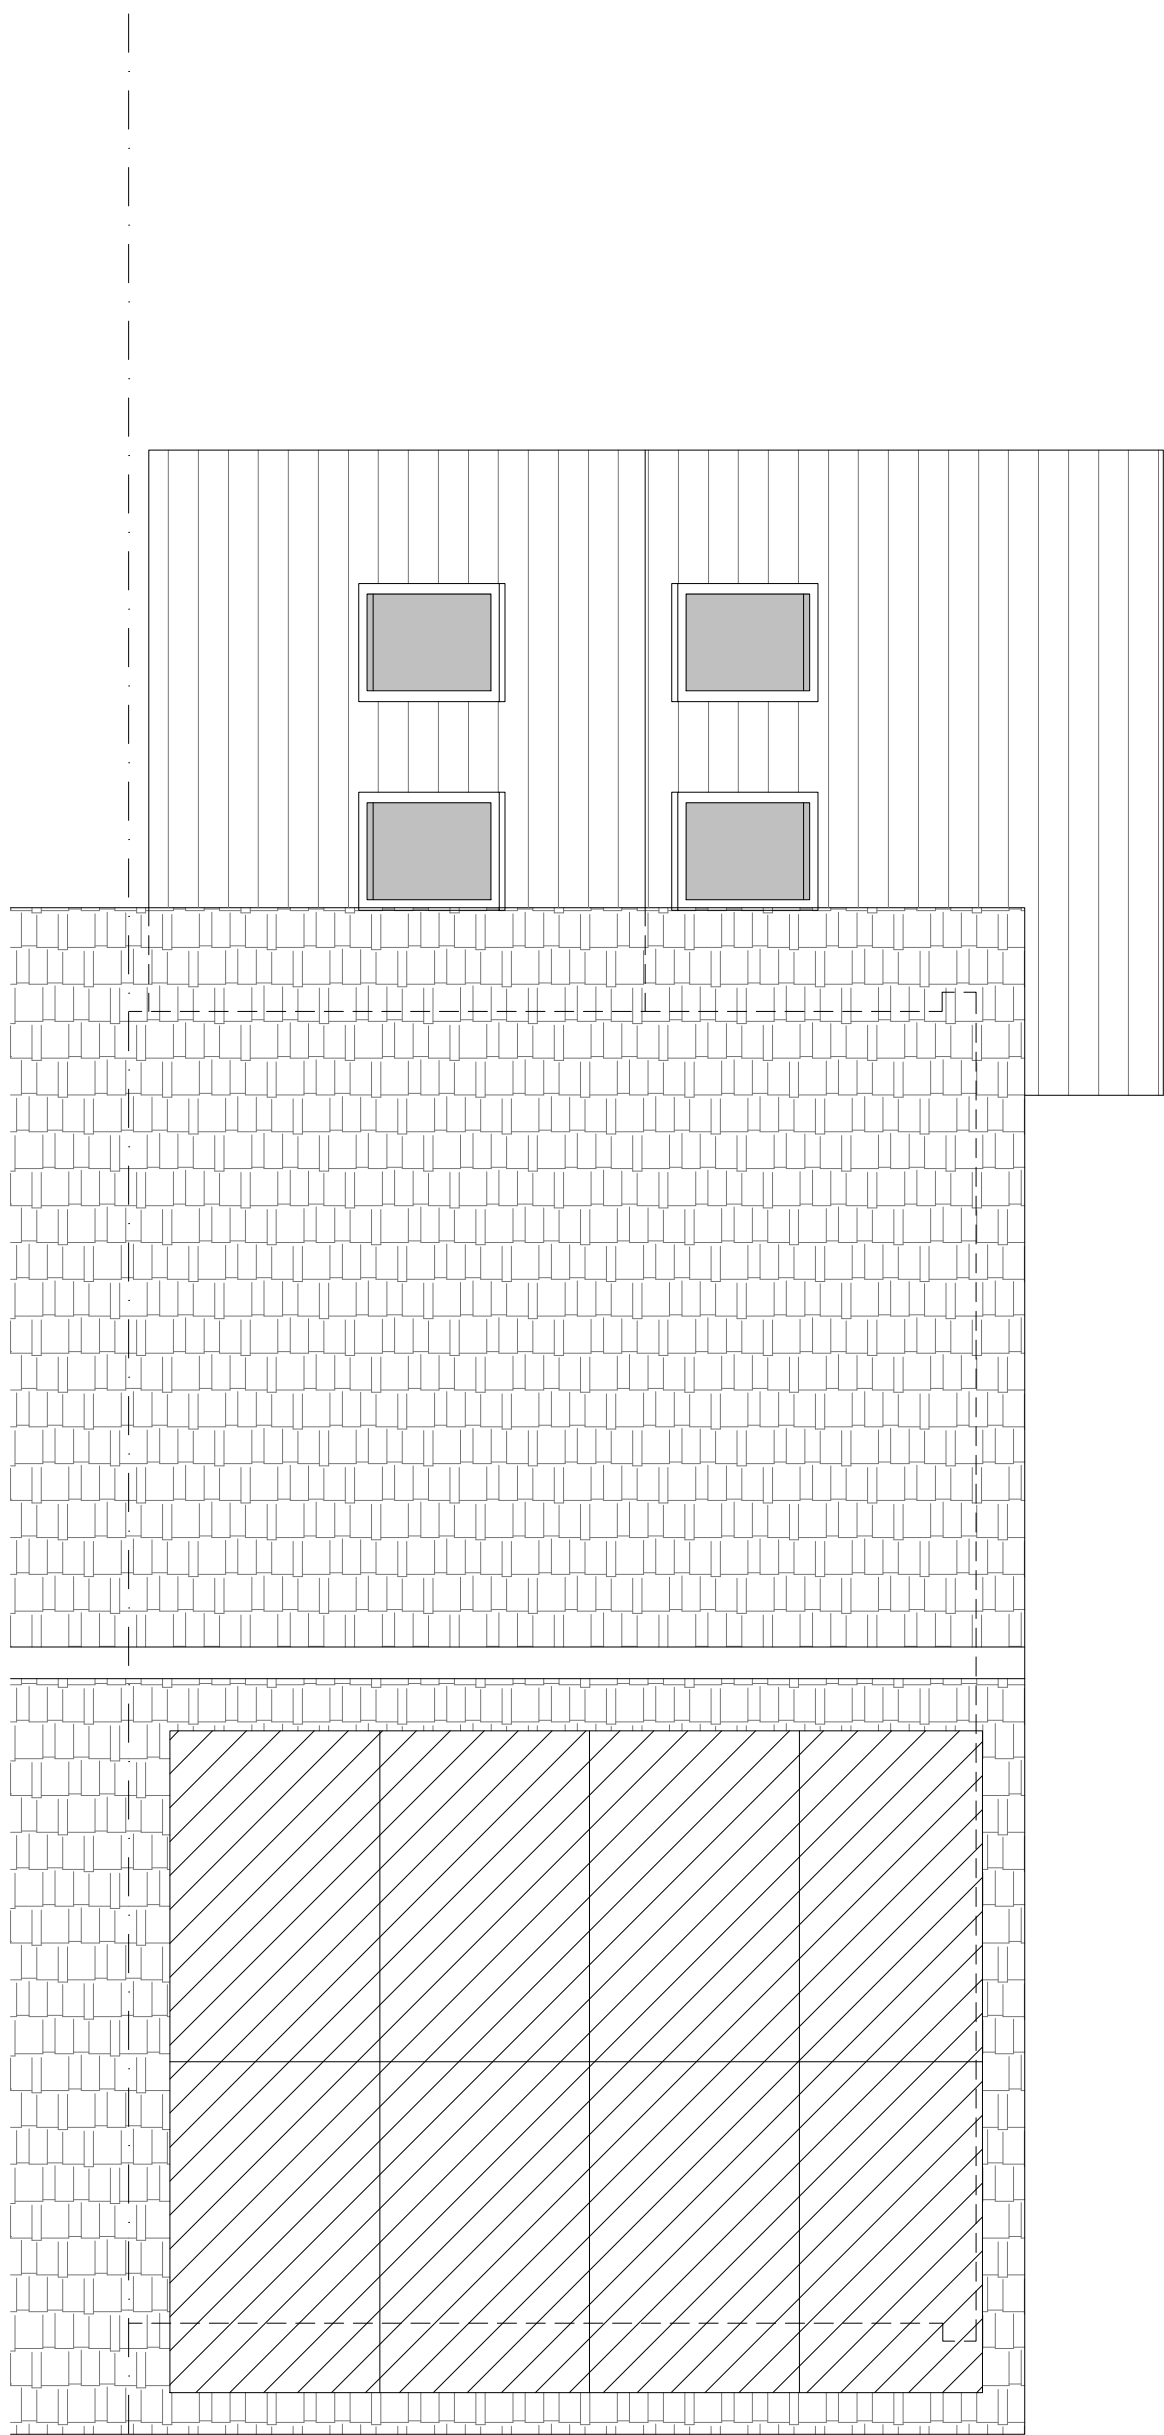

No. 12 | No. 10
Roof Plan as Proposed
1:50 @ A1

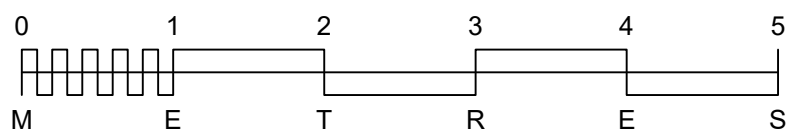


Front (South West) Elevation as Proposed
1:50 @ A1




Rear (North East) Elevation as Proposed
1:50 @ A1



Block Plan as Proposed
1:500 @ A1

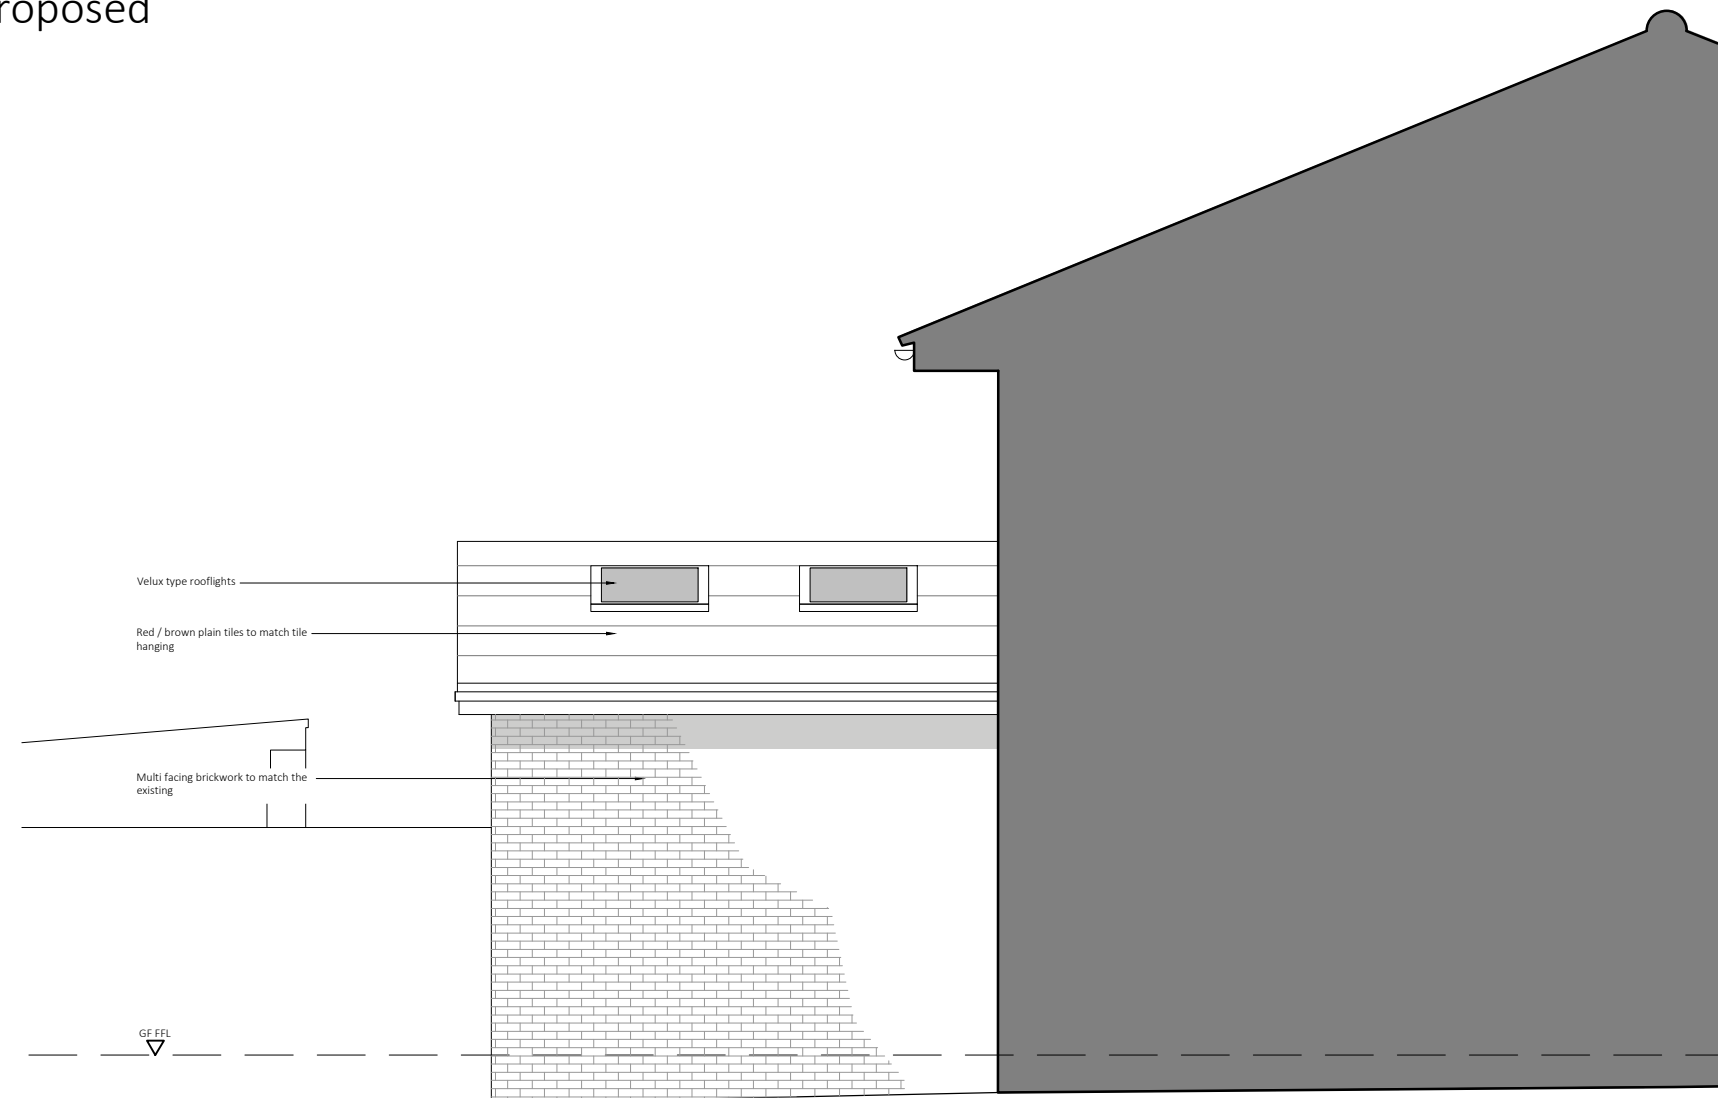

Side (North West) Elevation as Proposed
1:50 @ A1

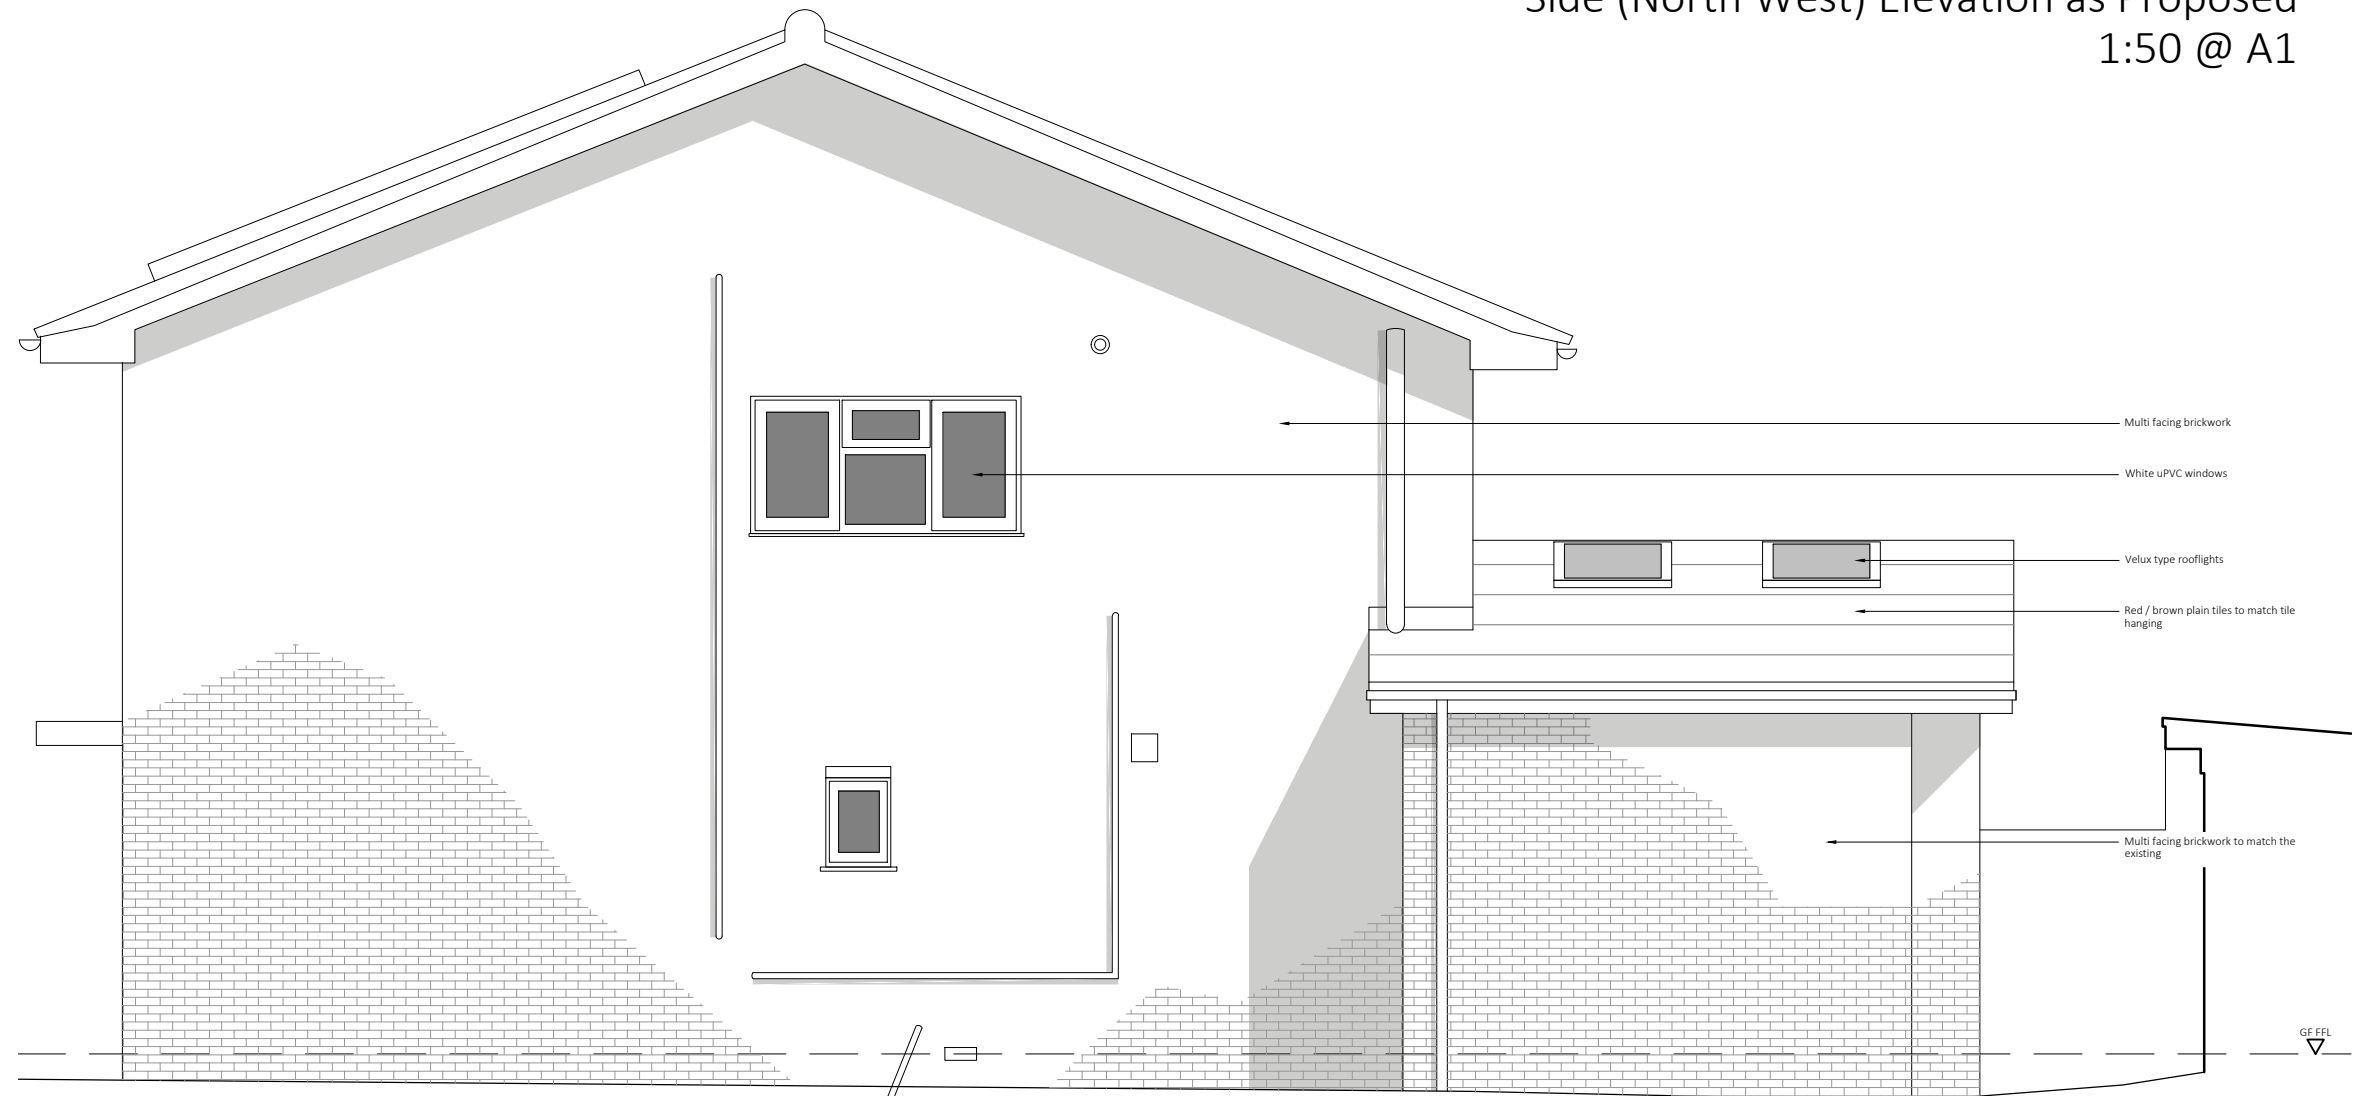

Side (South East) Elevation as Proposed
1:50 @ A1

REV	DATE	DESCRIPTION
-----	------	-------------

This drawing should be read in conjunction with all other drawings. Do not scale.
All Dimensions must be site checked.
Copyright © Catherine Whitby Architects

catherine whitby
ARCHITECTS

arb
Architects
Registration
Board
REG NO: 069618H

Drawing Status
PLANNING

Project
Mr & Mrs Mugridge,
10 Meadow Drive,
Lindfield

Title
Proposed Block Plan,
Ground Floor and Roof Plans,
Proposed Elevations

Project No. 02521	Drawn By cw	Checked By cw
----------------------	----------------	------------------

Drawing No. 002	Revision A
--------------------	---------------

Scale Varies @ A1	Date Dec 25	Revision A
----------------------	----------------	---------------