




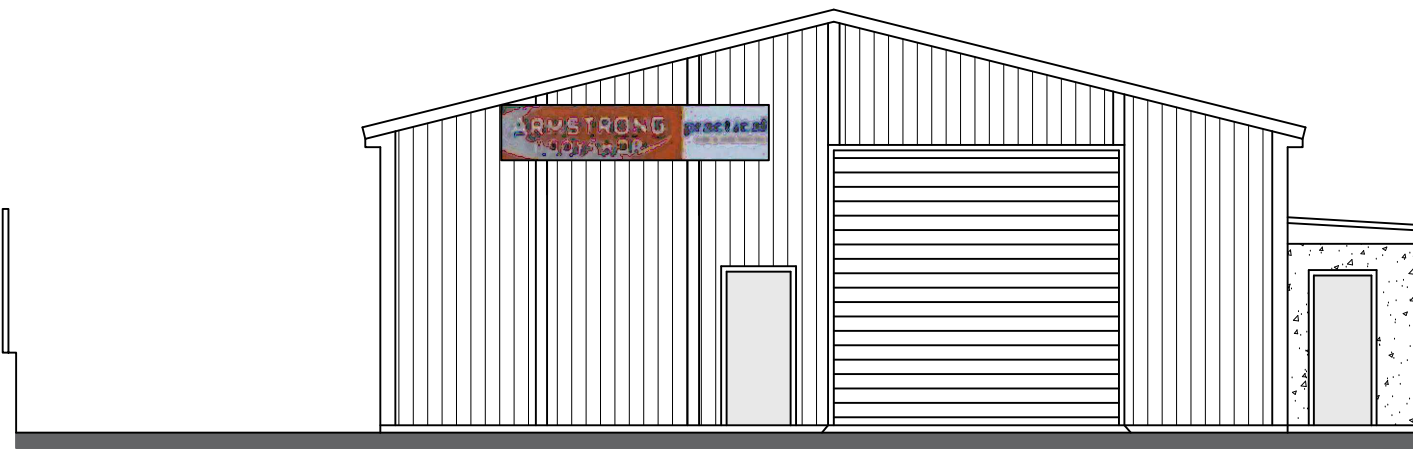


EXISTING WEST ELEVATION
[Scale 1:100]

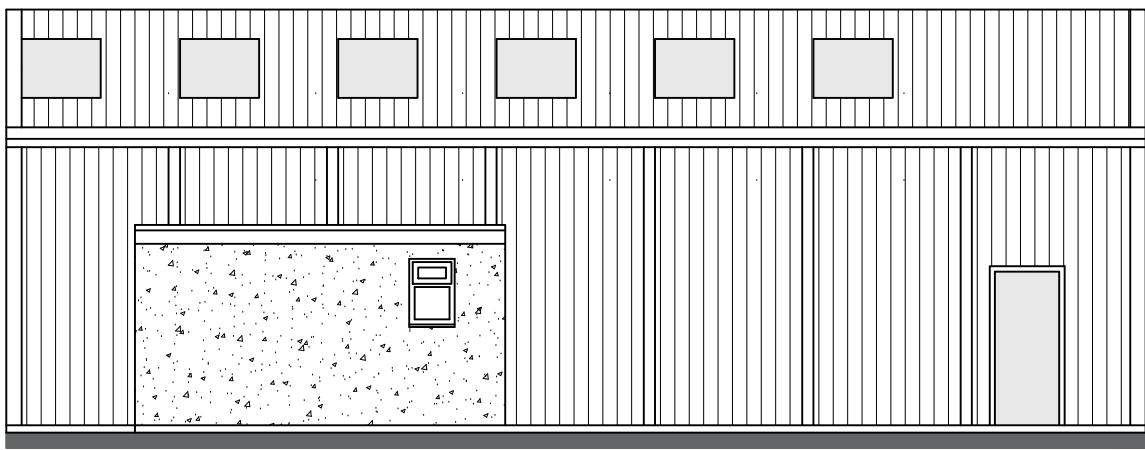

EXISTING SOUTH ELEVATION
[Scale 1:100]

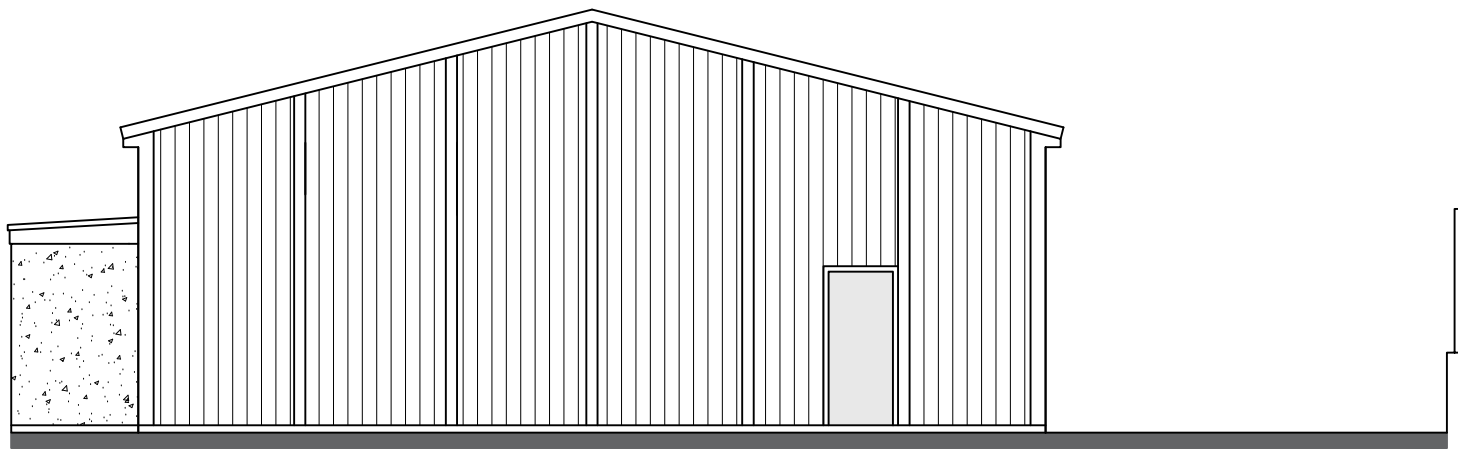


EXISTING EAST ELEVATION
[Scale 1:100]

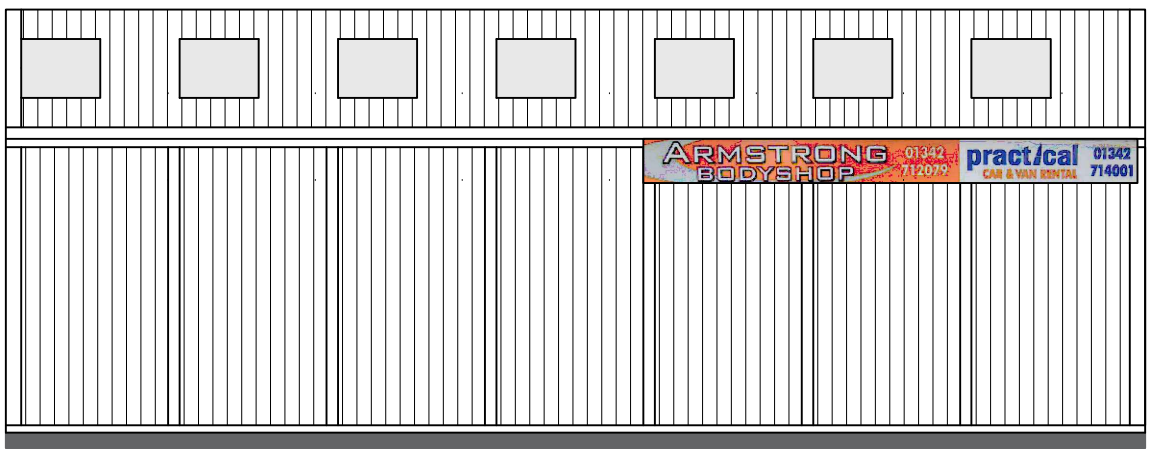


EXISTING NORTH ELEVATION
[Scale 1:100]




EXISTING FLOOR PLAN
[Scale 1:50]

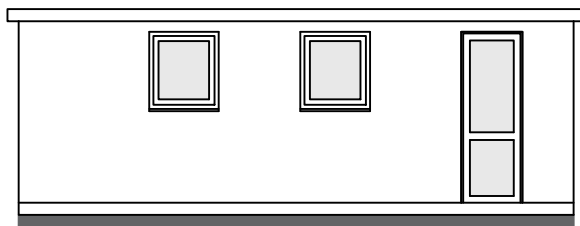


EXISTING NORTH ELEVATION
[Scale 1:100]

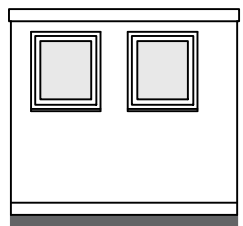


EXISTING SIDE
ELEVATION
[Scale 1:100]

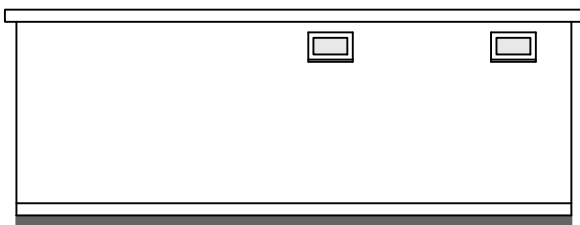



EXISTING SOUTH ELEVATION
[Scale 1:100]

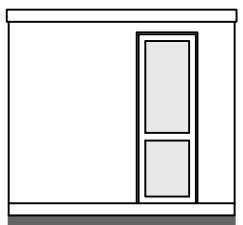


EXISTING SIDE
ELEVATION
[Scale 1:100]

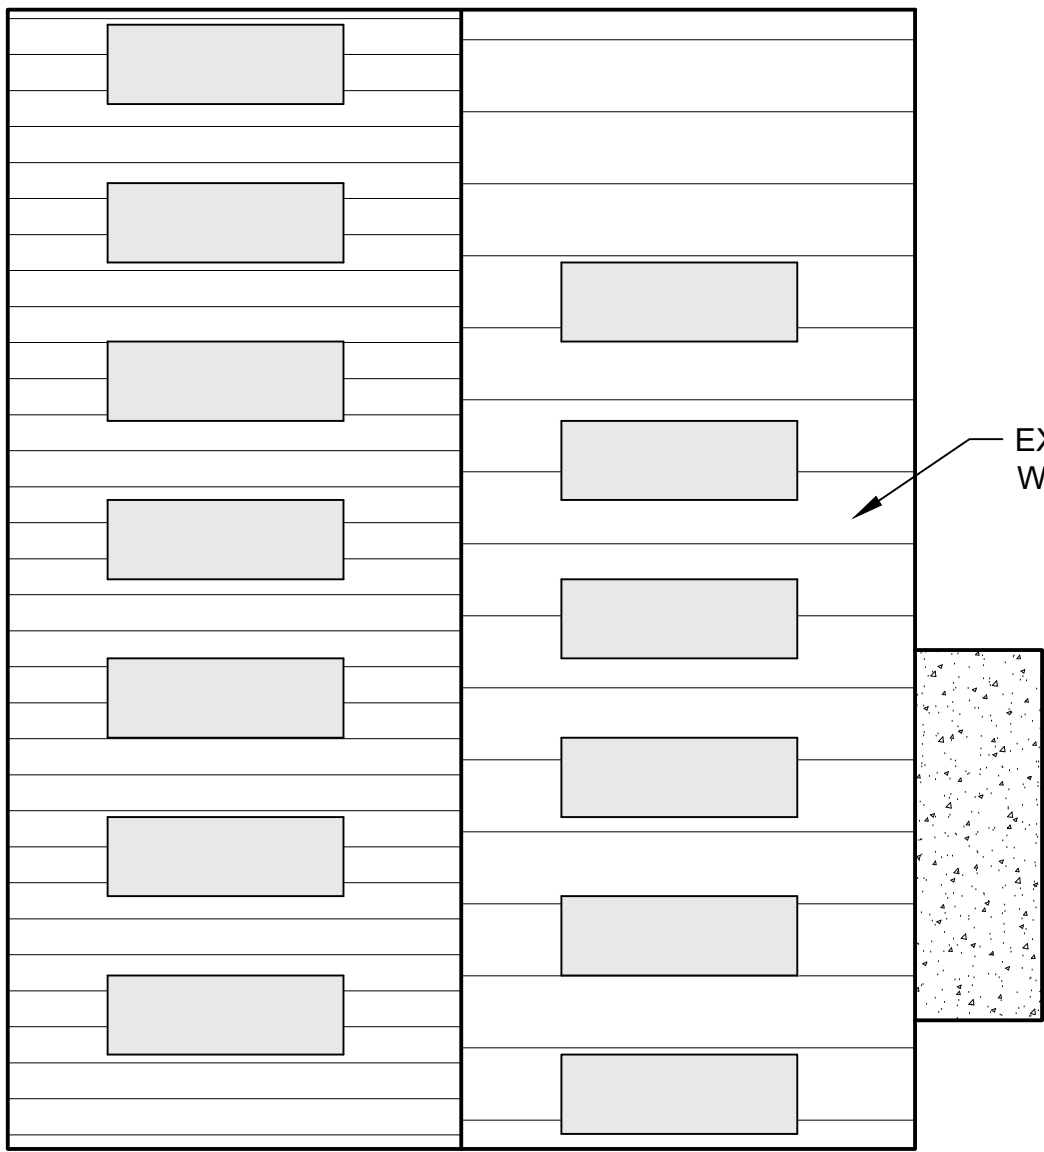

EXISTING ROOF PLANS
(overhangs omitted for clarity)
[Scale 1:100]

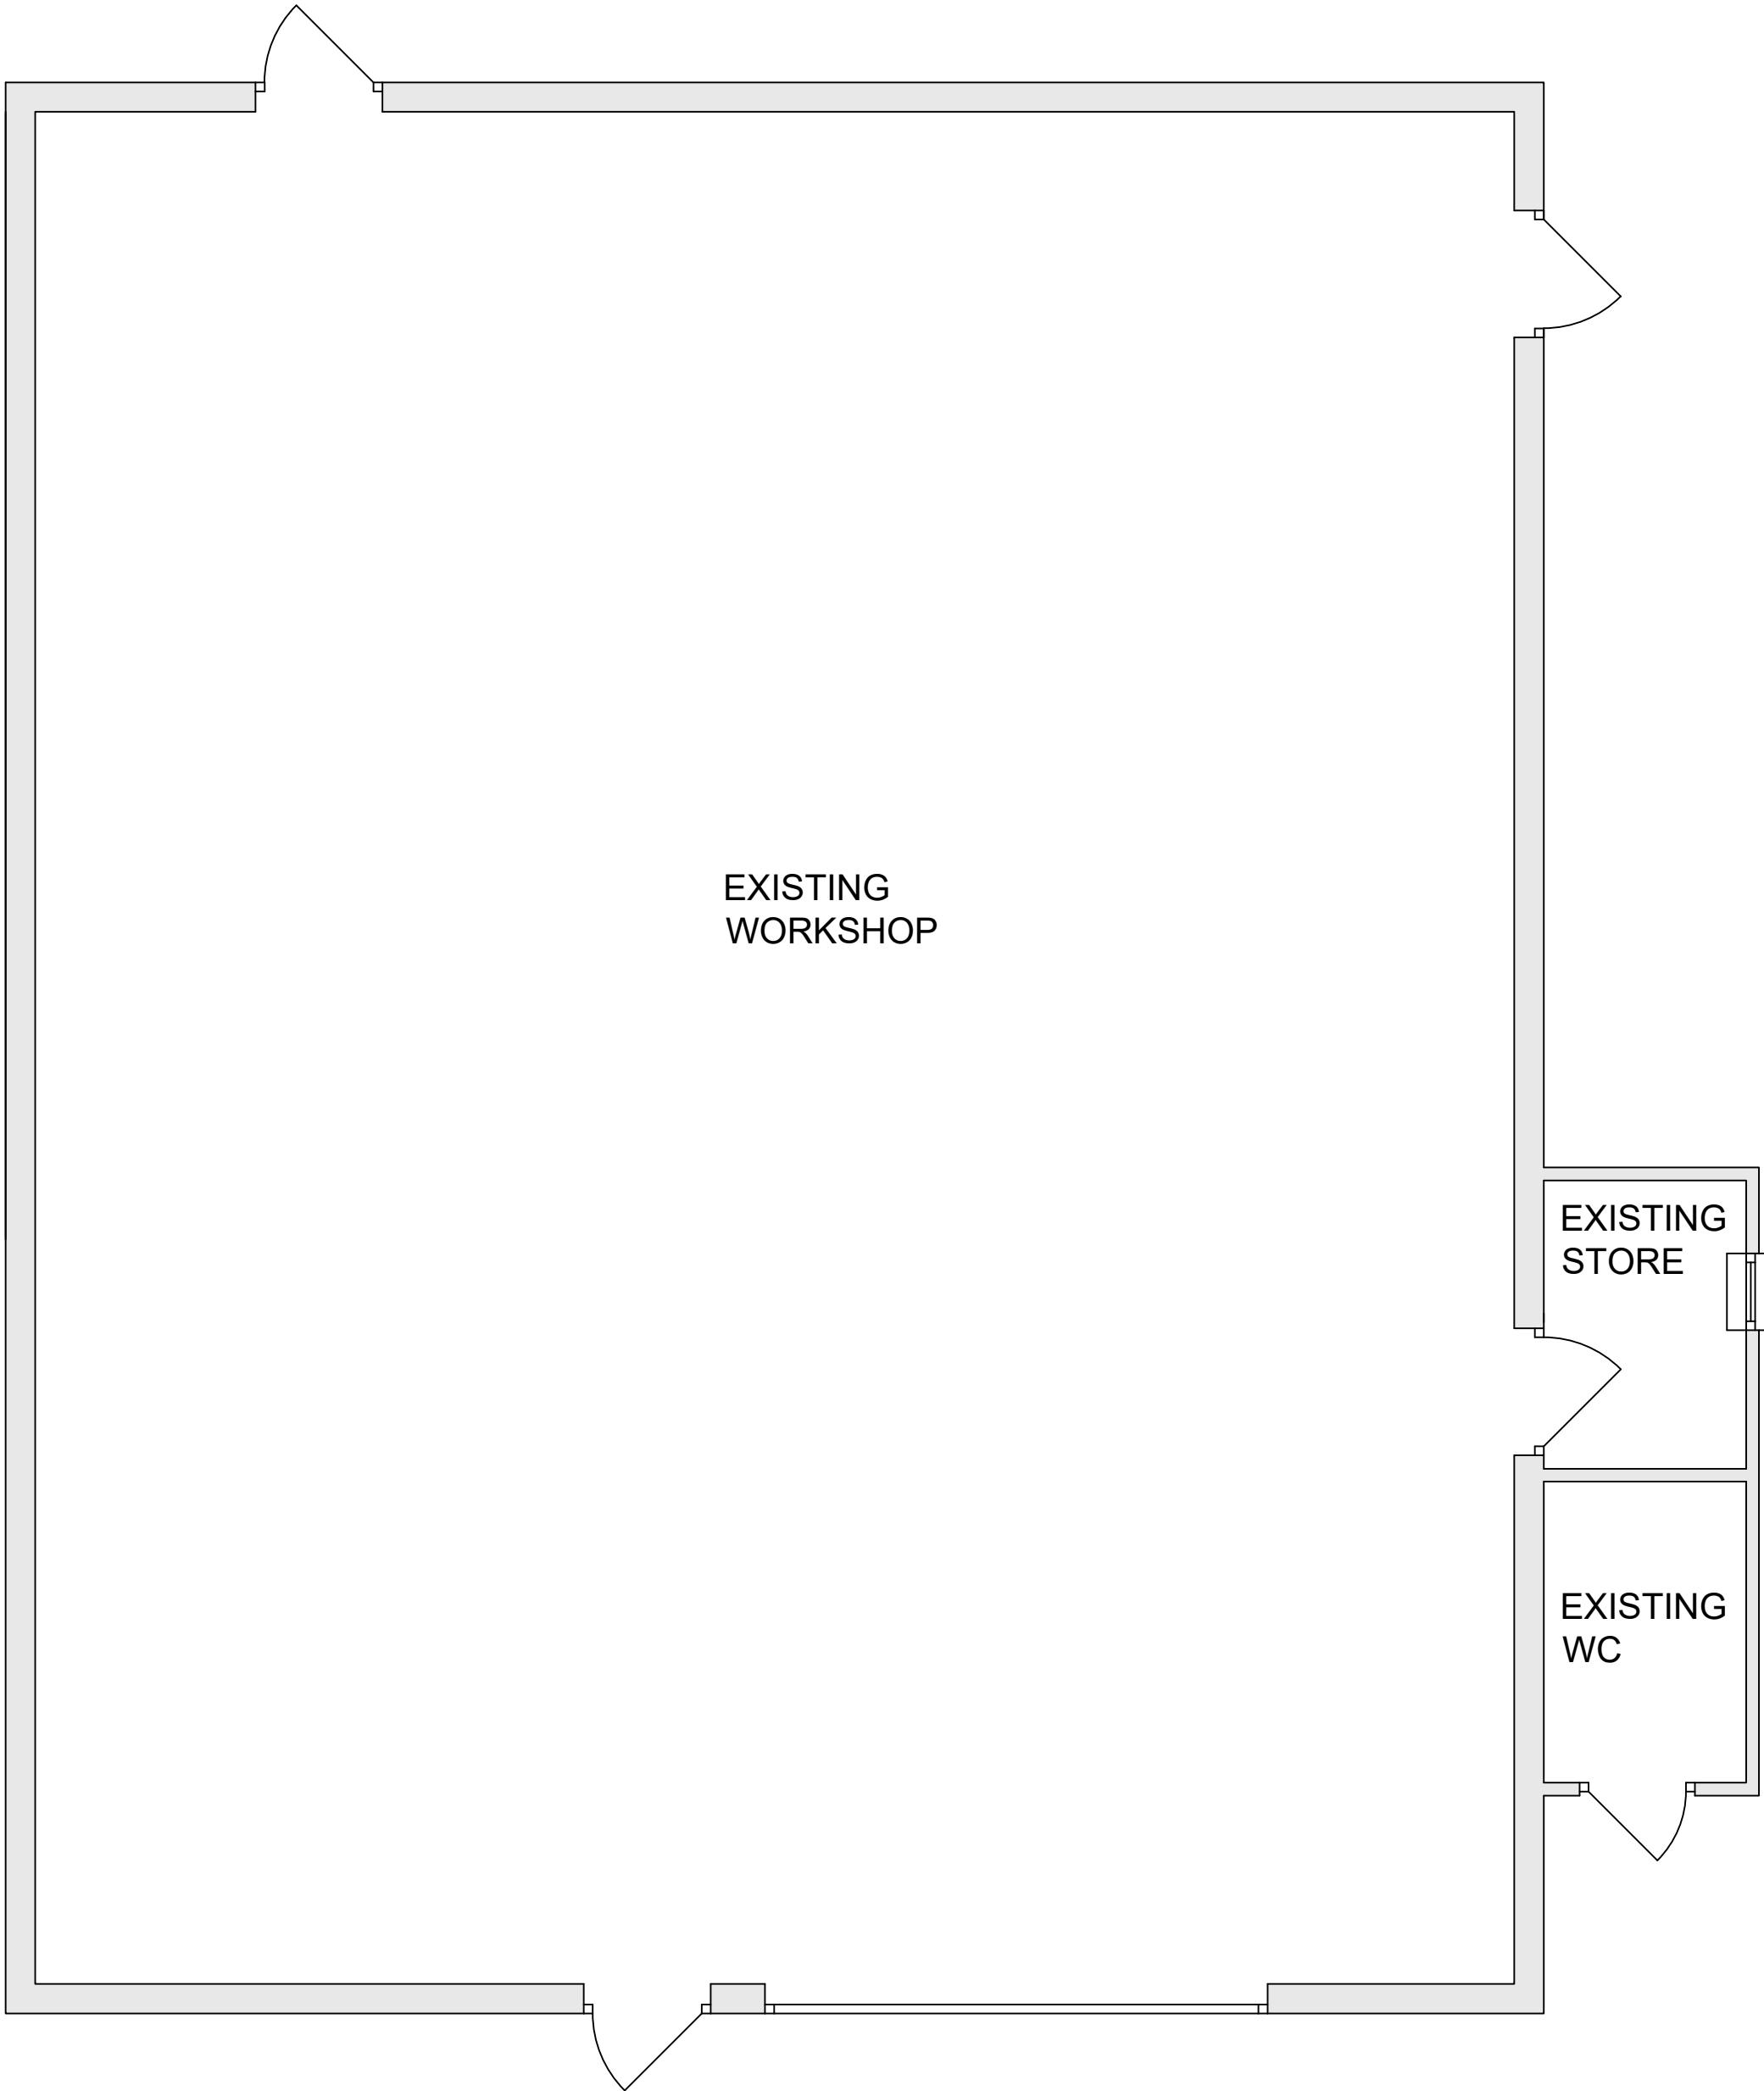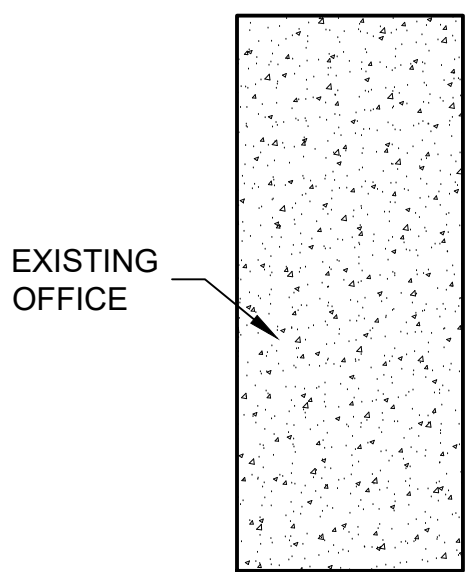

EXISTING FLOOR PLAN
[Scale 1:50]

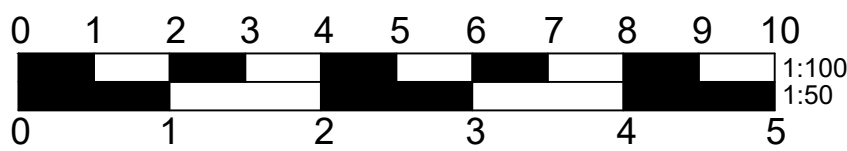

Project: Proposed workshop extension at: Armstrong Bodyshop, Cottage Place, Copthorne Common, Copthorne, West Sussex, RH10 3LF	
Drawing Title: Existing Ground Floor Plans, Elevations & Roof Plans	
Client: Mr J. Reynolds	
Copyright of: PBA Planning Mereworth Shipley Bridge Lane Copthorne West Sussex RH10 3JL	
Scale: 1:100 / 1:50 ON A1	
Date: 29/ 10 / 2025	Drawn: PB
Dwg No: ABDS-02	Rev: