



PANEL FOR NEW BUSINESS
NAME TO BE NON-ILLUMINATED
AND SAME SIZE AS EXISTING

PROPOSED
MOT LANE

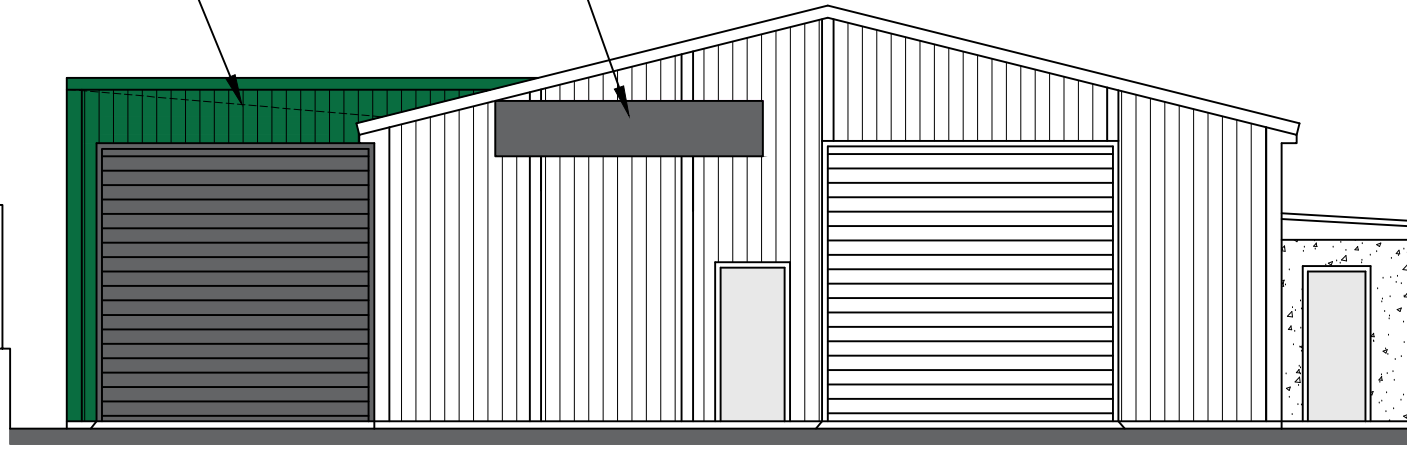


PROPOSED WEST ELEVATION
[Scale 1:100]

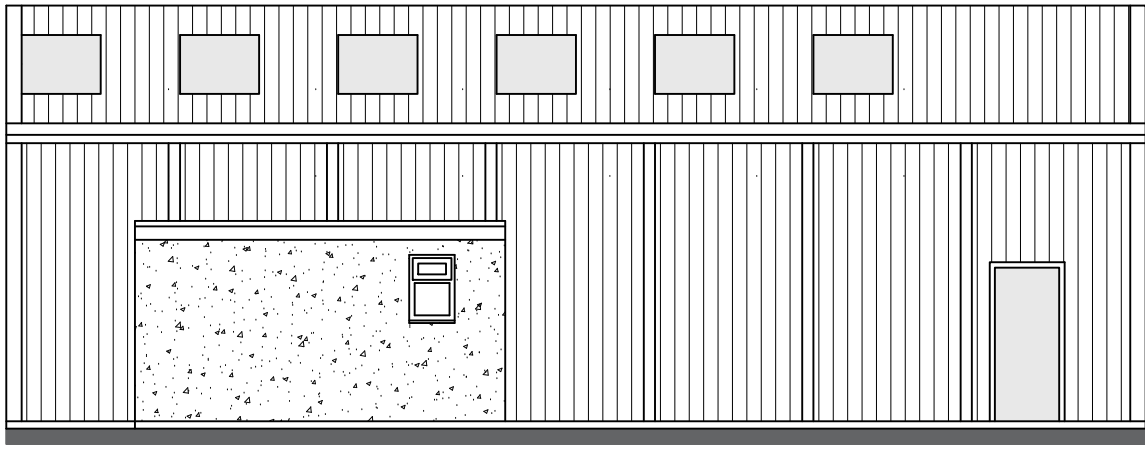


EXISTING SOUTH ELEVATION [Unchanged]
[Scale 1:100]

PROPOSED
MOT LANE

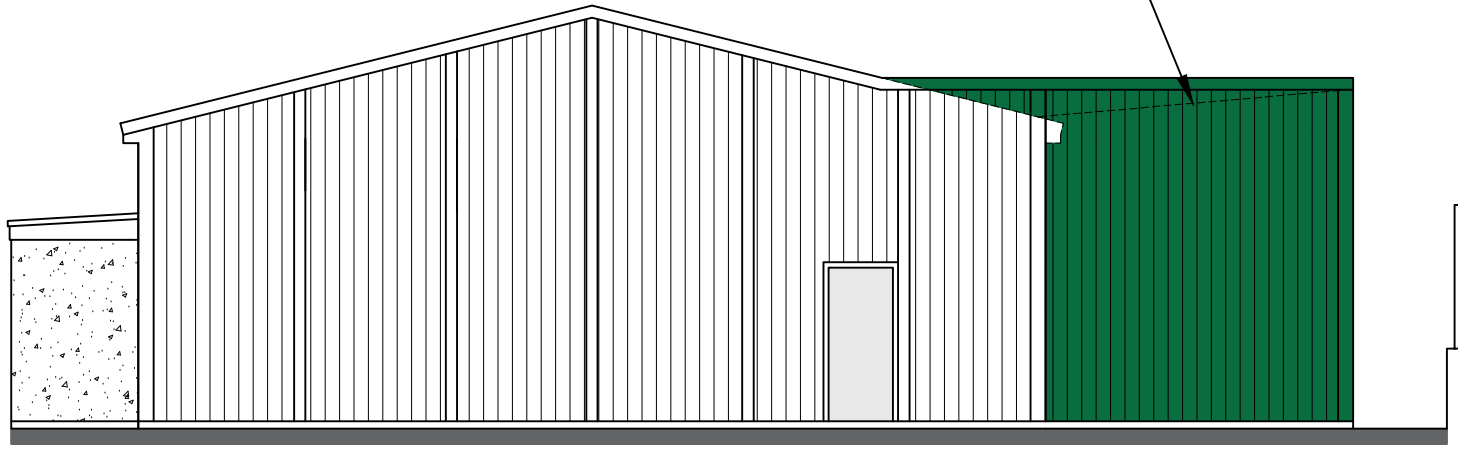

PROPOSED EAST ELEVATION
[Scale 1:100]


PANEL FOR NEW BUSINESS NAME
TO BE NON-ILLUMINATED AND SAME
SIZE AS SIGN ON EXISTING NORTH
ELEVATION

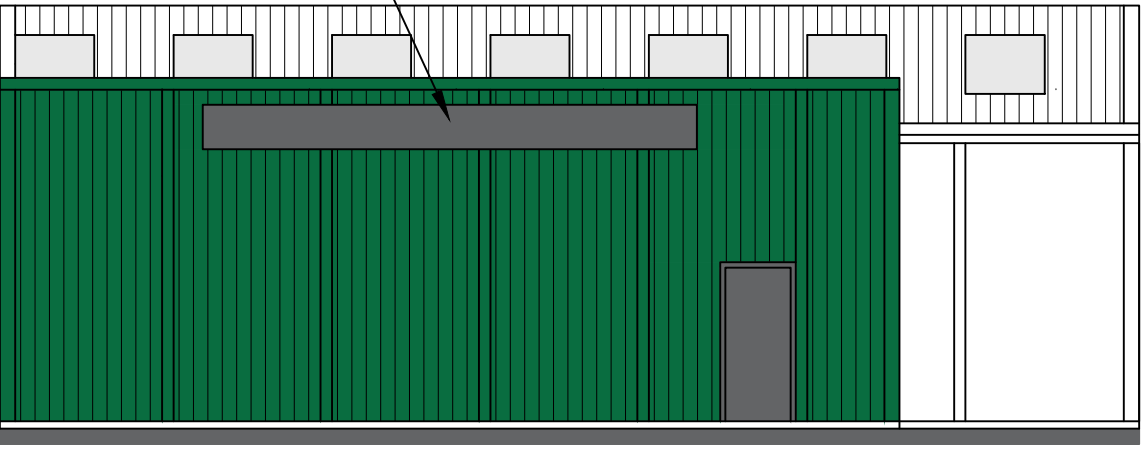


PROPOSED NORTH ELEVATION
[Scale 1:100]




EXISTING FLOOR PLAN
[Scale 1:50]

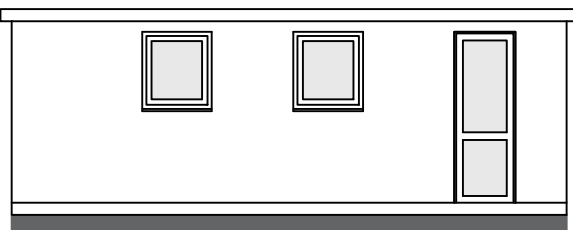


EXISTING NORTH ELEVATION
[Scale 1:100]

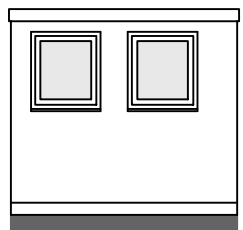


EXISTING SIDE
ELEVATION
[Scale 1:100]

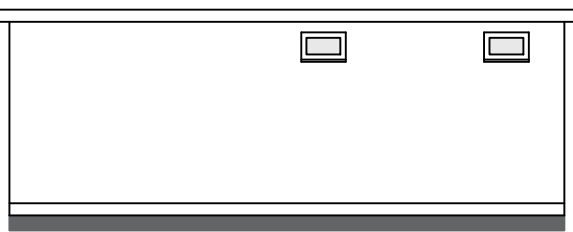

EXISTING SOUTH ELEVATION
[Scale 1:100]

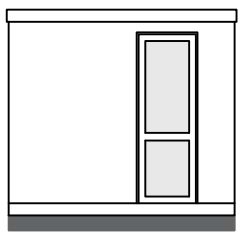


EXISTING SIDE
ELEVATION
[Scale 1:100]

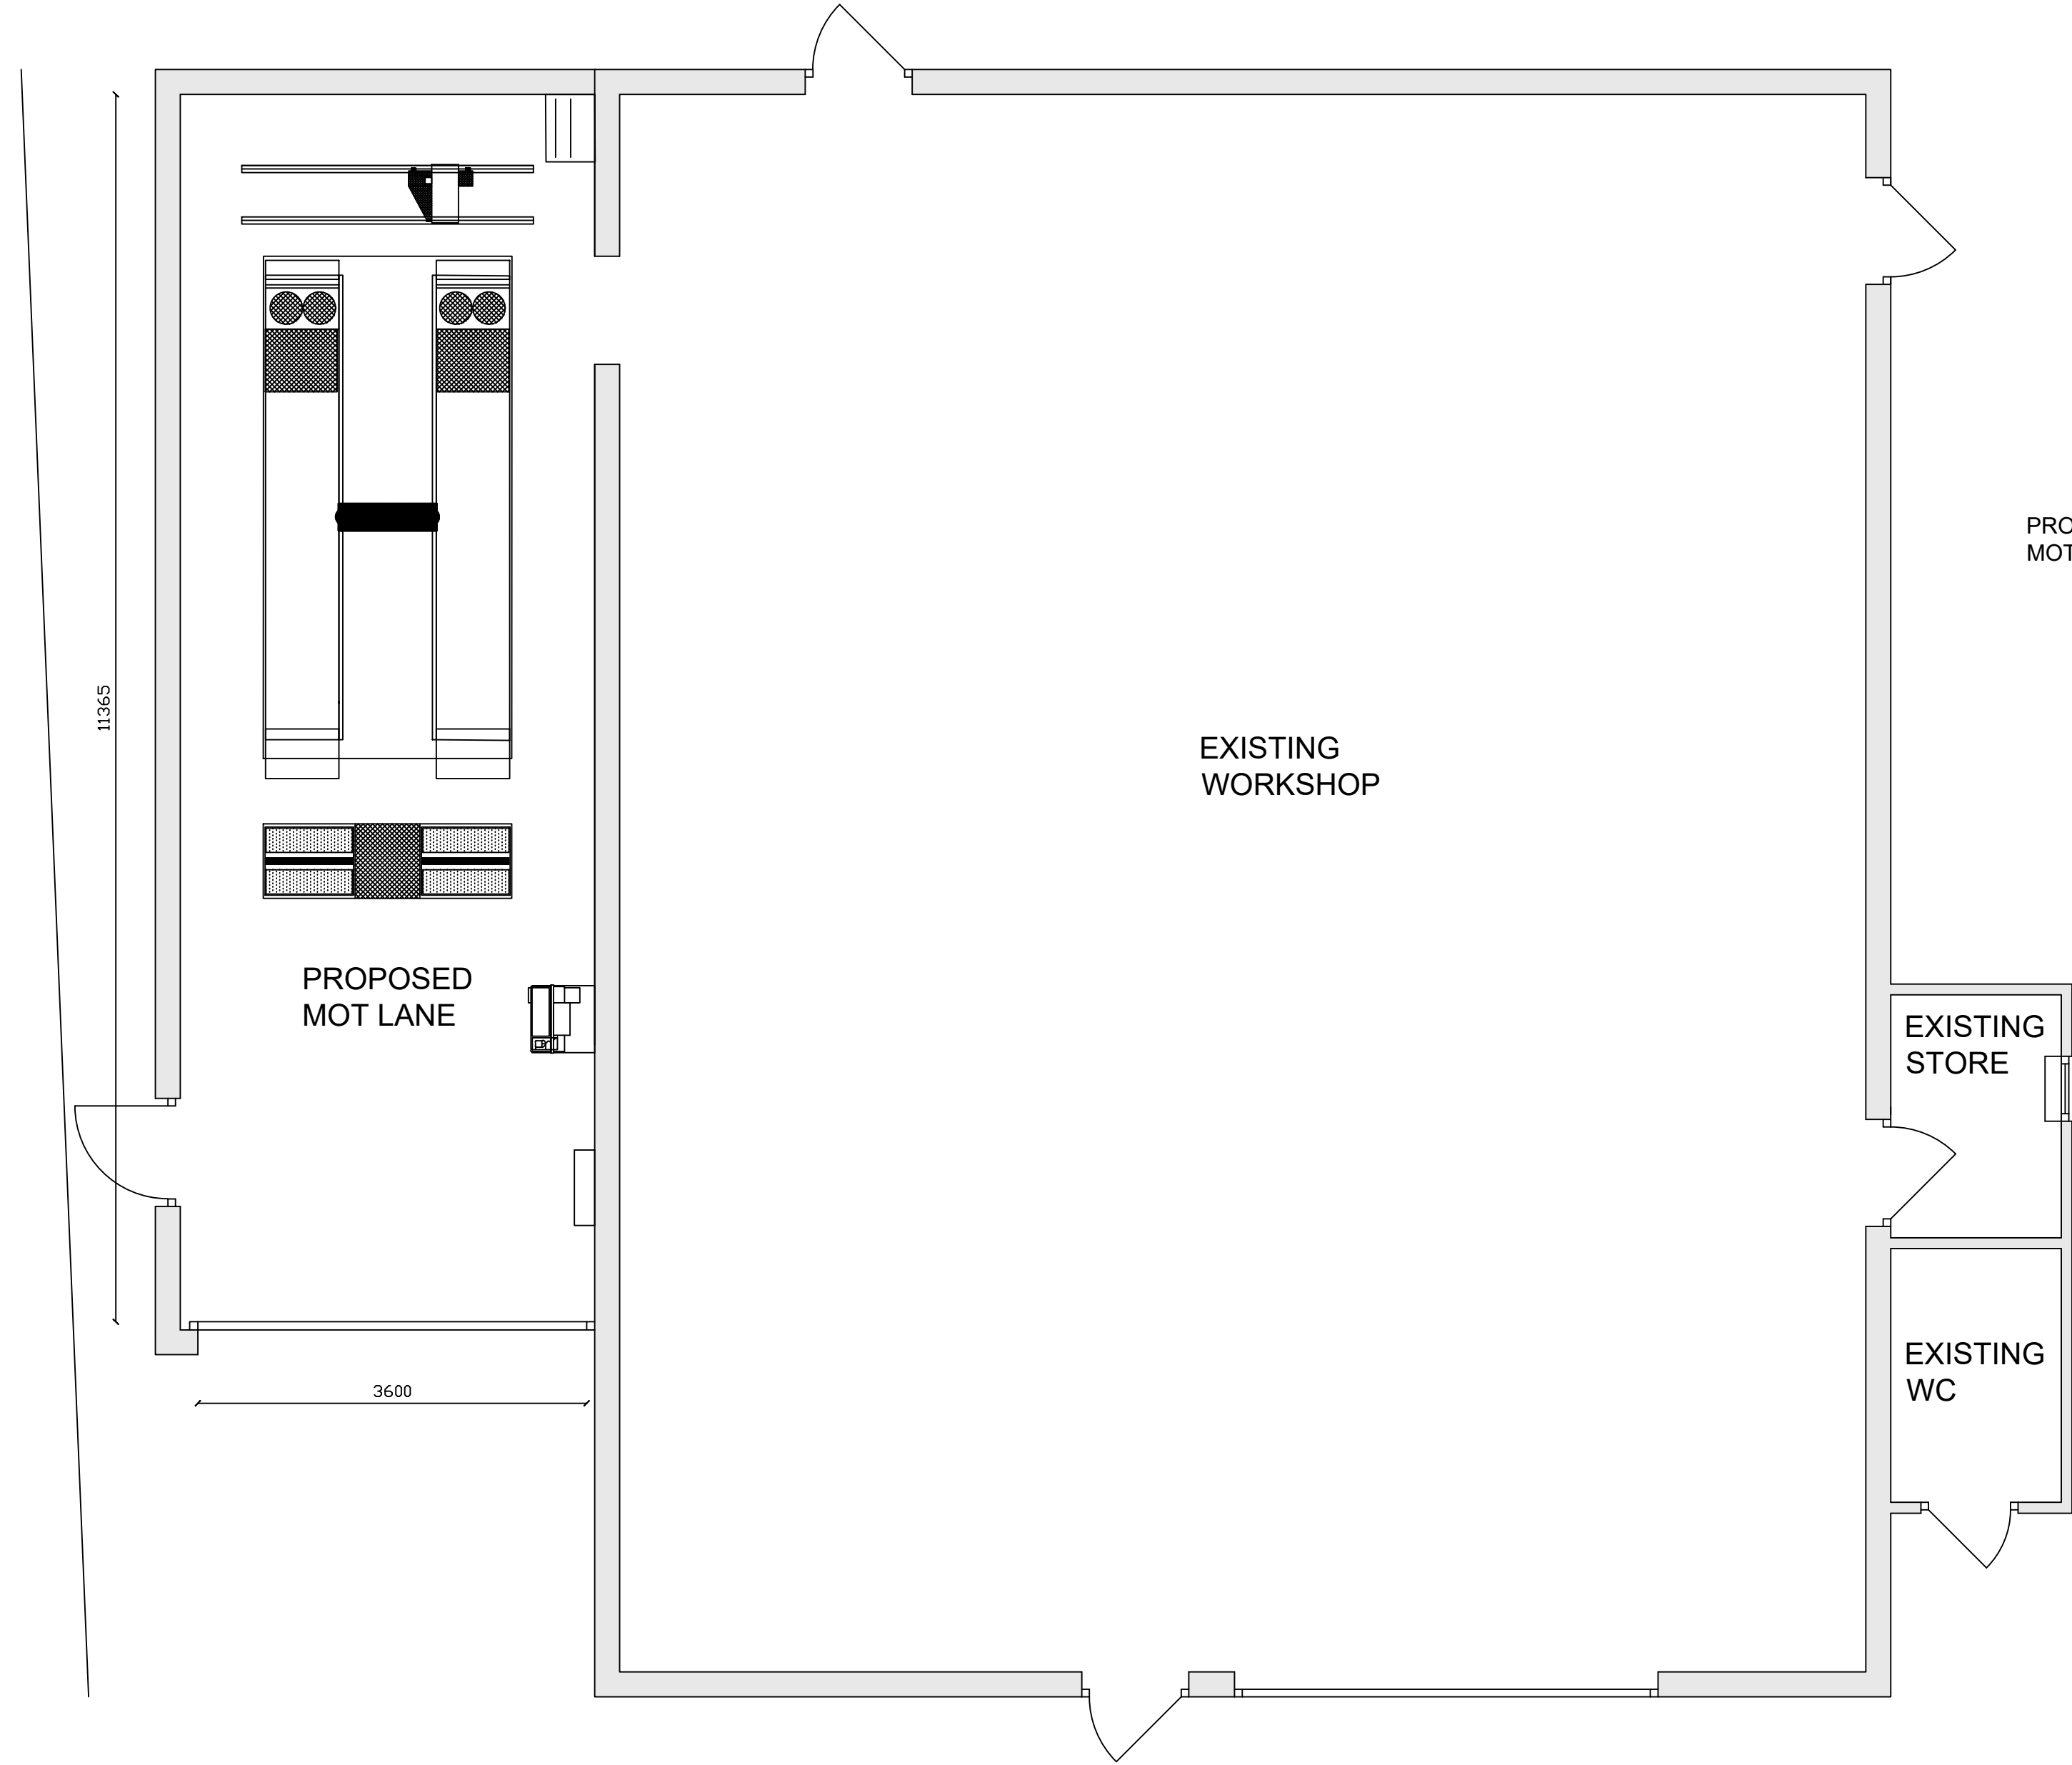

PROPOSED FLOOR PLAN
[Scale 1:50]


PROPOSED
MOT LANE

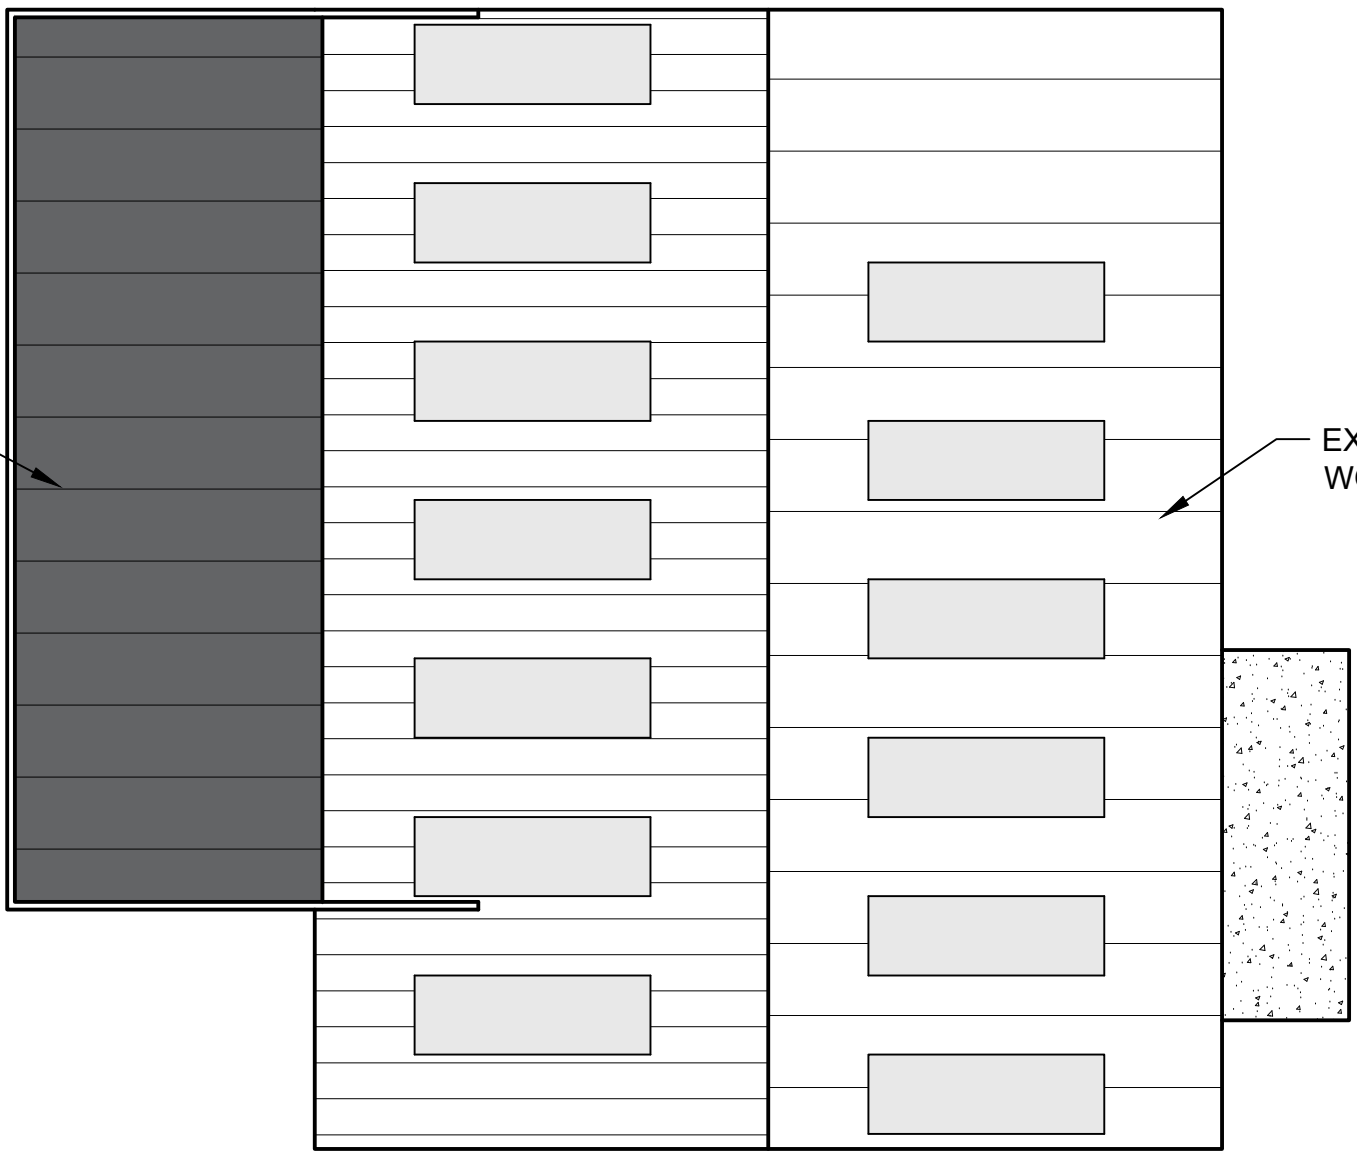

EXISTING
WORKSHOP

EXISTING
OFFICE

PROPOSED ROOF PLANS
(overhangs omitted for clarity)
[Scale 1:100]

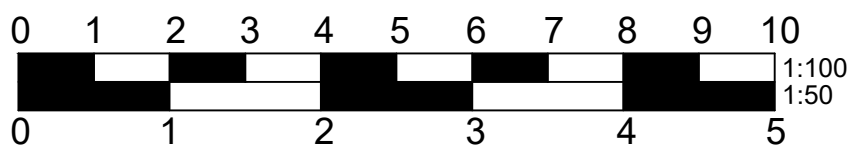

Project:

Proposed workshop extension

at:

**Armstrong Bodyshop,
Cottage Place,
Copthorne Common,
Copthorne,
West Sussex,
RH10 3LF**

Drawing Title:

**Proposed Ground Floor Plans,
Elevations & Roof Plans**

Client:

Mr J. Reynolds

Copyright of:

PBA Planning

**Mereworth
Shipley Bridge Lane
Copthorne
West Sussex
RH10 3JL**

Scale:

1:100 / 1:50 ON A1

Date:

29/ 10 / 2025

Drawn:

PB

Dwg No:

ABDS-04

Rev:

A