


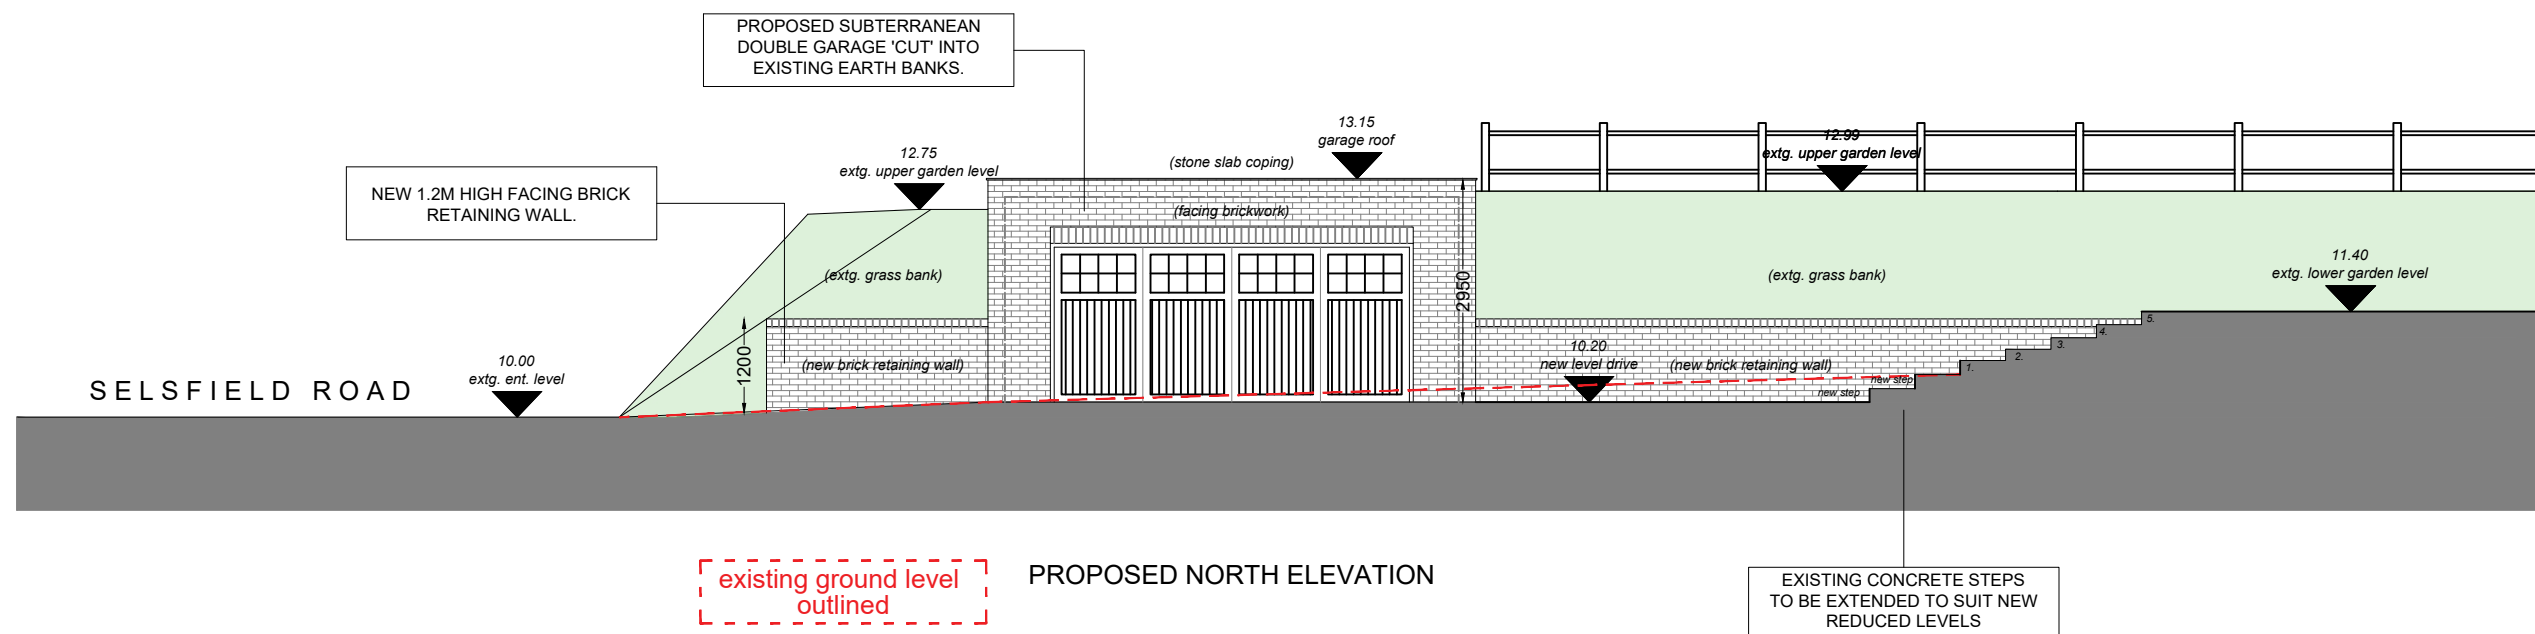


MATERIALS

Flat Roof:
Grey GRP flat roof set down behind brick parapet with stone coping stone.

Paving:
Marshall's 'Drivesett' permeable block paving laid on free draining base.

Walls:
Facing multi stock brickwork.

Garage Door:
Up & over Grey GRP

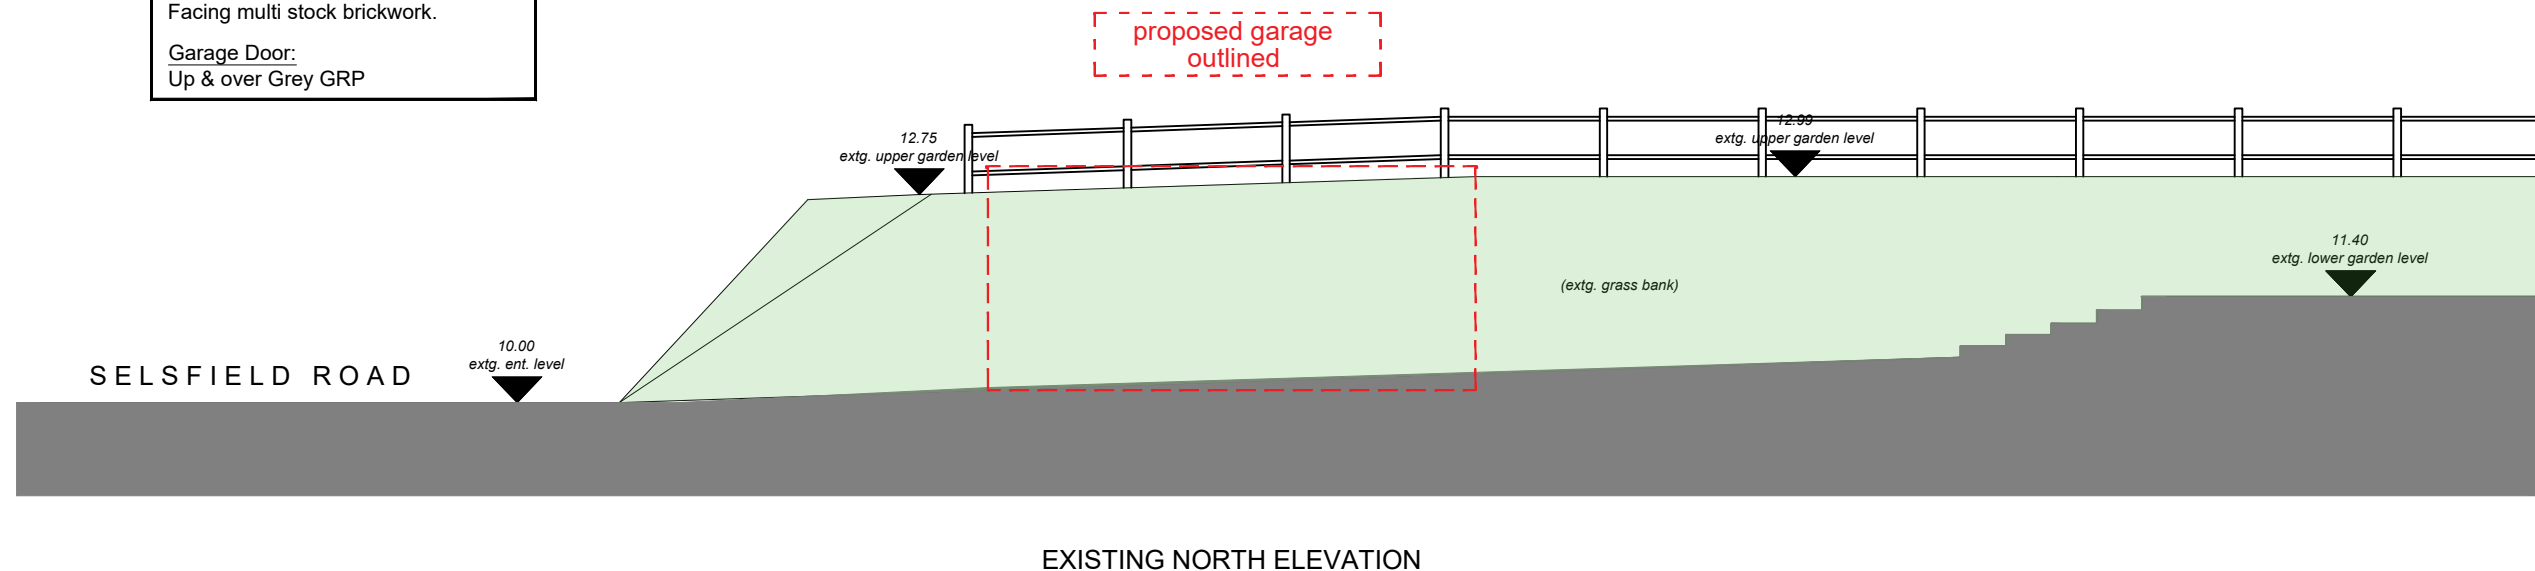

Scale 1:100 @ A3



PLANNING APPROVAL SUBMISSION
(for planning purposes this drawing may be scaled)

[illegible]

ONEBUILD GROUP
Architectural Property Design Services
155-157 High Street Dorking Surrey RH4 1AD
tel: 01306 884947
mobile: 07970 700773
email: design@ob.group
web: www.ob.group

Client: **Mr David Tonna**

Site: 1 East Lodge Stonelands
Selsfield Road
East Grinstead RH19 4QY

Title: Existing & Proposed North Elevation

Date: December 2024

Scale: 1:100 @ A3
1: 50 @ A1

v: A

Drawing No: 0110/P/04