




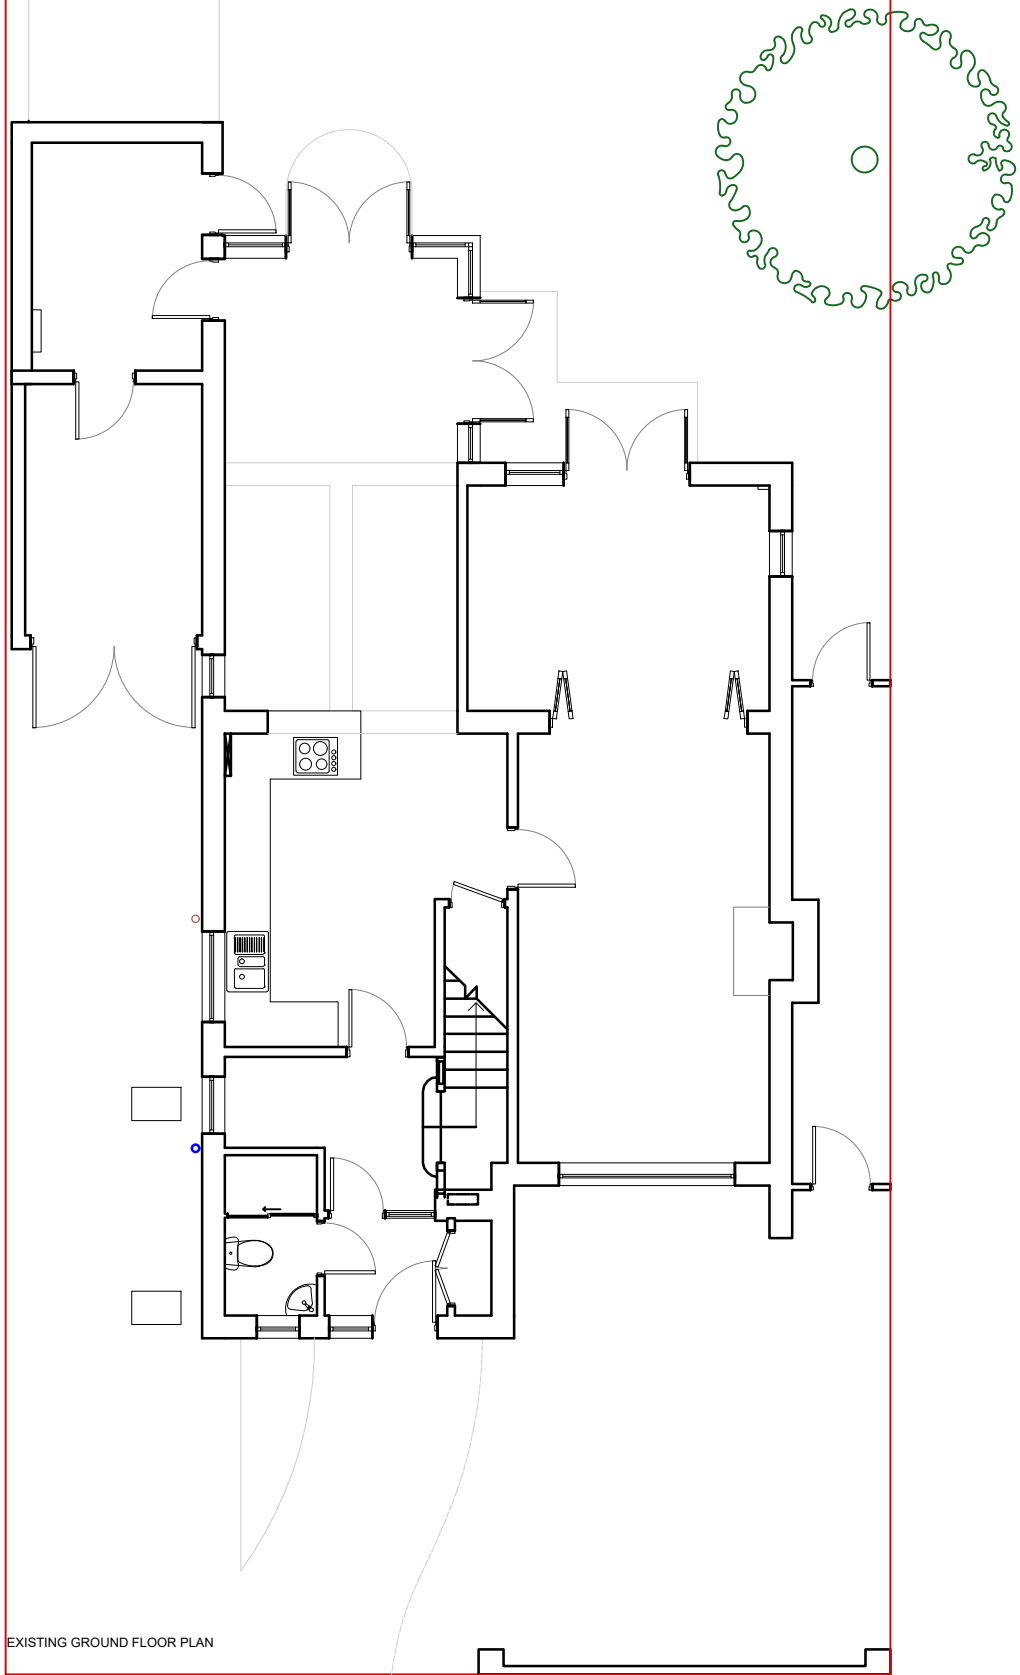

EXISTING GROUND FLOOR PLAN

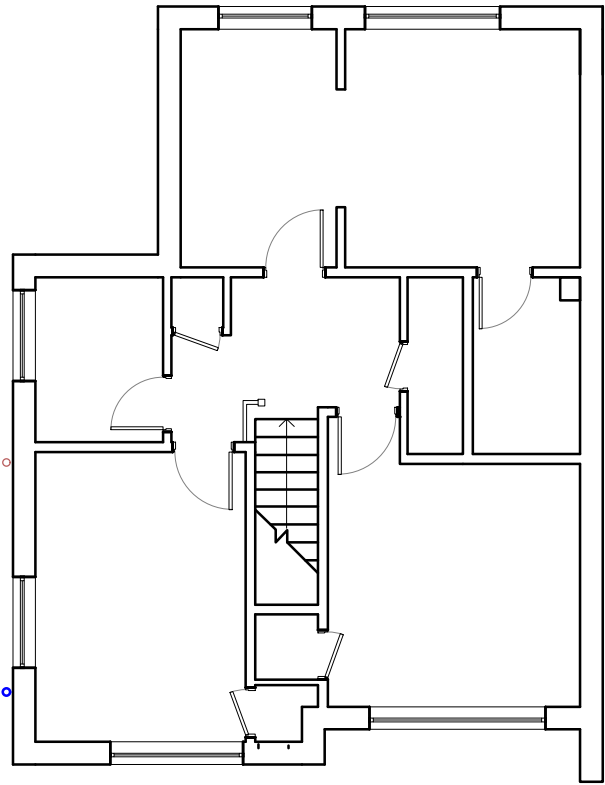

EXISTING FIRST FLOOR PLAN

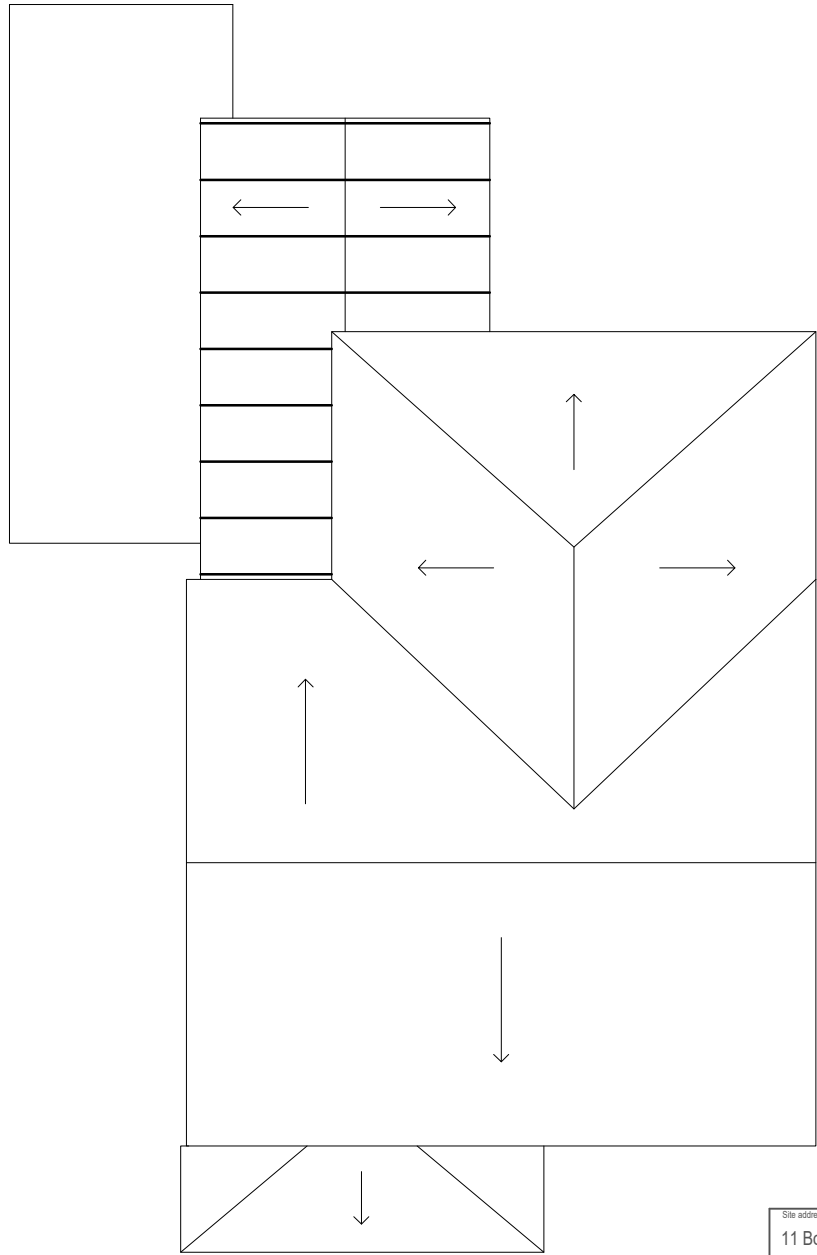

EXISTING ROOF PLAN

|   |                             |            |
|---|-----------------------------|------------|
| Site address<br>11 Bonnywood Drive, Hassocks                                                                              |                             |            |
| Job Title<br>Residential Extension and internal remodelling                                                               |                             |            |
| Existing Plans   |                             |            |
| buchan rum<br>9 SAVILL ROAD<br>LINDFIELD<br>WEST SUSSEX RH162NY<br>E : info@buchanrumarchitects.co.uk<br>T : 01444 239019 |                             |            |
| Scale<br>1:100   | Size<br>A3                  |            |
| 09/2025   | Dim By<br>BRA               |            |
| Project number<br>25_117                                                                                                  | Drawing number<br>PL_102_00 | Rev.<br>02 |