
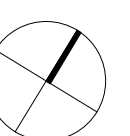
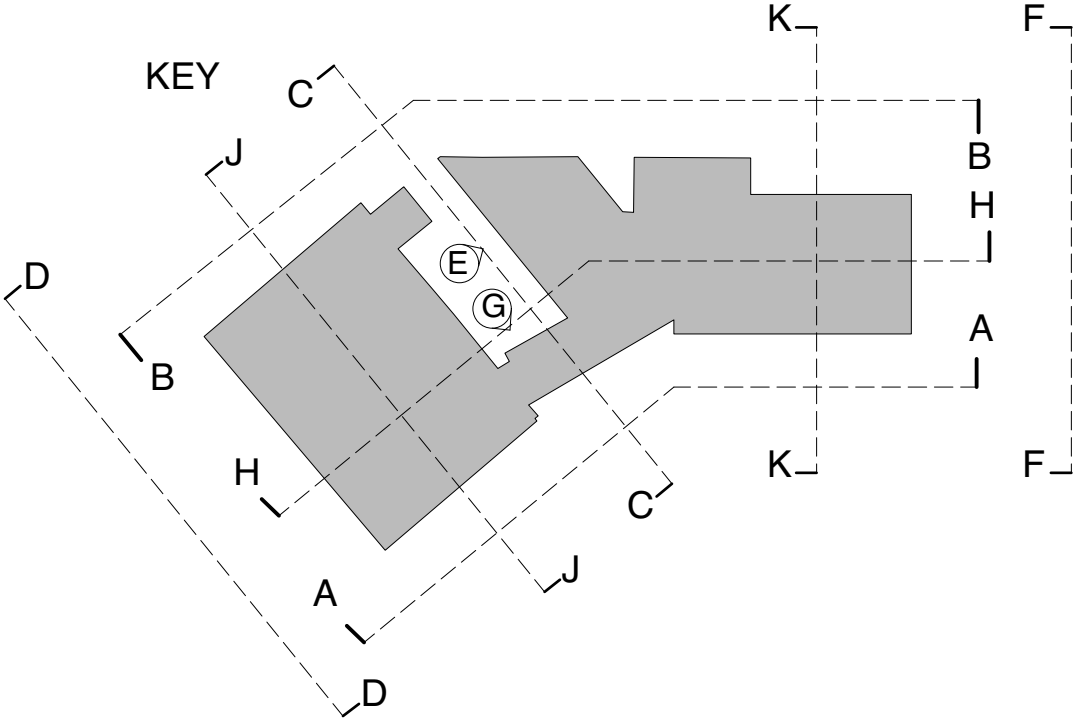


PROPOSED

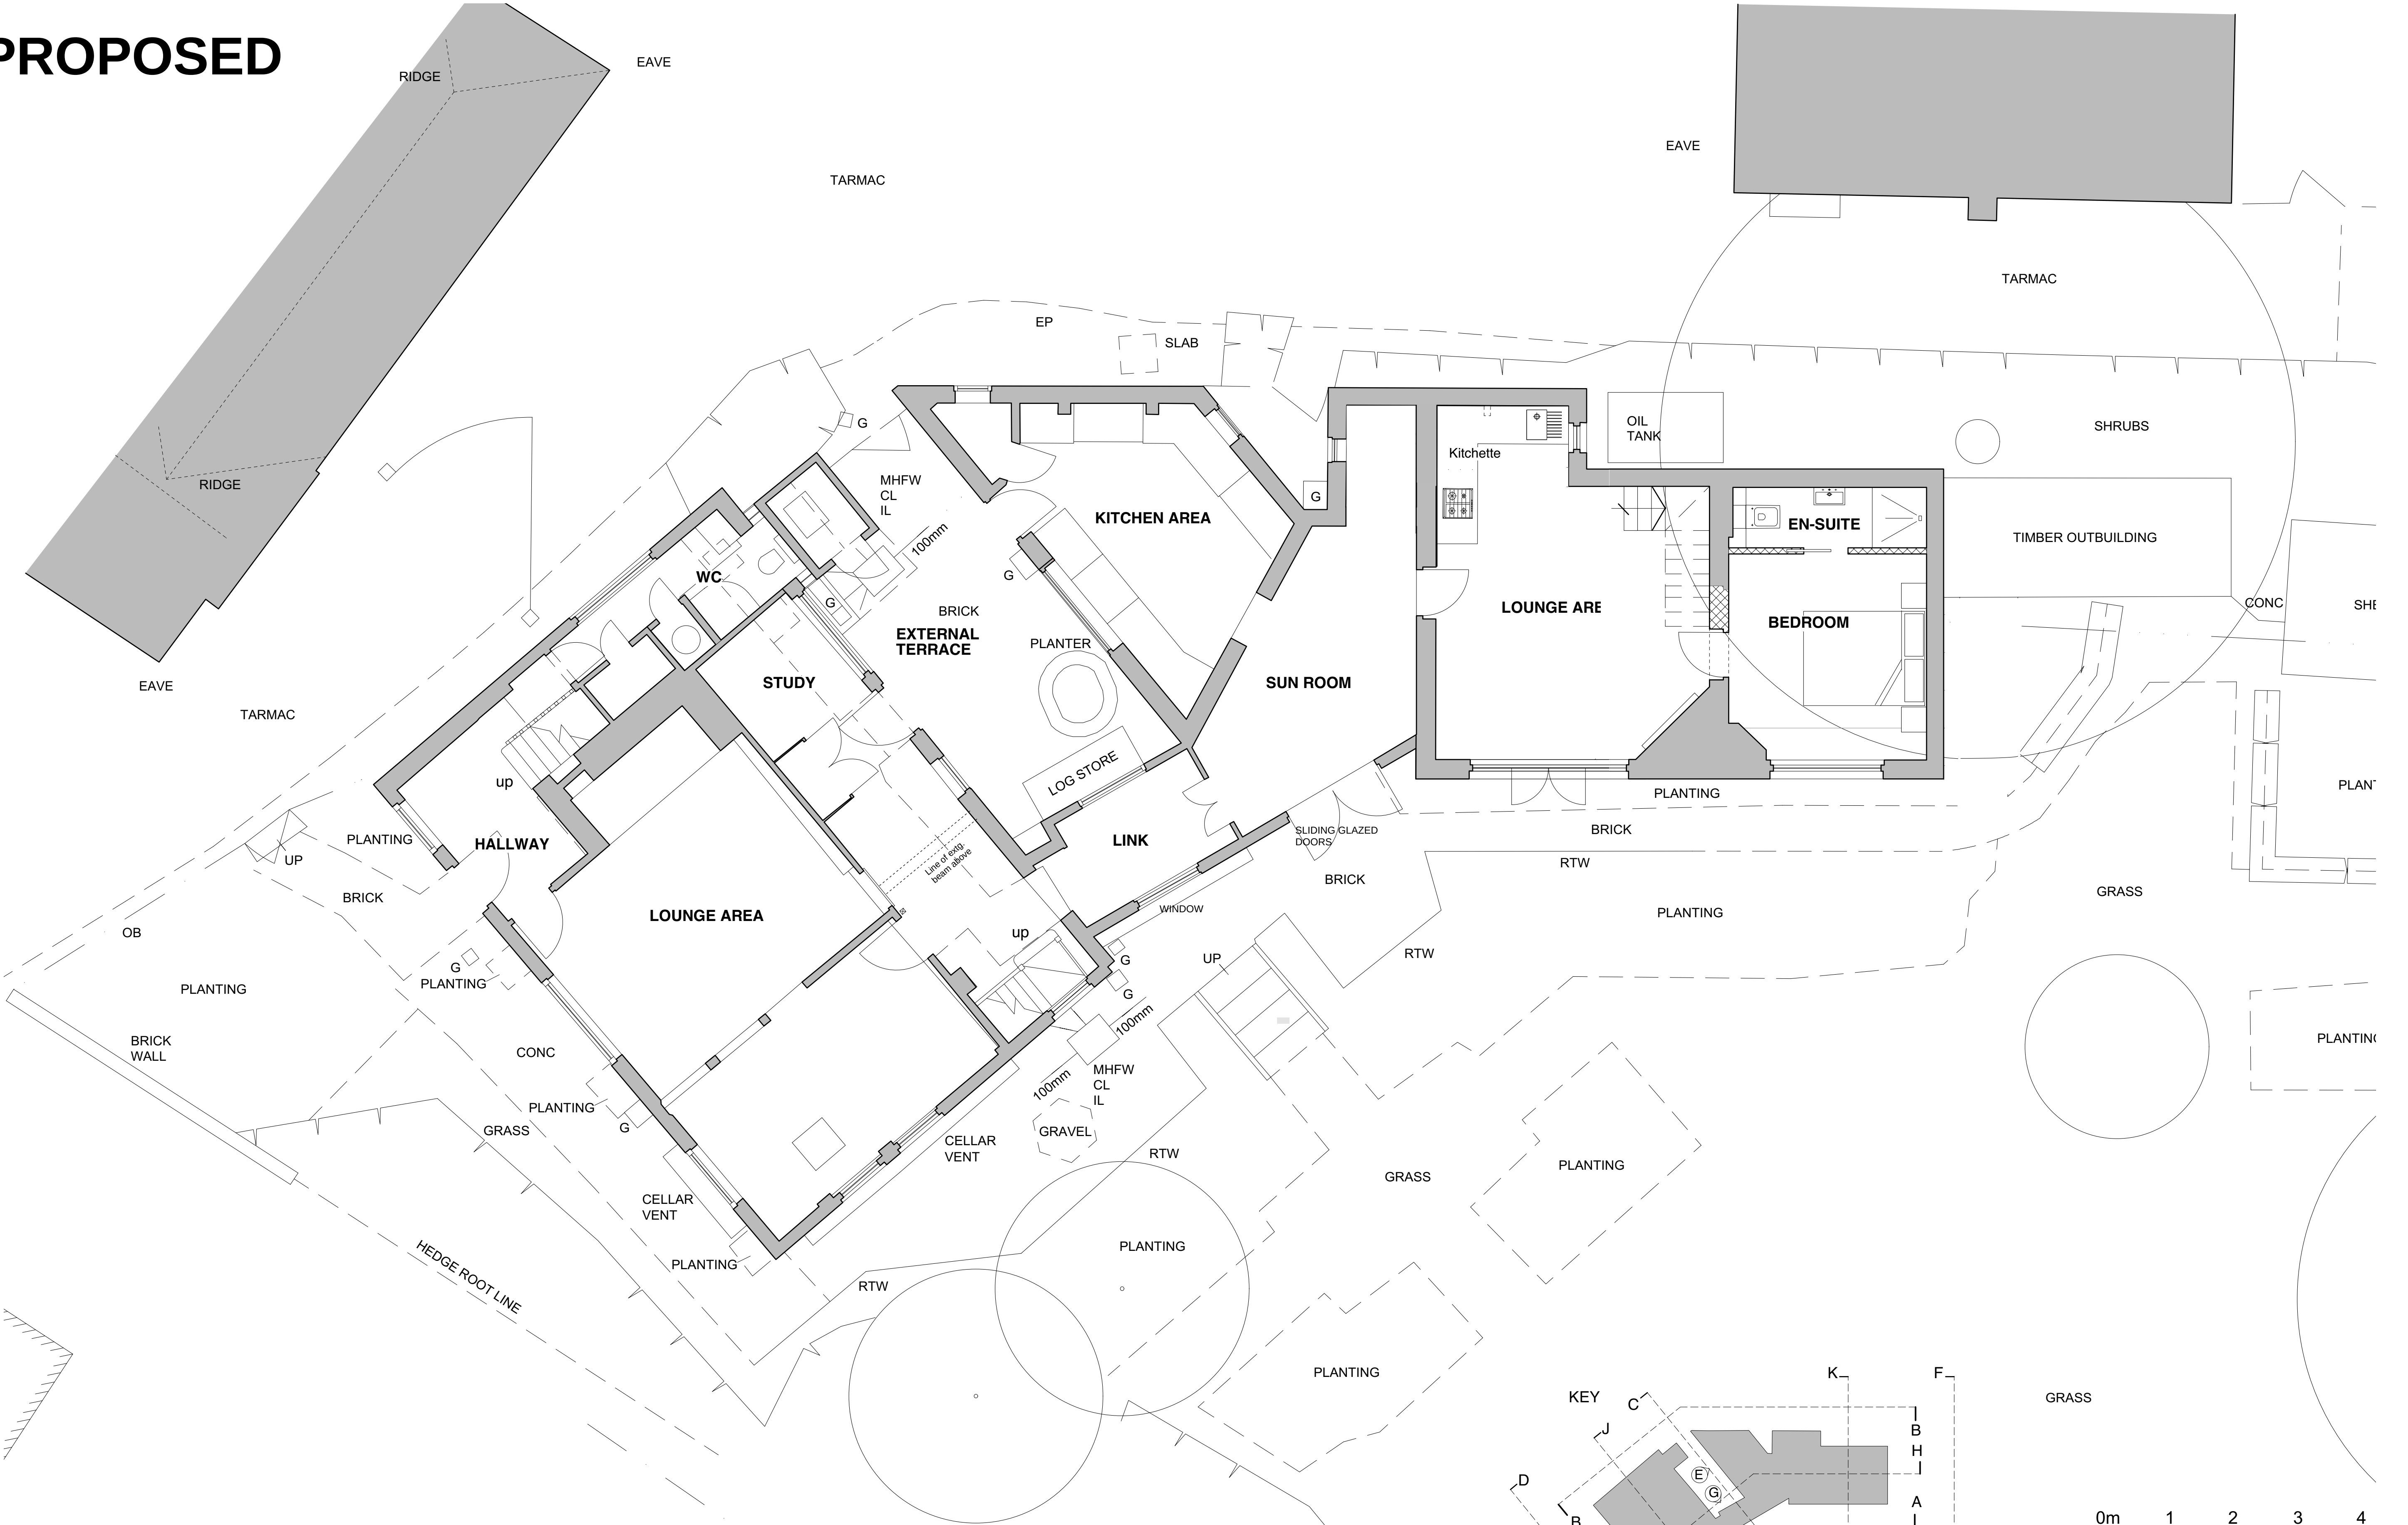

Job Name			
BOWLING ALLEY COTTAGE, THE GREEN, HORSTED KEYNES, RH17 7AP			
Scale	LISTED BUILDING	Drawing Title	PROPOSED GROUND FLOOR PLAN
Date	NOV'24	Scale	1:50 @ A1
All rights reserved. Do not scale off drawing. All dimensions given should be used.			