
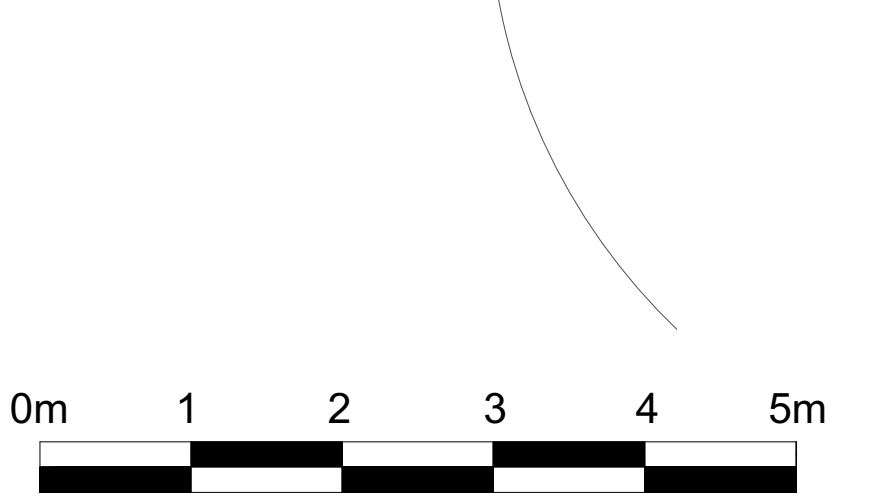


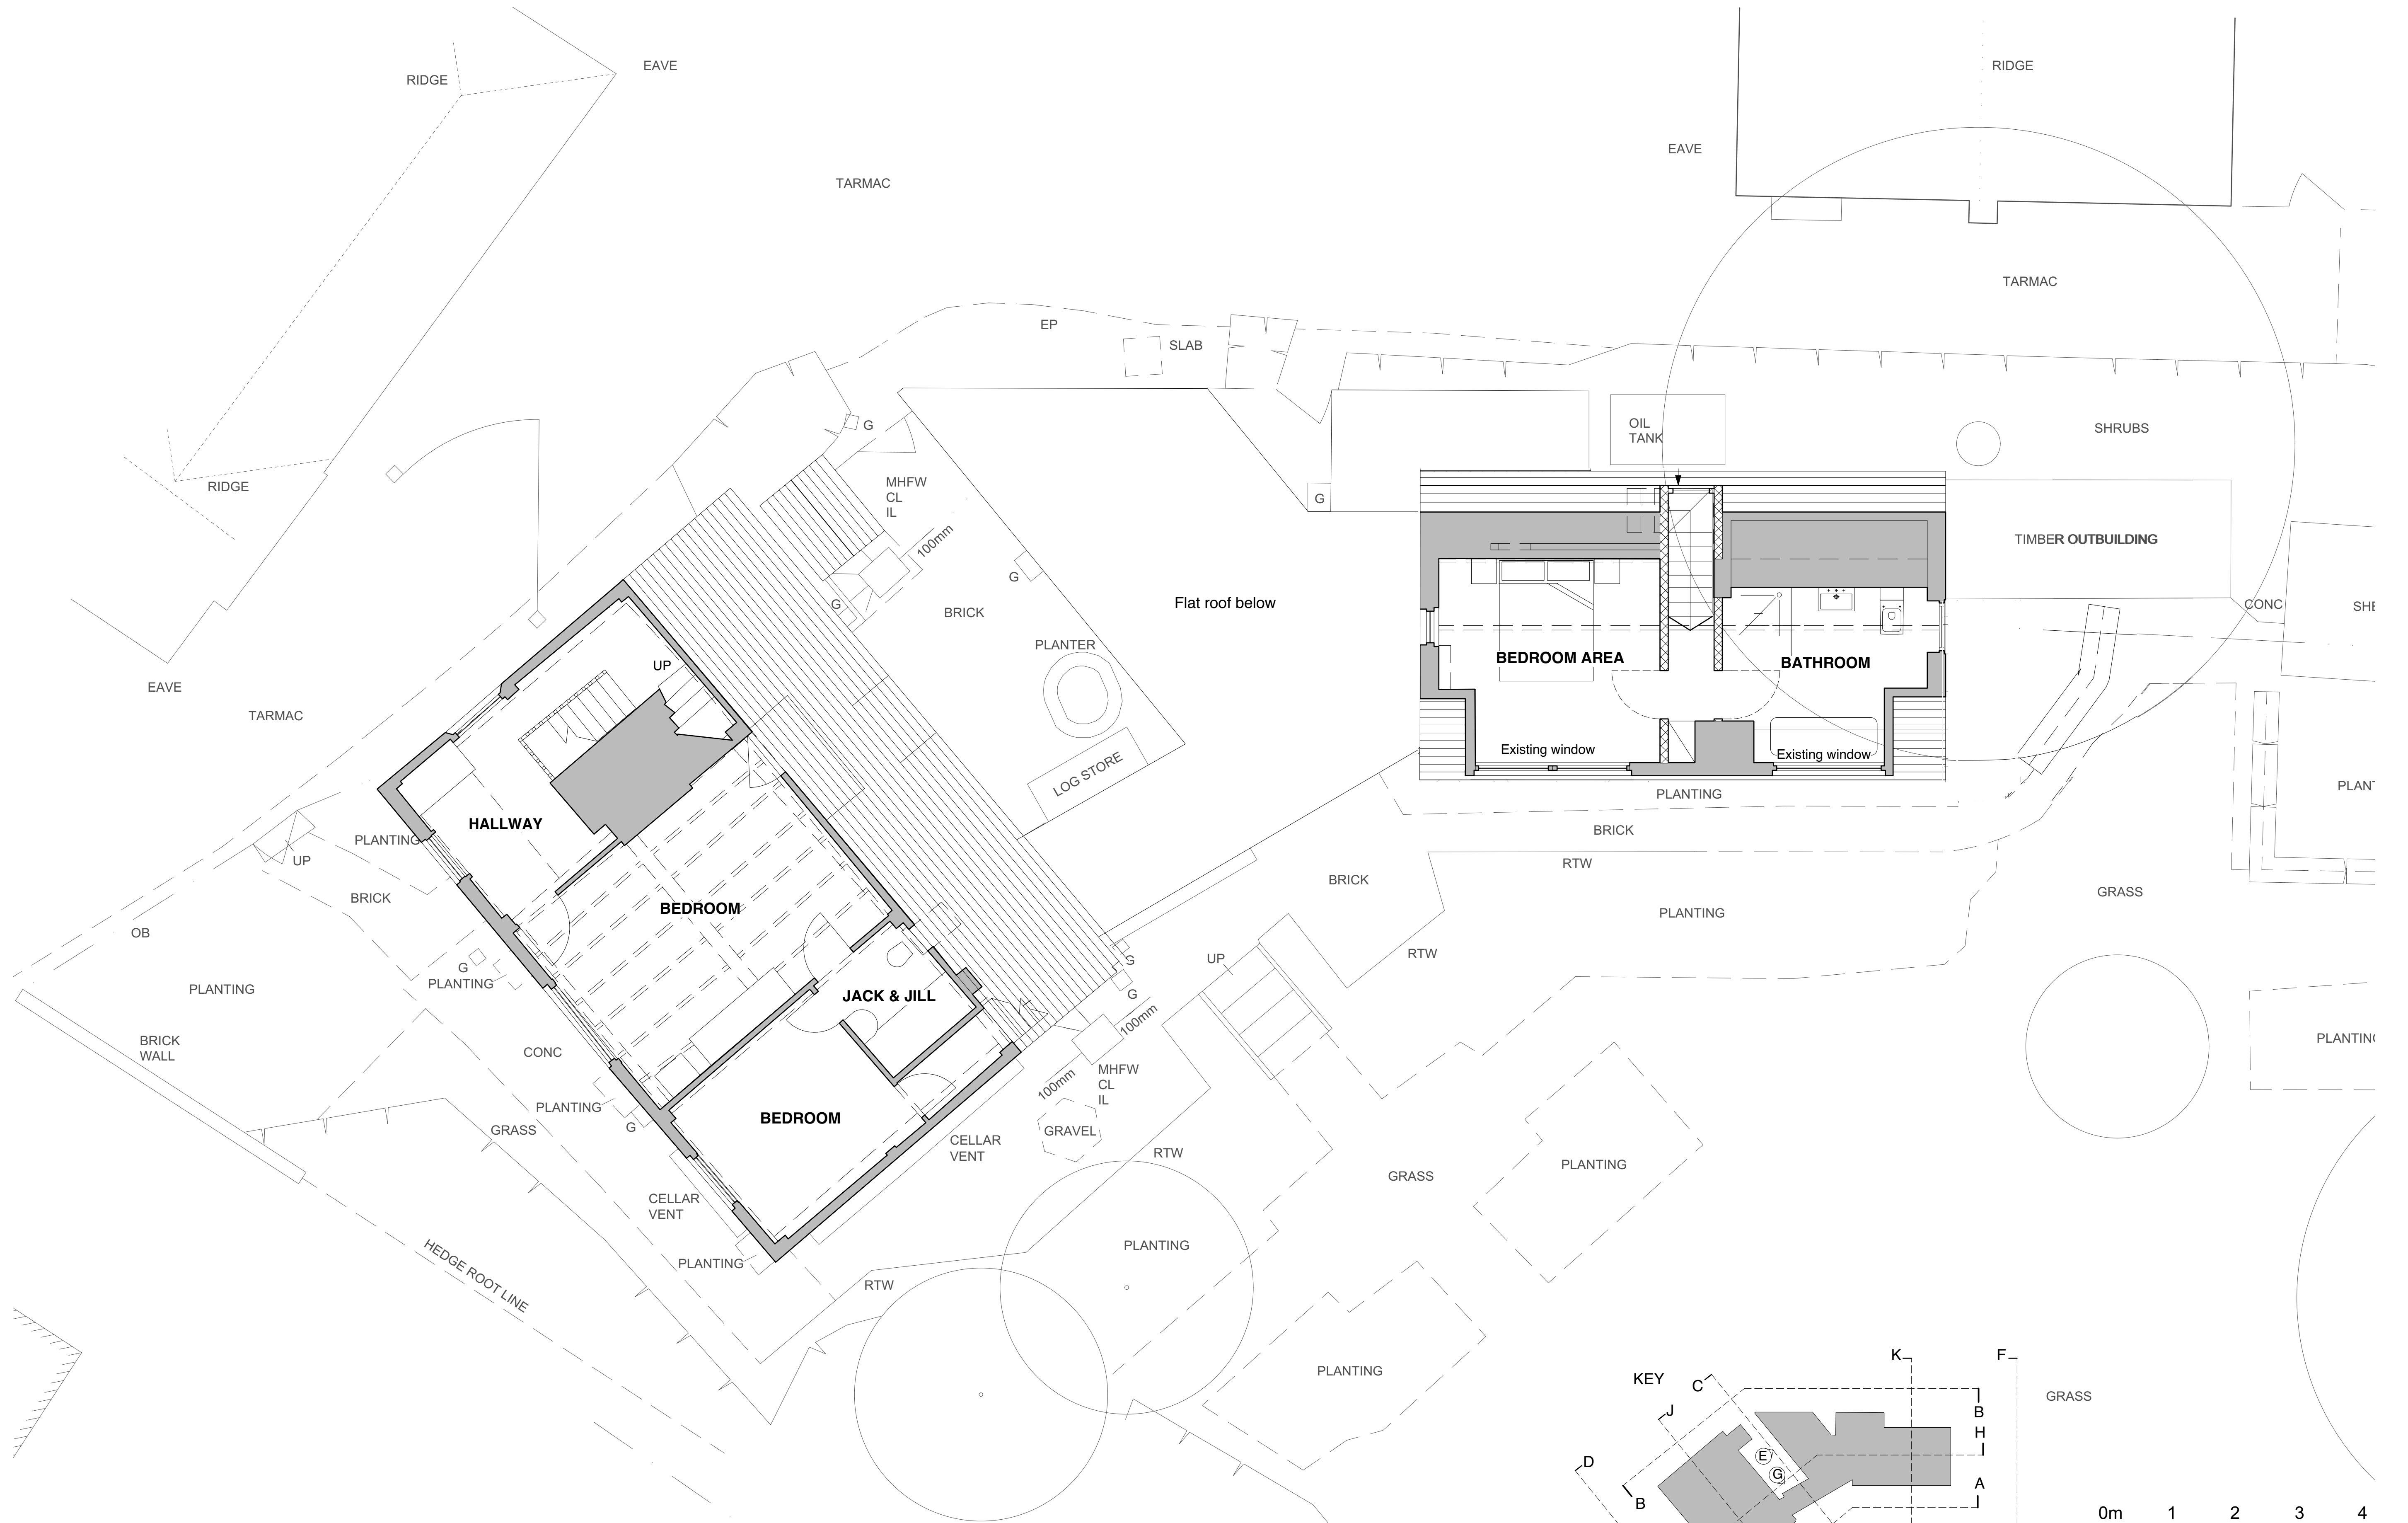

Job Name			
BOWLING ALLEY COTTAGE, THE GREEN, HORSTED KEYNES, RH17 7AP			
Status		Drawing Title	
LISTED BUILDING		PROPOSED FIRST FLOOR PLAN	
Date		Scale	
NOV'24		1:50@ A1	
© All rights reserved - Do not scale off drawing All dimensions to be checked on site			