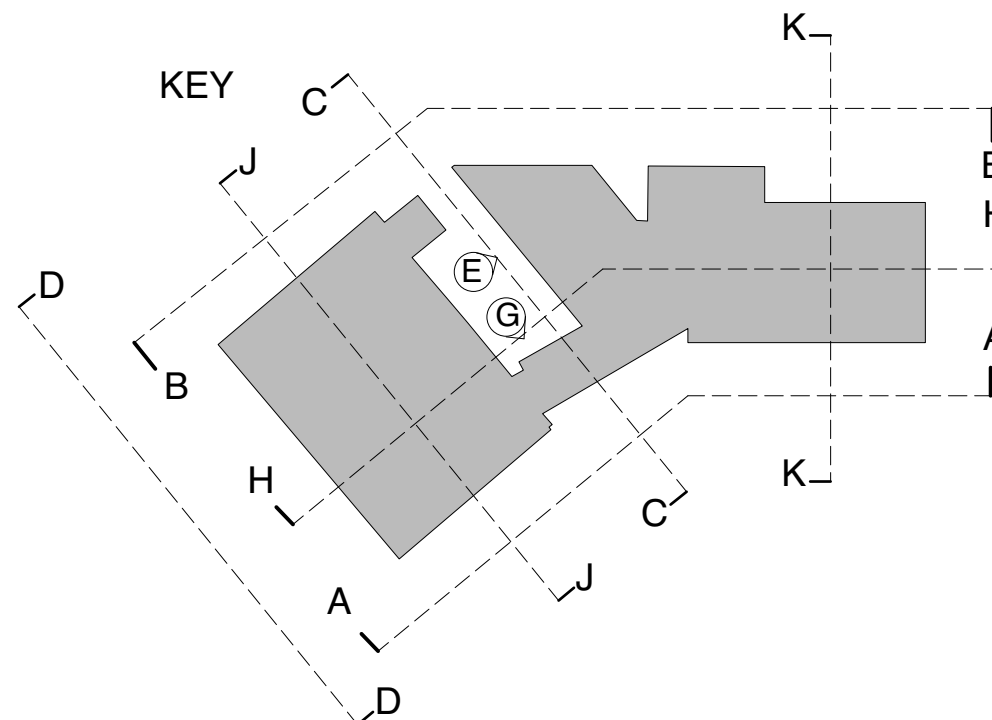
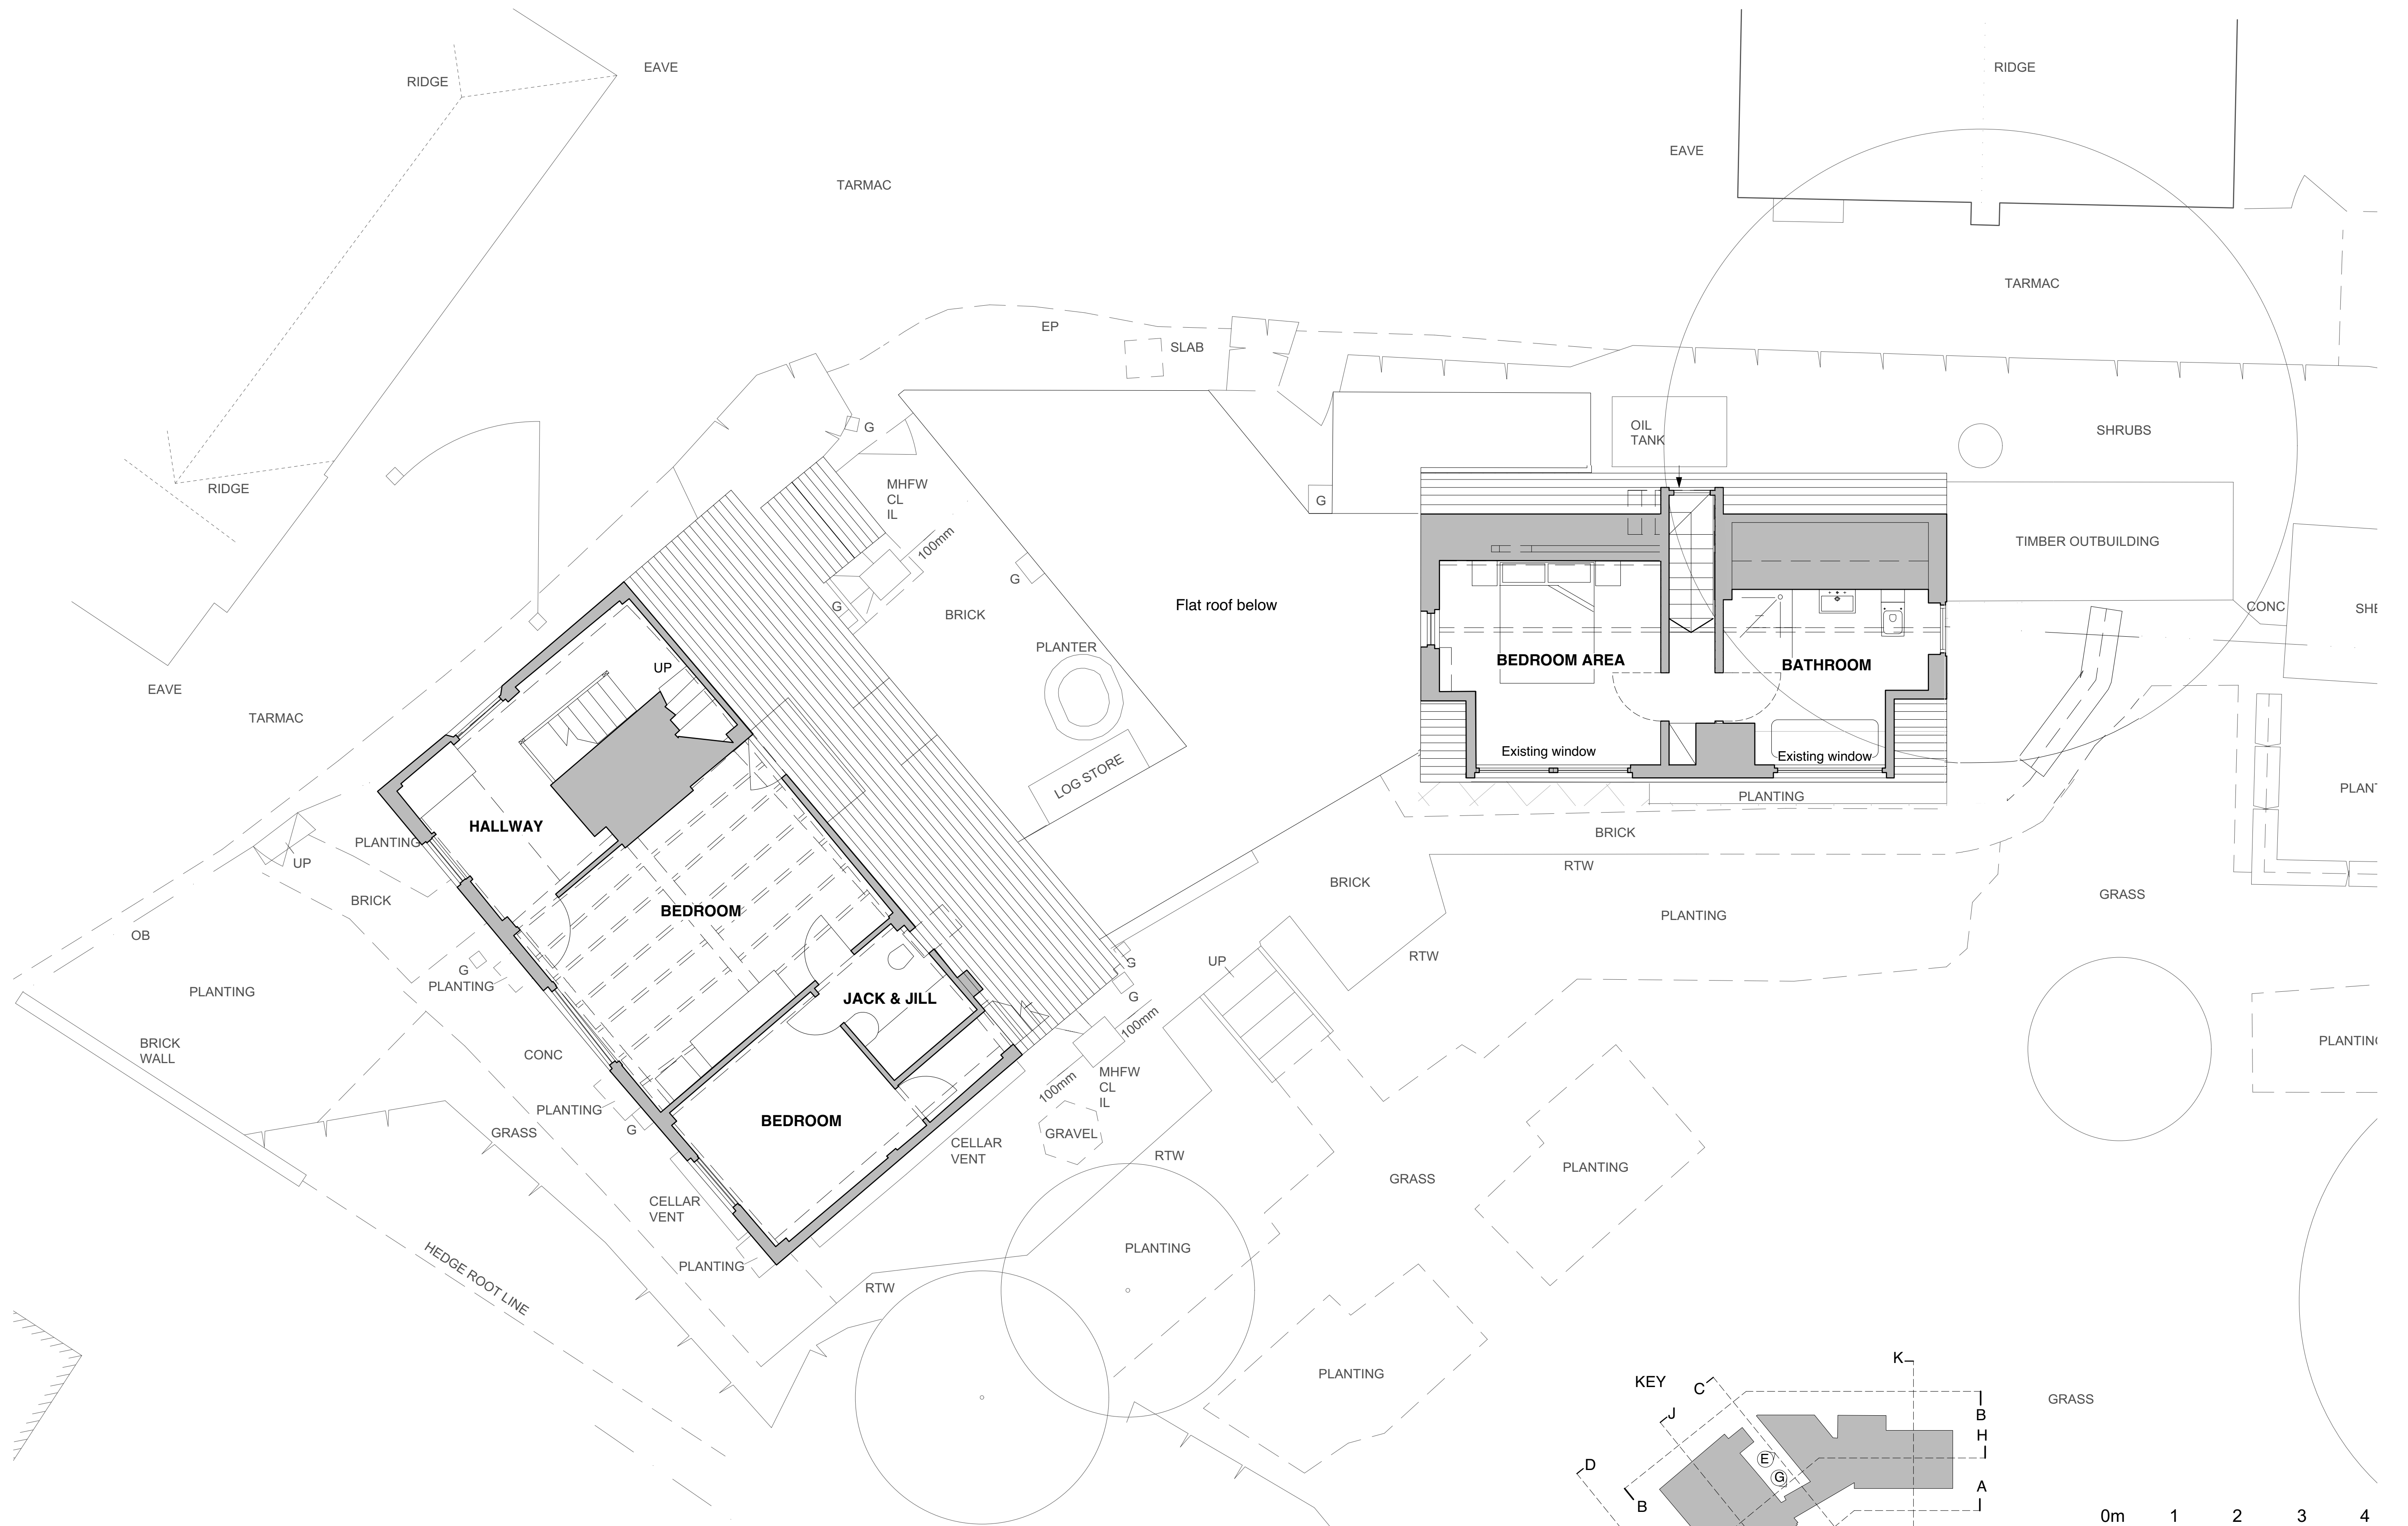


job Name			
BOWLING ALLEY COTTAGE, THE GREEN, HORSTED KEYNES, RH17 7A			
Source		Drawing Title	
LISTED BUILDING		EXISTING FIRST FLOOR PLAN	
Date	Scale		
Nov 2024	1:50 @ A1		
All rights reserved - Do not scan off drawing All permission to be obtained from us			