



This drawing is protected under Copyright and at no time should any portion of this drawing be reproduced or copied without the permission of the Architect (Design Copyright Act 1968)
This drawing must not be used for purposes other than that for which it was provided. It is supplied without liability for any errors or omissions.
Drawings only to be scaled for planning application purposes, all dimensions to be checked on site. All drawings subject to Statutory Authority Approval.

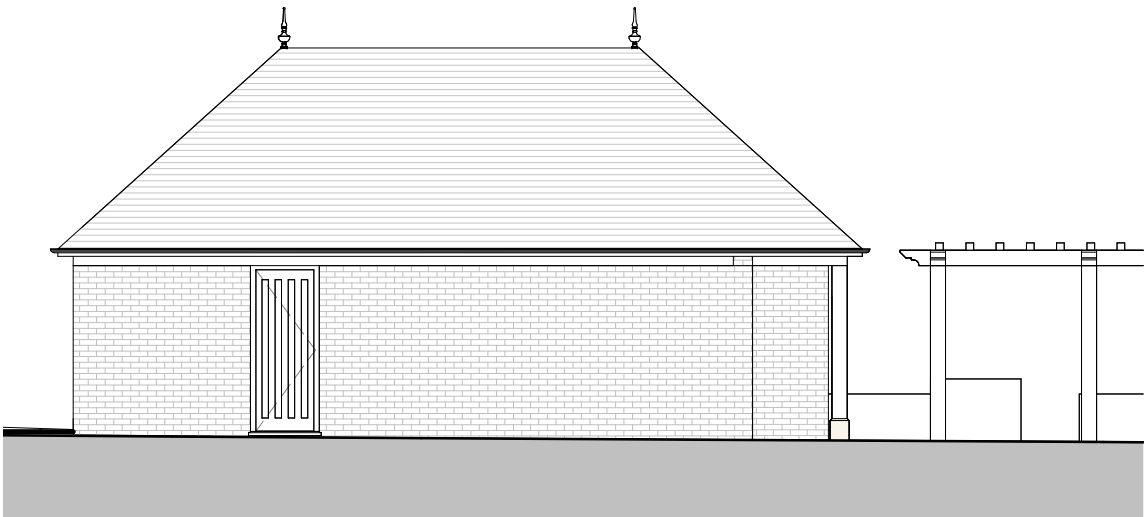


Pool House_North Elevation
1 : 100

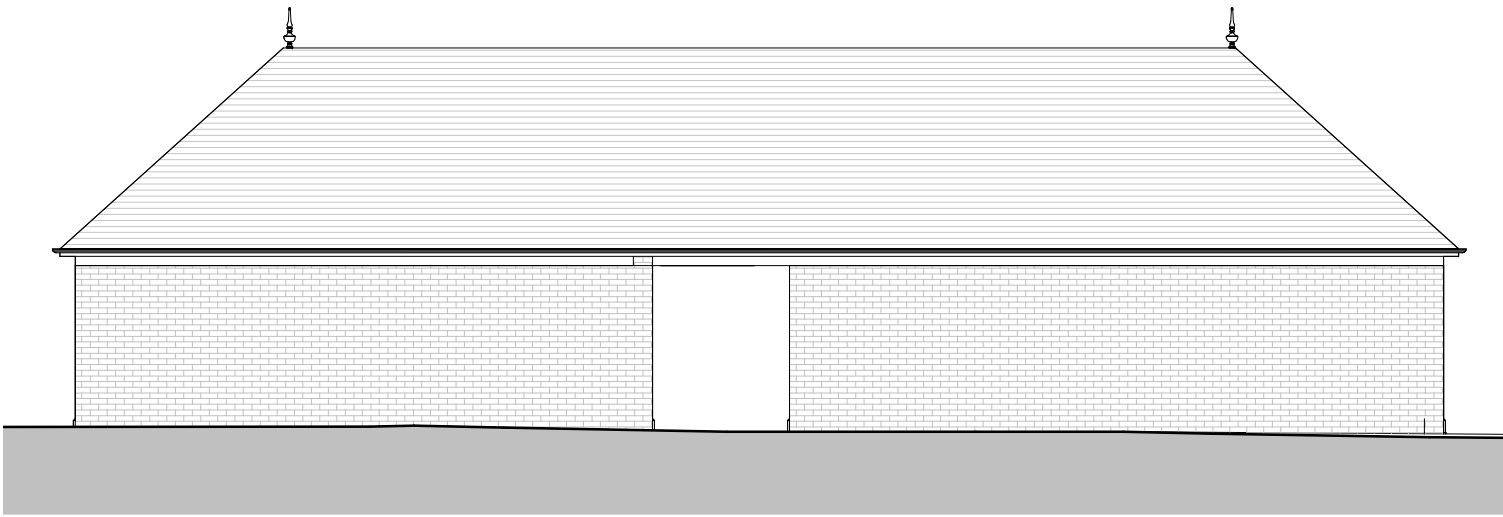


Pool House_East Elevation
1 : 100




Pool House_South Elevation
1 : 100

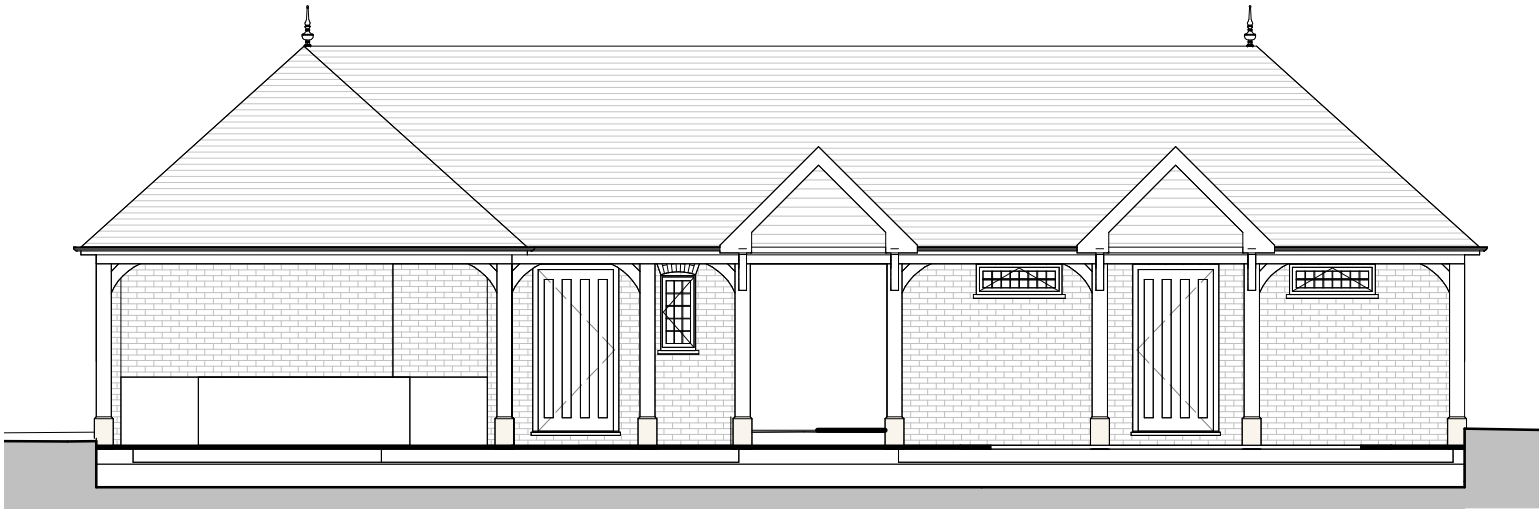

Pool House_West Elevation
1 : 100

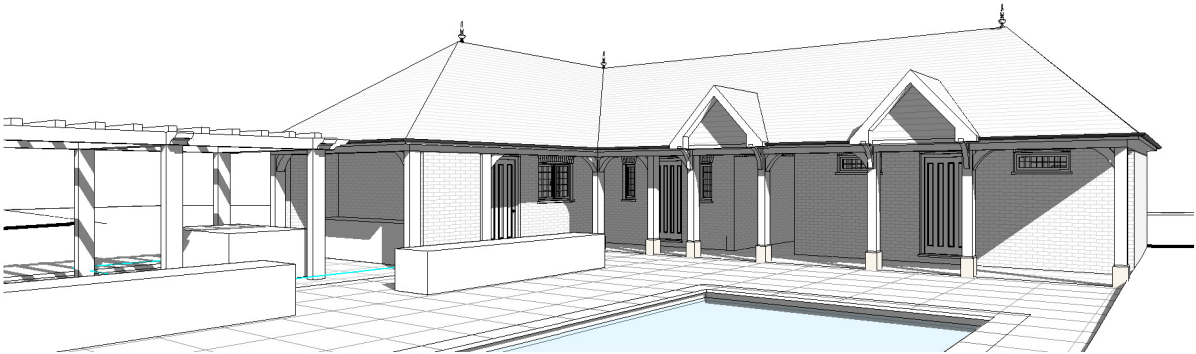

Pool House_Front 3D View

 

0	0	241211
Rev	Description	Date



WOLFF ARCHITECTS

16 lambton place
notting hill
london w11 2sh
t 02072293125
f 02072293257
e info@wolffarchitects.co.uk

status:

PLANNING

project:

Lychgate Cottage

drawing title:

Pool House_Proposed
Elevations

date:

11/12/24

scale:

1 : 100

dwg no:

2414-PL-305

rev no:

0