




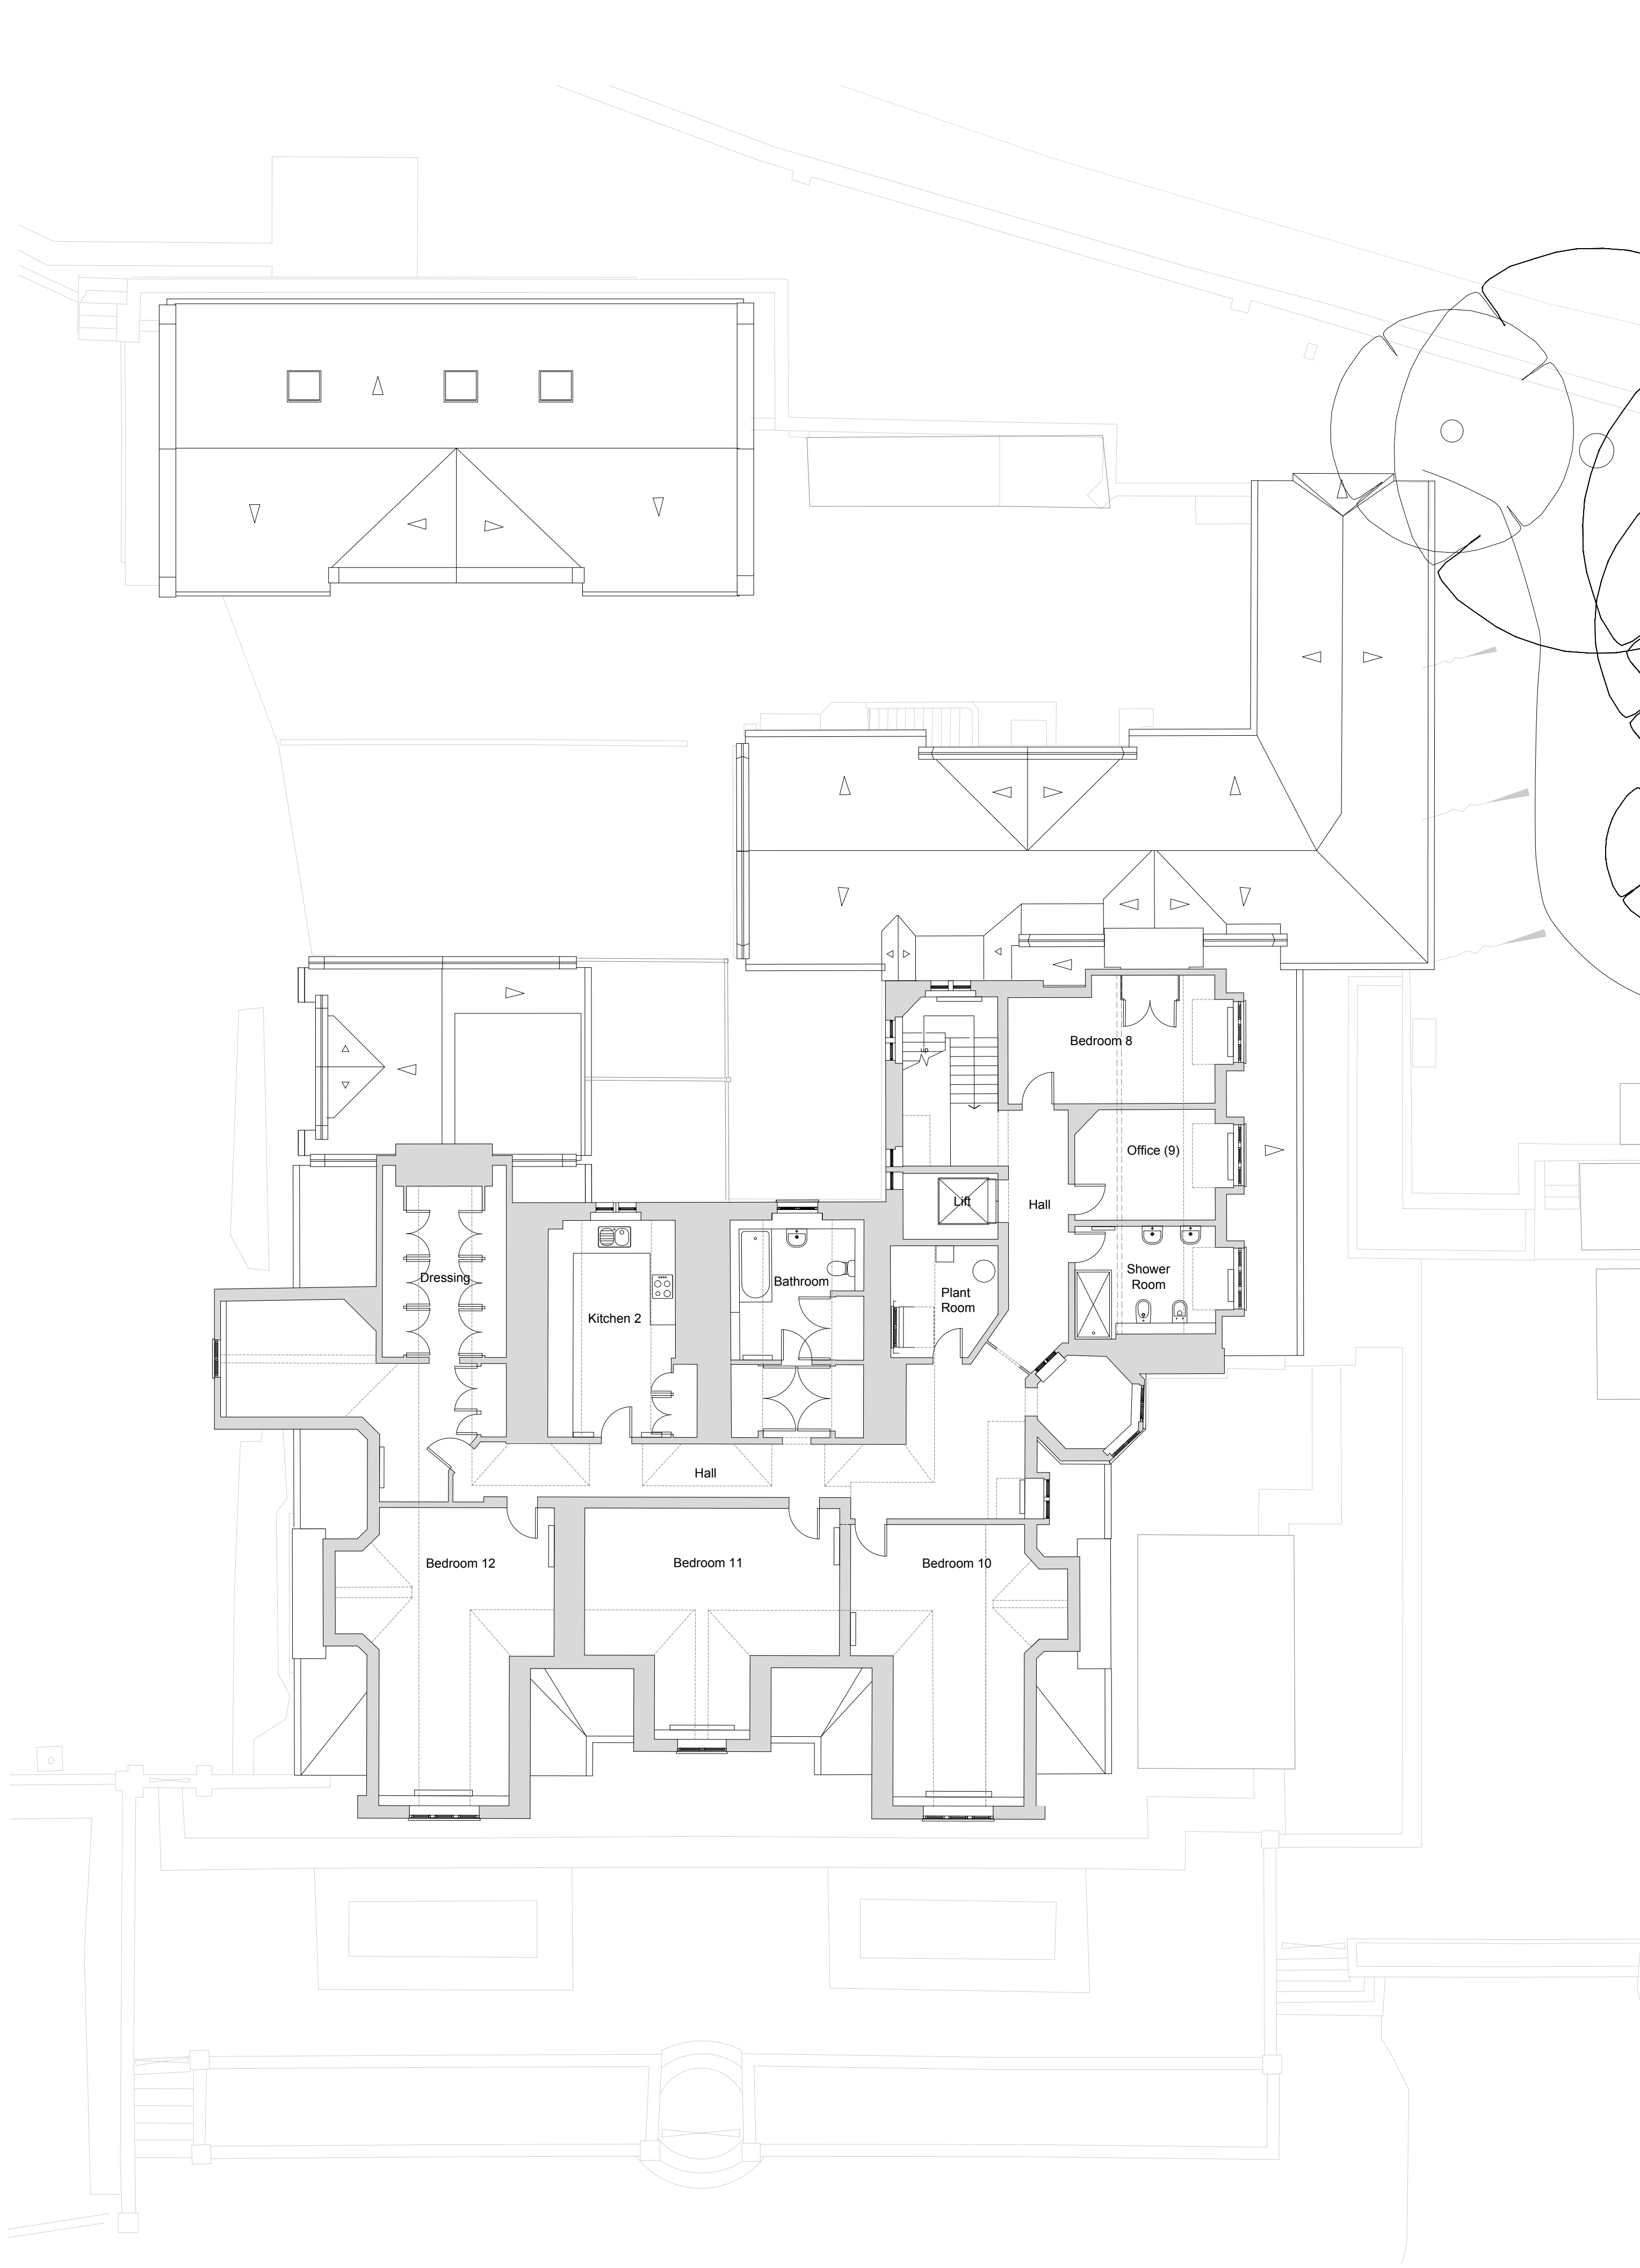


Existing Second Floor Plan 1:100

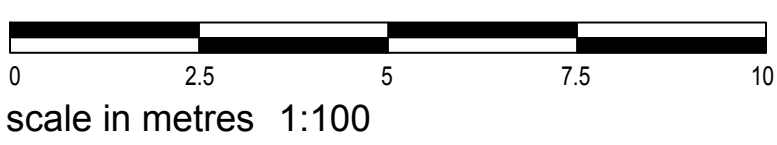

amendments			auth	chkd
rev.	date	comment		
A	15.07.26	Amendments as Conservation Officer comments	MR	ES

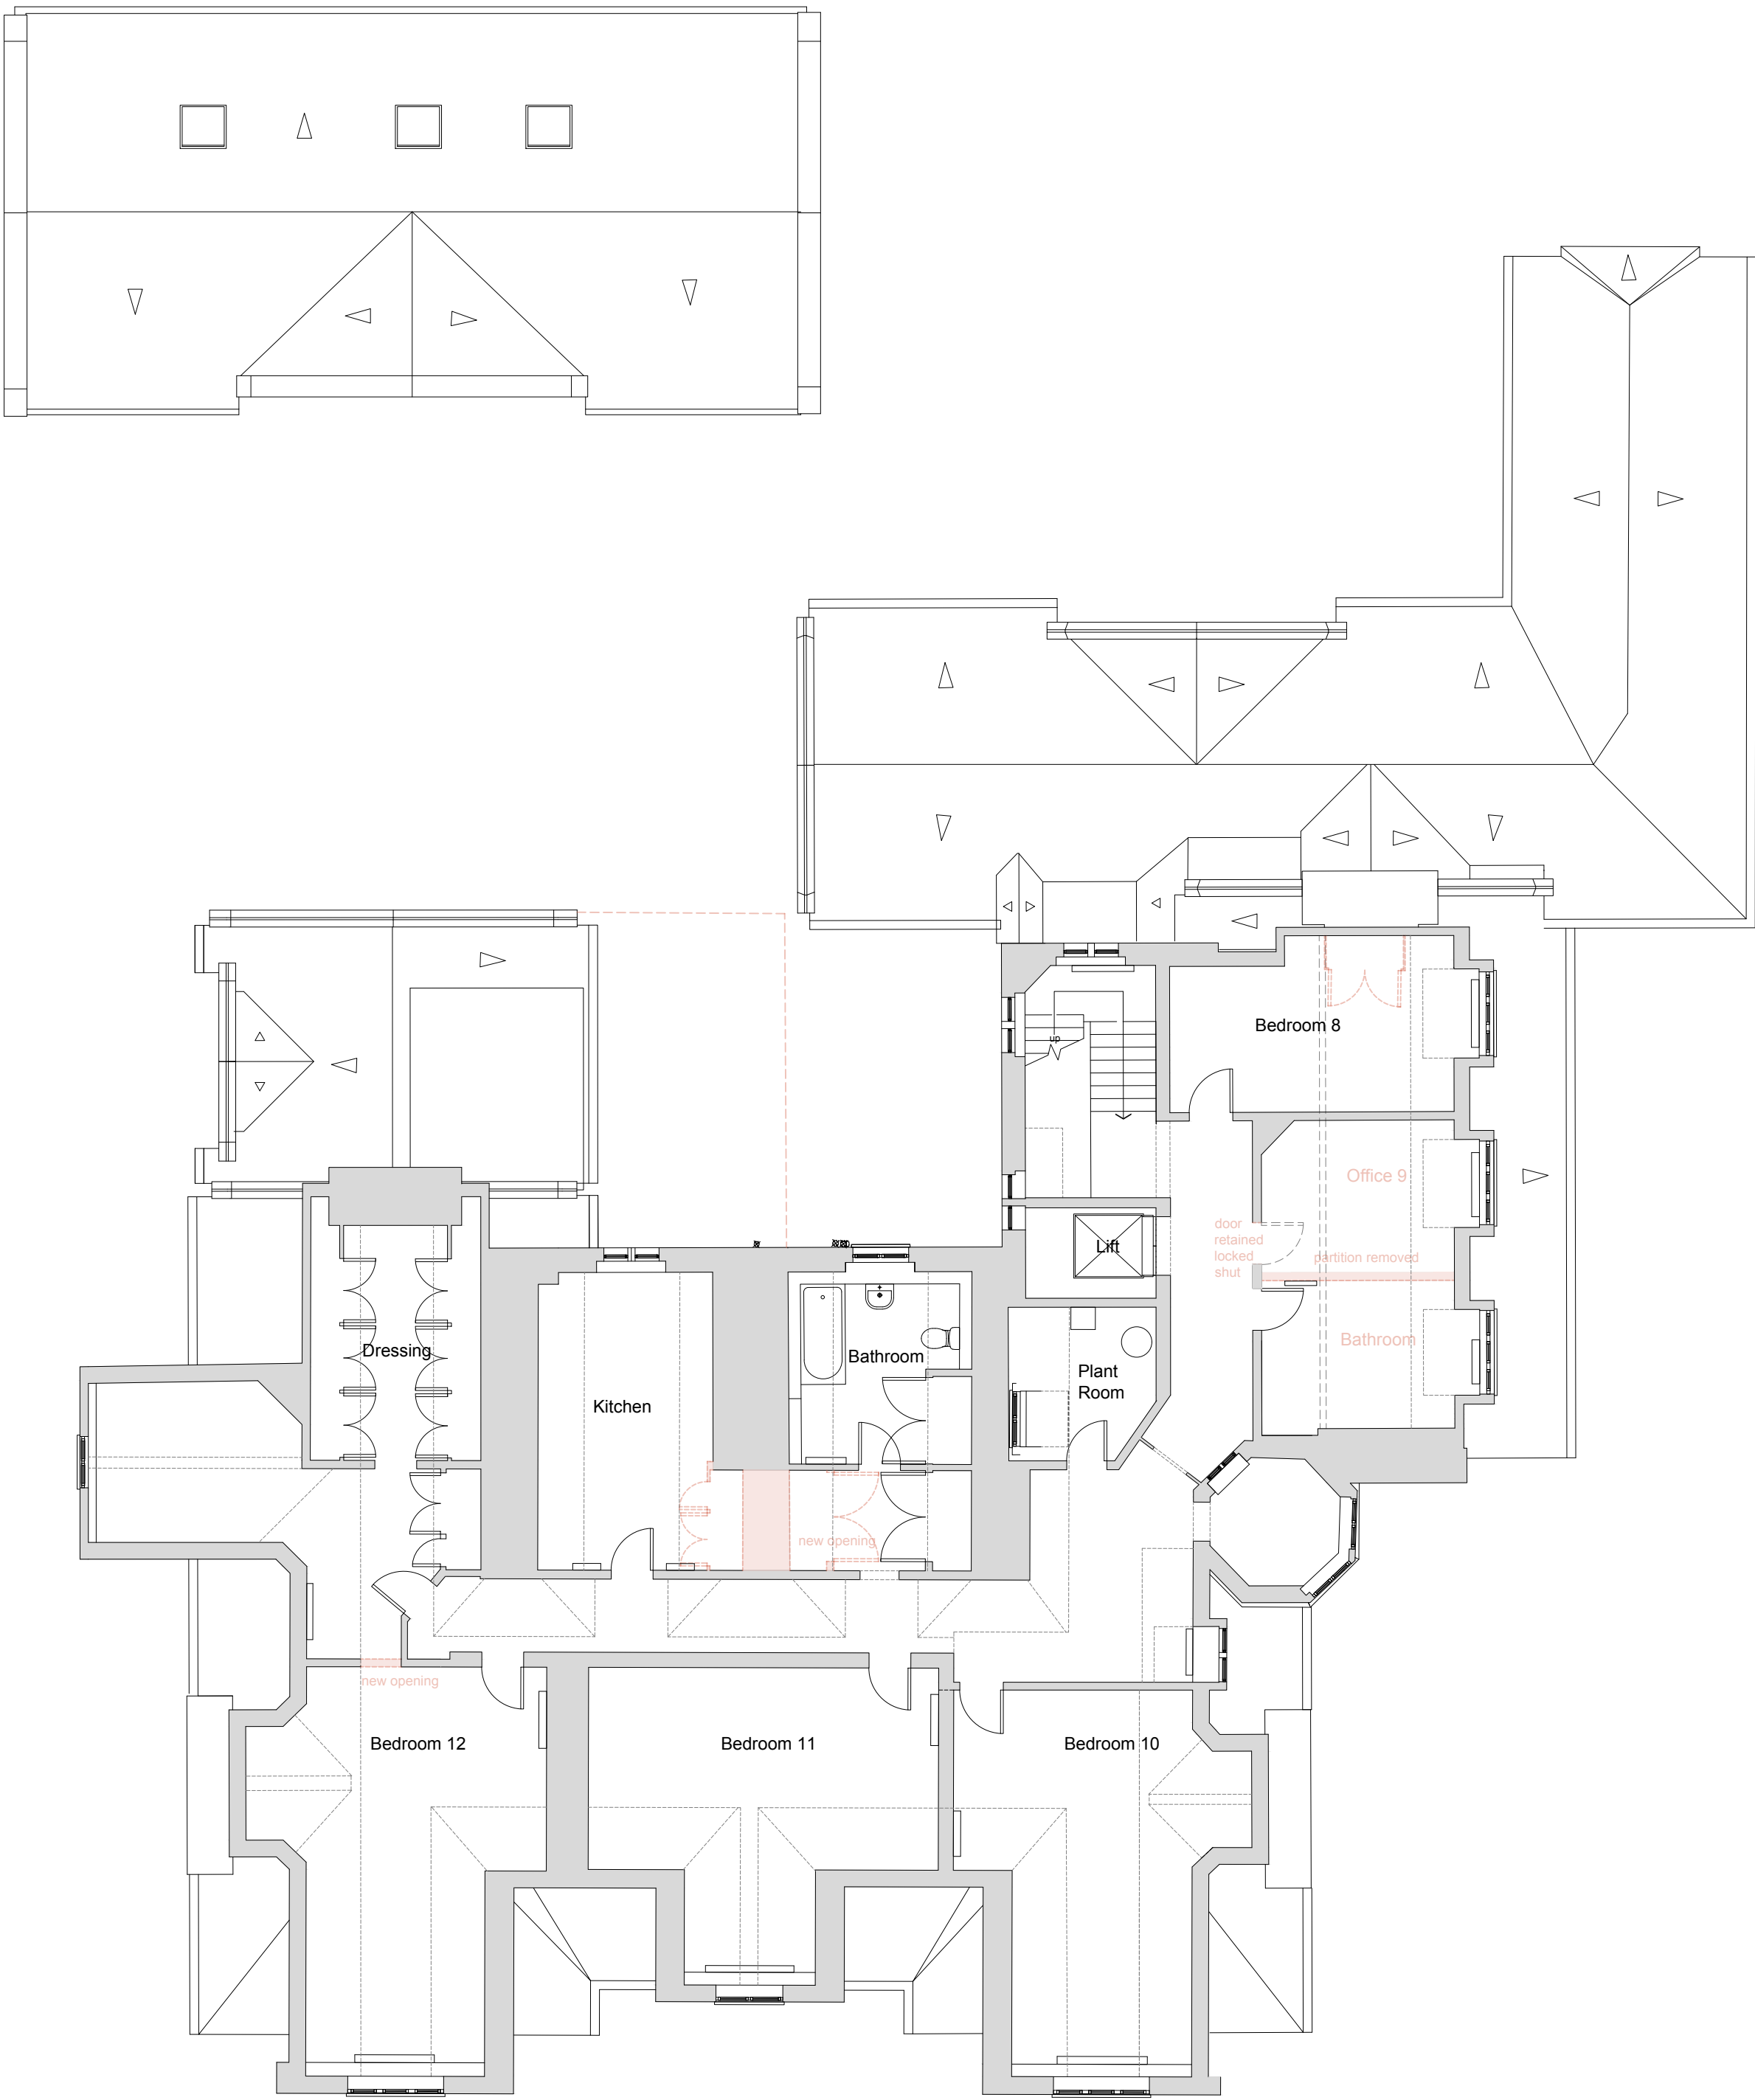

Proposed Removal Second Floor Plan 1:100

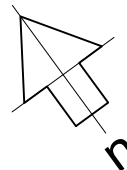

client	RCM Partnership LLP	drawing number	0603.DEMO.1502	revision	A
project	Chownes Mead, Chownes Mead Lane, Haywards Heath, RH16 4BS	drawing title	Existing and Proposed Removal Second Floor Plans Measured Survey (by others)		
drawn by	Others/ES	checked by	MR	riba work stage	3
				date	Oct '24
				scale/original sheet size	1:100 @ A1
www.abir.co.uk studio@abirarchitects.co.uk Unit 1, Bala House, St John's Road, Hove, BN3 2FX, United Kingdom Hove +44 (0)1273 724 384 Company No 06877117 VAT No 971 4147 17			© ABIR Architects Ltd. Check all dimensions on site before work is undertaken. All goods, materials and workmanship to conform with current building regulations, BSS and COPs.		

ABIR Architects

