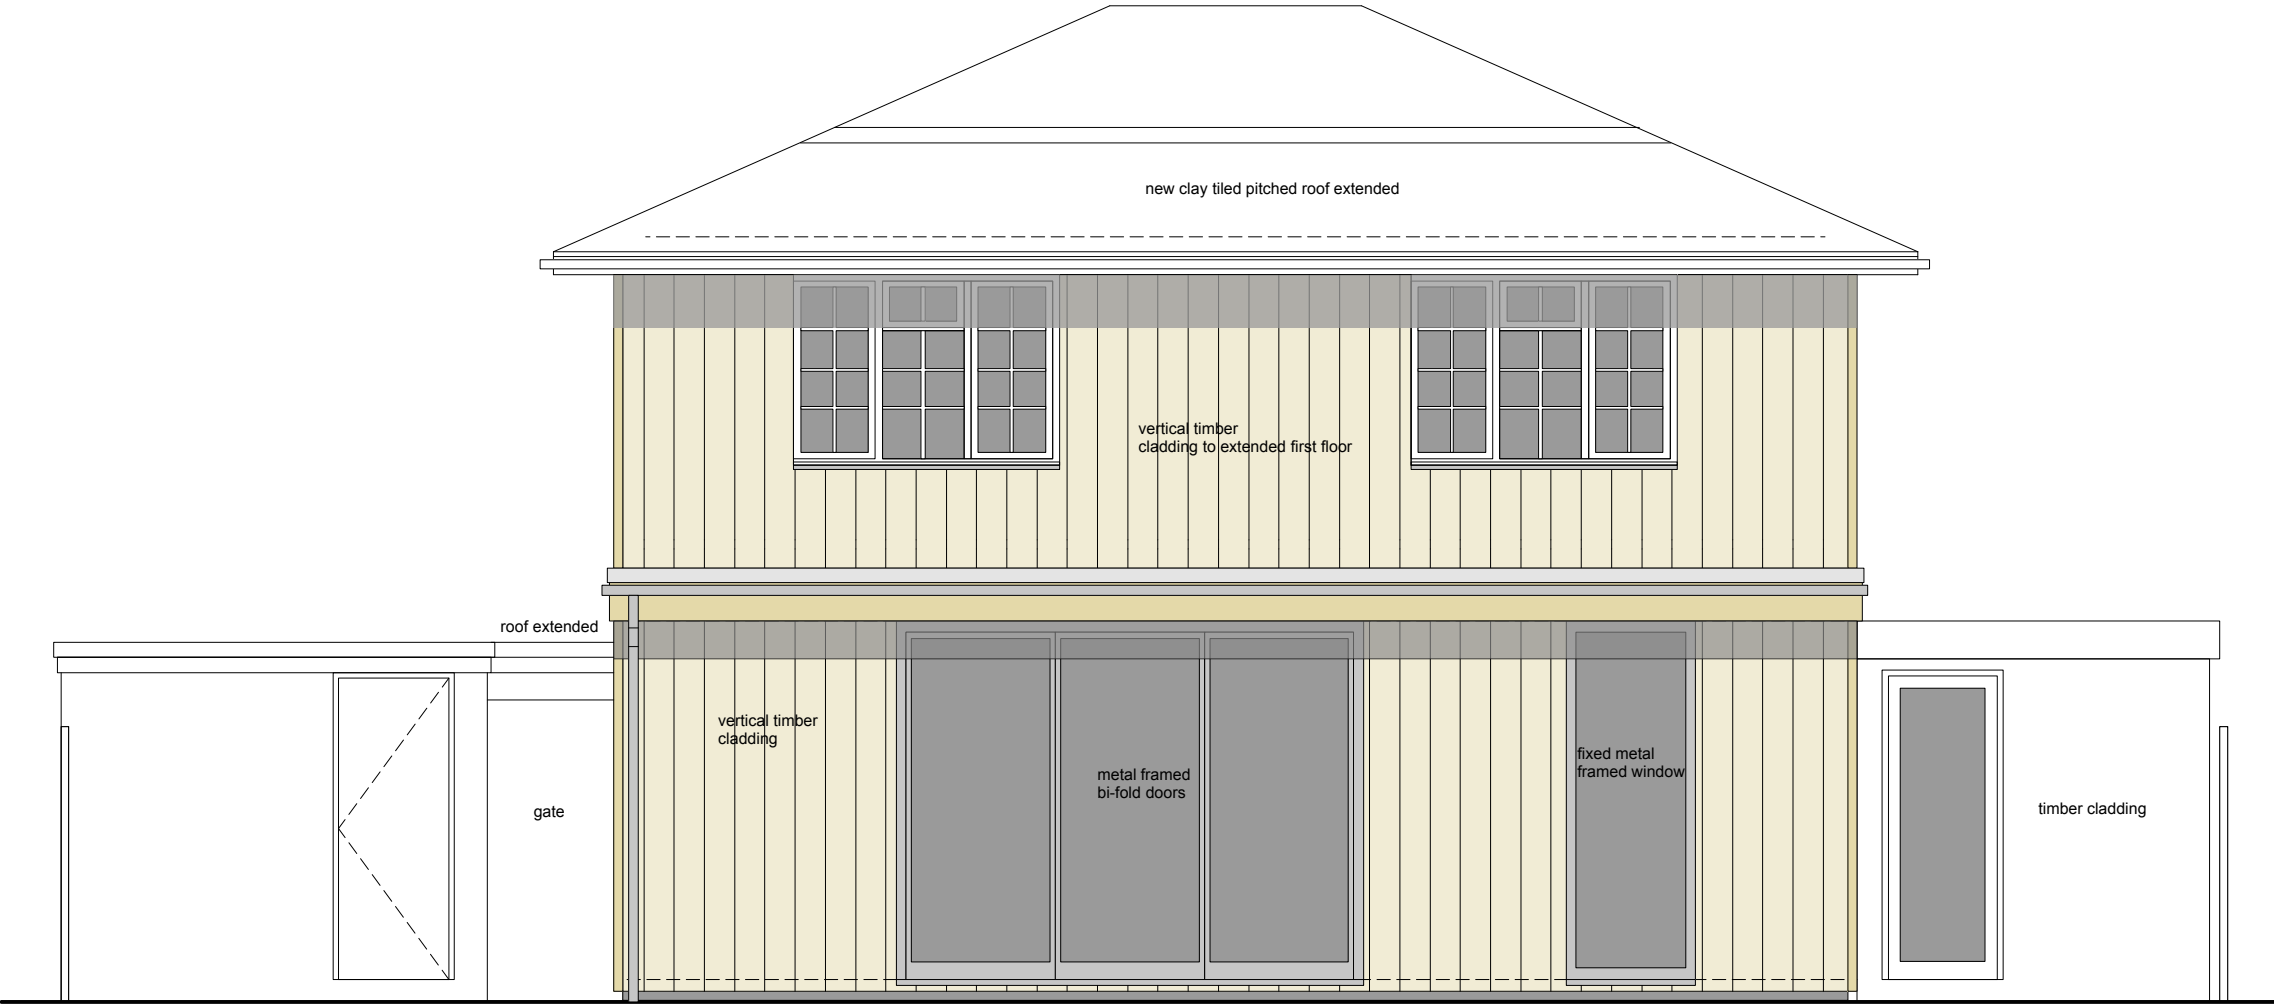


Proposed Rear Elevation

Planning

check all dims on site
do not scale off this drawing

Scale
1:50@A3

Date Issued
14.11.25

Drawing No.
AC.008