



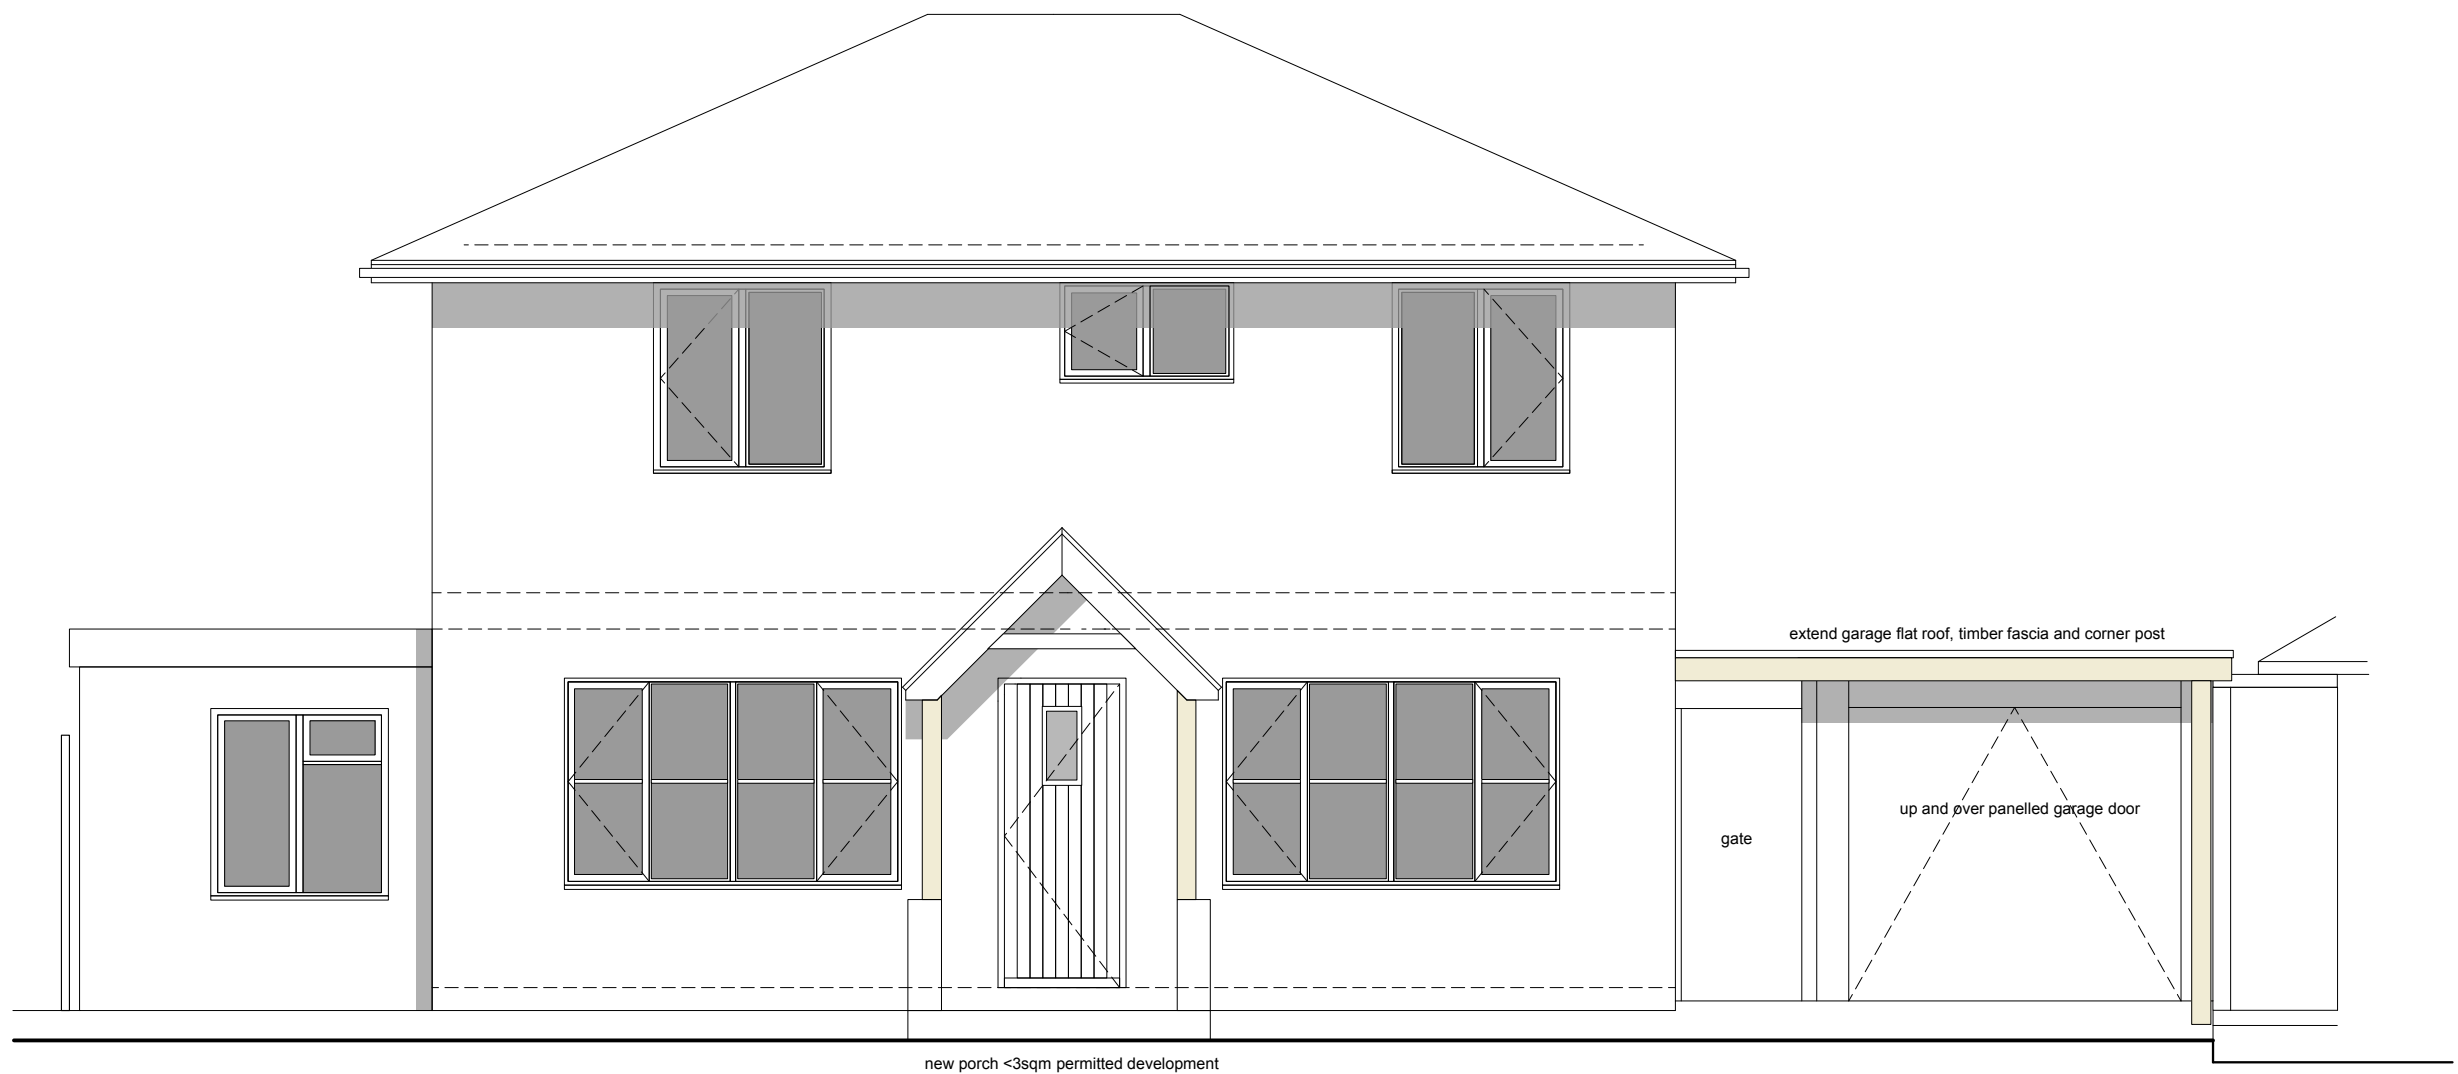

Oliver Perceval Architects Ltd
Holly Tree House, Colemans Hatch, East Sussex TN7 4HN
M. 07932 668840
E. oliver@coherent-architecture.co.uk

Project : 47 Morton Road, East Grinstead, RH19 4AF
Client : Andy Crocker

 

Proposed front elevation

Planning

check all dims on site
do not scale off this drawing

Scale

Date Issued

Drawing No.

1:50@A3

14.11.25

AC.012