



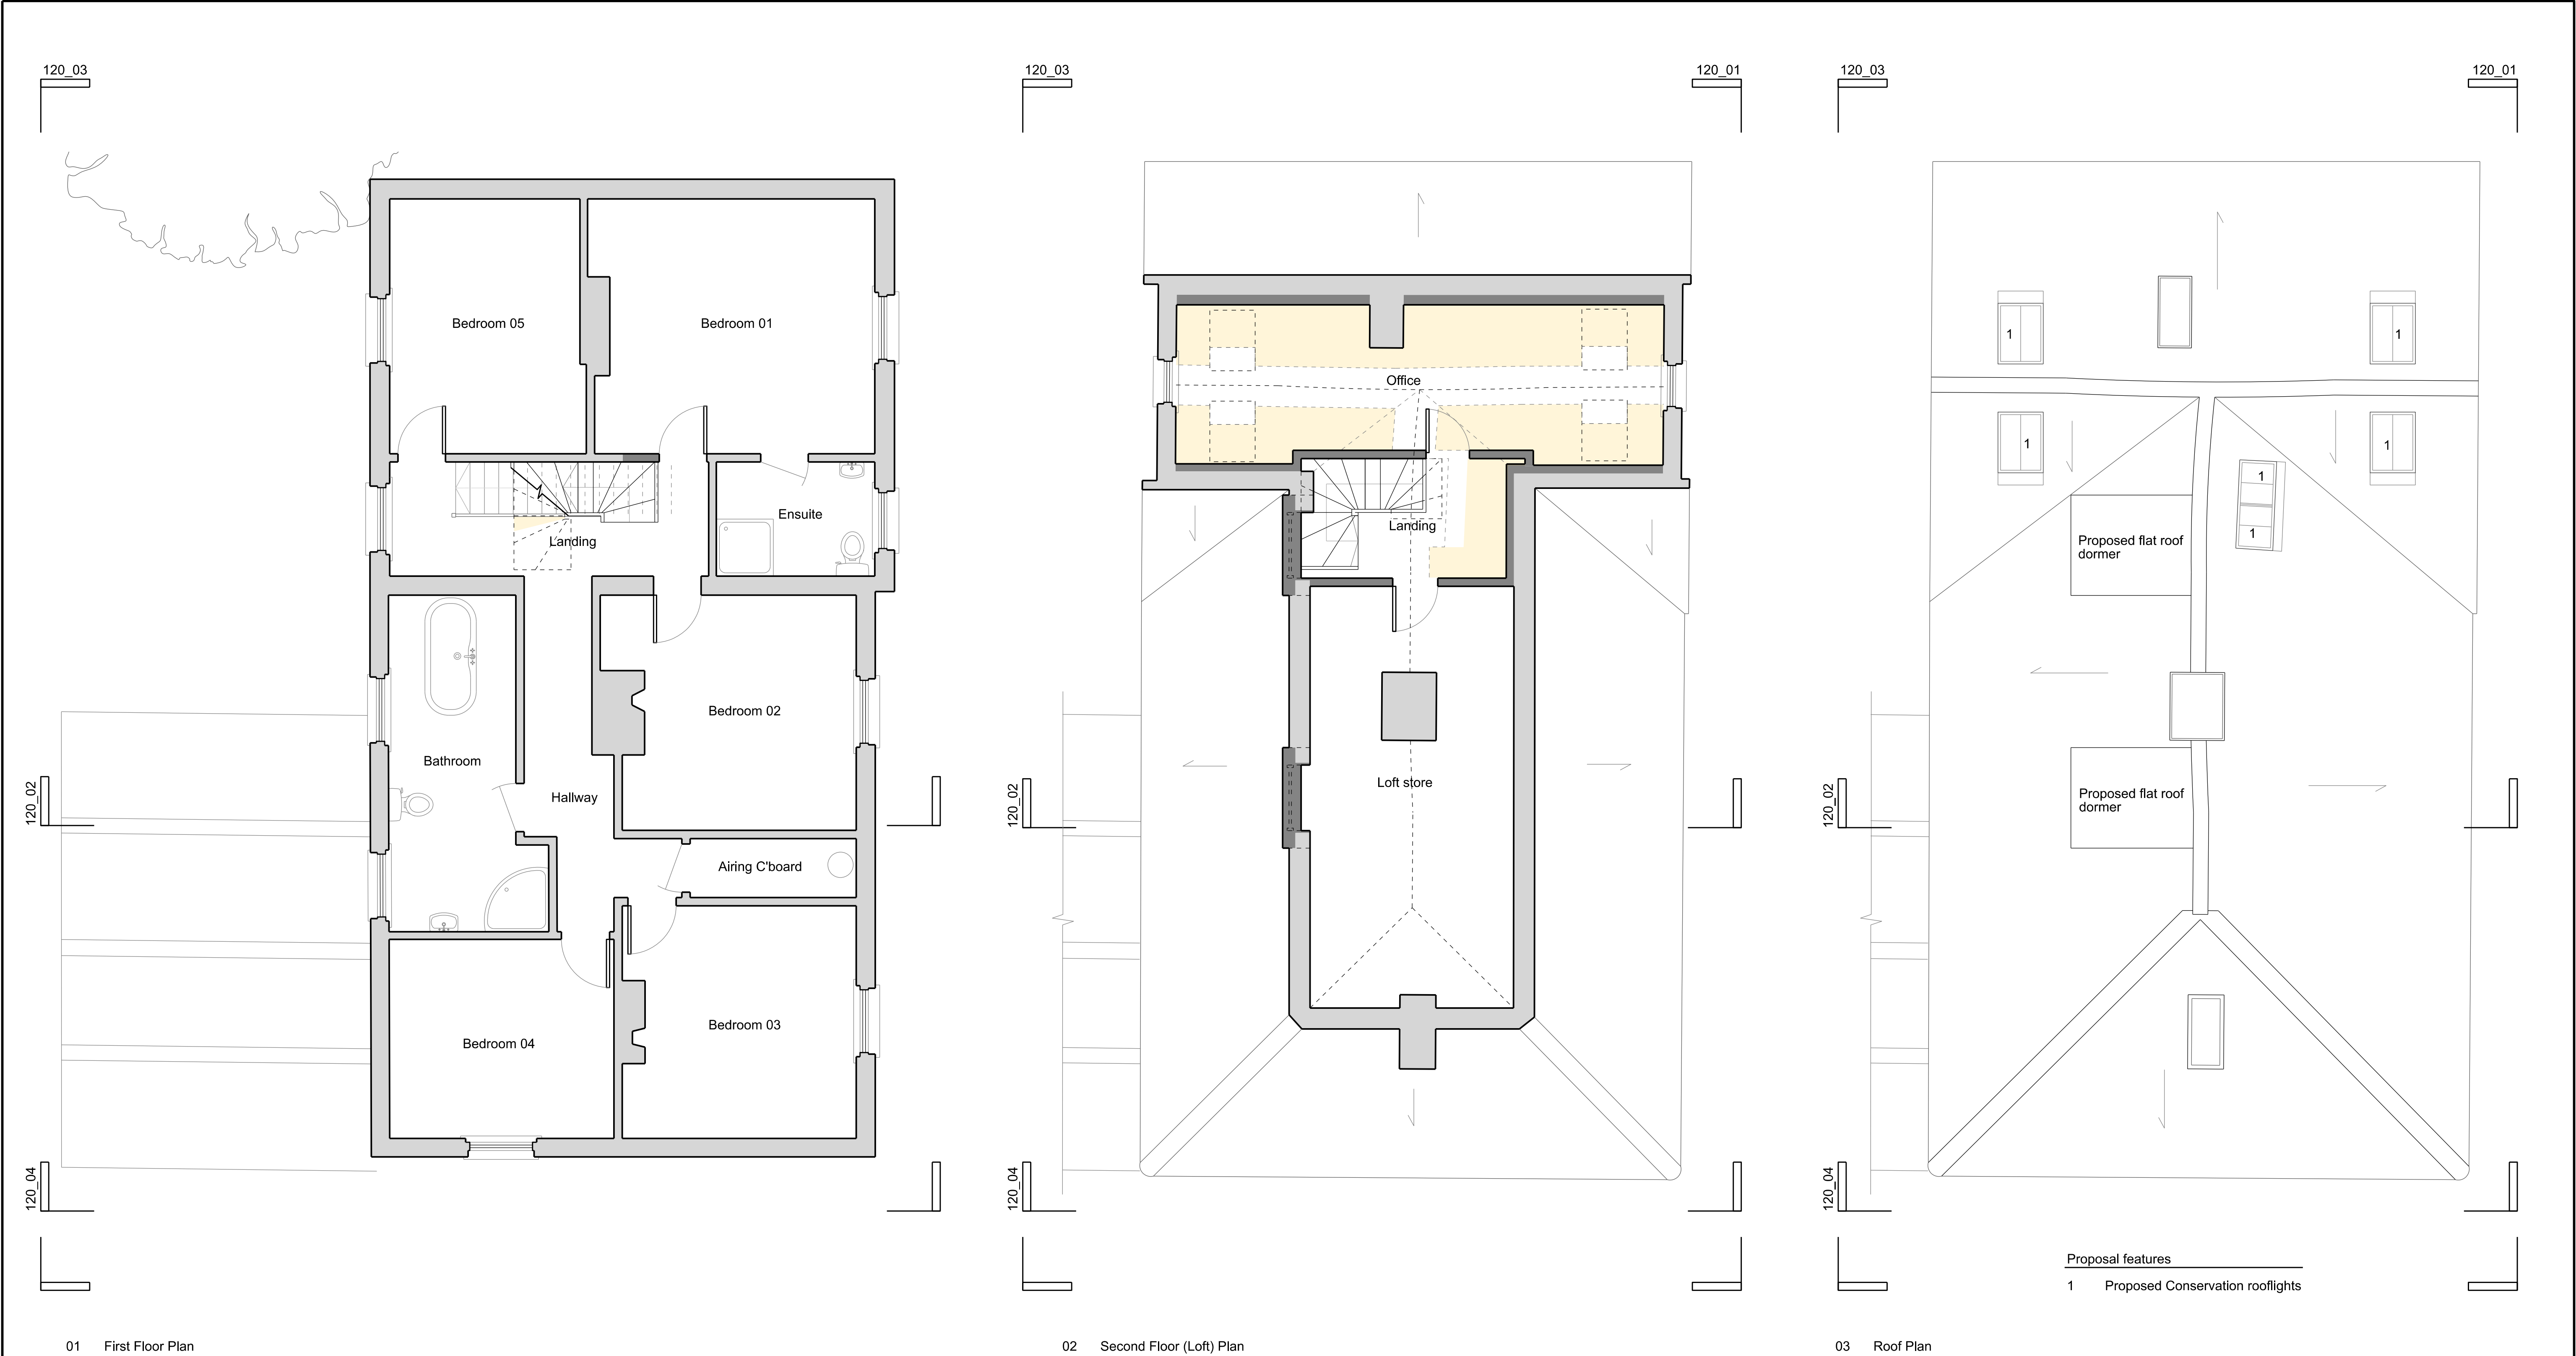

01 First Floor Plan

02 Second Floor (Loft) Plan

03 Roof Plan

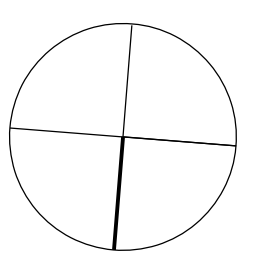

ALL DIMENSIONS TO BE CHECKED ON SITE. DO NOT SCALE FROM DRAWINGS.

Existing Fabric

Proposed Fabric

Floor area with height below 2000mm

0

2

4m

revision	date	
-	30.10.25	Issued for information
A	30.10.25	Client comments incorporated

Andrew Paine
Architecture

T 020 7207 5898
E studio@aparchitecture.co.uk
W www.aparchitecture.co.uk

job title

HAMSLAND HOUSE

drawing title

PROPOSED PLANS
First & Second Floor

scale	status
1:50 at A1; 1:100 at A3	FOR COMMENT

project	drawing	revision
23005	110	A