






01 Proposed front elevation

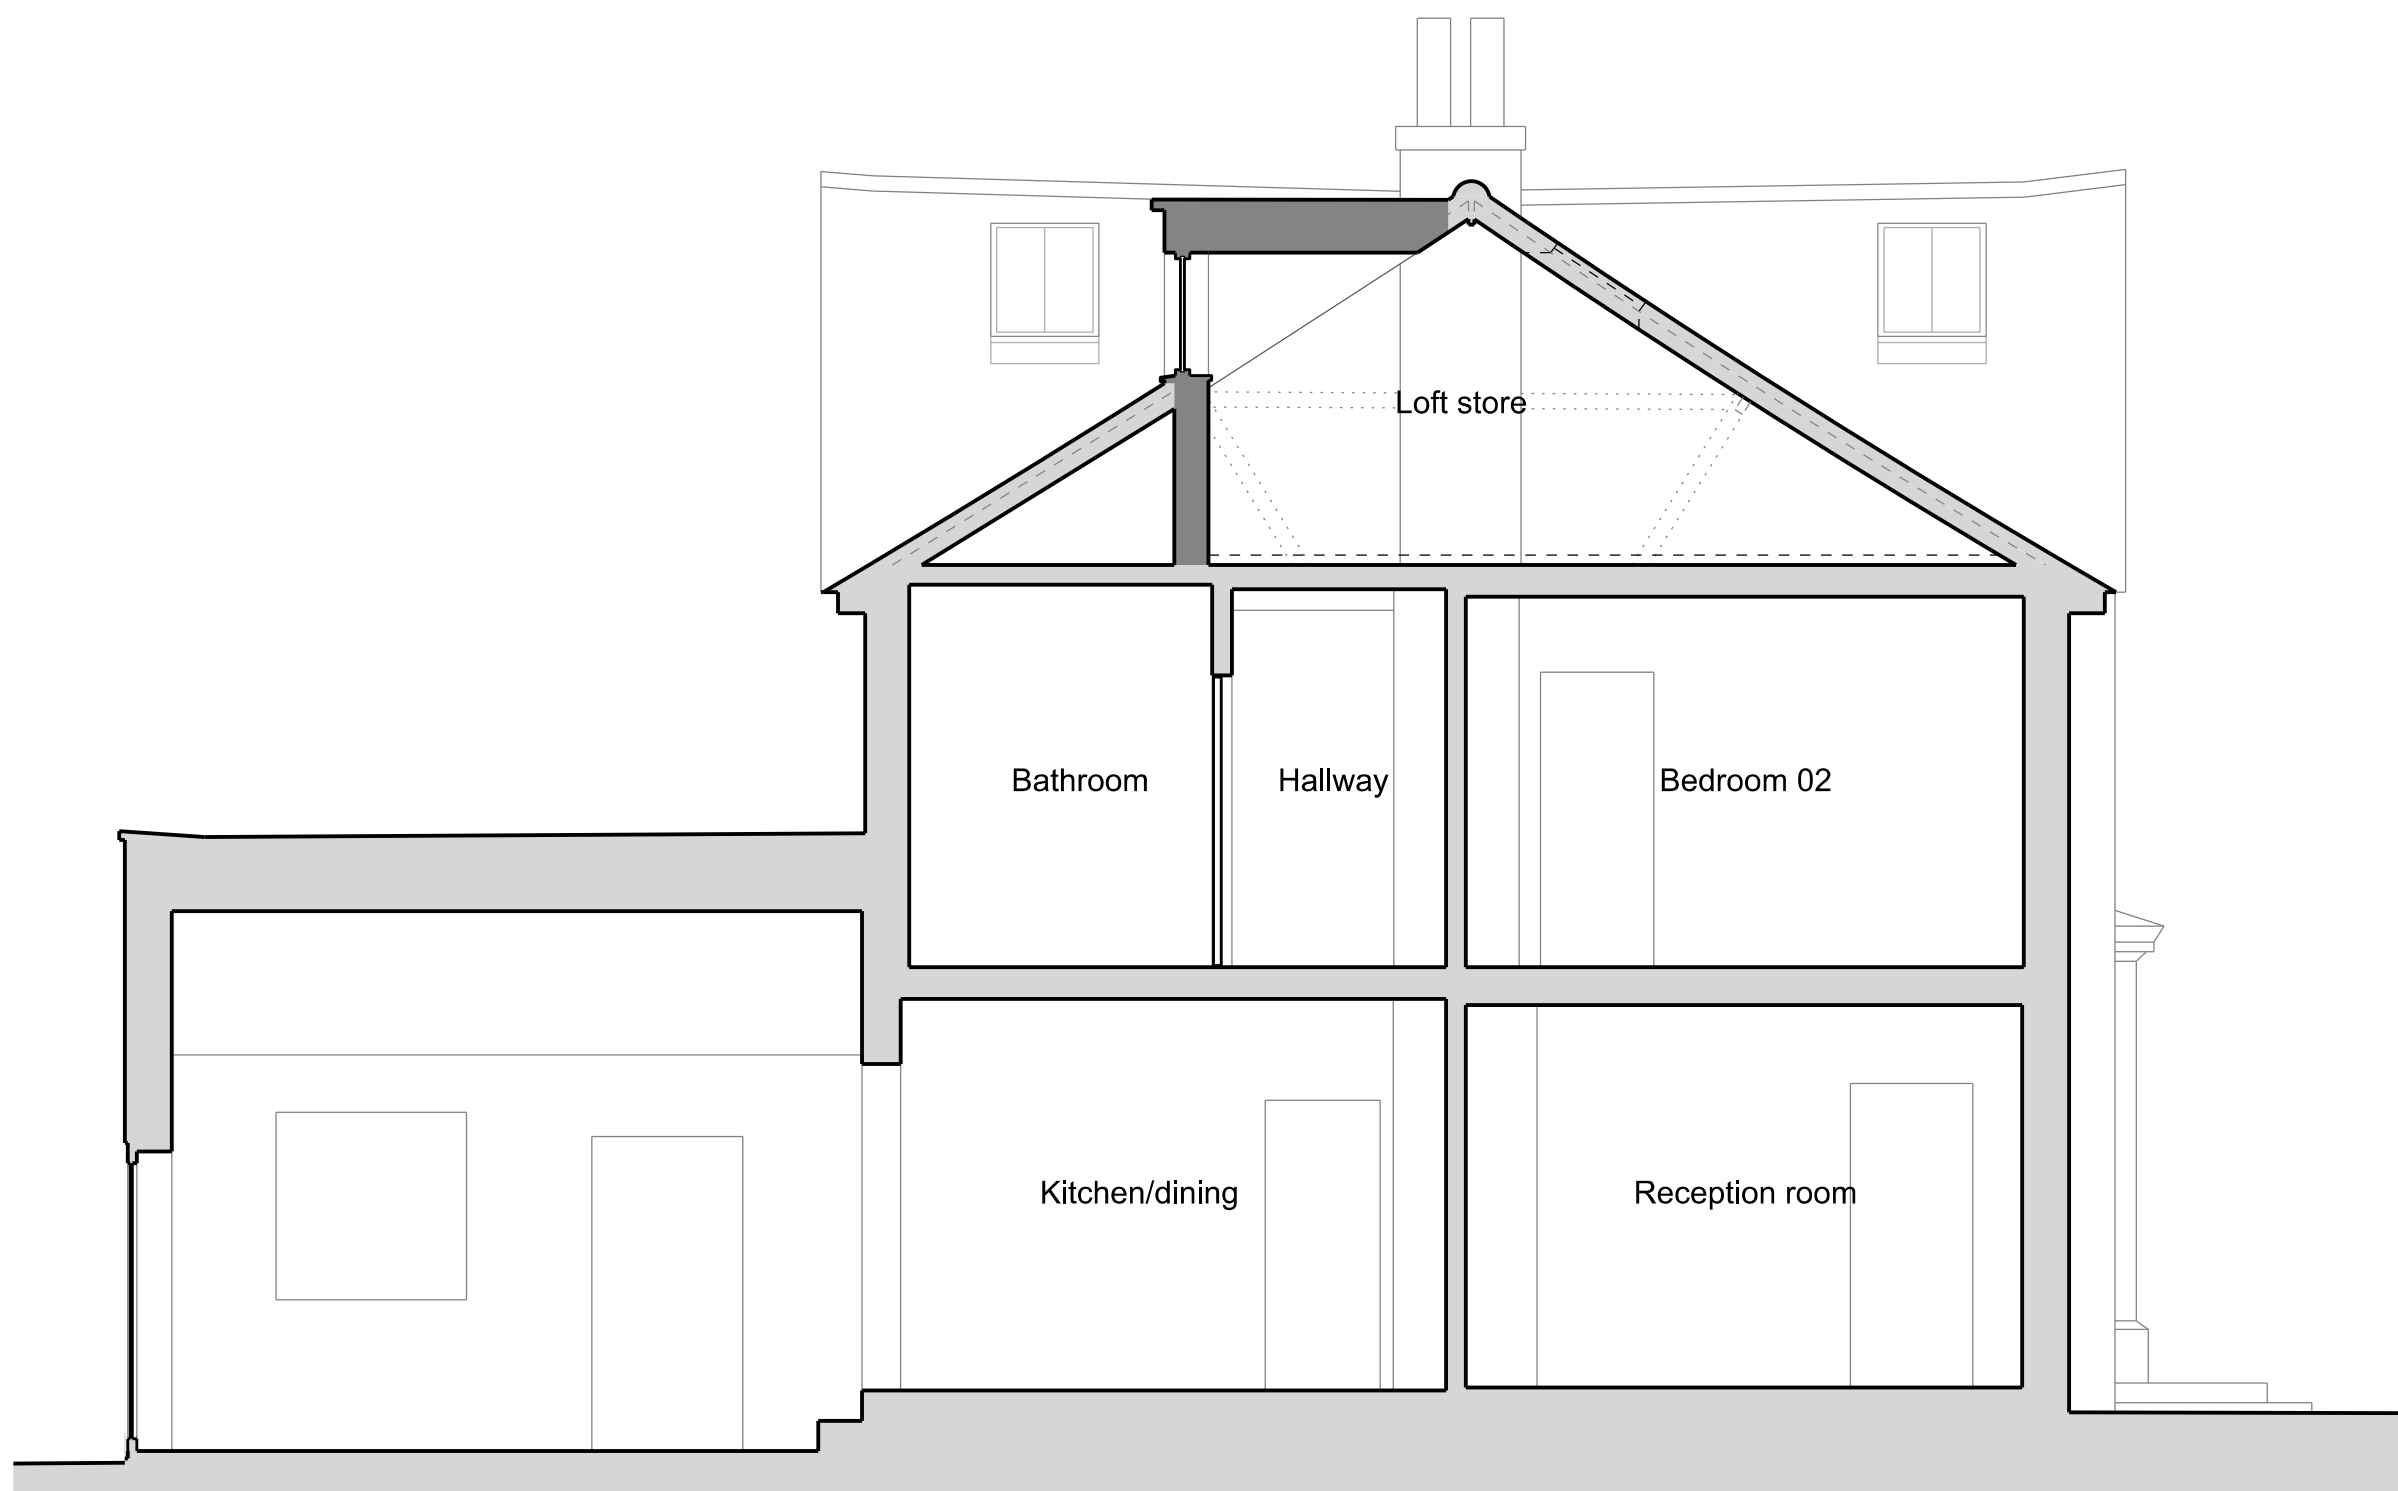

02 Proposed cross section

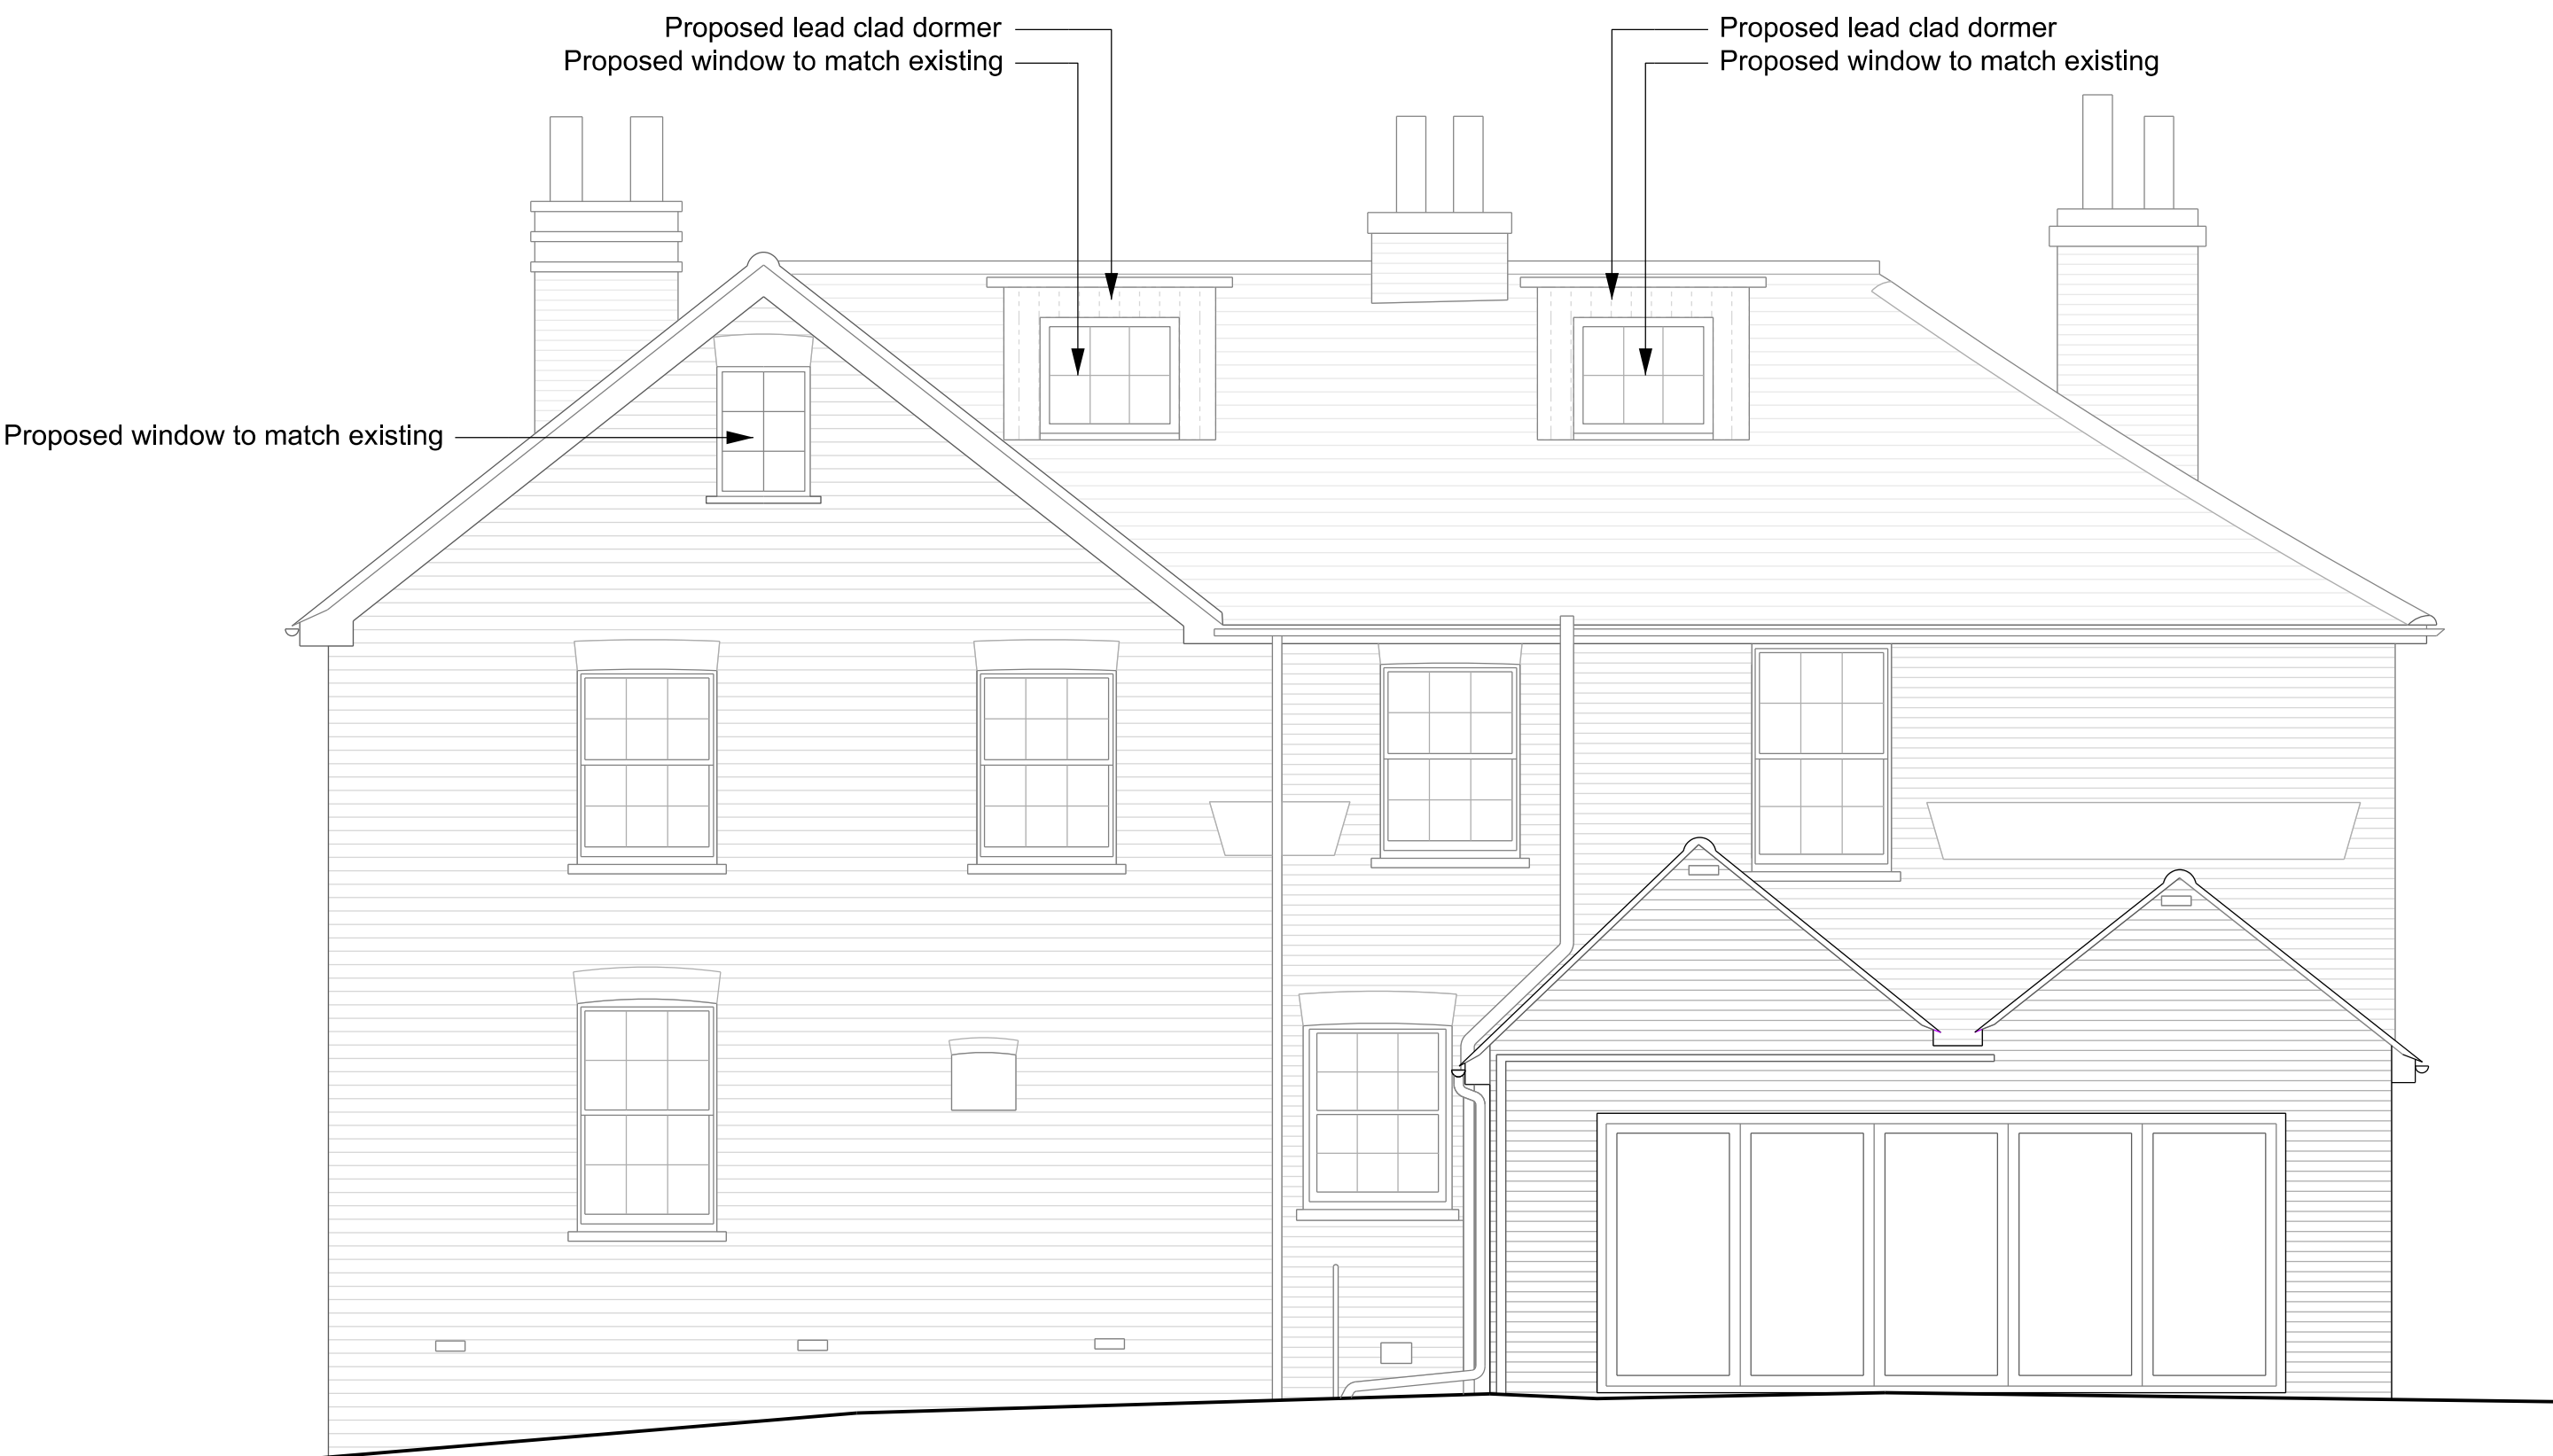

03 Proposed rear elevation

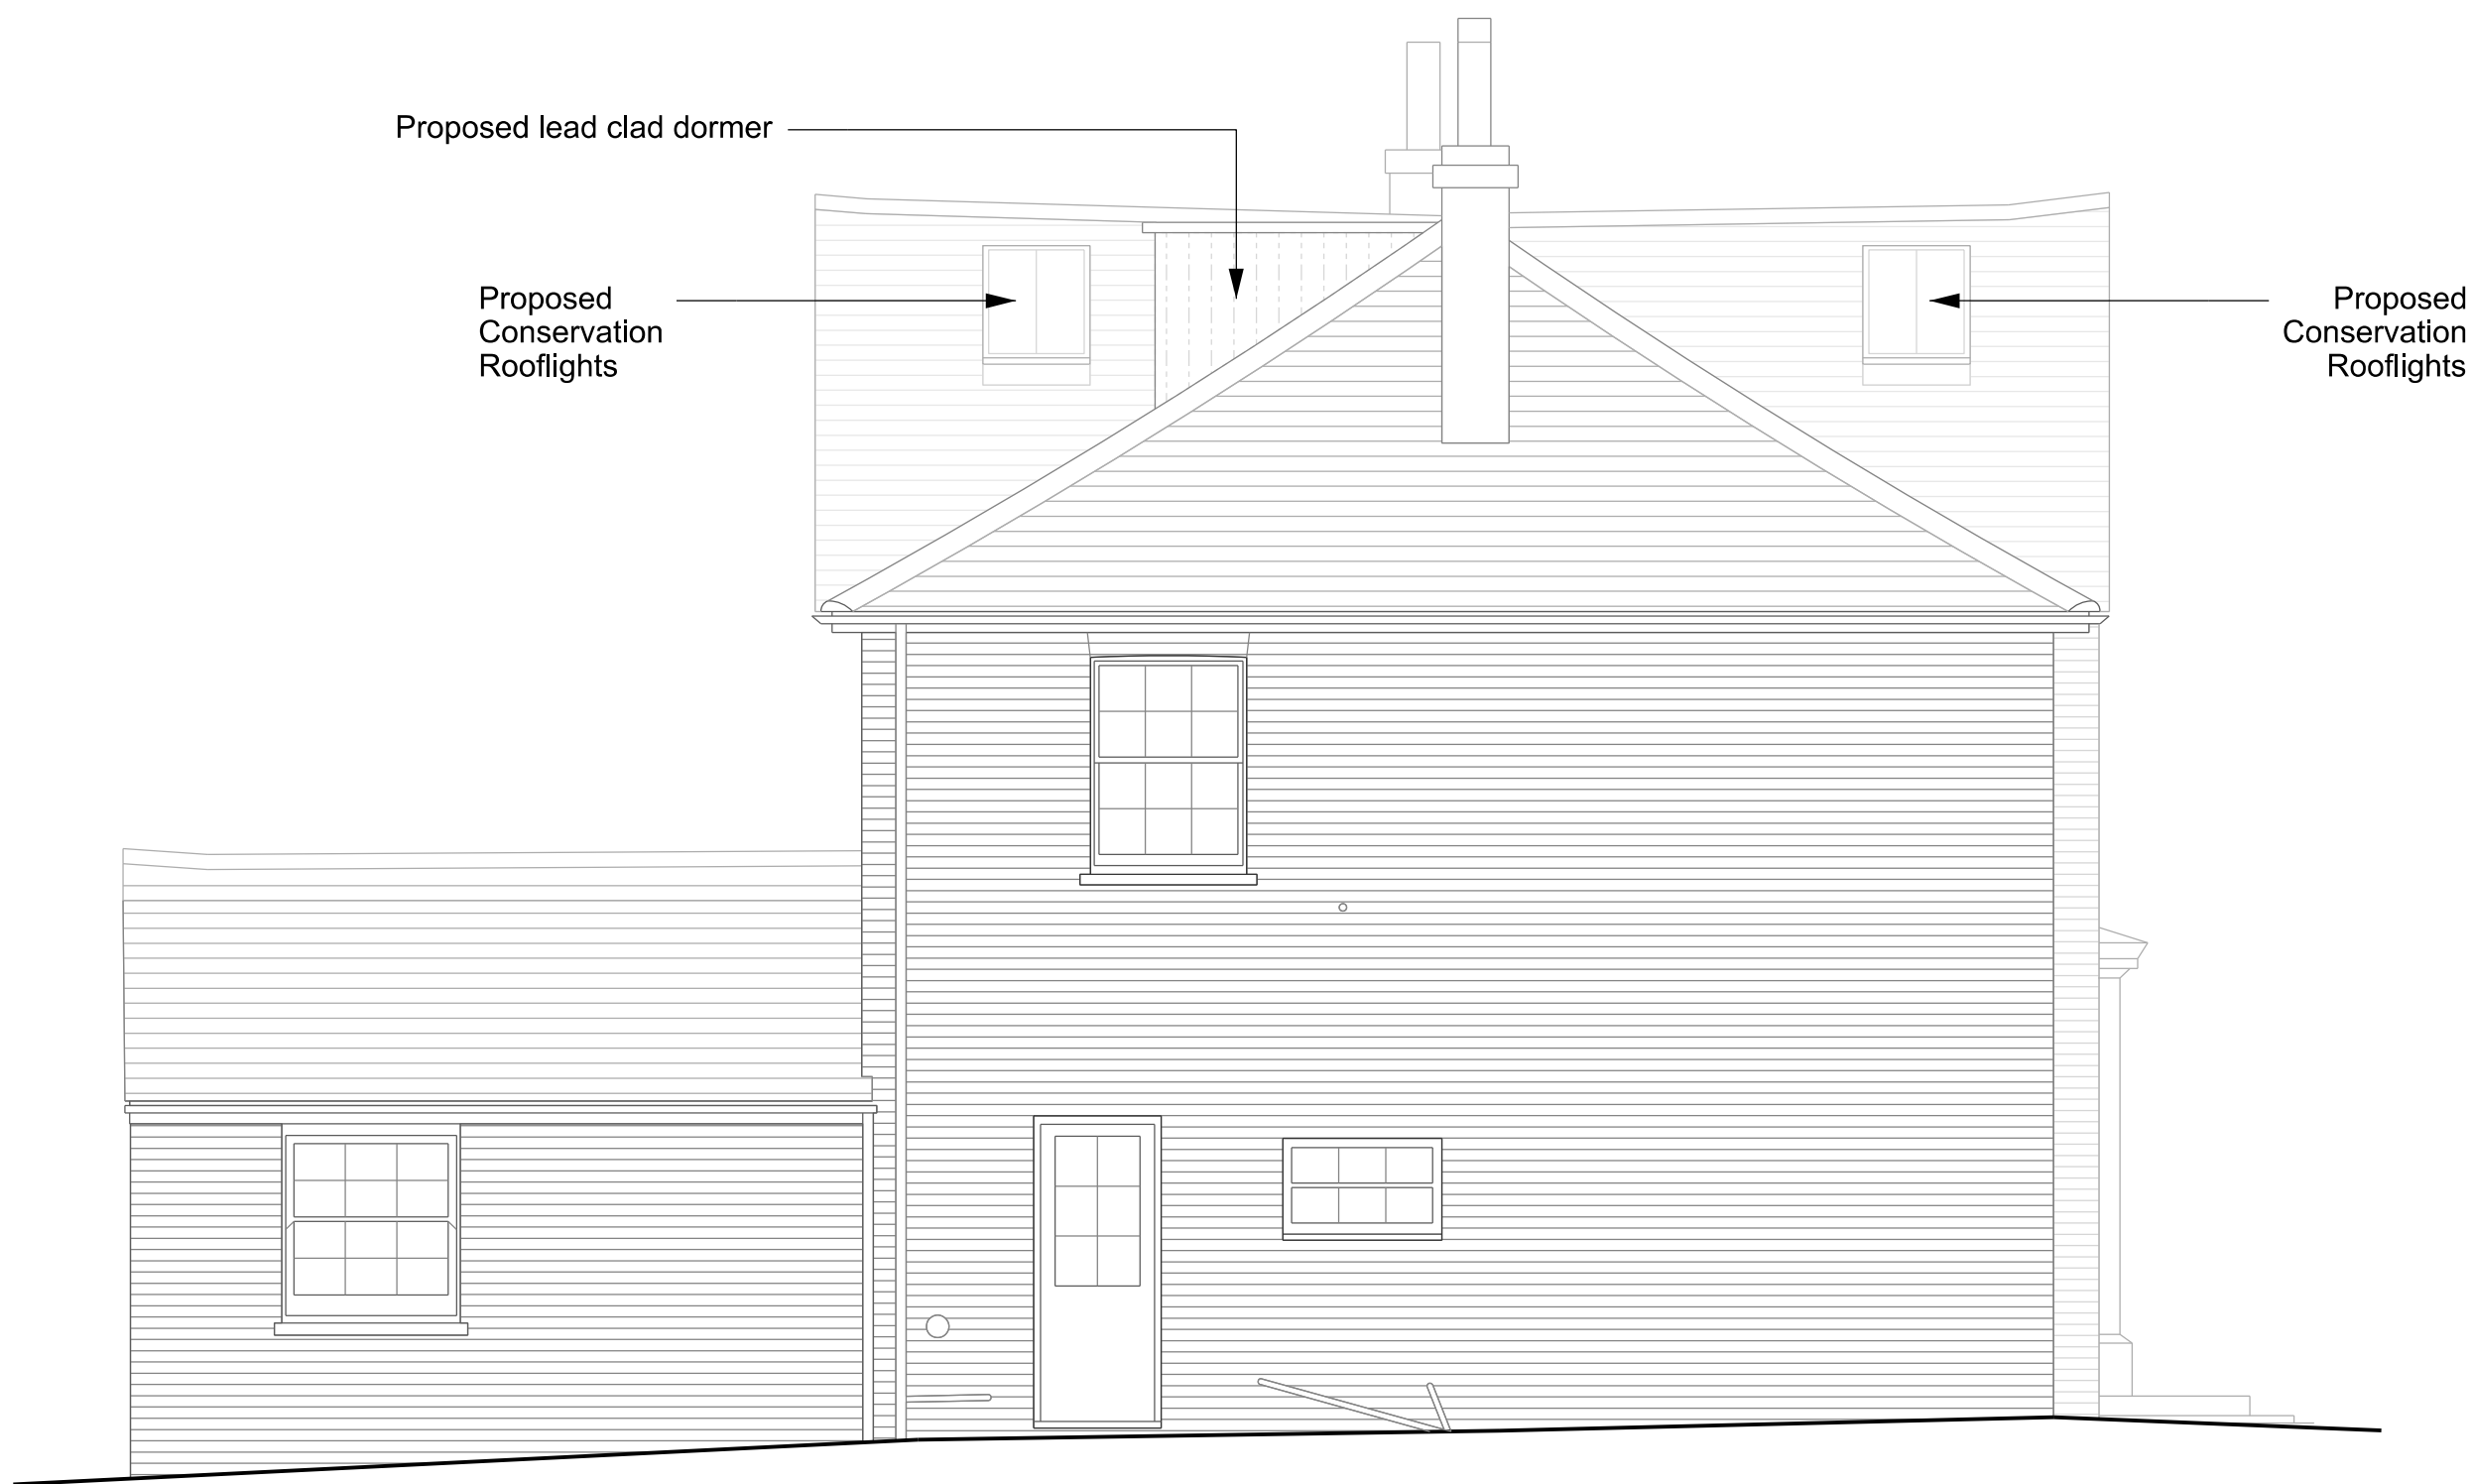

04 Proposed side elevation

ALL DIMENSIONS TO BE CHECKED ON SITE. DO NOT SCALE FROM DRAWINGS.

Existing Fabric
Proposed Fabric

0 2 4m

revision	date	
-	30.10.25	Issued for information
A	30.10.25	Client comments incorporated

Andrew Paine
Architecture

T 020 7207 5898
E studio@aparchitecture.co.uk
W www.aparchitecture.co.uk

job title
HAMSLAND HOUSE
drawing title
PROPOSED SECTIONS & ELEVATIONS

scale		status	
1:50 at A1; 1:100 at A3		FOR COMMENT	
project	drawing	revision	
23005	120	A	