

General Notes

Rev	Date	Description
	10.12.25	First Issue

Planning

Red Oaks

Applefield Road


H17 5HY

existing site plan

scale: 1:200 @A



Drawing 2506-00-01

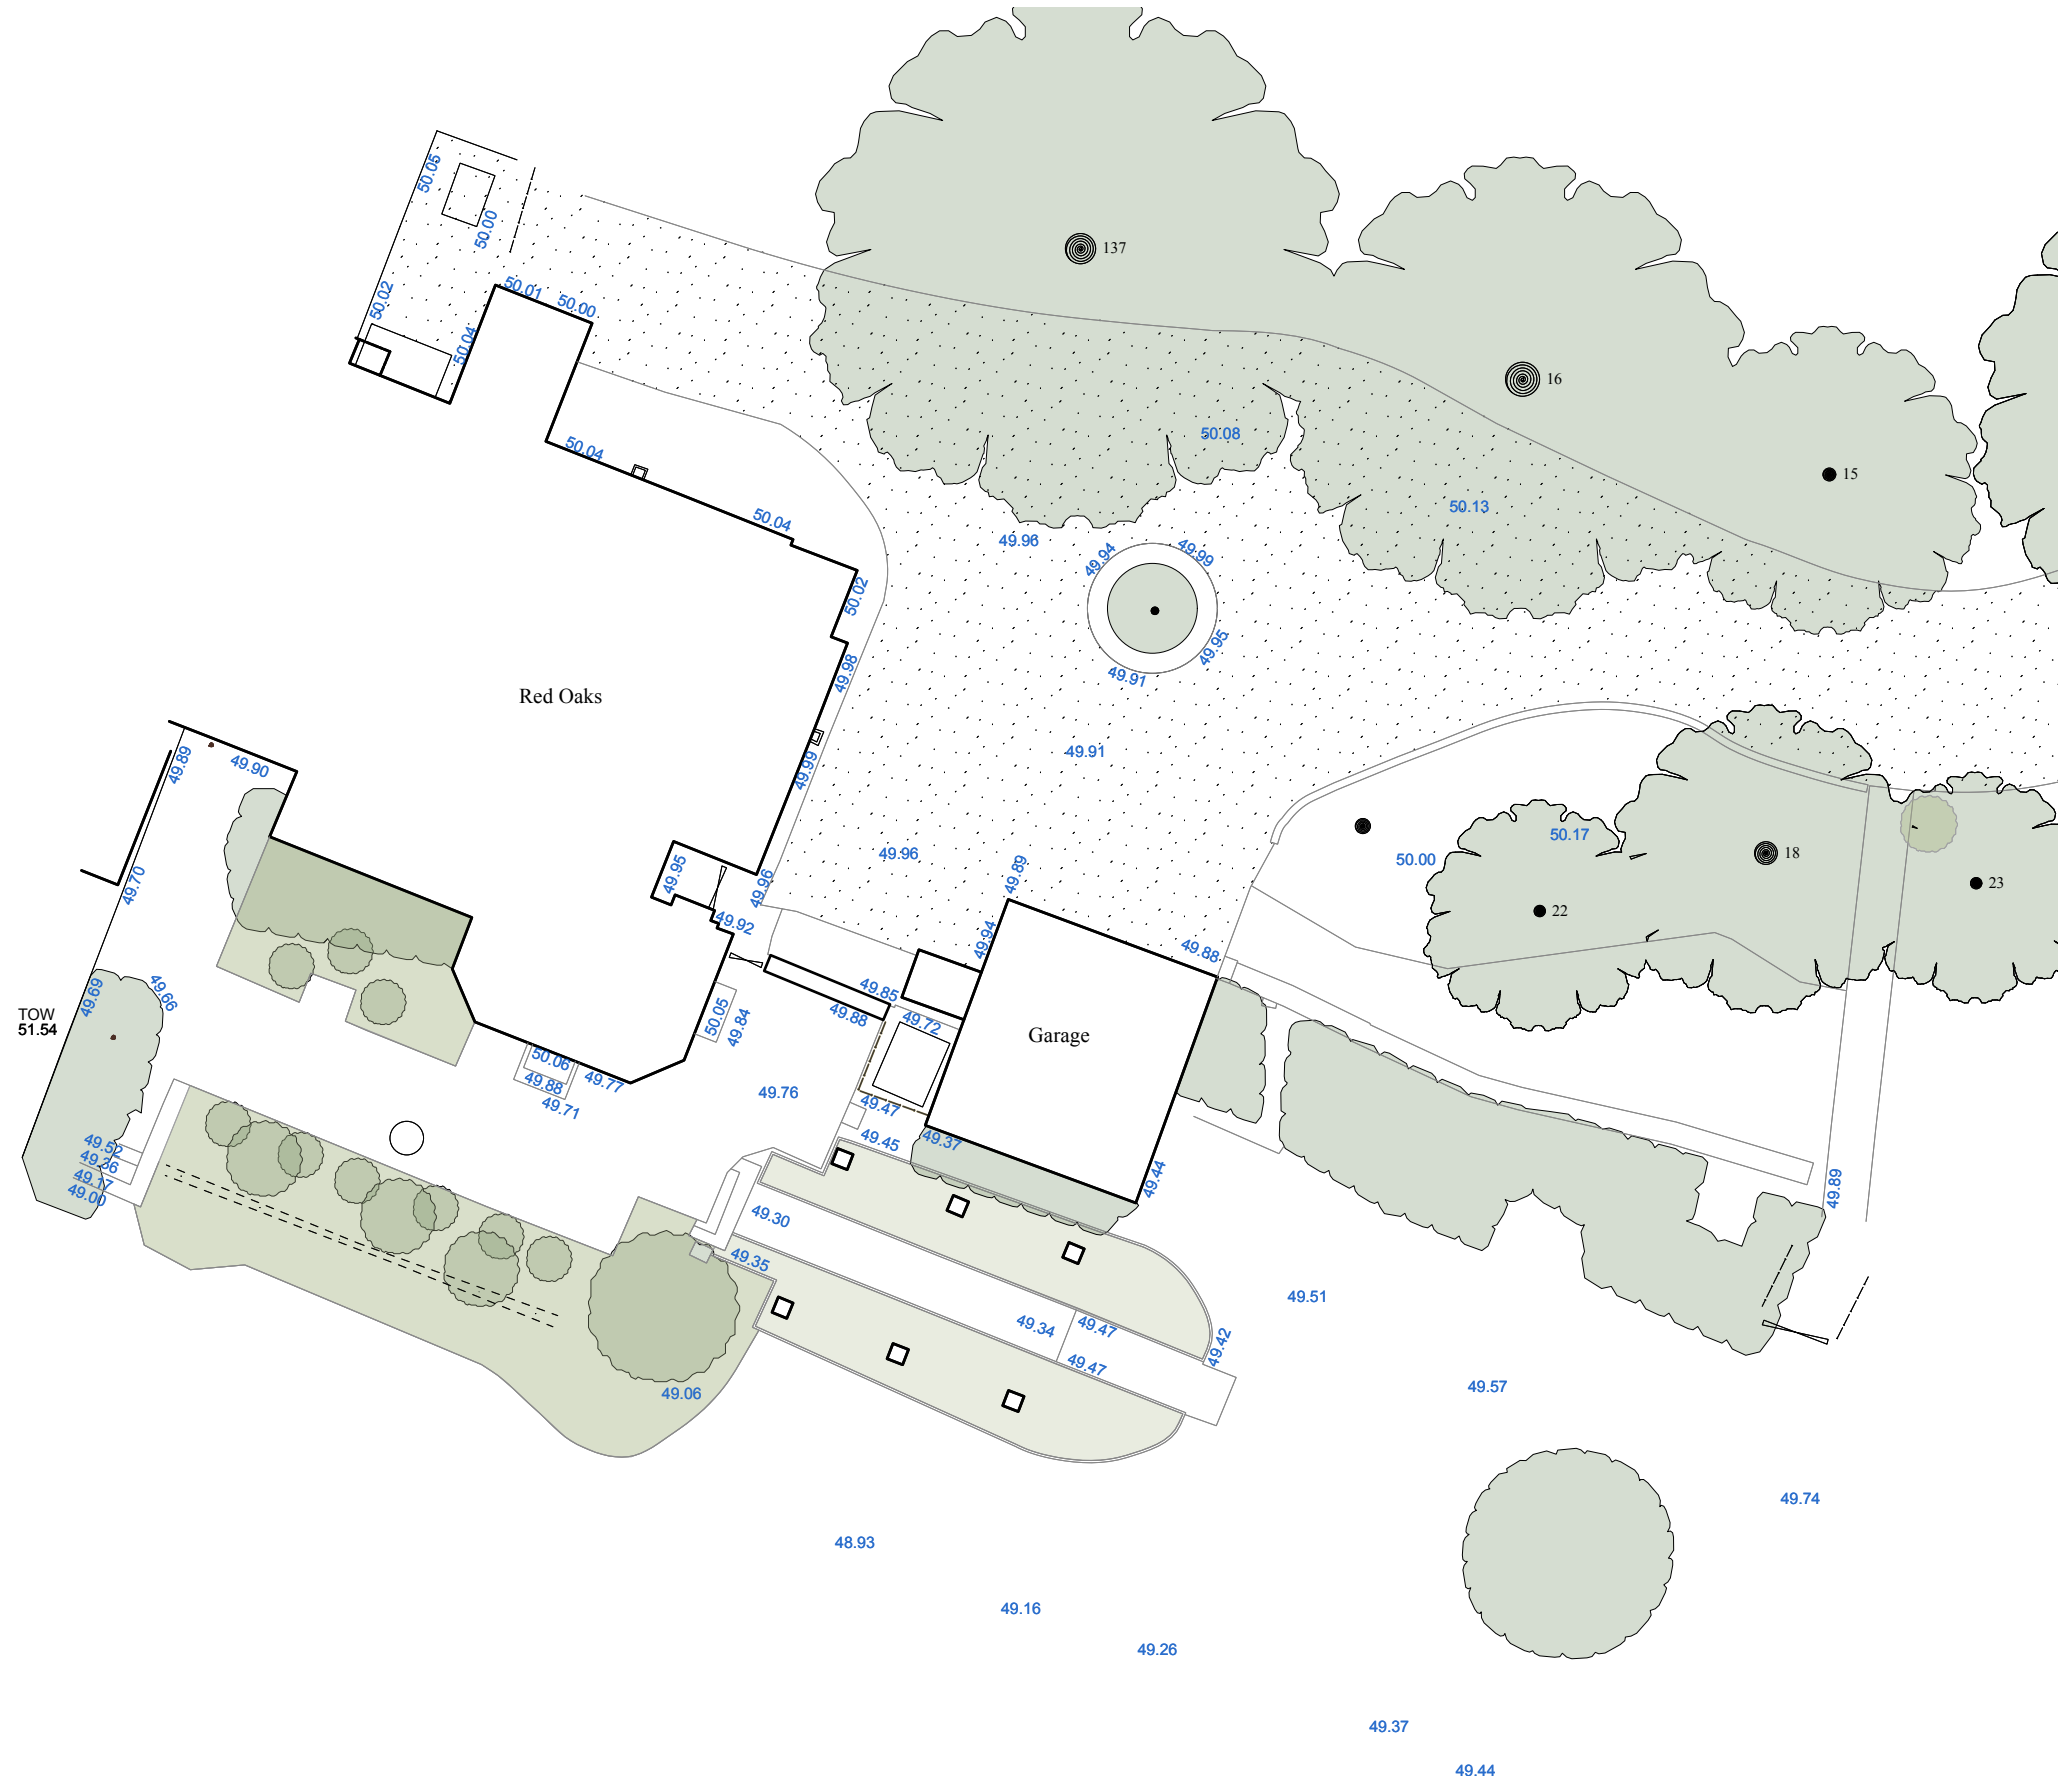

Scale bar

