
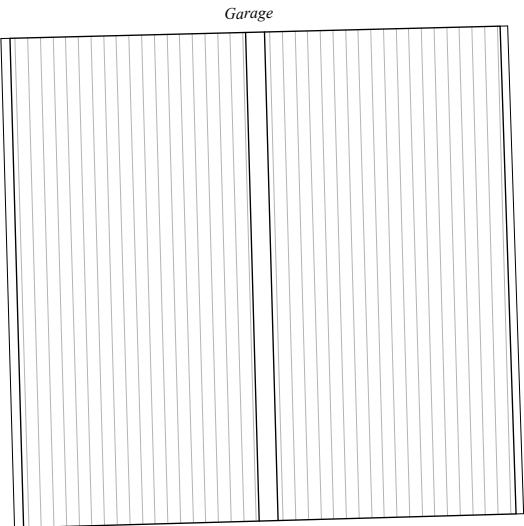


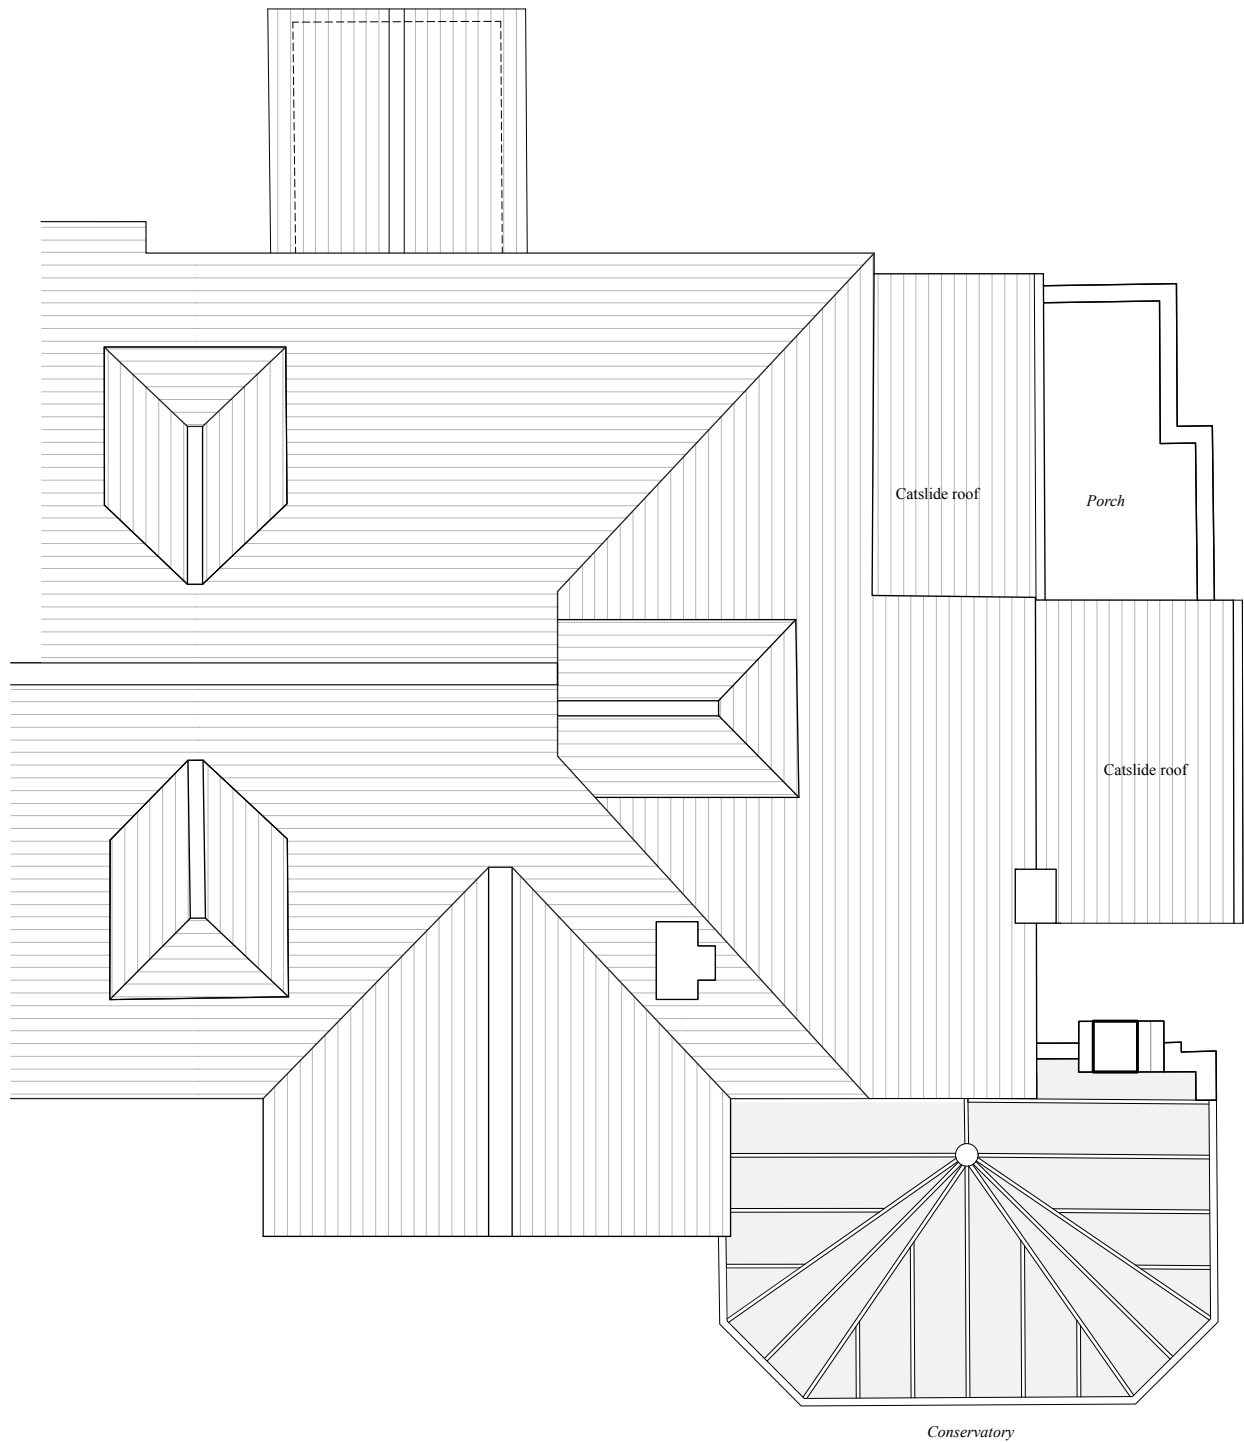

SOMMERER

Architecture & Living

55 Renfields, Haywards Heath, RH16 4UG, West Sussex

These drawings have been prepared for planning purposes and are **not** to be used as production or construction drawings.

Do not scale from this drawing unless for planning application purposes.

© *Sommerer Architecture & Living Limited 2025*

General Notes

-  Existing wall
-  Proposed wall
-  To be demolished

Rev	Date	Description
-	10.12.25	<i>First Issue</i>

Planning

Red Oaks

Staplefield Road

RH17 5HY

Existing roof plan

Scale: 1:100@A3

Revision: -



Drawing 2506-00-13

