



General Notes

-  Existing wall
-  Proposed wall
-  To be demolished

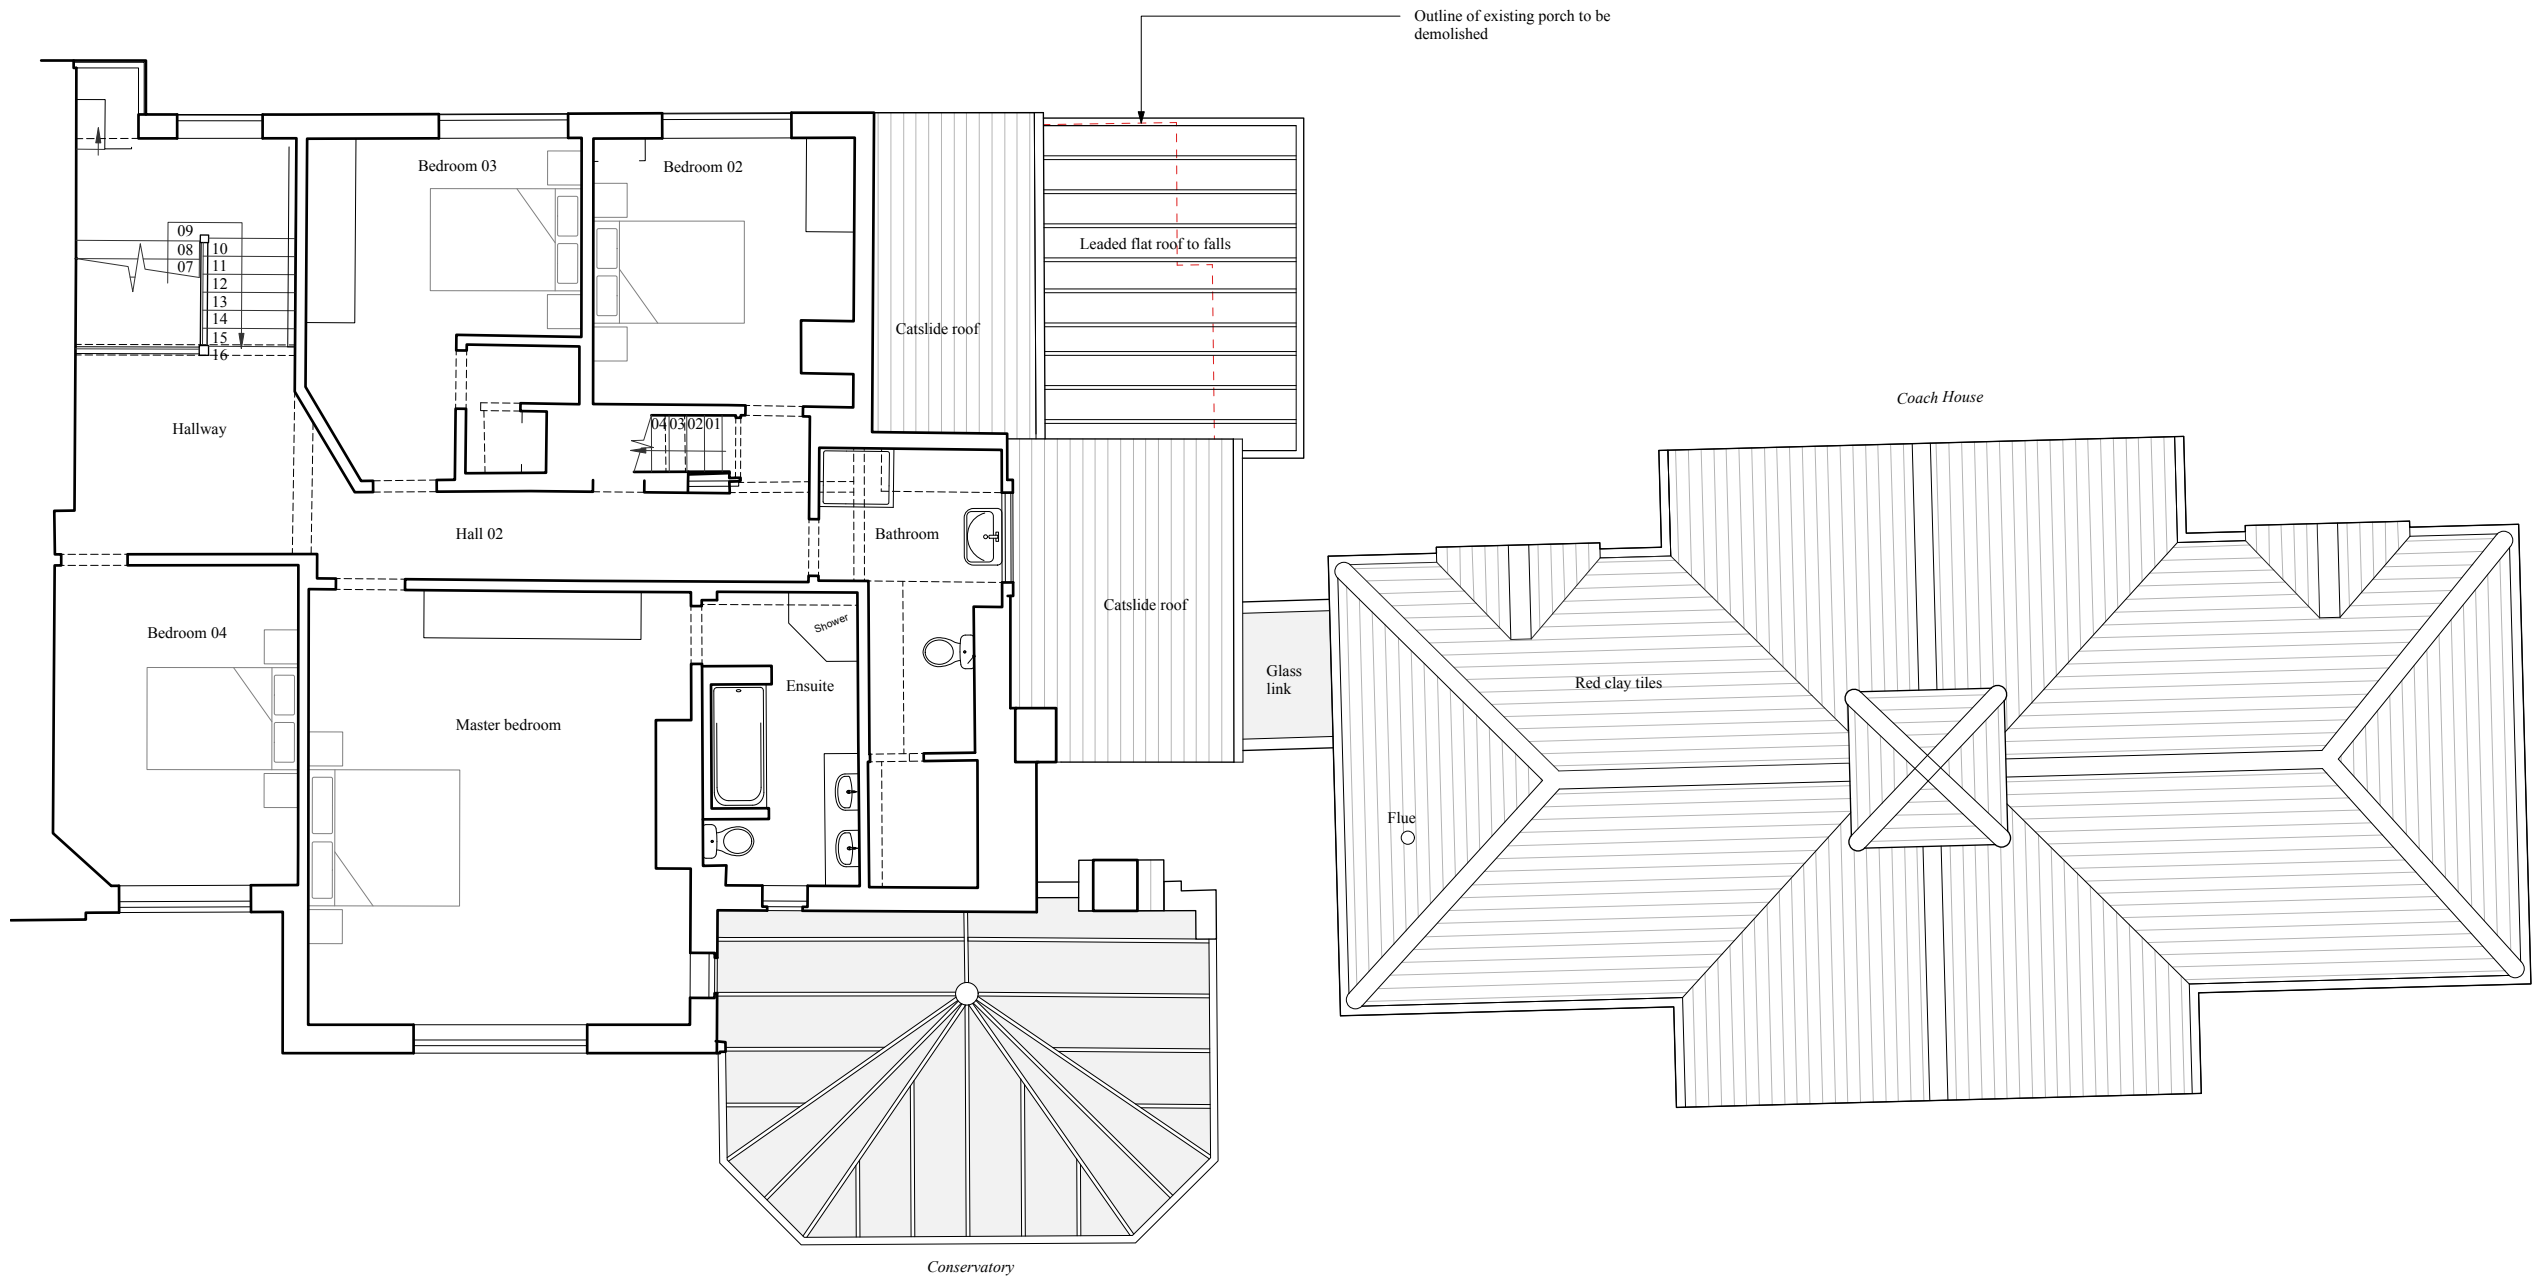

There are **no** changes proposed to this floor

 

Rev	Date	Description
-	10.12.25	First Issue

Planning

Red Oaks

Staplefield Road
RH17 5HY

Proposed first floor plan

Scale: 1:100@A3
Revision: /



Drawing 2506-01-11