


These drawings have been prepared for planning purposes and are **not** to be used as production or construction drawings.

Do not scale from this drawing unless for planning application purposes.


© Sommerer Architecture & Living Limited 2025

General Notes

-  Existing wall
-  Proposed wall
-  To be demolished

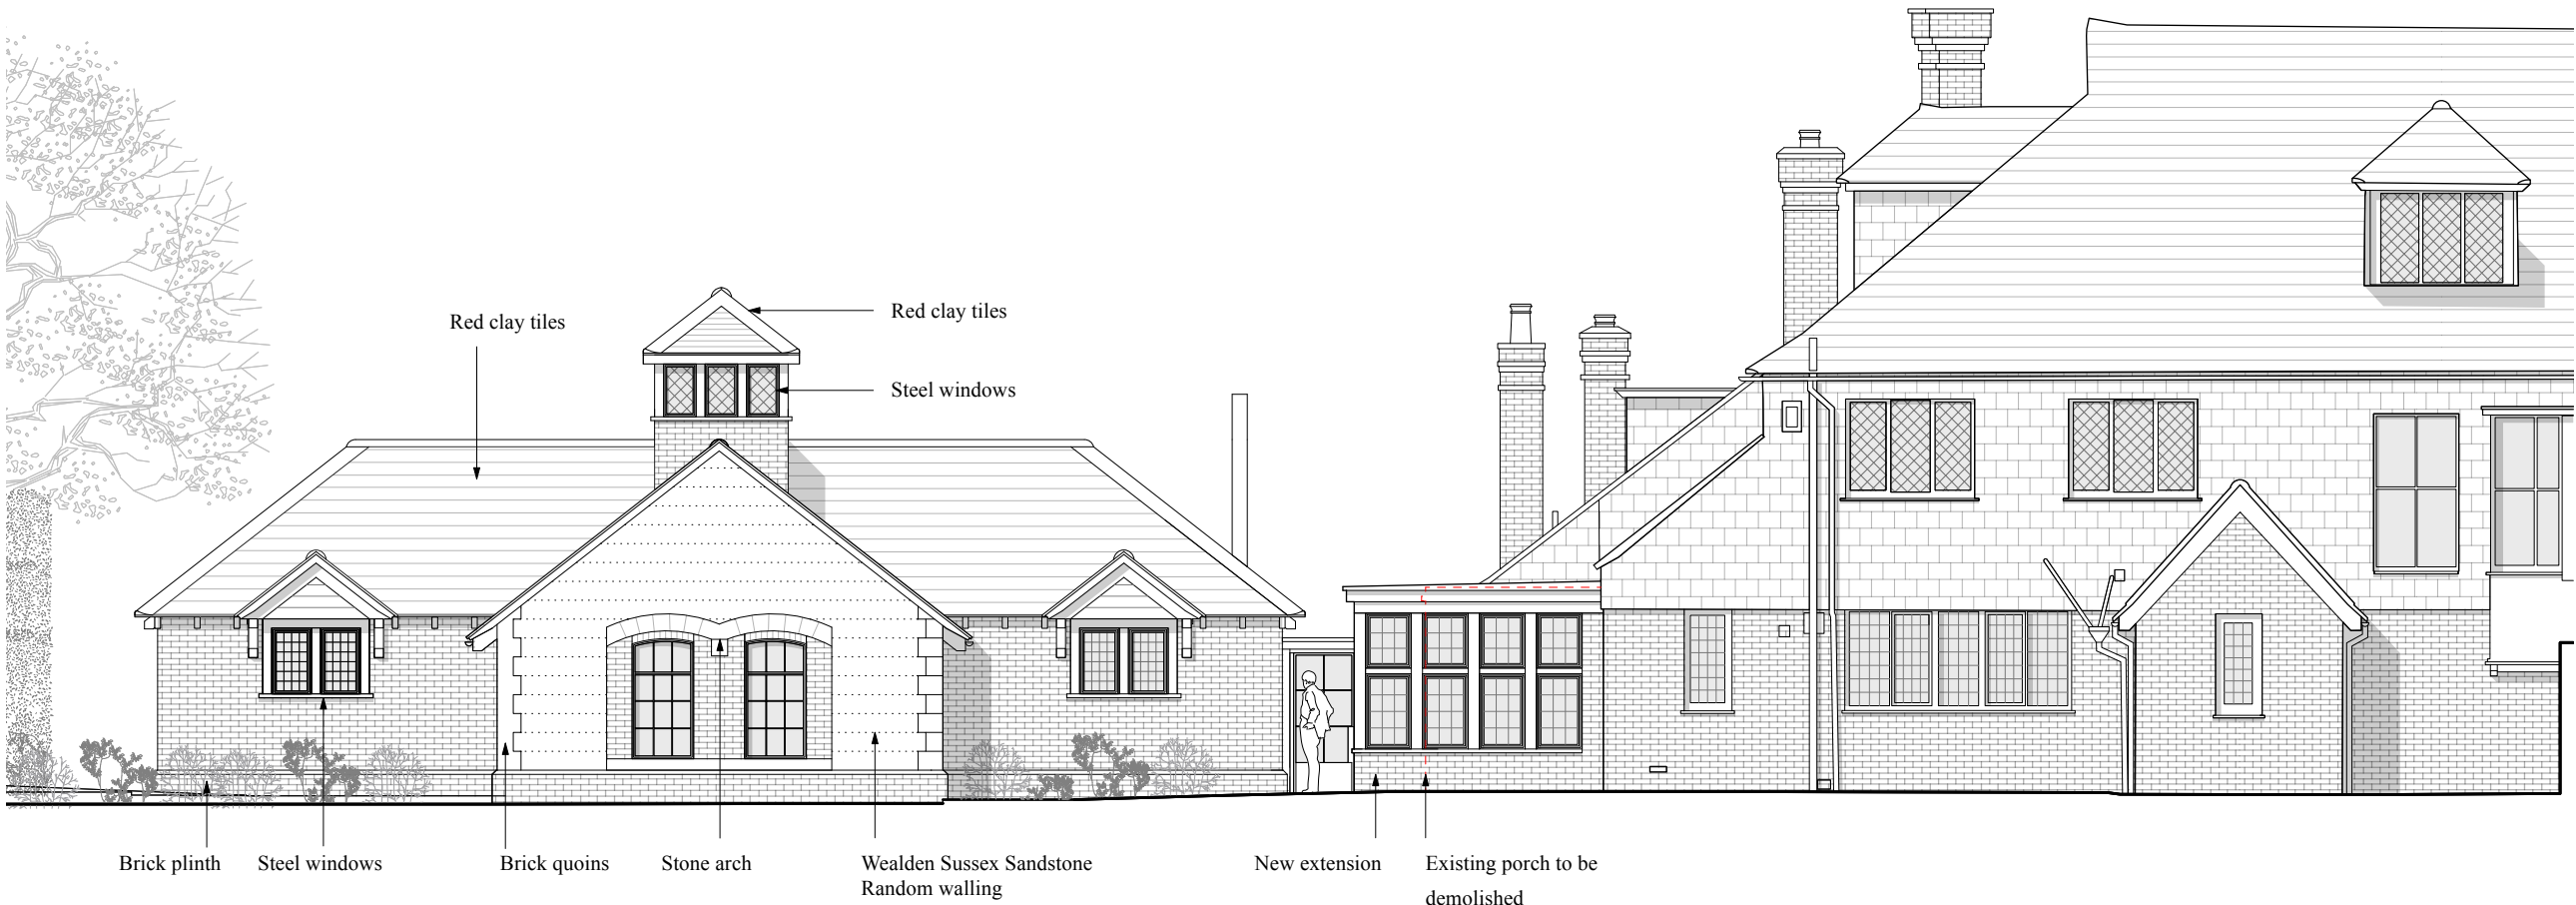

North Elevation

 

Rev	Date	Description
-	10.12.25	First Issue

Planning

Red Oaks

Staplefield Road
RH17 5HY

Proposed north elevation
Scale: 1:100@A3
Revision: /