

These drawings have been prepared for planning purposes
and are **not** to be used as production or construction drawings.

Do not scale from this drawing unless for planning
application purposes.

© Sommerer Architecture & Living Limited 2025

General Notes

Rev	Date	Description
-	10.12.25	First Issue

Planning

Red Oaks

Staplefield Road


RH17 5HY

Bin store - west elevation

Scale: 1:50@A3

Revision: -

Drawing 24506-01-26

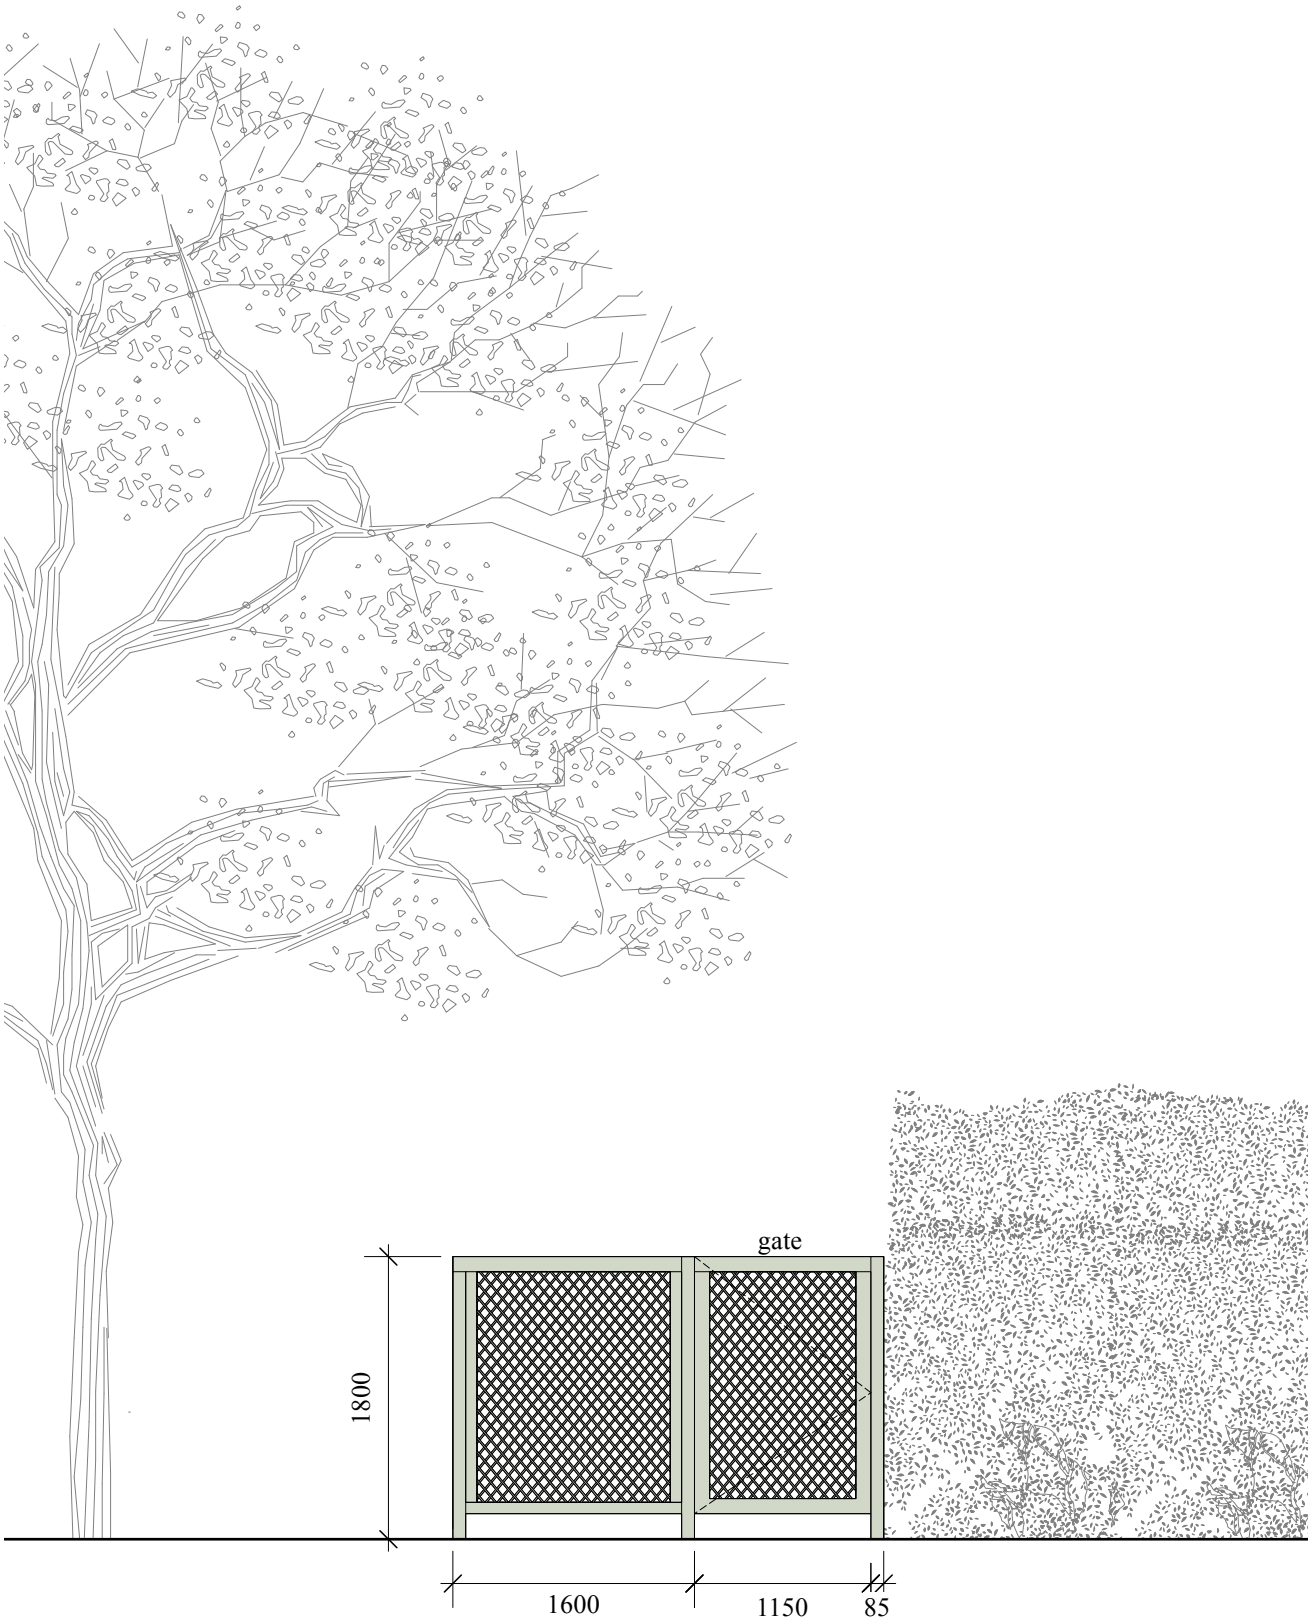

West Elevation - bin store

Scale bar

