


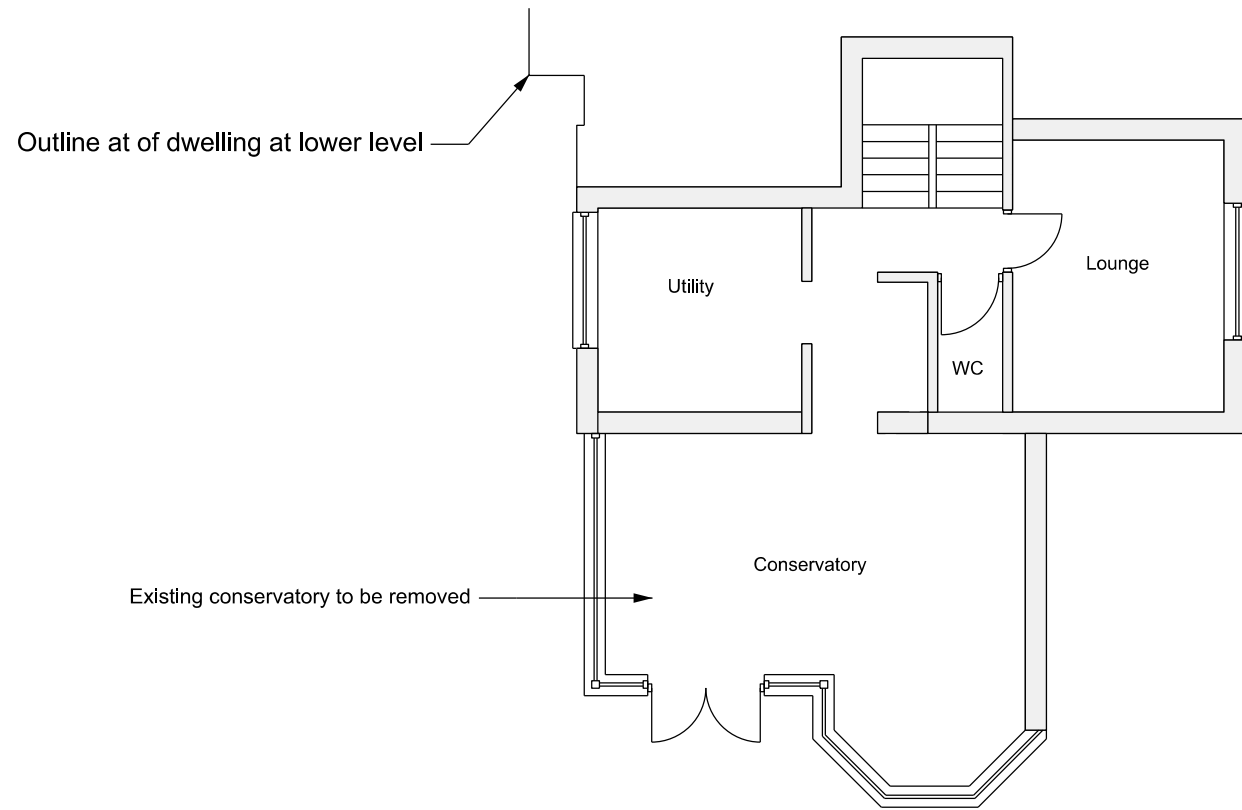

Existing Ground Floor
Scale 1:100



Existing Side Elevation
Scale 1:100



Existing Front Elevation
Scale 1:100



Existing Rear Elevation
Scale 1:100



Client Mr & Mrs Lewis	Title Proposed Single Storey Side Extension Existing Plan & Elevations	Drawn By	Size A3	Date 25/10/25
		Drawing Number JBD/RH19/4TH/051		Rev A

Title
5 Kings Copse,
East Grinstead,
West Sussex,
RH19 4TH