


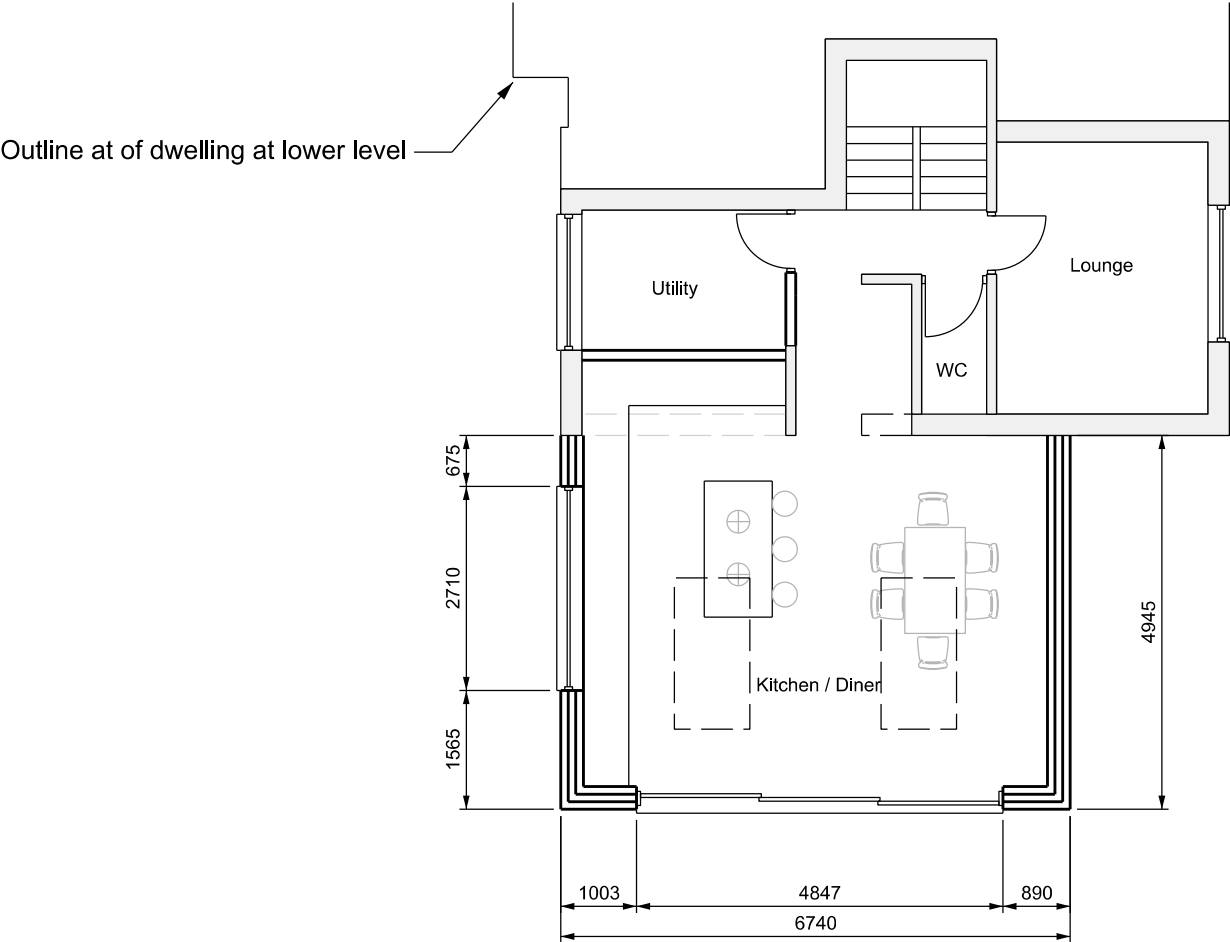

Proposed Ground Floor

Scale 1:100



Proposed Front Elevation

Scale 1:100



Proposed Side Elevation

Scale 1:100



Proposed Rear Elevation

Scale 1:100



Client
Mr & Mrs Lewis

Title
5 Kings Copse,
East Grinstead,
West Sussex,
RH19 4TH

Title
Proposed Single Storey Side Extension
Proposed Plan & Elevations

Drawn By

Size

A3

Date

25/10/25

Drawing Number

JBD/RH19/4TH/052

Rev

A