


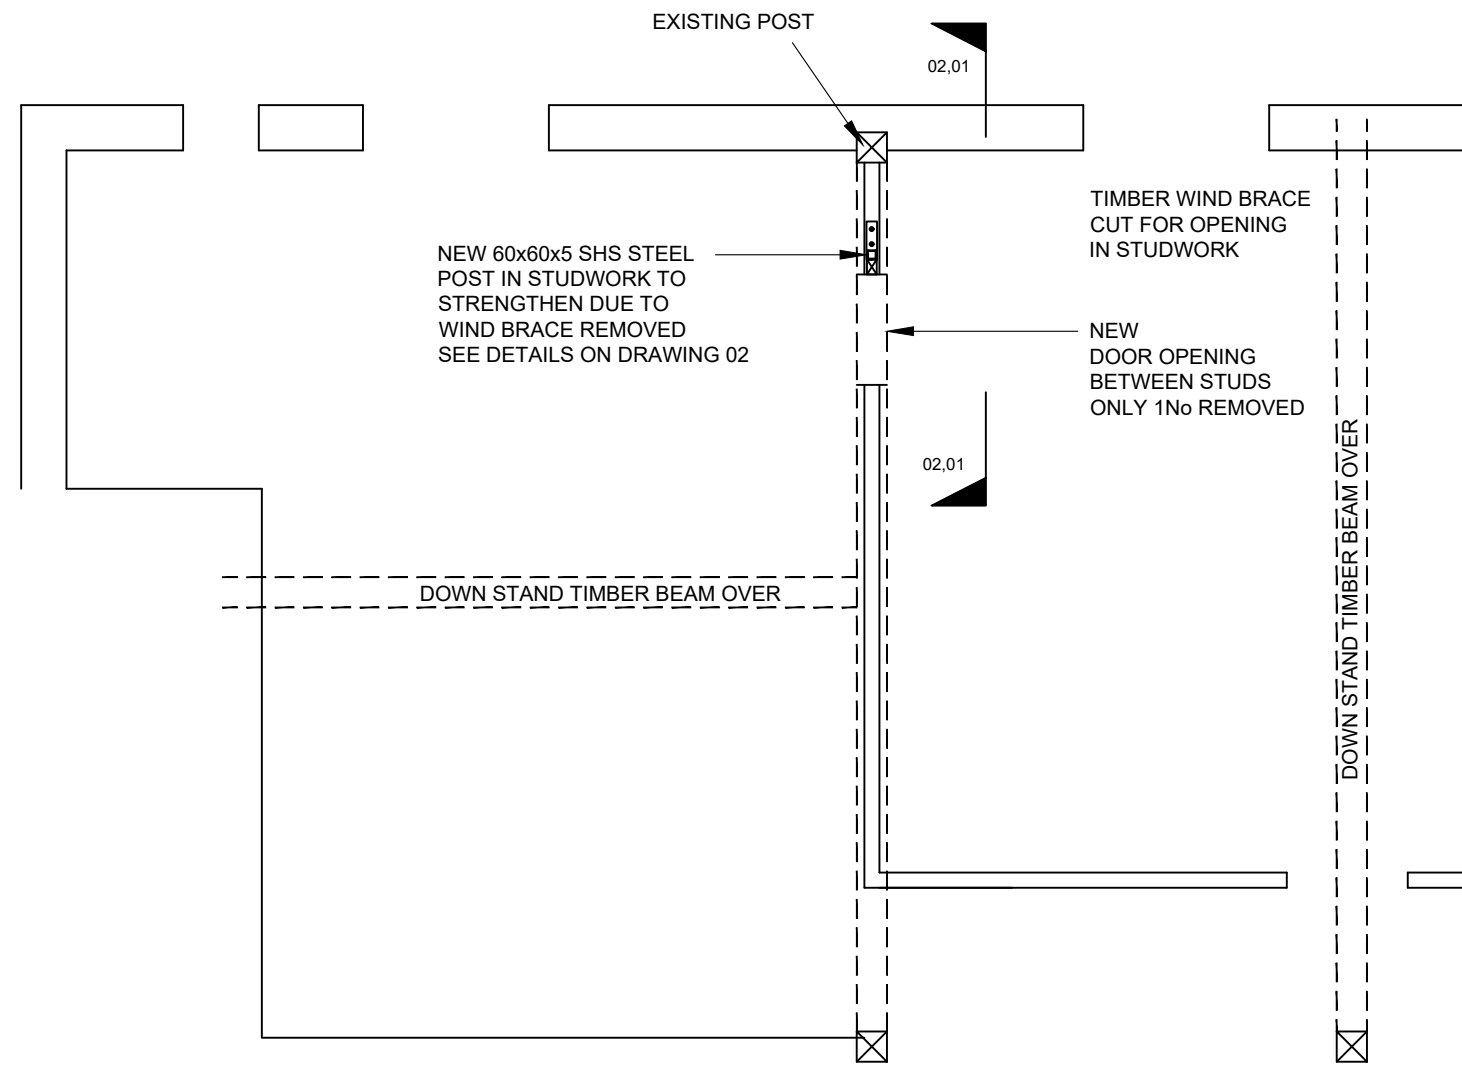

ALTERATIONS TO BE APPROVED BY CONSERVATION OFFICERS AND OBTAIN LISTED BUILDING CONSENT BEFORE CONSTRUCTION. PLANNING APPLICATIONS BY OTHERS

TEMPORARY WORKS TO MAIN CONTRACTORS METHOD STATEMENT

DO NOT DIRECTLY SCALE FROM THIS DRAWING. USE SITE DIMENSIONS FOR SETTING OUT

NOTE DRAWINGS AND CALCULATIONS ARE ONLY TO COVER PART A OF THE BUILDING REGULATIONS - ELLIS STRUCTURES HAVE NOT BEEN APPOINTED AS THE PRINCIPAL DESIGNER CONTACT OTHERS FOR THIS ROLE

01,01 PART FIRST FLOOR PLAN
SHOWING NEW DOOR OPENING
SCALE 1:50

-	-	-	-
rev	date	by	comment
ellis structures Chartered Consulting Structural & Civil Engineers			
client	Geoff Zeidler		T : 01273 470088
address	Bishop's Place London Road Hassocks		contact@ellisstructures.com www.ellisstructures.com 49b Cliffe High Street Lewes, East Sussex BN7 2AN
drawing title	PART FIRST FLOOR PLAN SHOWING NEW OPENING & STRENGTHENING WORK		drawn by PJE date OCT 2025
scale	1:50 @A3	job no 25208	drawing no 01
			rev -