


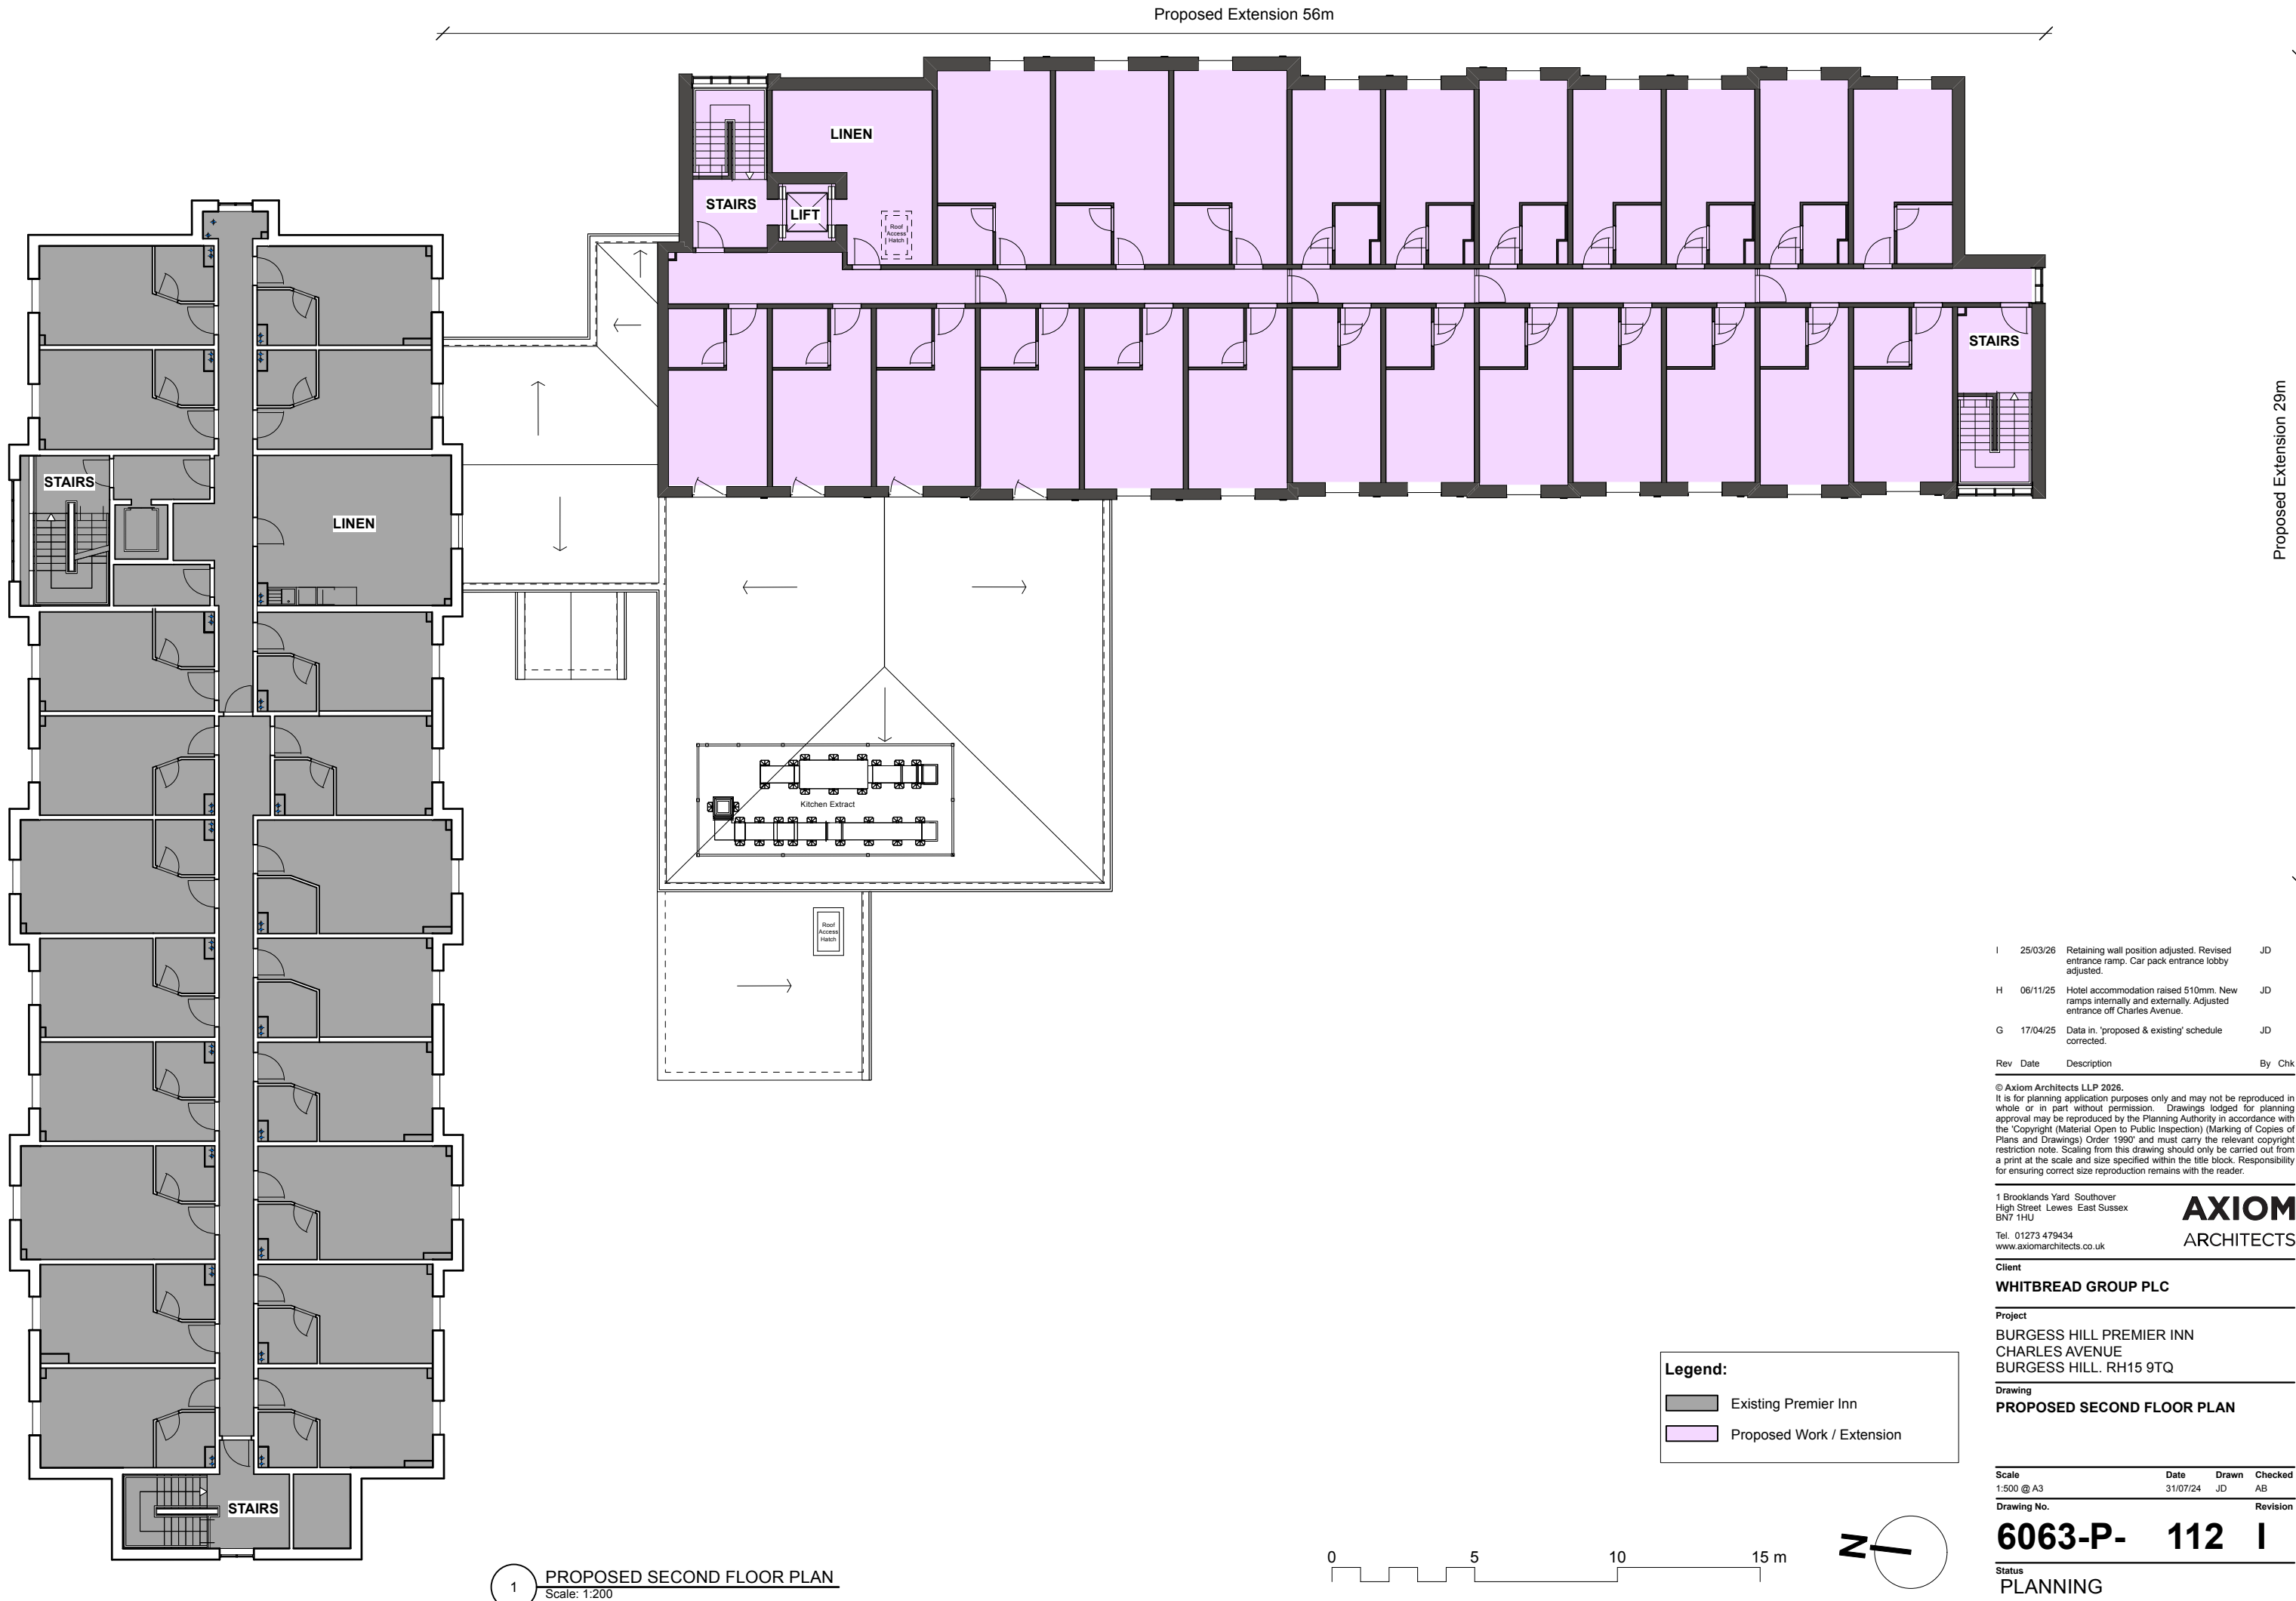

Rev	Date	Description	By	Chk
I	25/03/26	Retaining wall position adjusted. Revised entrance ramp. Car park entrance lobby adjusted.	JD	
H	06/11/25	Hotel accommodation raised 510mm. New ramps internally and externally. Adjusted entrance off Charles Avenue.	JD	
G	17/04/25	Data in 'proposed & existing' schedule corrected.	JD	

© Axiom Architects LLP 2026.
It is for planning application purposes only and may not be reproduced in whole or in part without permission. Drawings lodged for planning approval may be reproduced by the Planning Authority in accordance with the 'Copyright (Material Open to Public Inspection) (Marking of Copies of Plans and Drawings) Order 1990' and must carry the relevant copyright restriction note. Scaling from this drawing should only be carried out from a print at the scale and size specified within the title block. Responsibility for ensuring correct size reproduction remains with the reader.

1 Brooklands Yard Southover
High Street Lewes East Sussex
BN7 1HU
Tel. 01273 479434
www.axiomarchitects.co.uk

AXIOM
ARCHITECTS

Client
WHITBREAD GROUP PLC

Project
BURGESS HILL PREMIER INN
CHARLES AVENUE
BURGESS HILL. RH15 9TQ

Drawing
PROPOSED SECOND FLOOR PLAN

Scale	Date	Drawn	Checked
1:500 @ A3	31/07/24	JD	AB
Drawing No.	Revision		

6063-P- 112 I
Status
PLANNING