



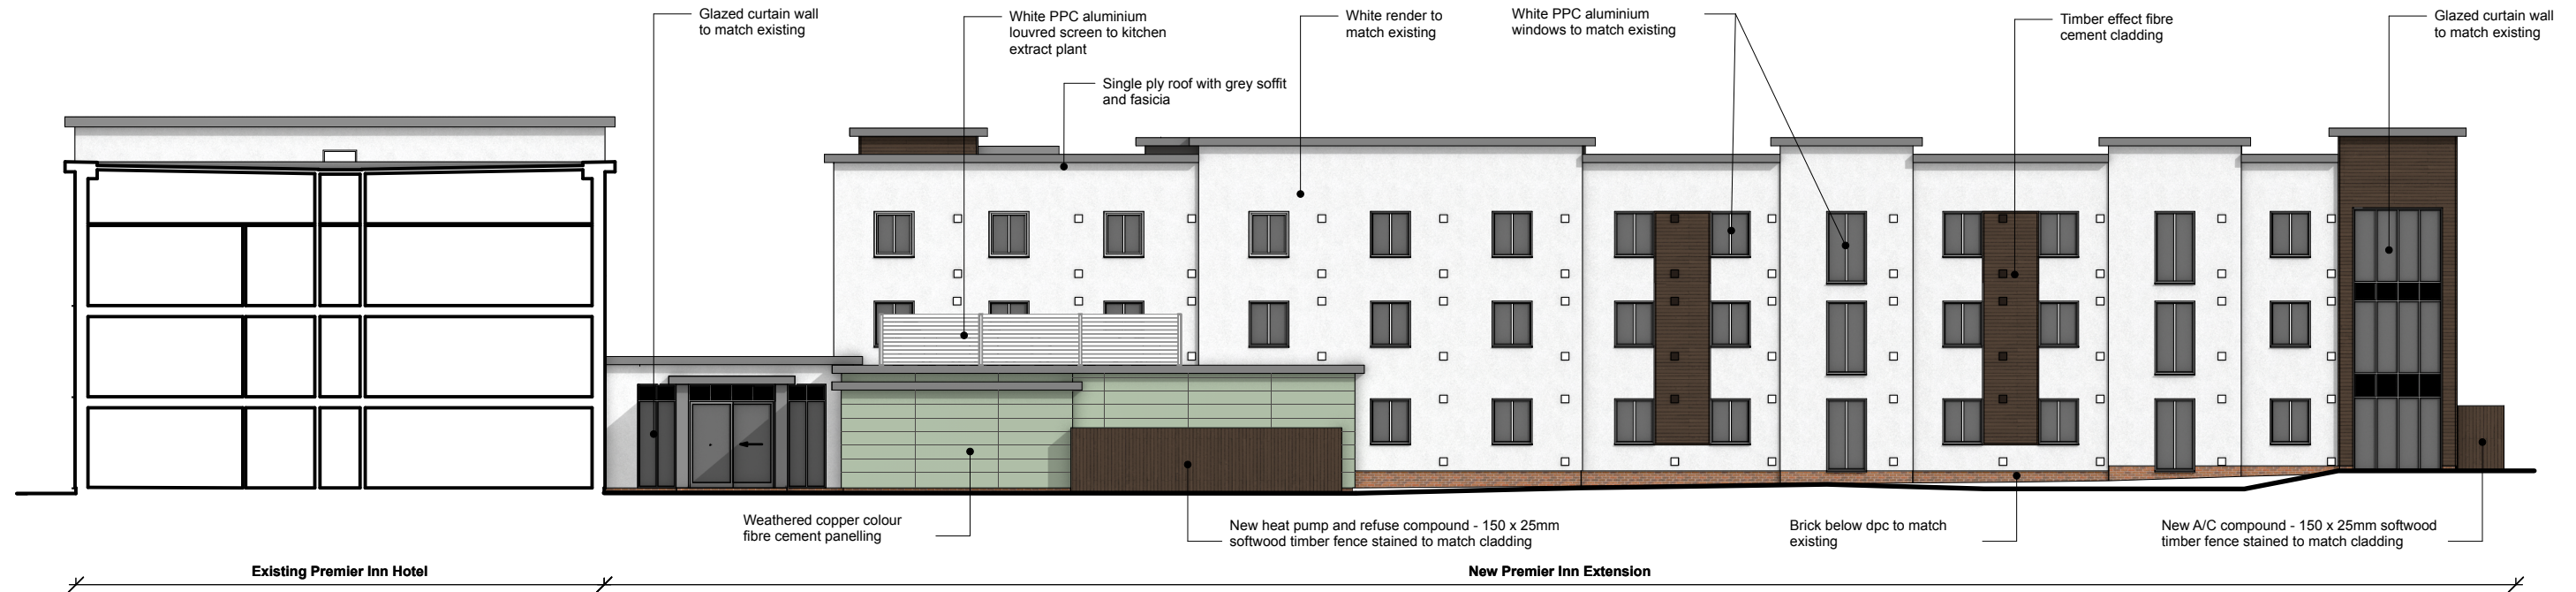

1 Proposed West Elevation
Scale: 1:200

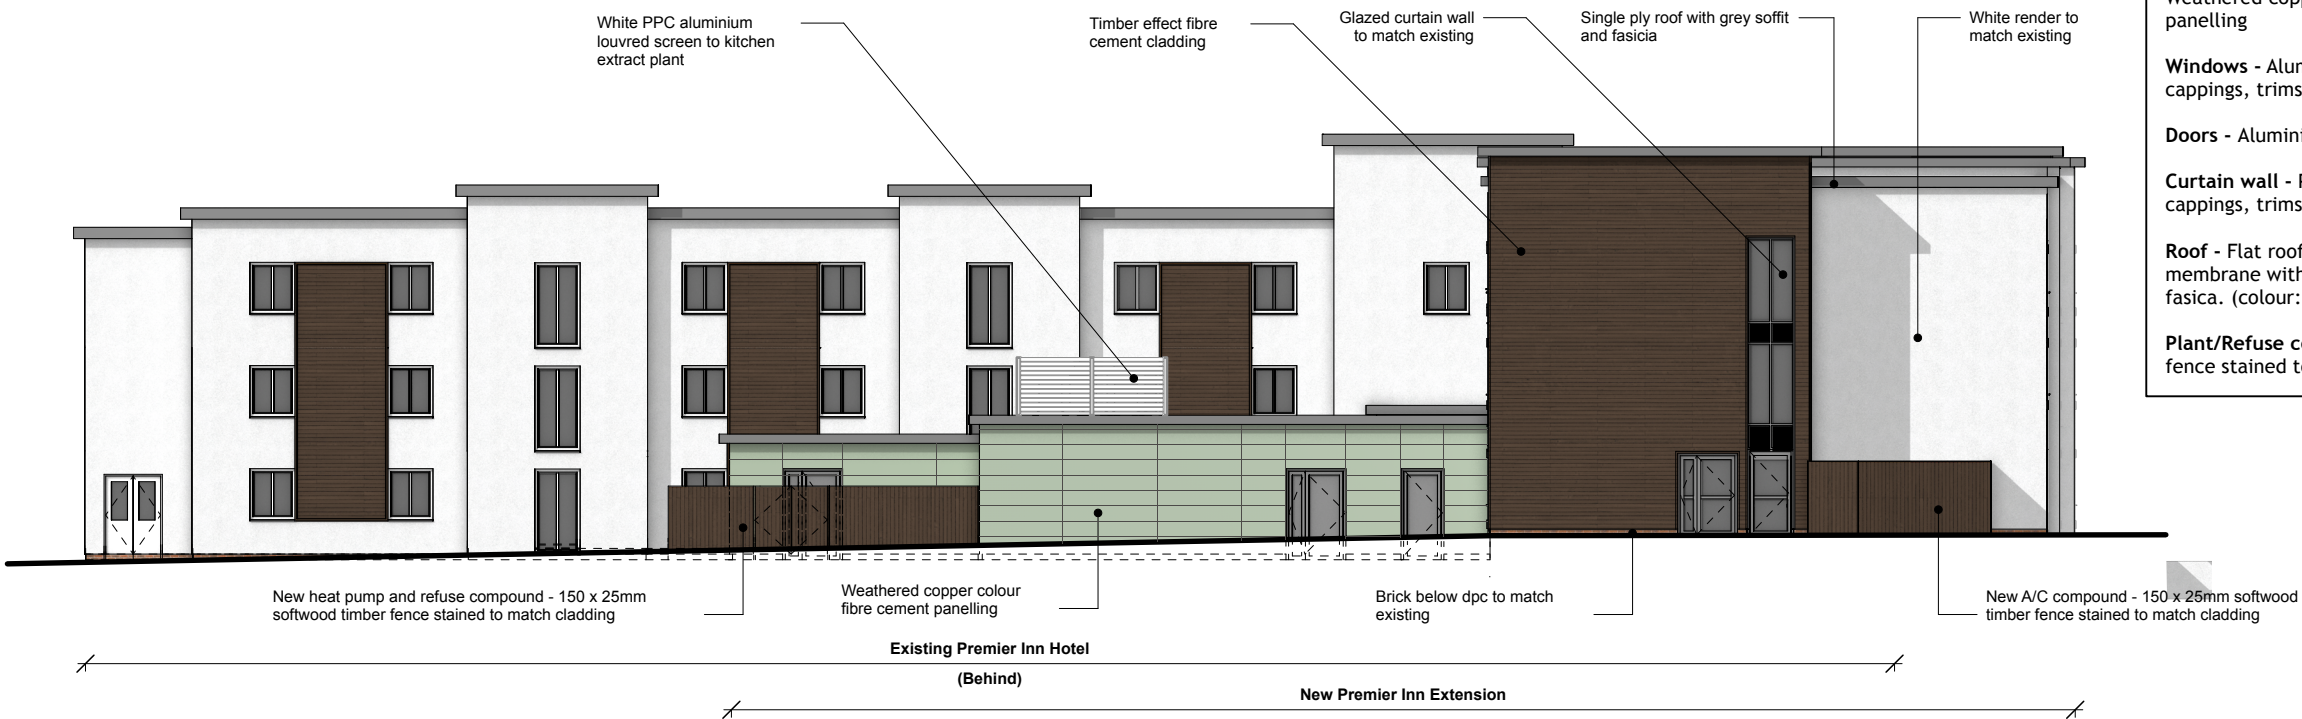

2 Proposed South Elevation
Scale: 1:200

Proposed Materials:

Walls - Lightly-textured render (colour: White). Brick plinth below dpc

Cedral timber effect fibre cement T&G cladding (colour: to complement existing timber cladding)

Weathered copper colour fibre cement panelling


Windows - Aluminium frames, sills, cappings, trims etc. (colour: white)

Doors - Aluminium (colour: white/grey).

Curtain wall - PPC aluminium frame, sills, cappings, trims etc. (colour: light grey)

Roof - Flat roof: single ply waterproof membrane with grey painted soffit and fascia. (colour: white/grey)

Plant/Refuse compounds - Softwood fence stained to match cladding.

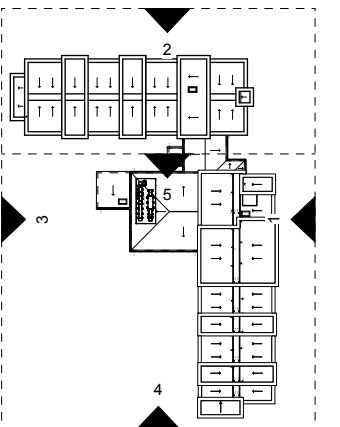

Proposed Roof Key Plan
1:1500

Rev	Date	Description	By	Chk
D	25/03/26	Retaining wall position adjusted. Revised entrance ramp. Car pack entrance lobby adjusted.	JD	
C	06/11/25	Hotel accommodation raised 510mm. Roof over link building adjusted.	JD	
B	07/04/25	Ground level updated. Reception link & restaurant roof amended. Kitchen extract and supply added.	JD	AB

Rev Date Description By Chk

1 Brooklands Yard Southover
High Street Lewes East Sussex
BN7 1HU
Tel. 01273 479434
www.axiomarchitects.co.uk

AXIOM
ARCHITECTS

Client
WHITBREAD GROUP PLC

Project
BURGESS HILL PREMIER INN
CHARLES AVENUE
BURGESS HILL. RH15 9TQ

Drawing
PROPOSED WEST & SOUTH ELEVATIONS

Scale	Date	Drawn	Checked
1:200 @ A3	31/07/2025	JD	AB

Drawing No. Revision

6063-P- 211 D

Status
PLANNING

