




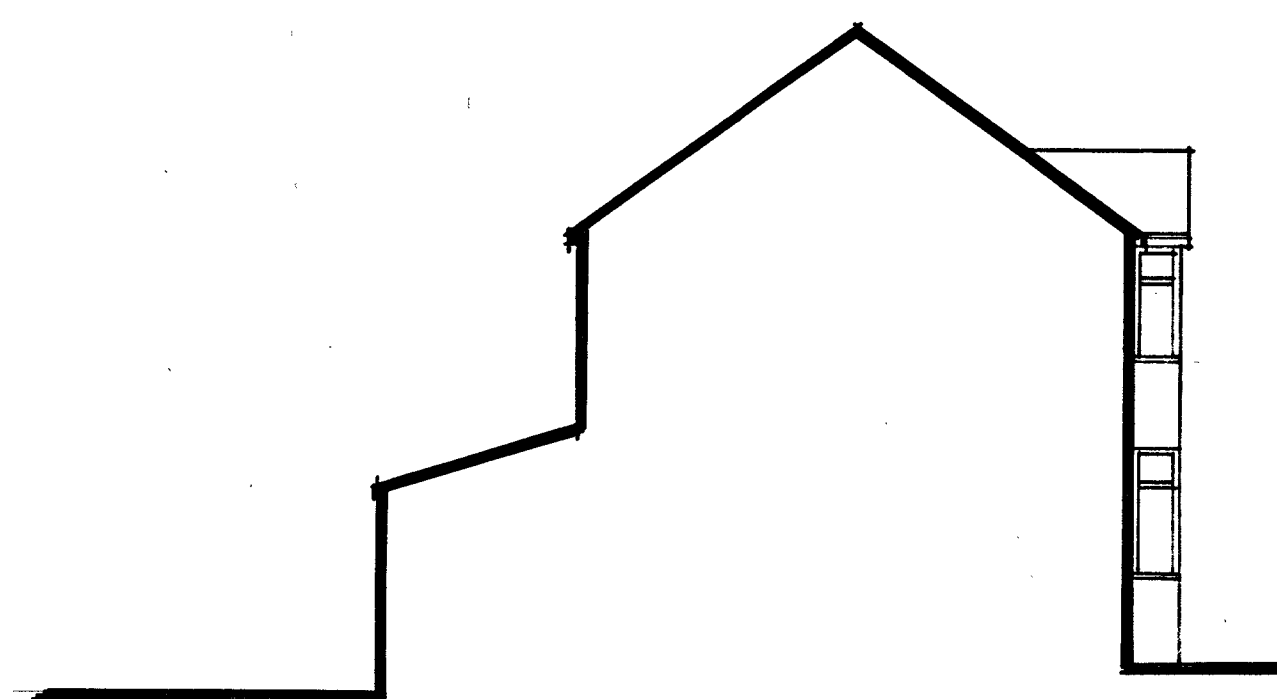


South Elevation

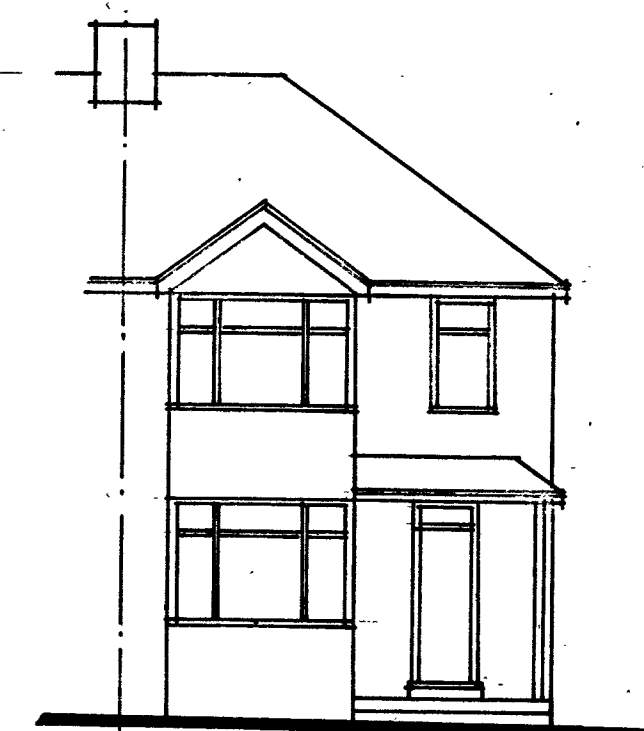


East Elevation

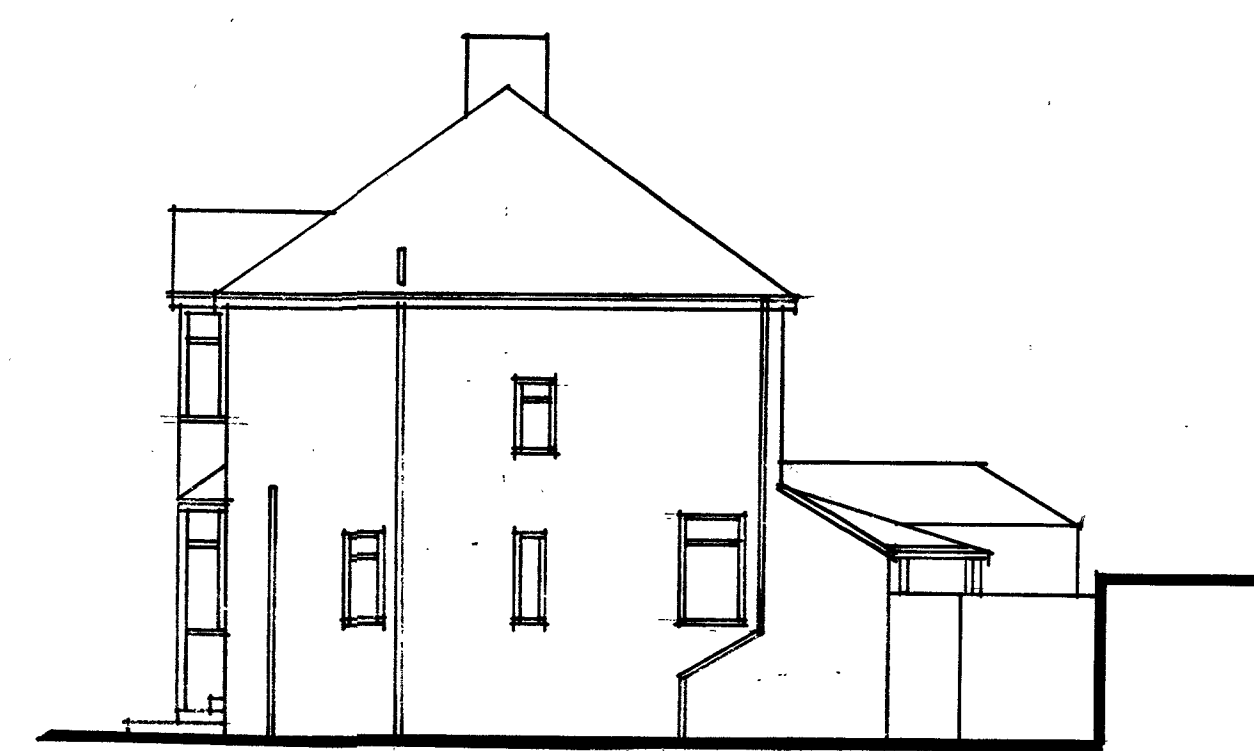

North Elevation

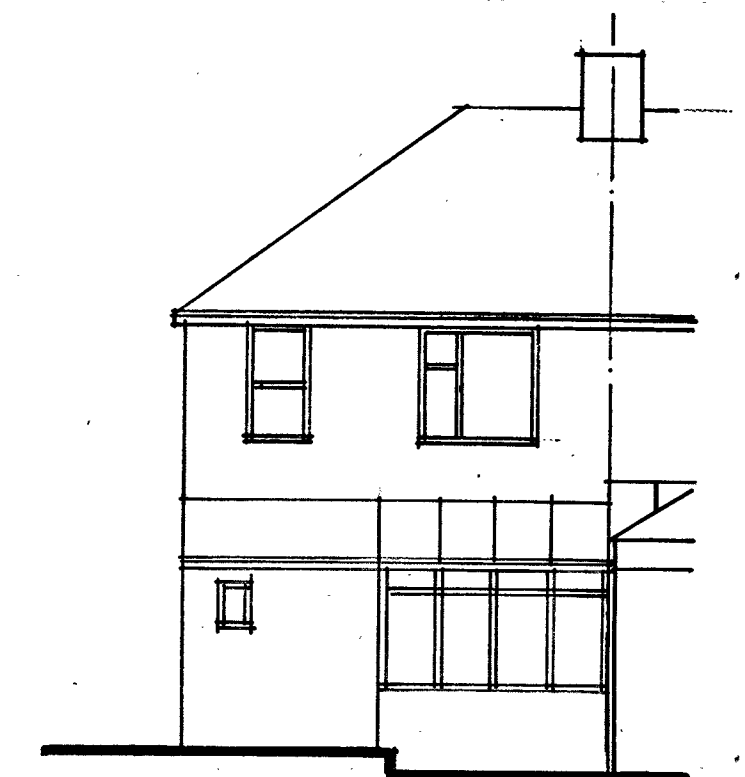


West Elevation

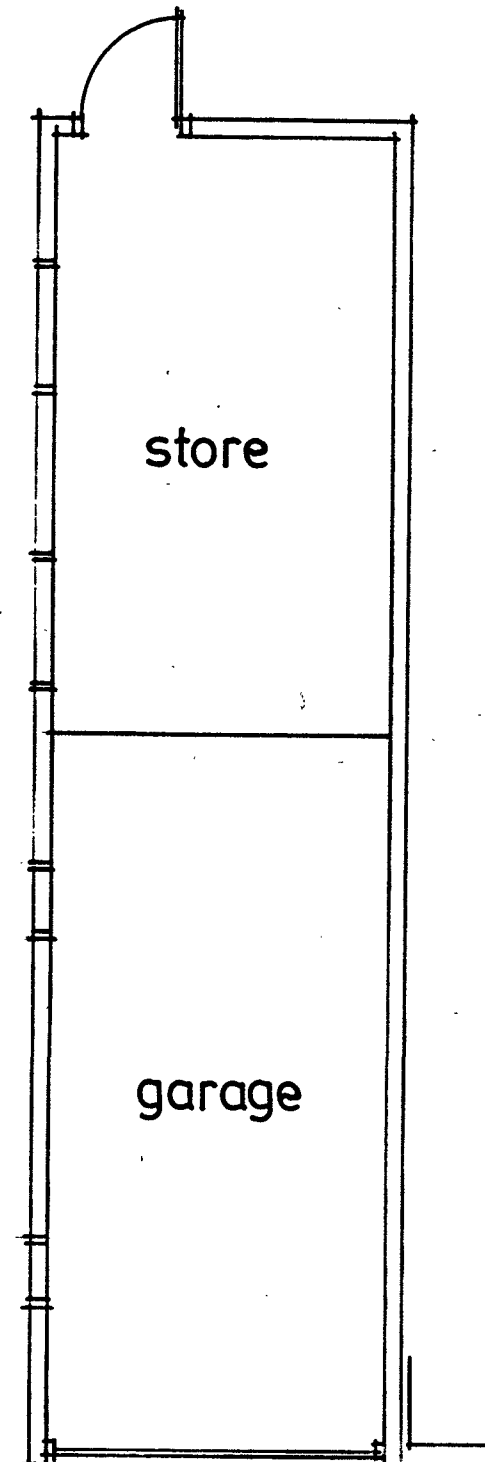


store


garage

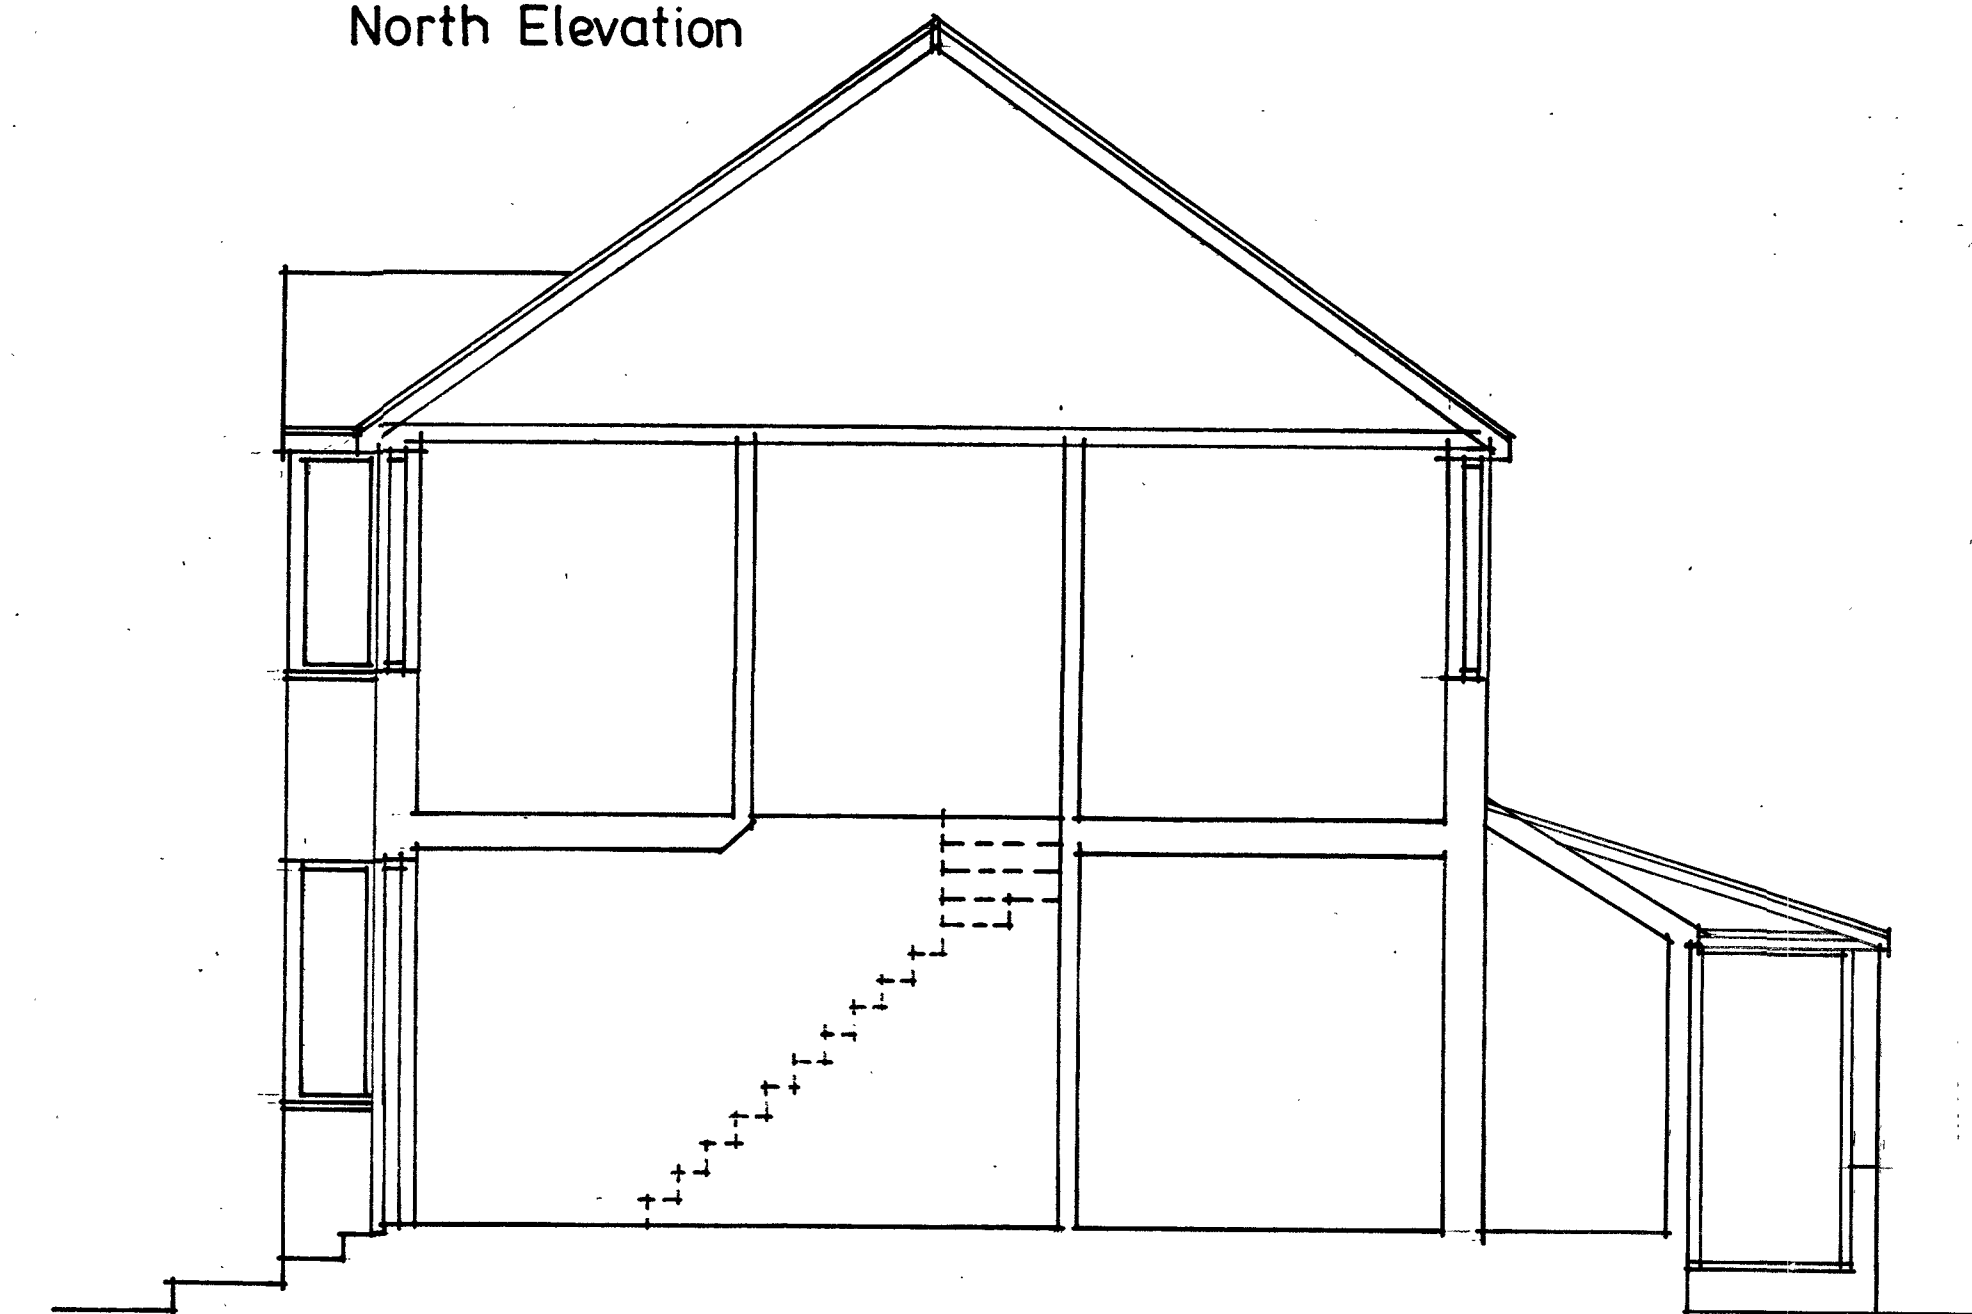



Section

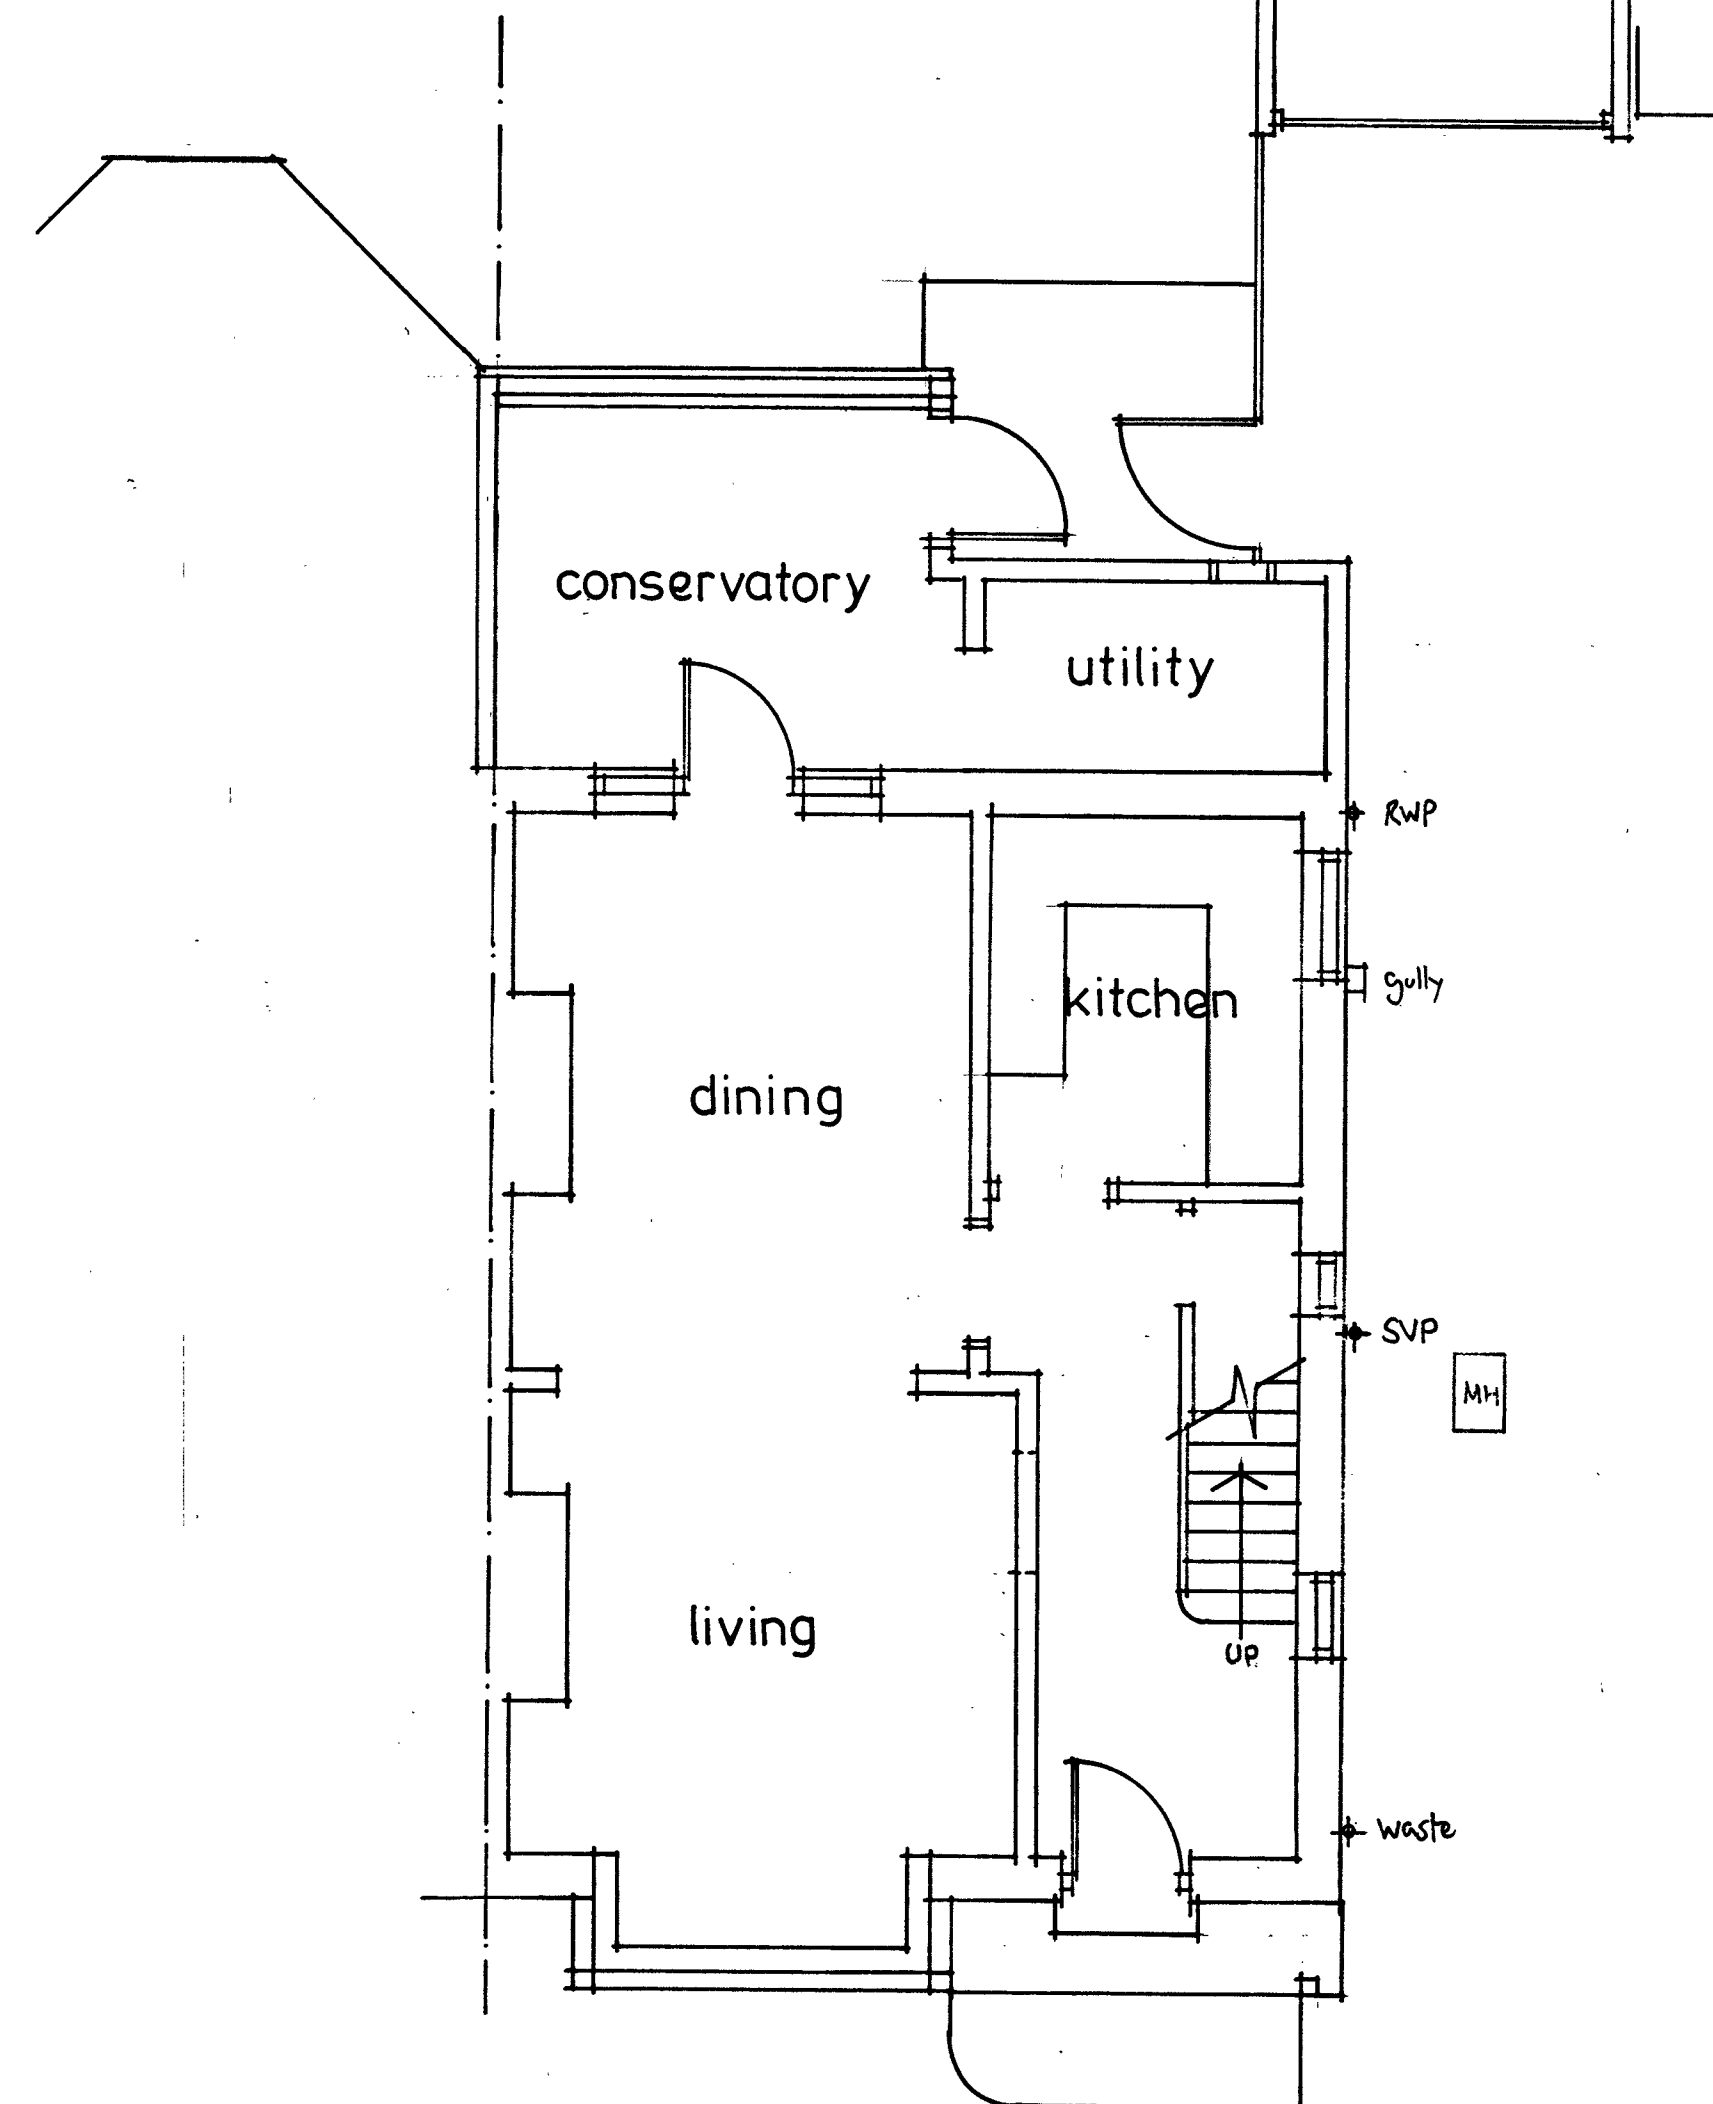

Ground Floor Plan

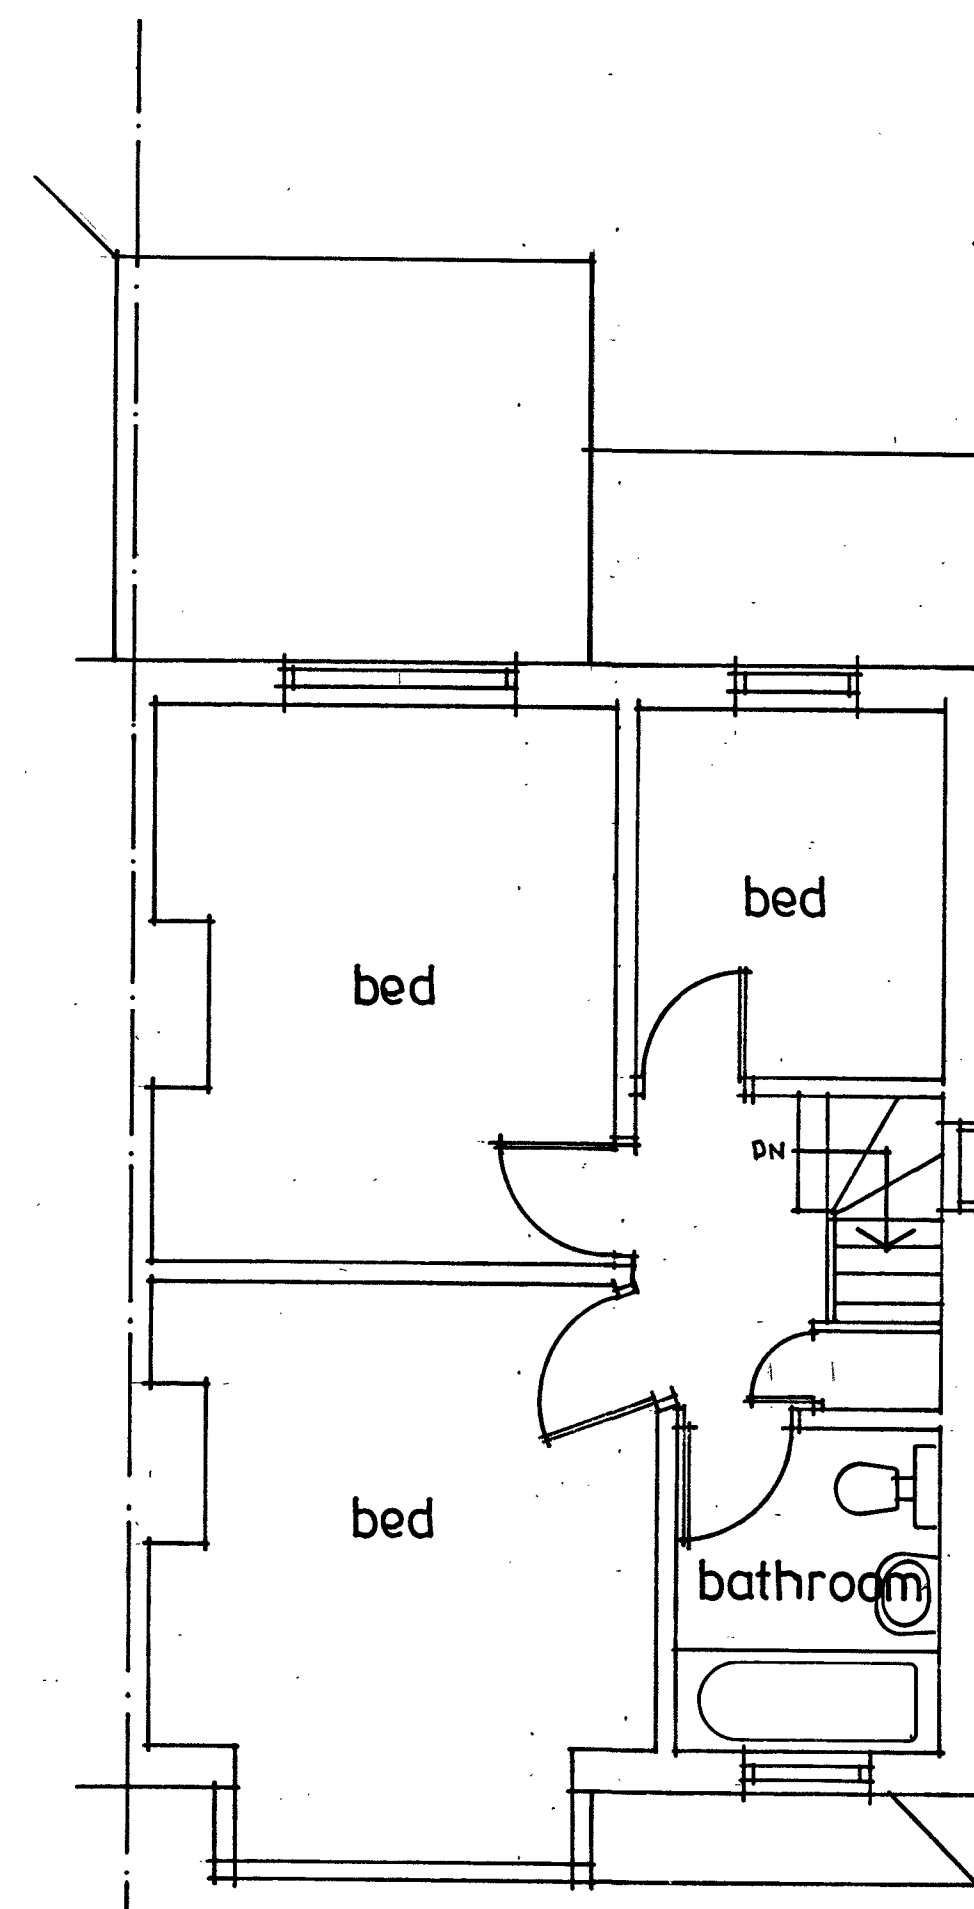

First Floor Plan

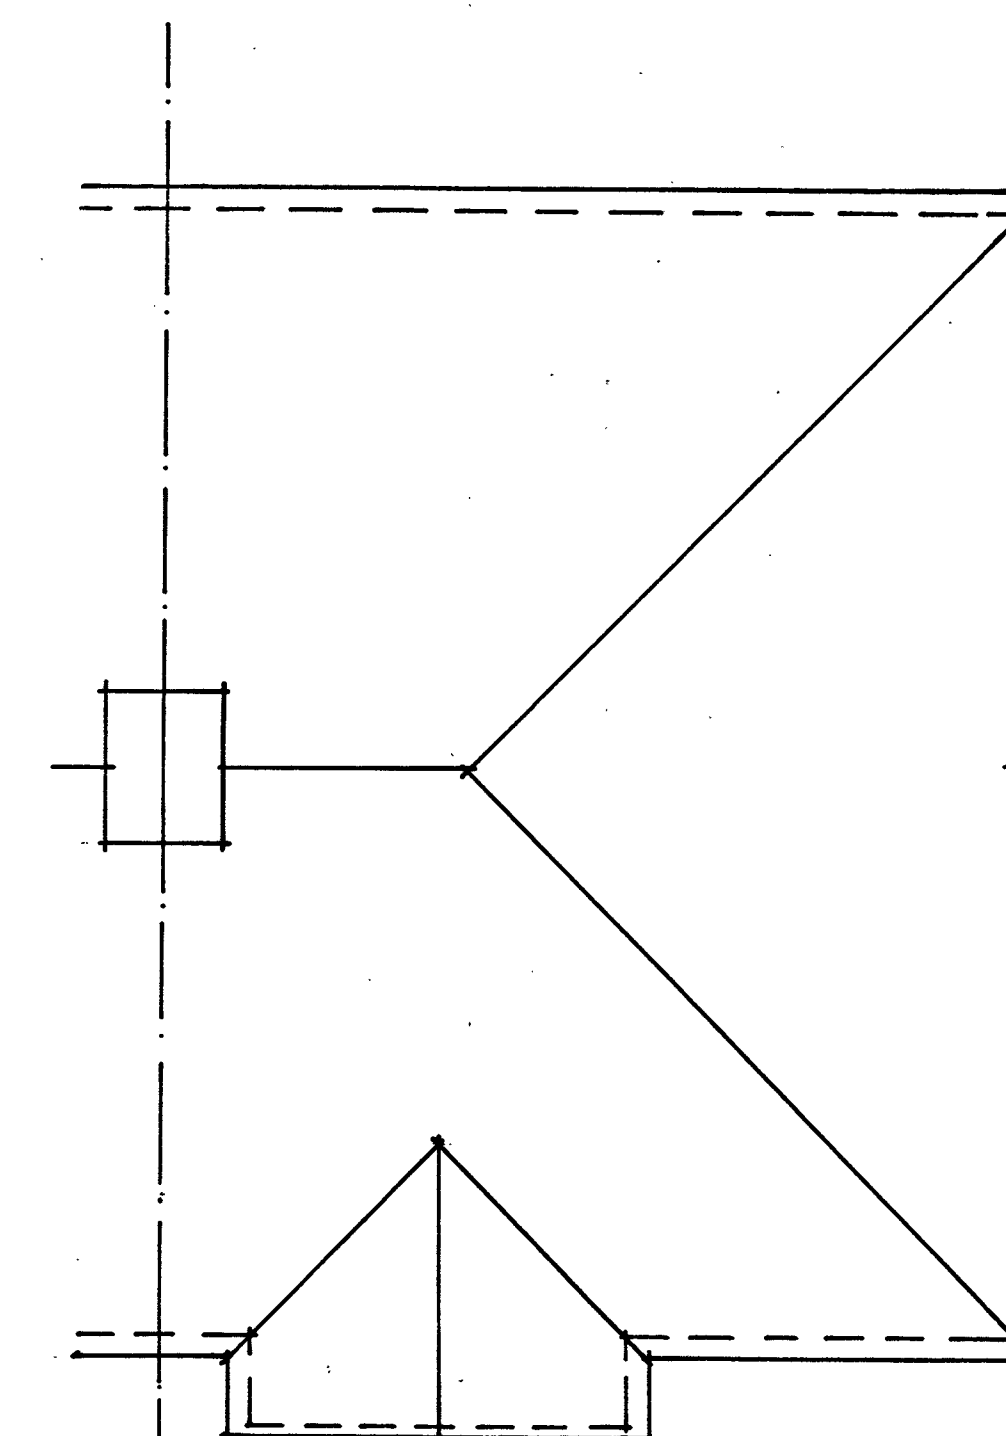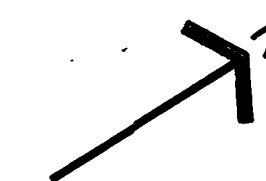

Roof Plan

Do not scale from this drawing all dimensions must be checked on site. This drawing is the sole copyright of Insite Planning

Insite Planning
5 Beechwood Avenue
Brighton, East Sussex
BN1 8ED
Tel: 01273 558118

Client:

Job:
17 Dellney Avenue
Haywards Heath
As Existing

Date: Oct 2024 Scale: 1:50, 1:100

Drawing No. 1865/2441

A1 PAPER SIZE - SCALE 1:50 0 1 2 3 4 5
1:100 0 1 2 3 4 5 6 7 8 9 10