




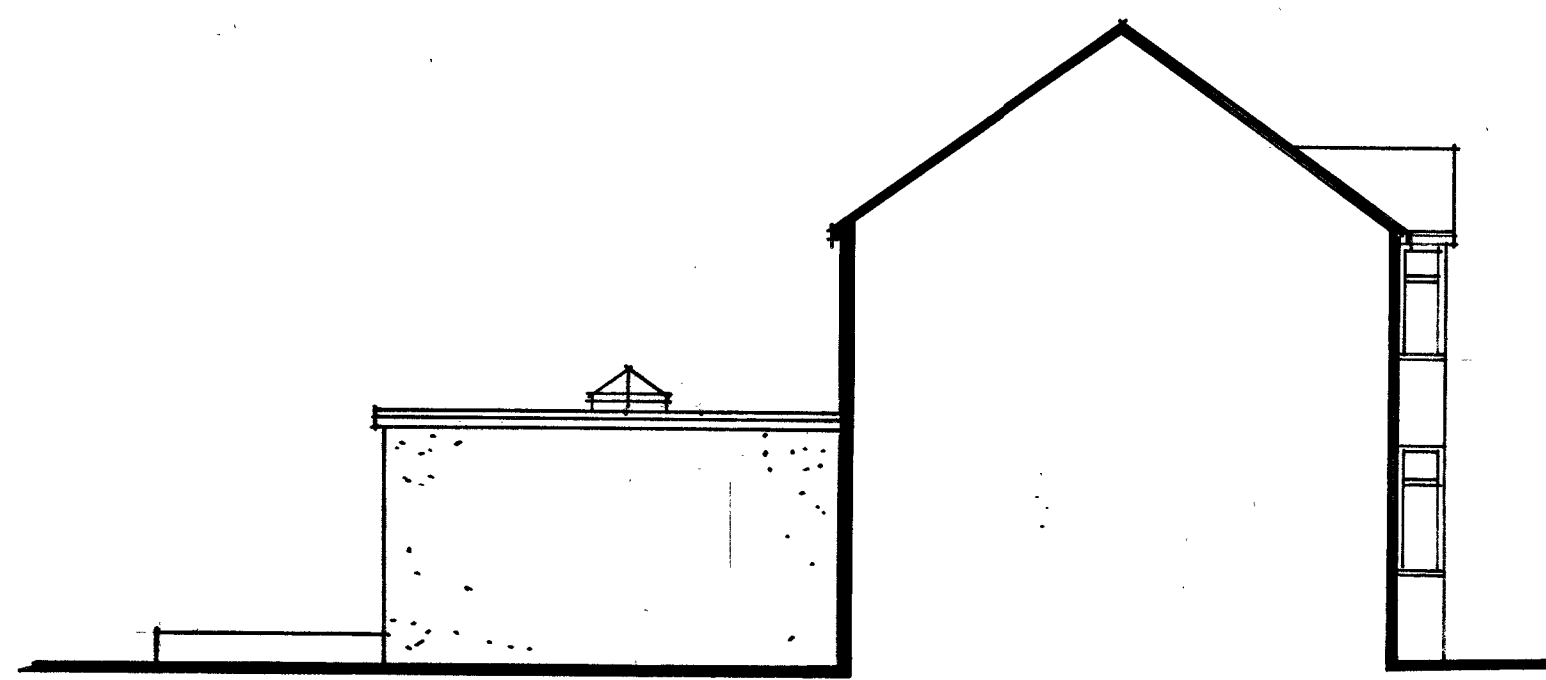


South Elevation

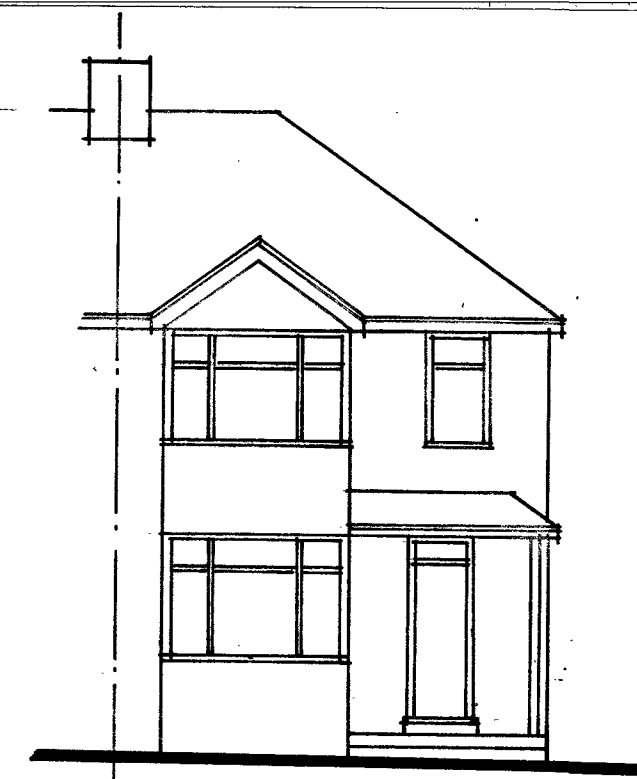


East Elevation

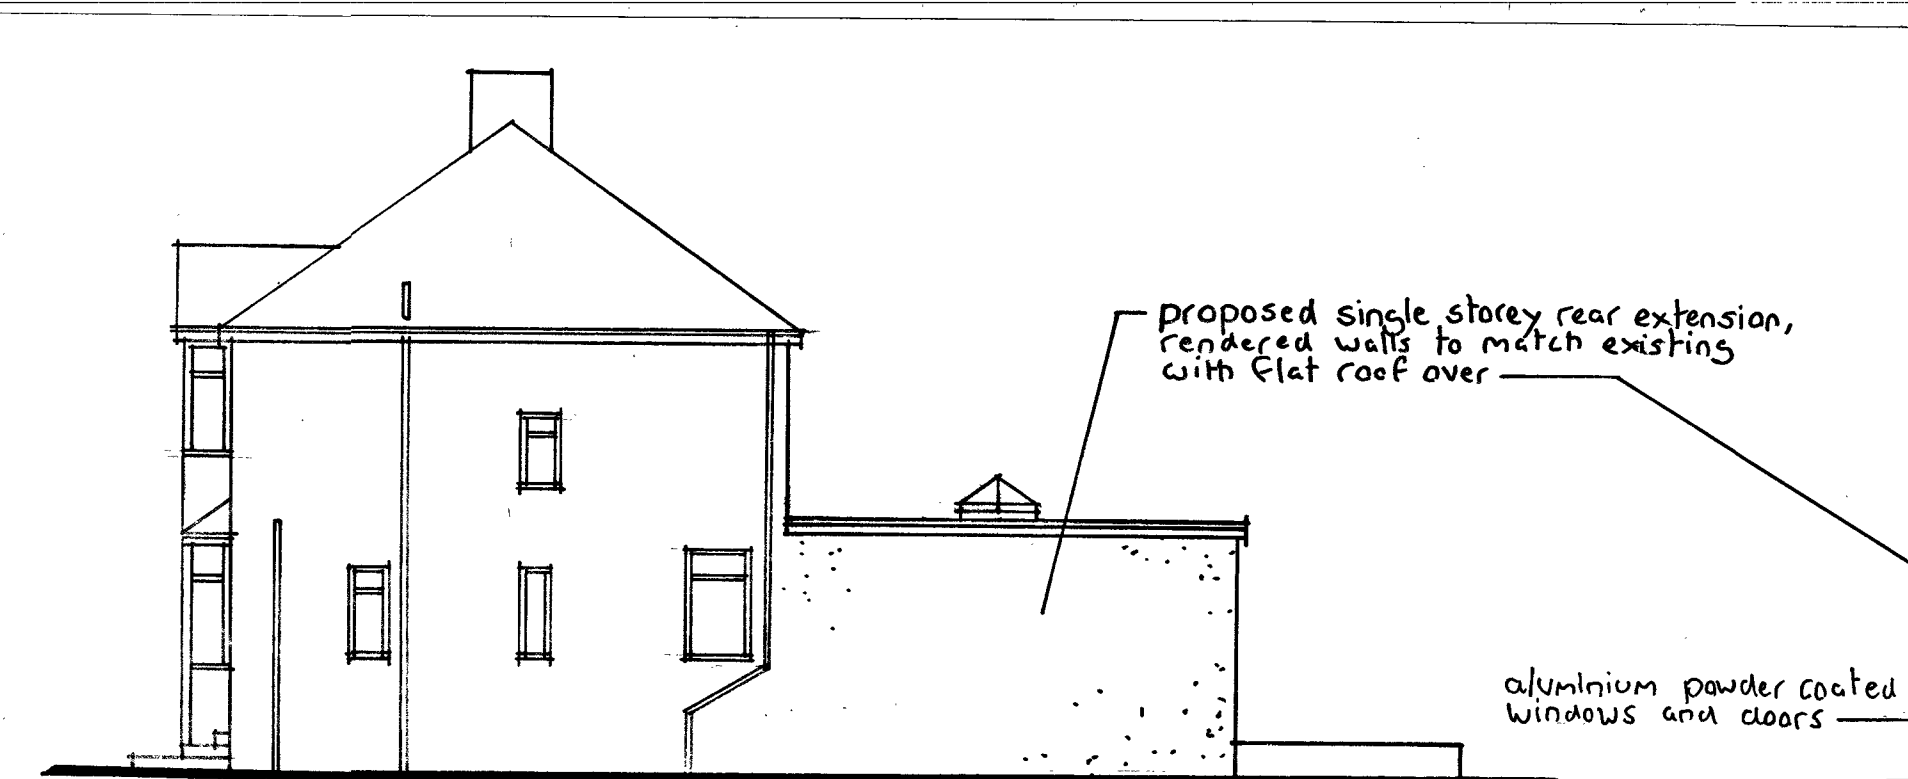


North Elevation

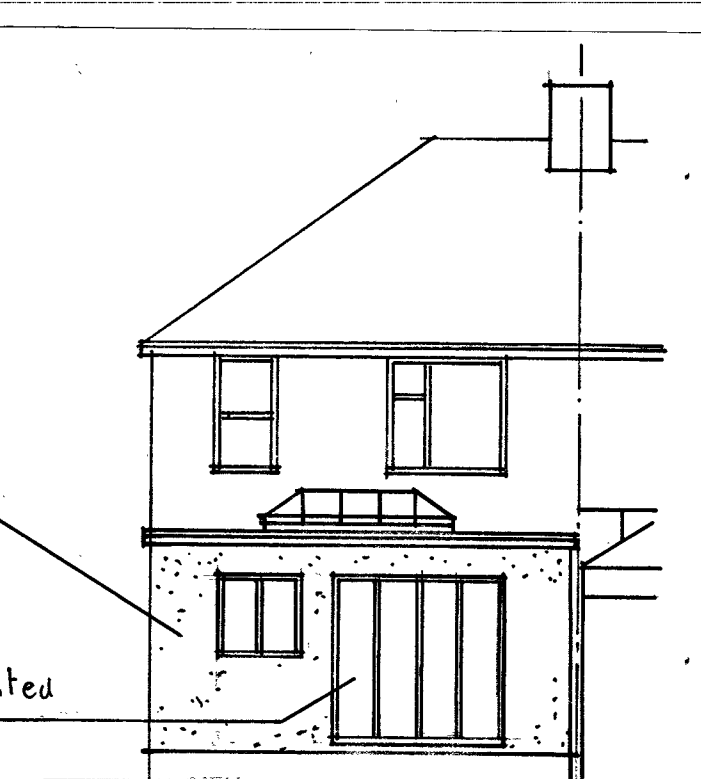


West Elevation

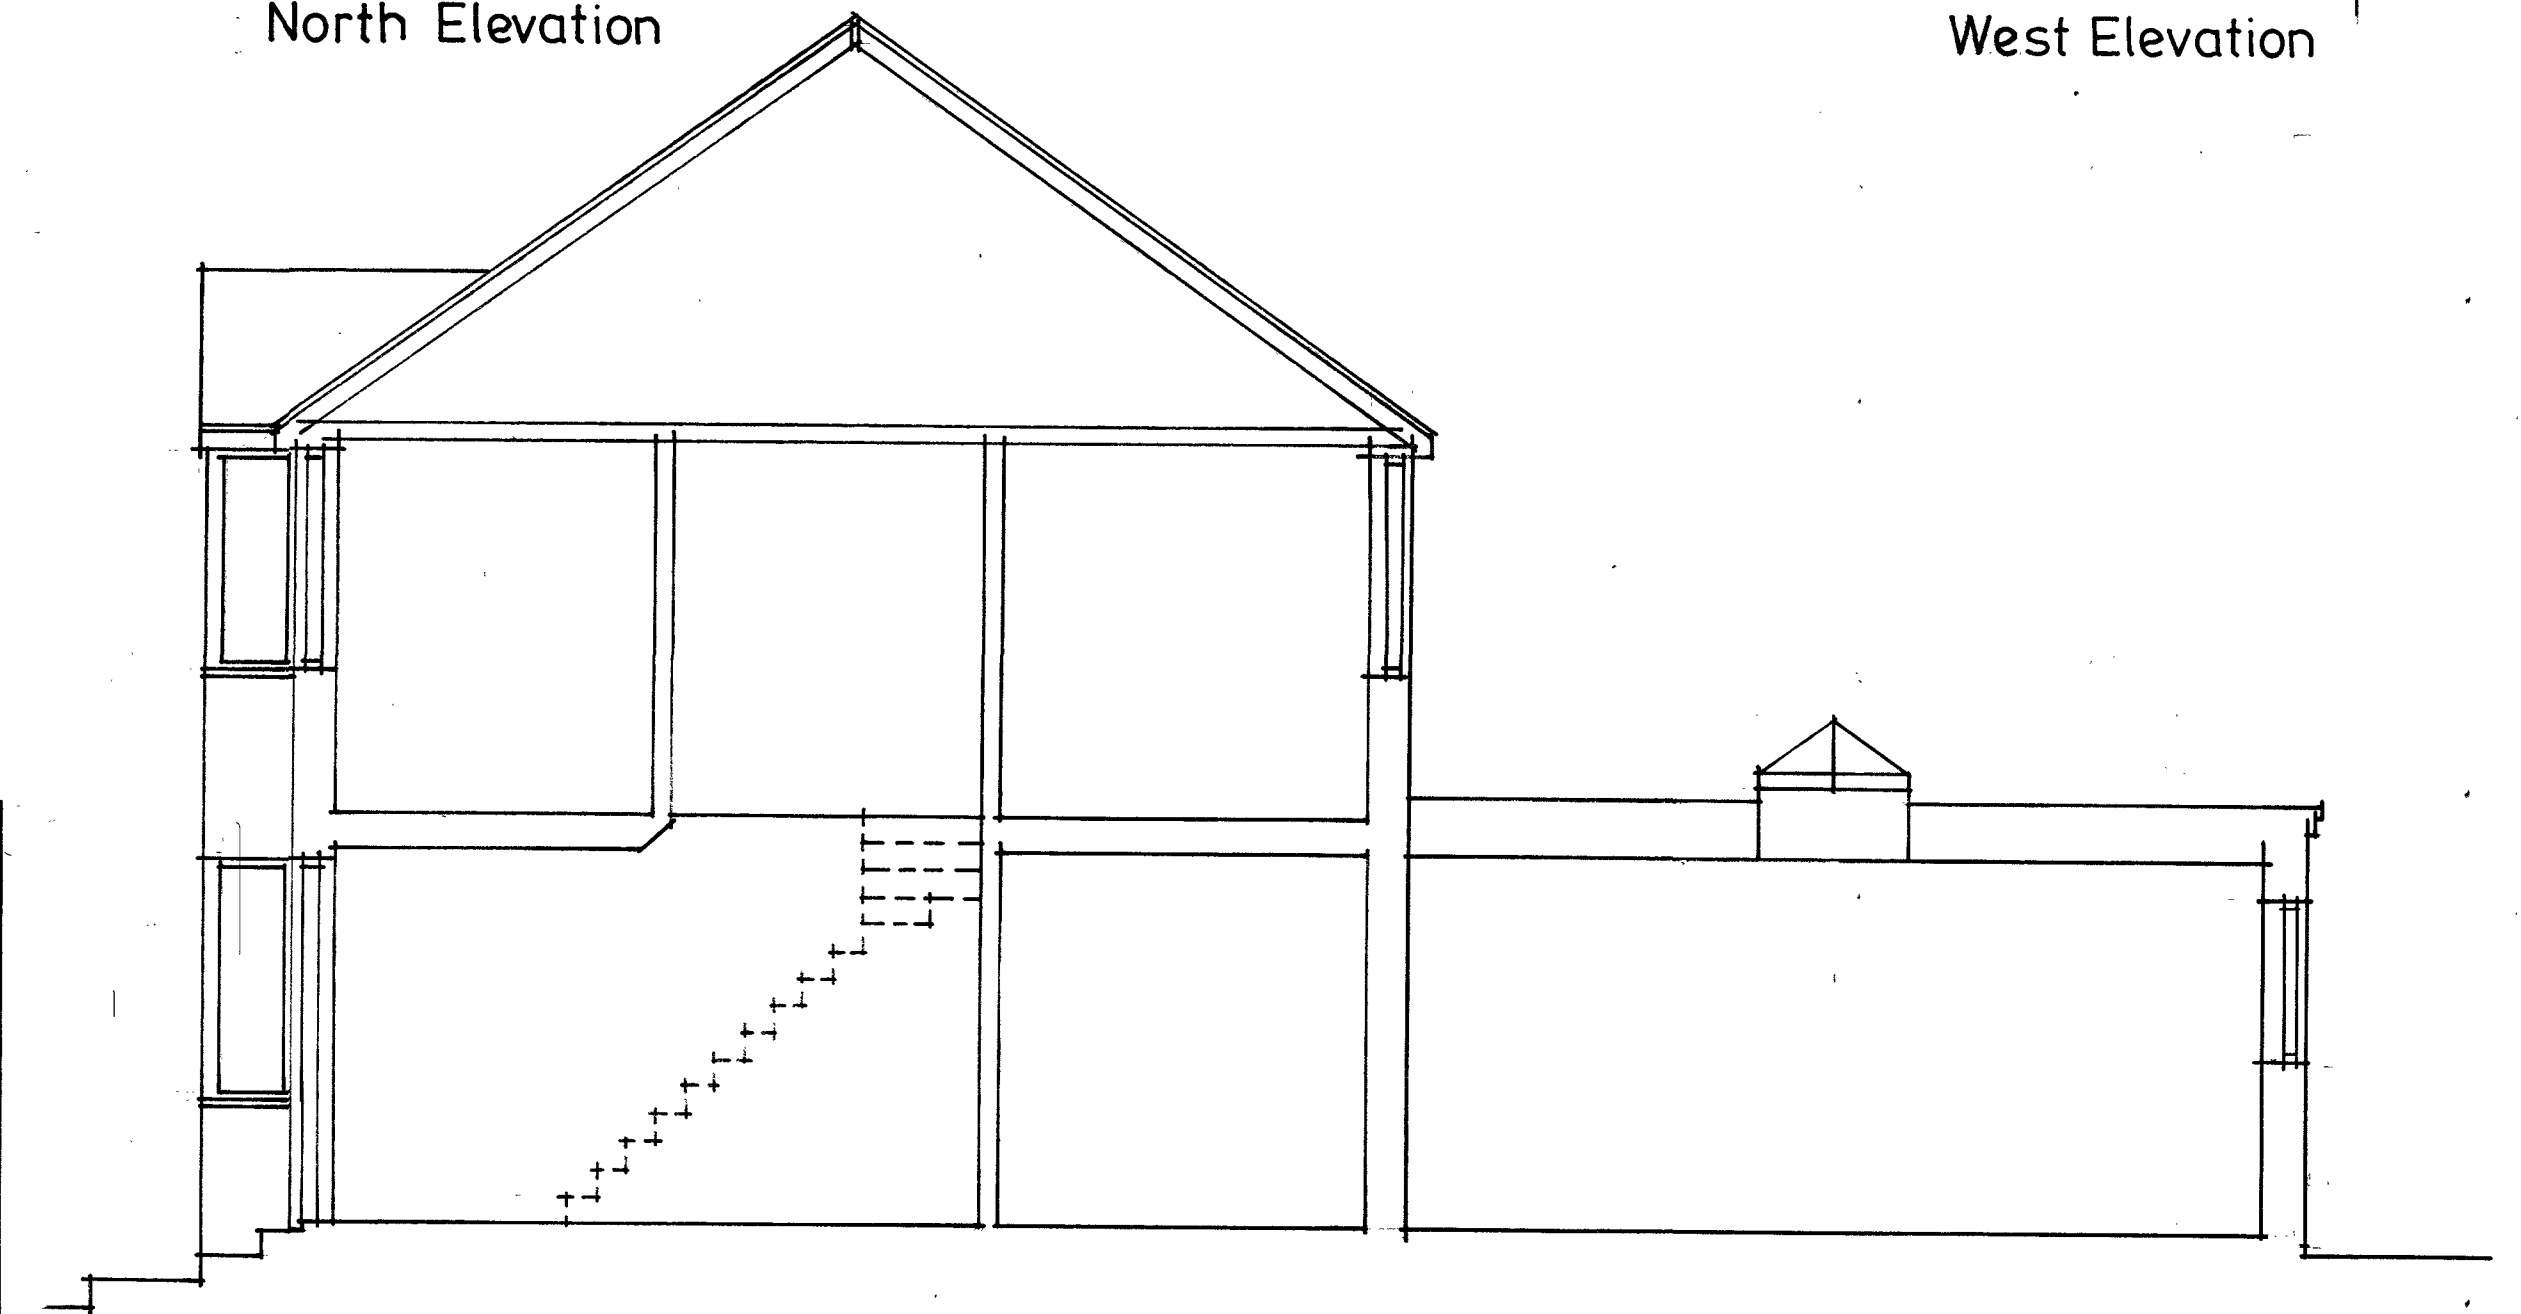


Section

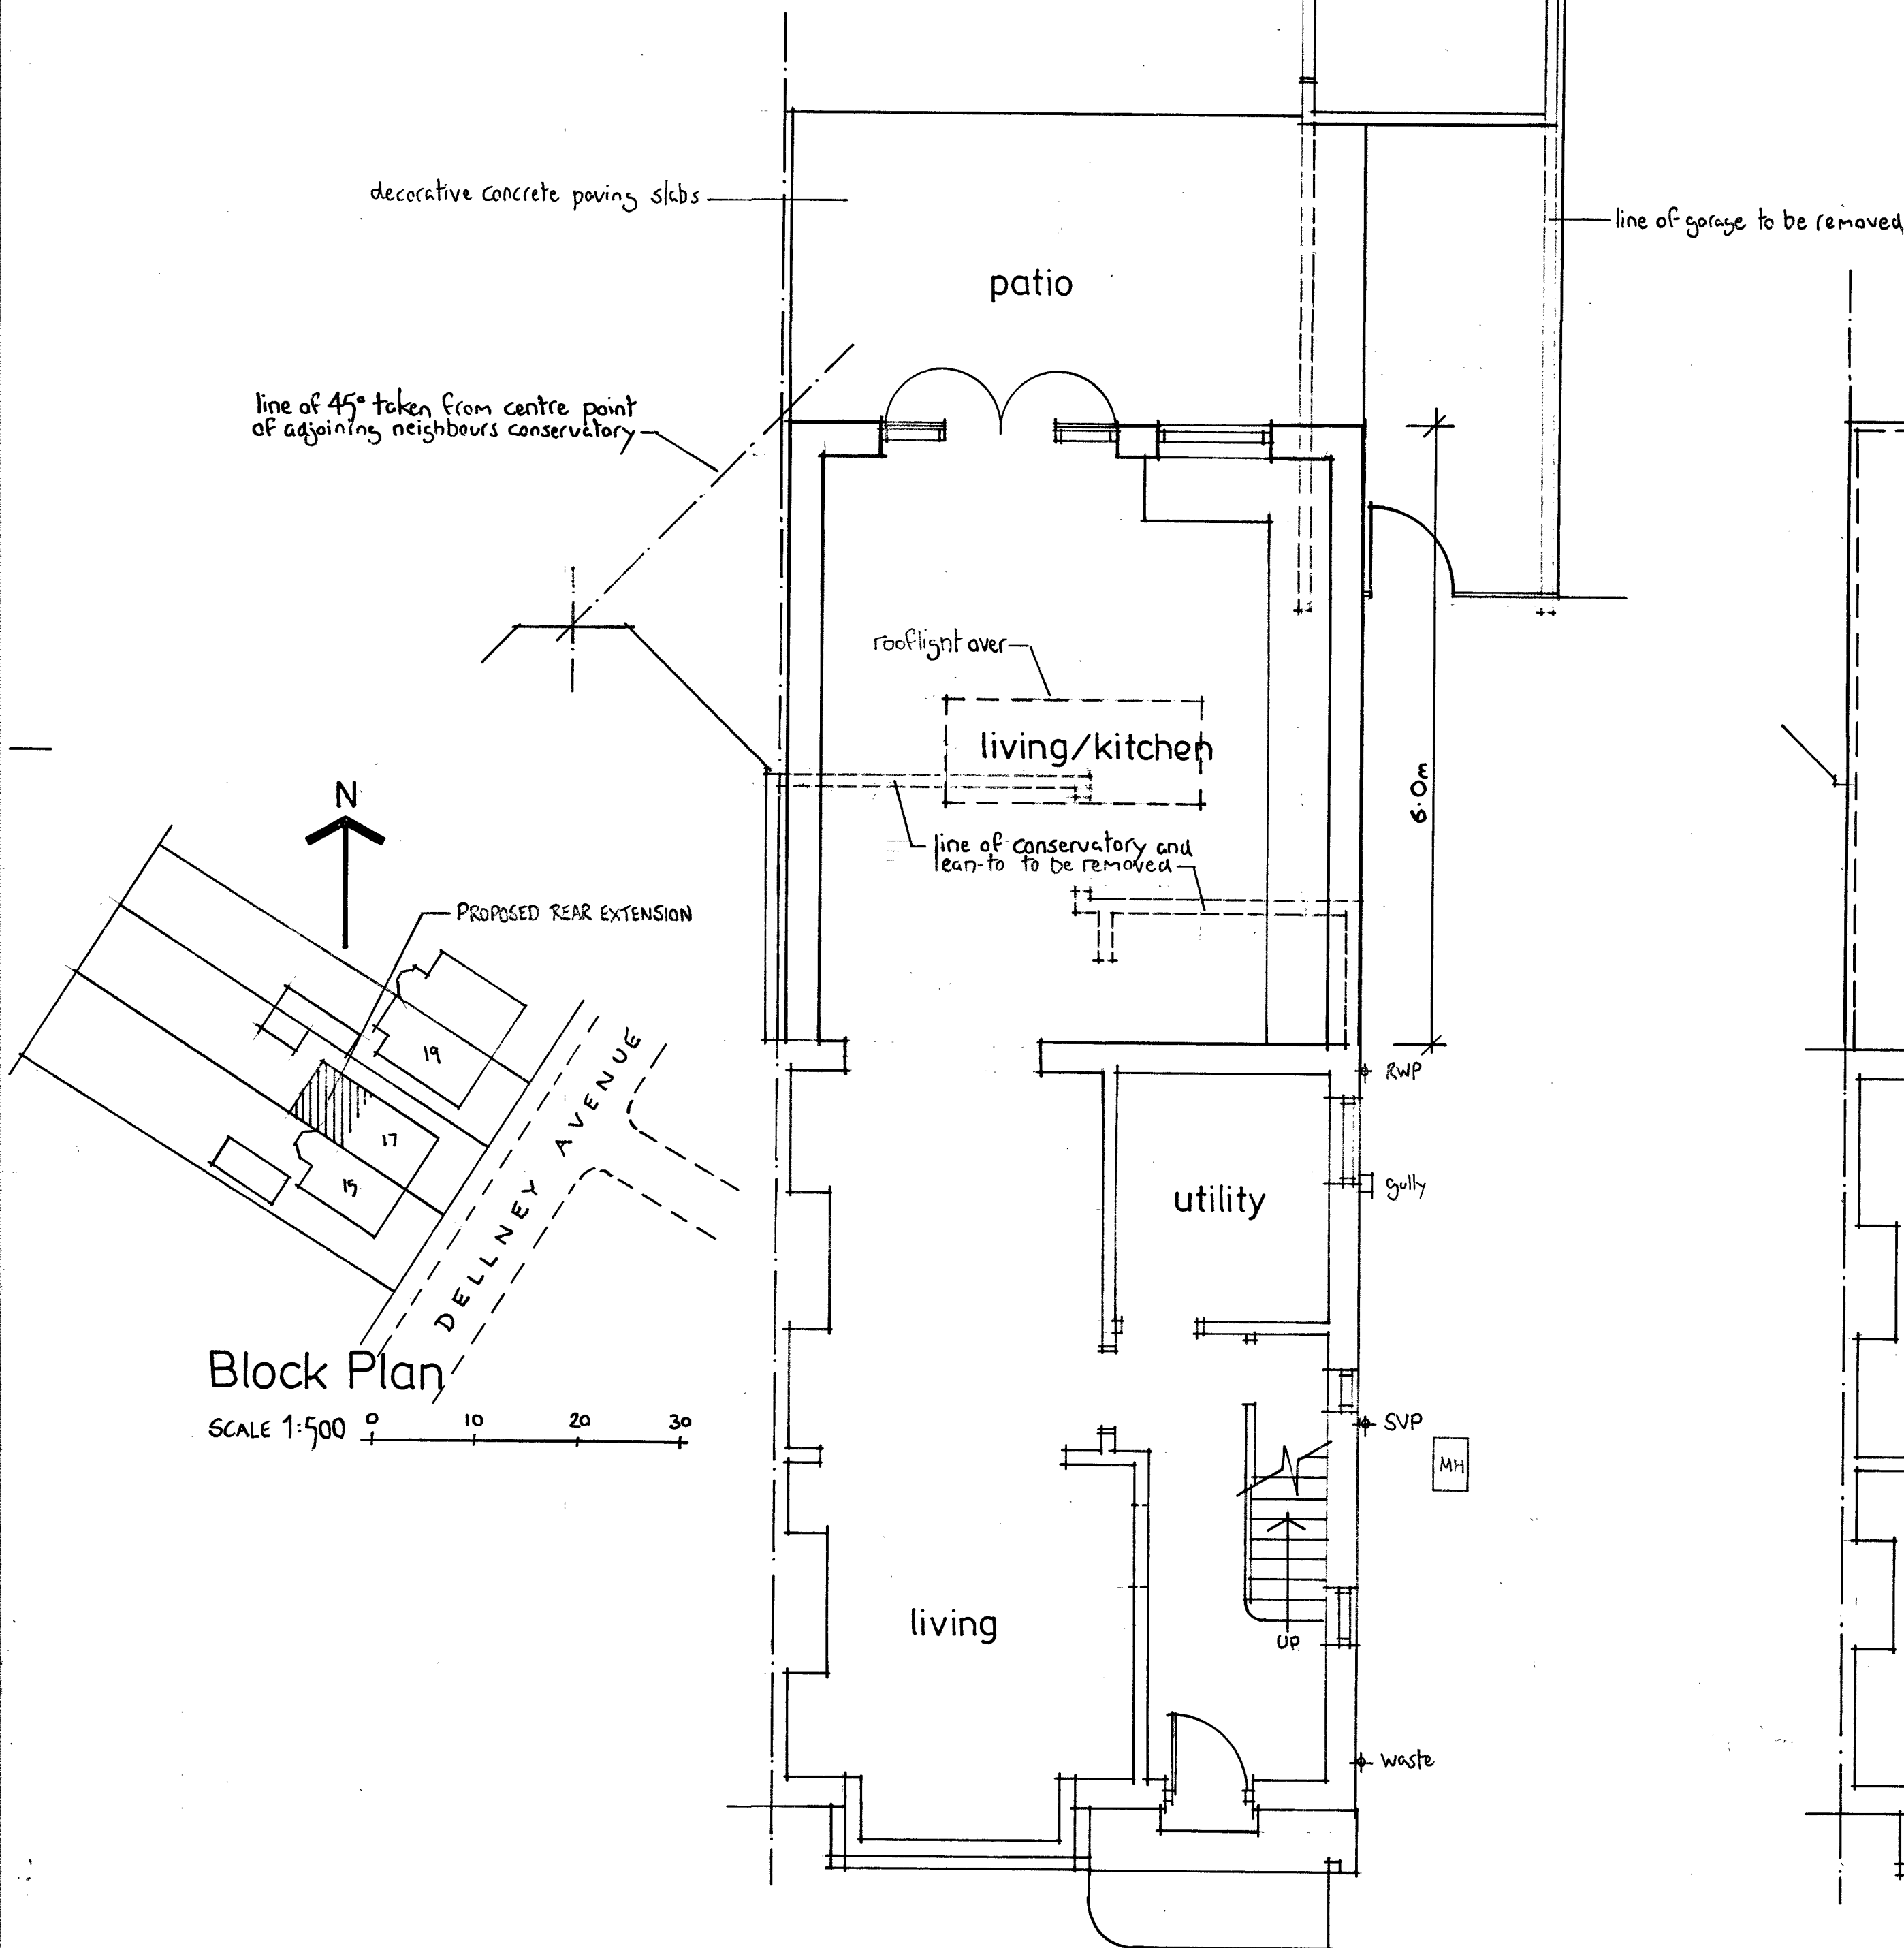

Ground Floor Plan

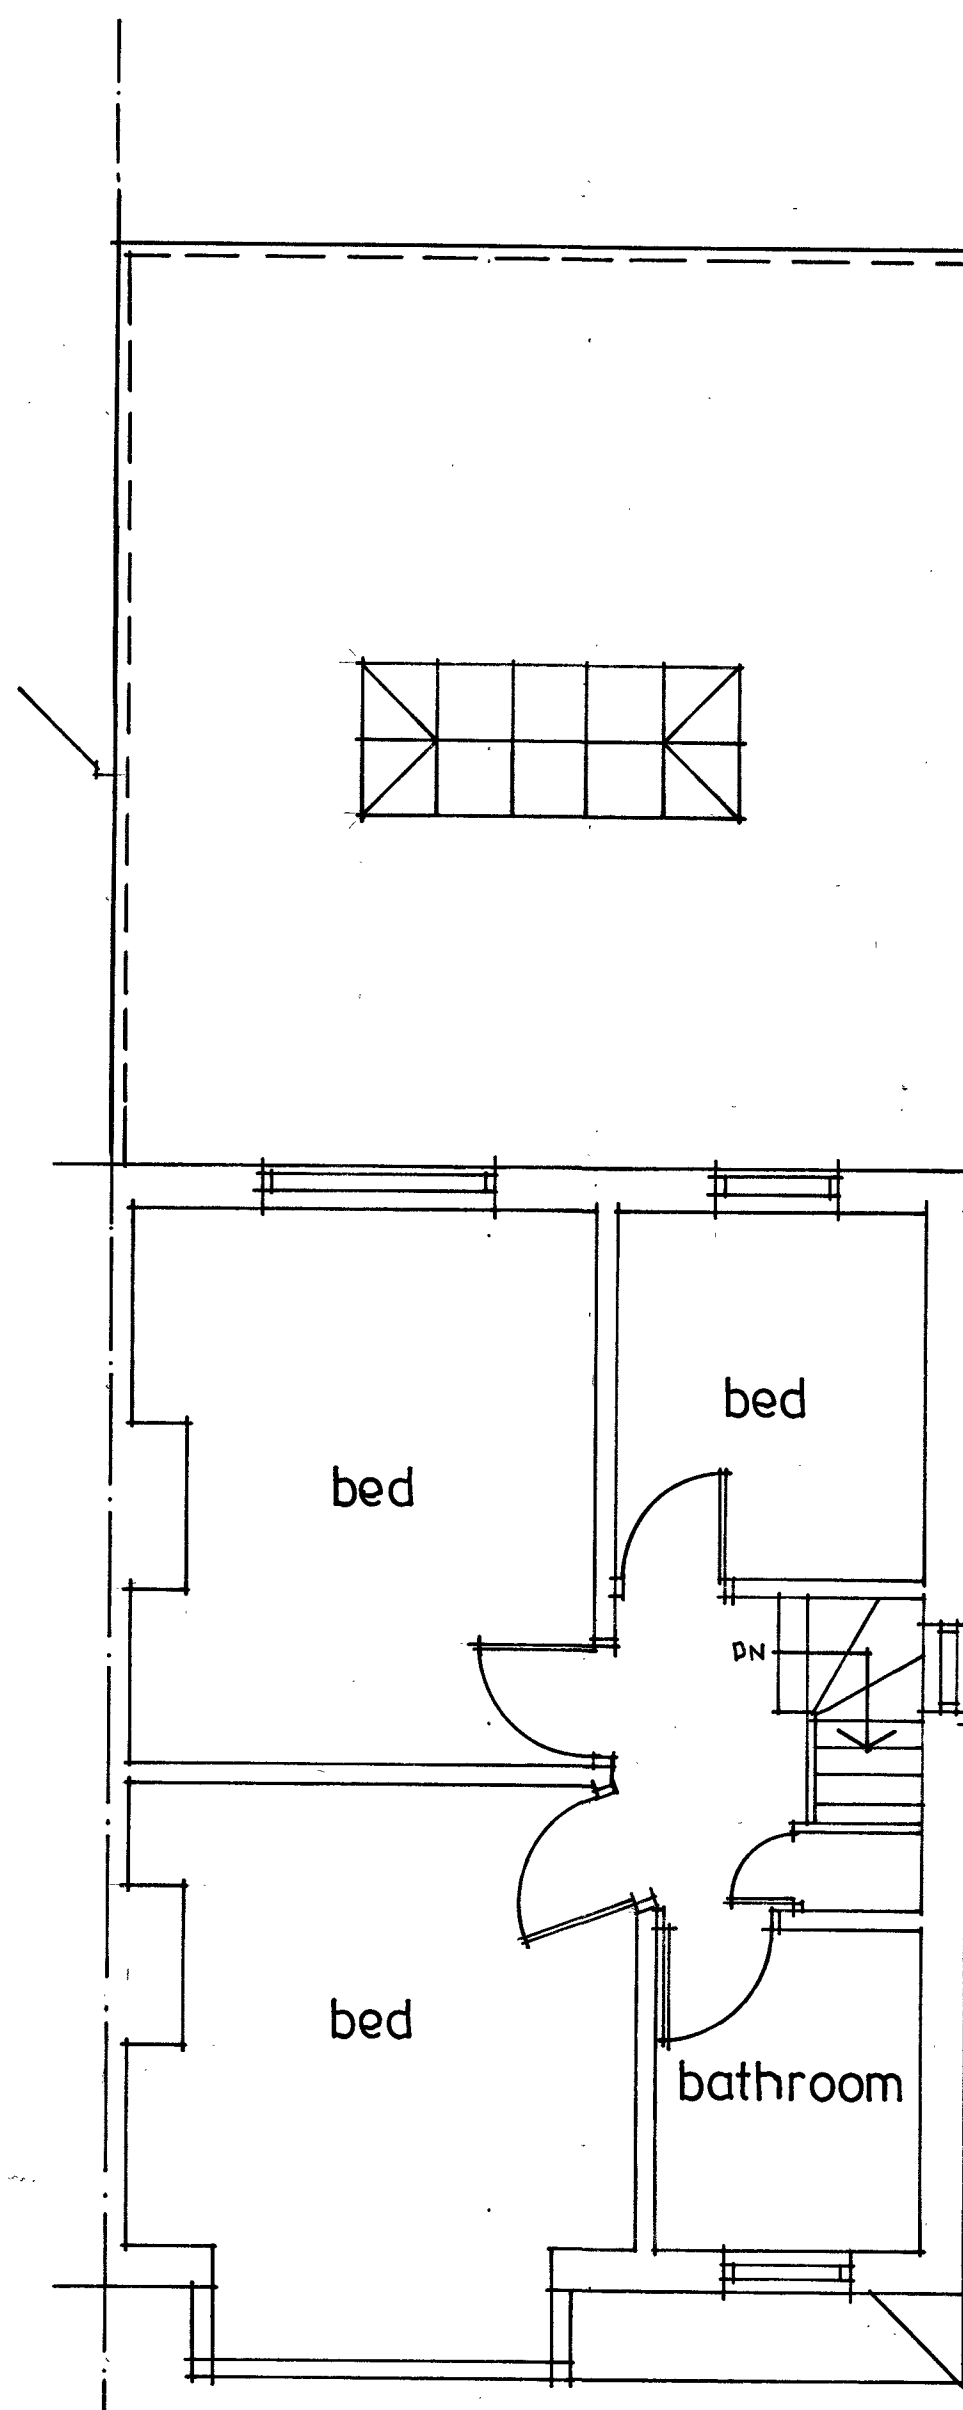

First Floor Plan

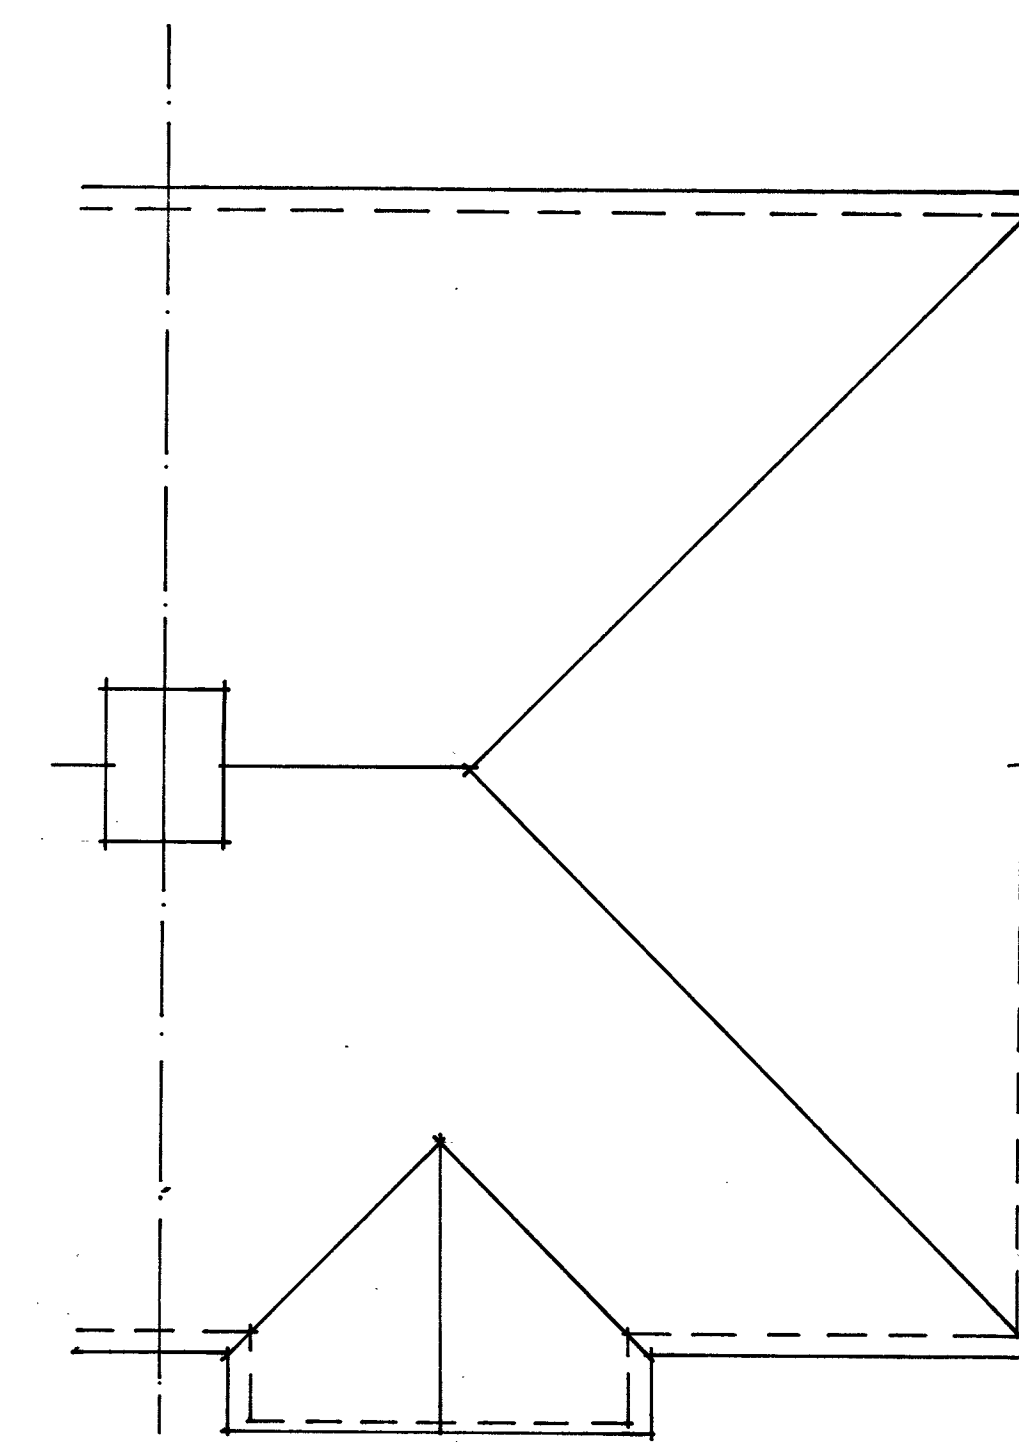

Roof Plan

Block Plan

SCALE 1:500

Do not scale from this drawing all dimensions must be checked on site. This drawing is the sole copyright of Insite Planning Ltd.

Insite Planning Ltd
5 Beechwood Avenue
Brighton, East Sussex
BN1 8ED
Tel: 01273 558118

Client:

Job:
17 Dellney Avenue
Haywards Heath
Proposed Single Storey
Rear Extension

Date: Oct 2024 Scale: 1:50, 1:100

Drawing No. 1865/2442

A1 PAPER SIZE - SCALE 1:50

0 1 2 3 4 5

1:100 0 1 2 3 4 5 6 7 8 9 10