




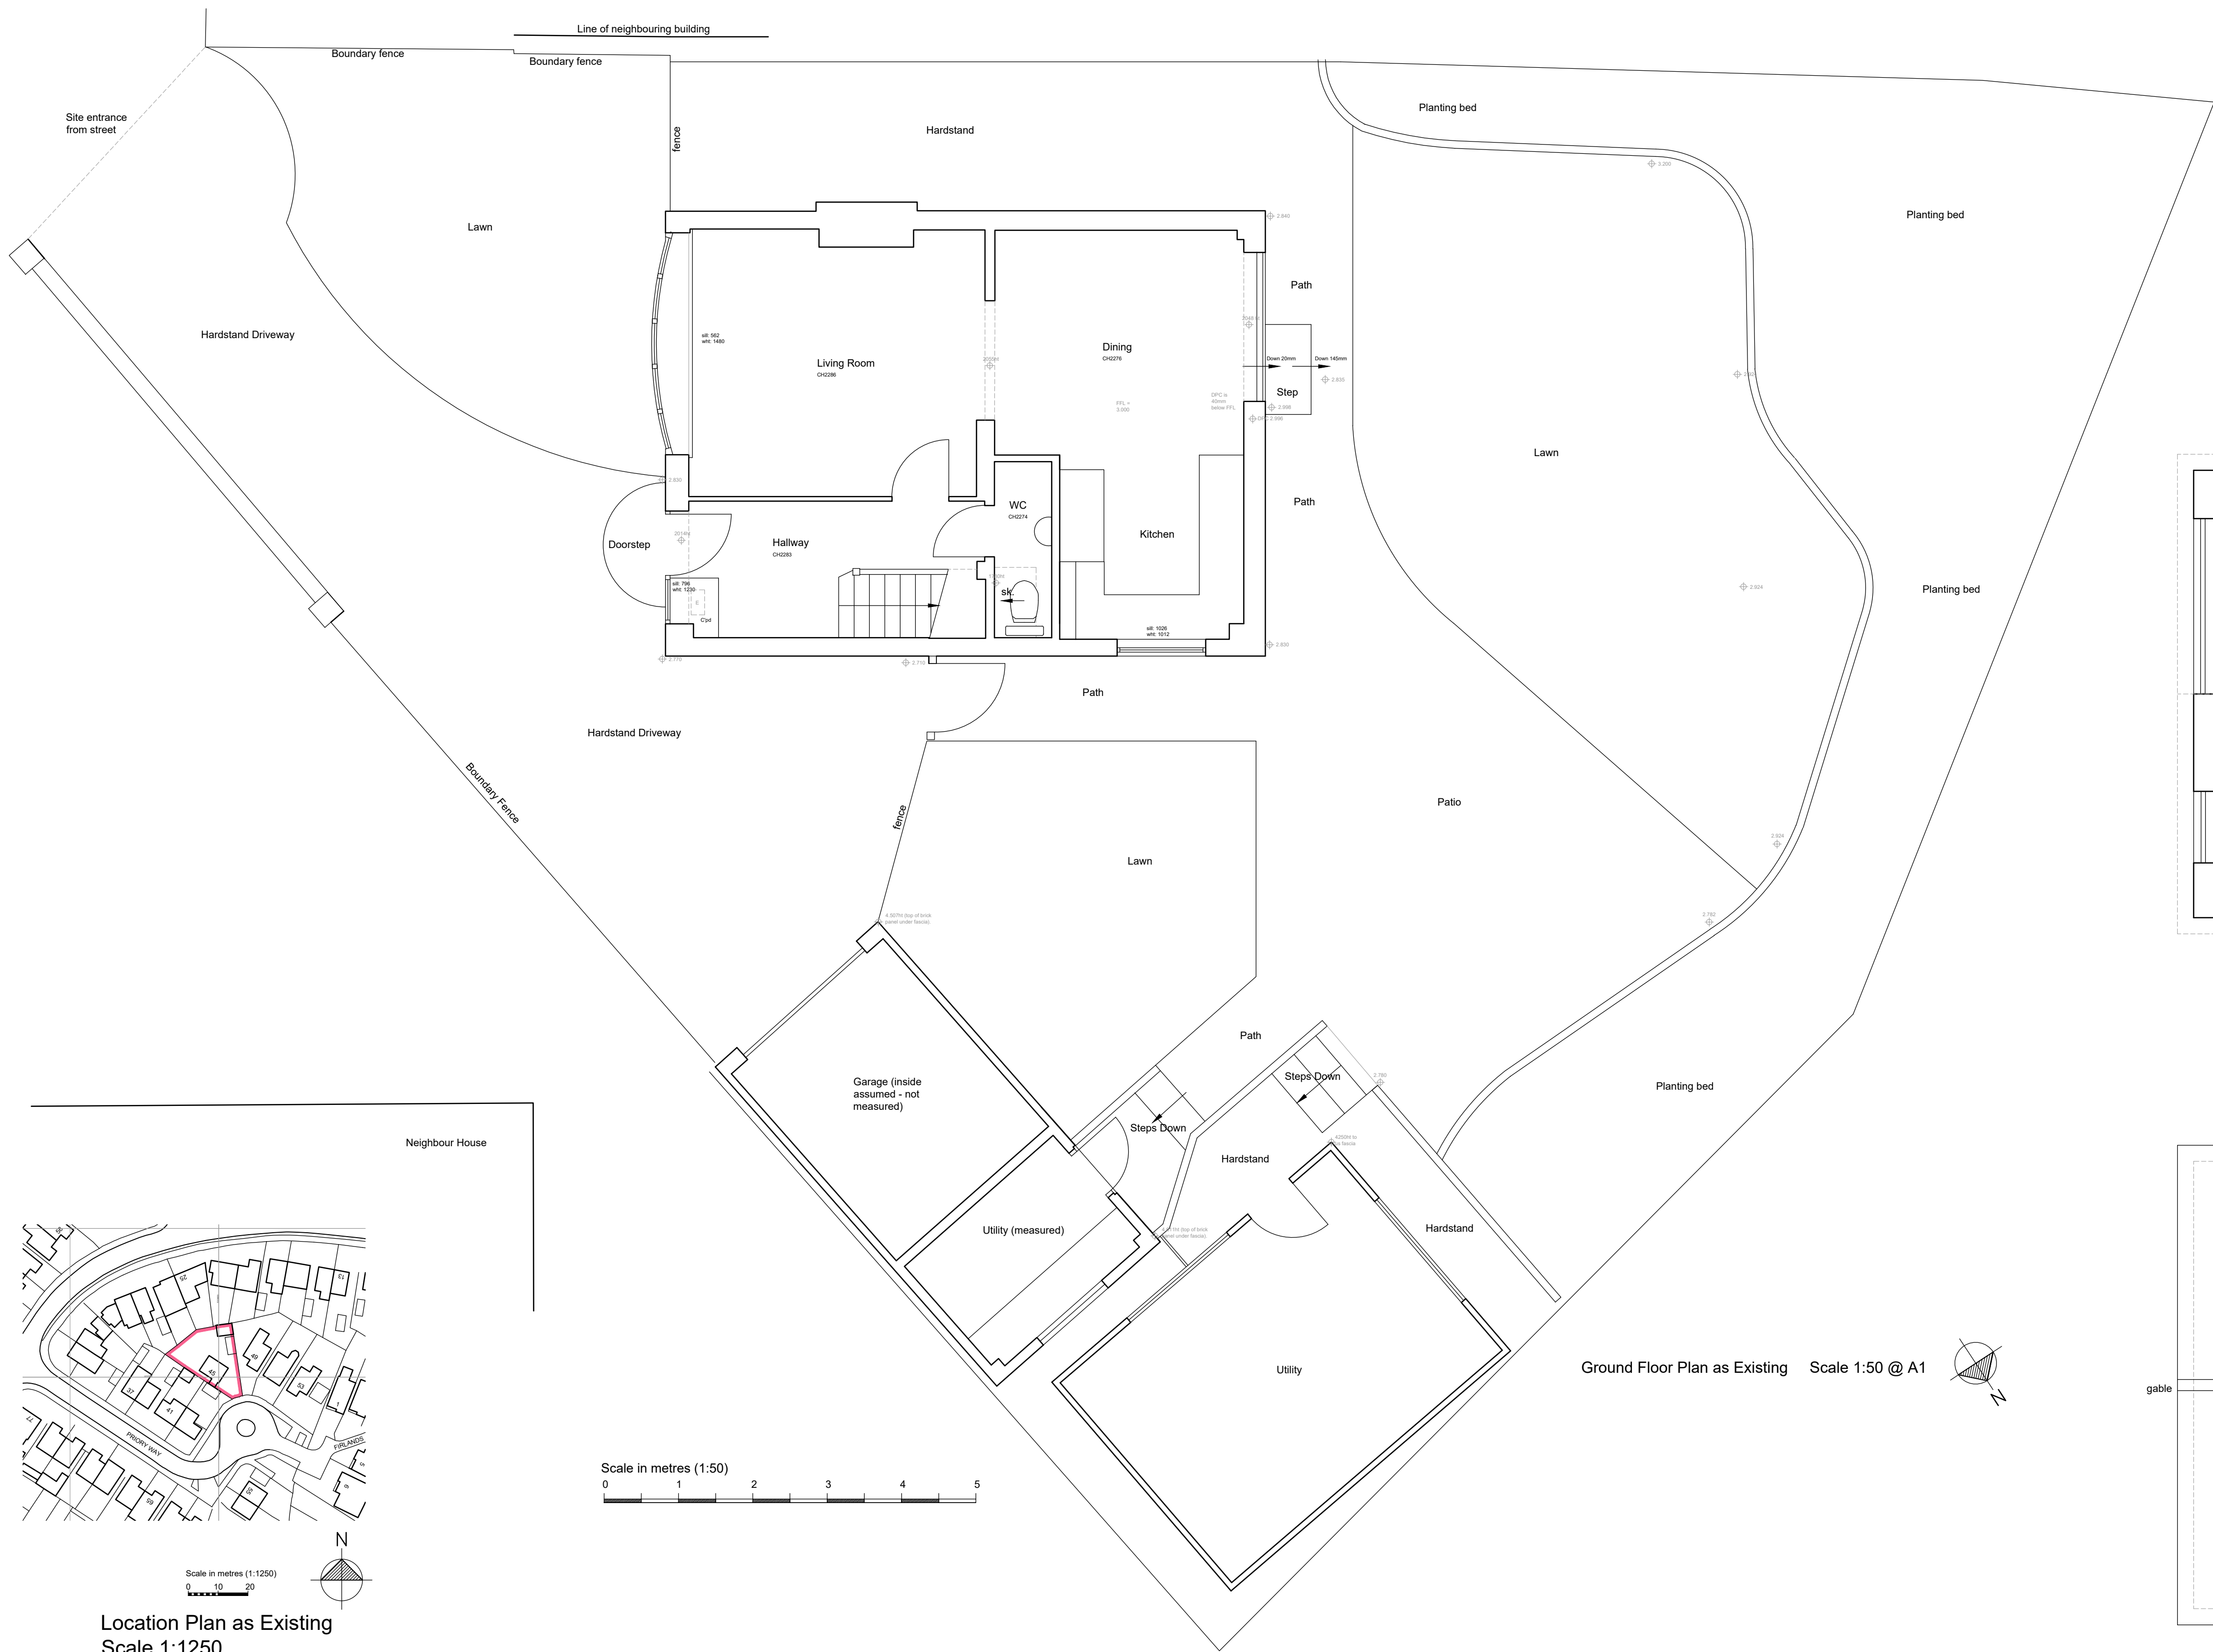


Location Plan as Existing
Scale 1:1250

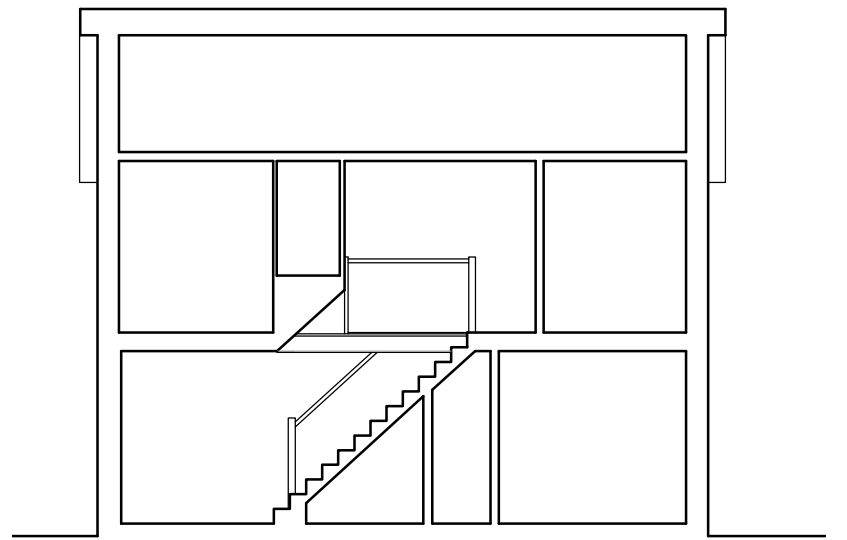


Cross section through stairwell as Existing
Scale 1:100 @ A1

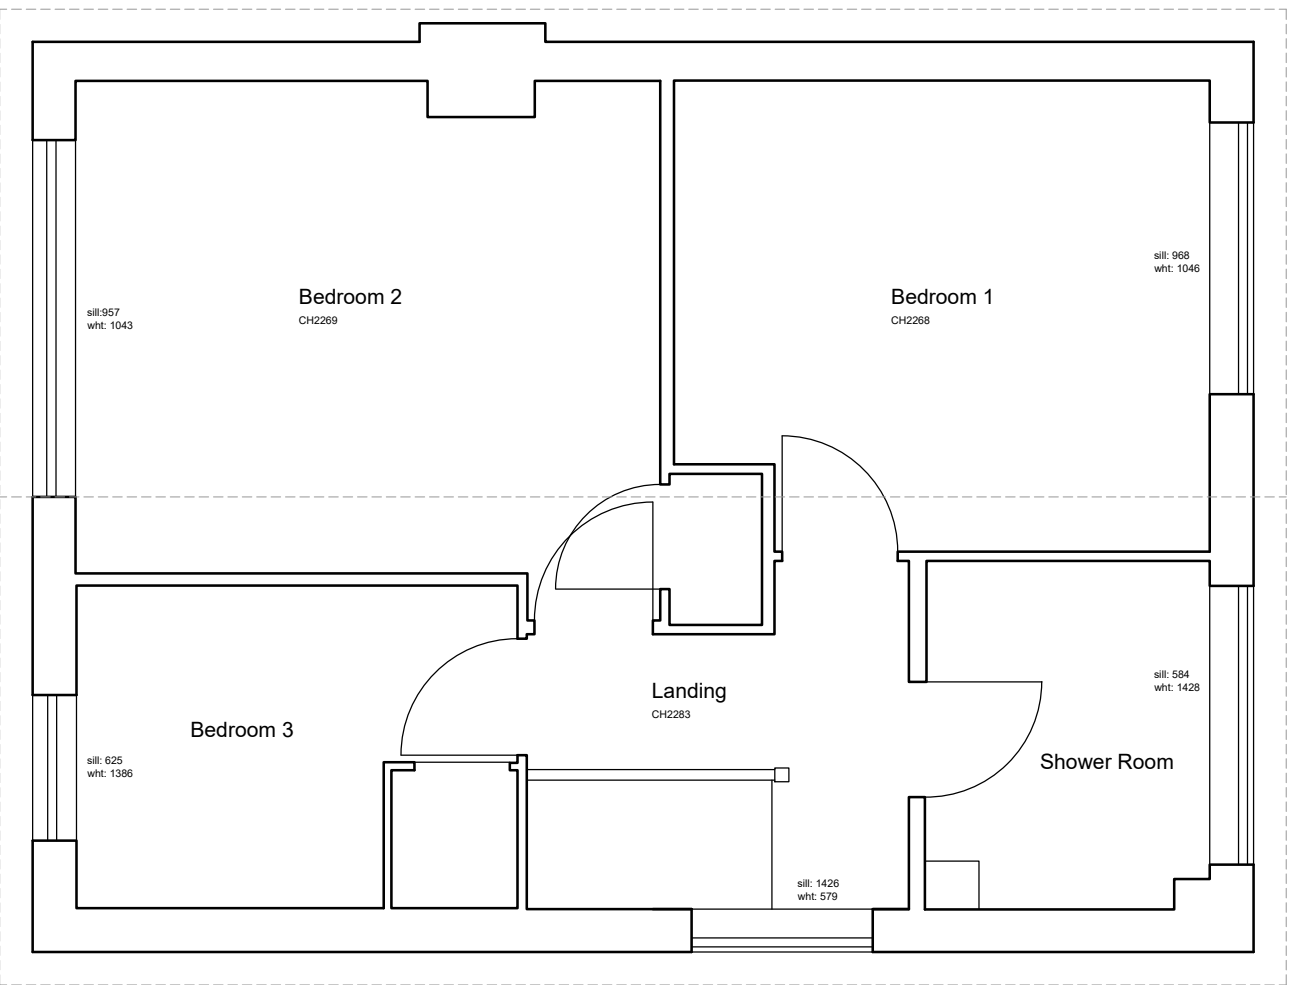

First Floor Plan as Existing
Scale 1:50 @ A1

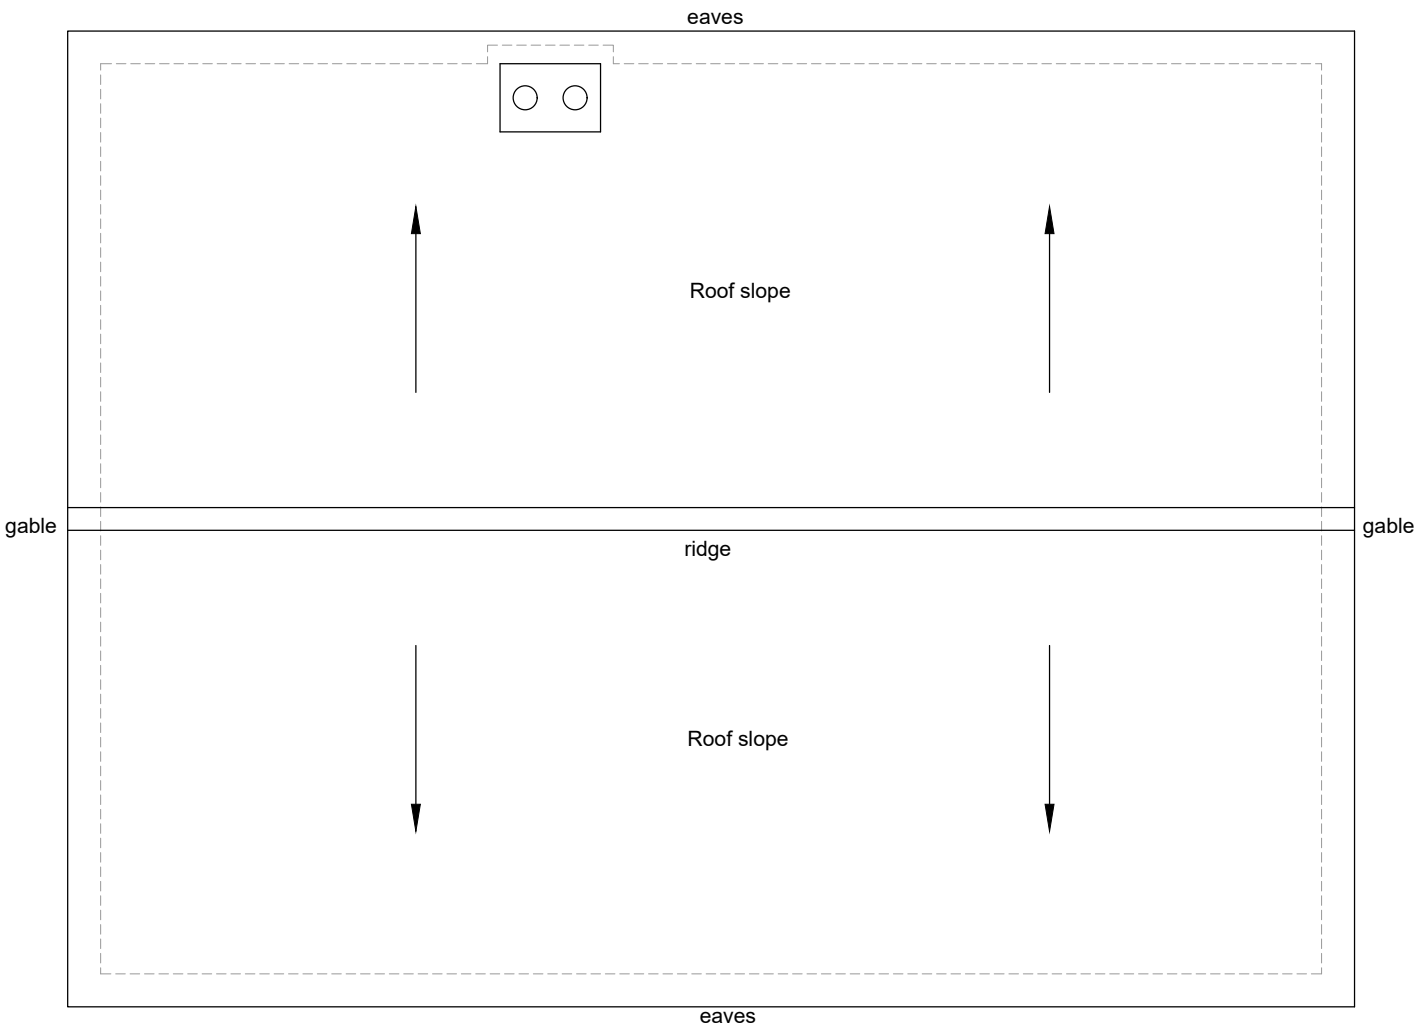


Roof Plan as Existing
Scale 1:50 @ A1

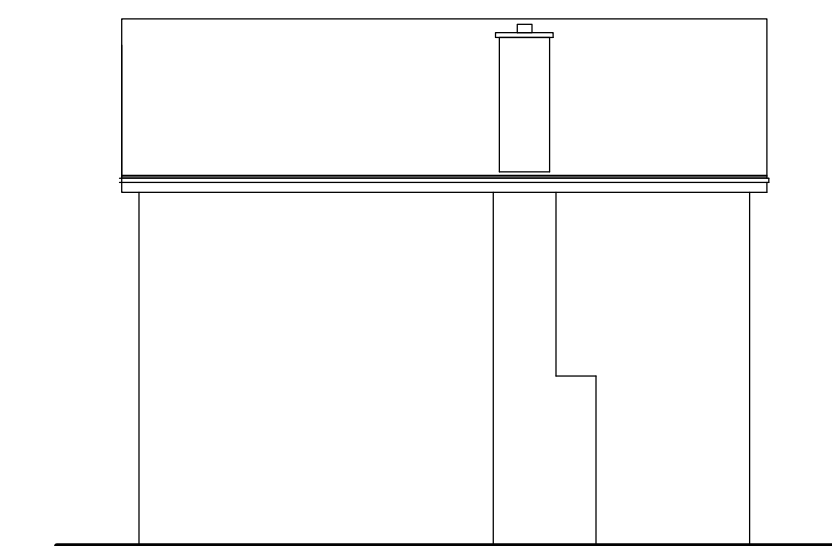


South West Elevation as Existing
Scale 1:100 @ A1



South East Elevation as Existing
Scale 1:100 @ A1

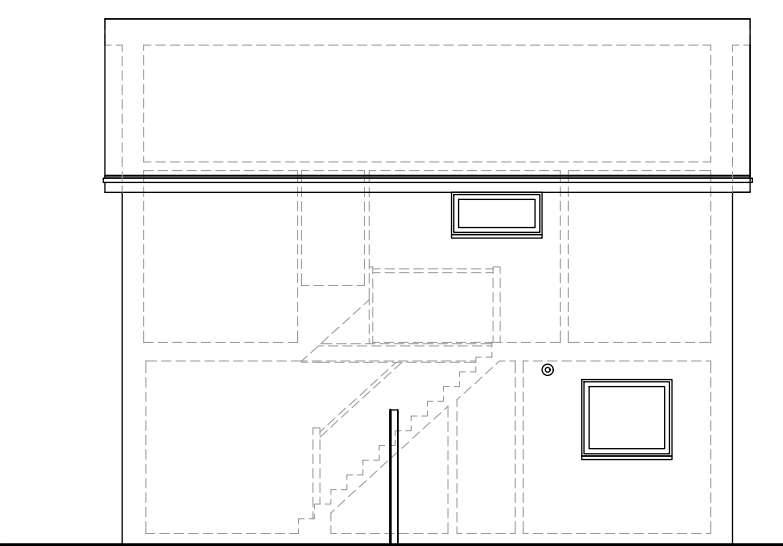

North East Elevation as Existing
Scale 1:100 @ A1

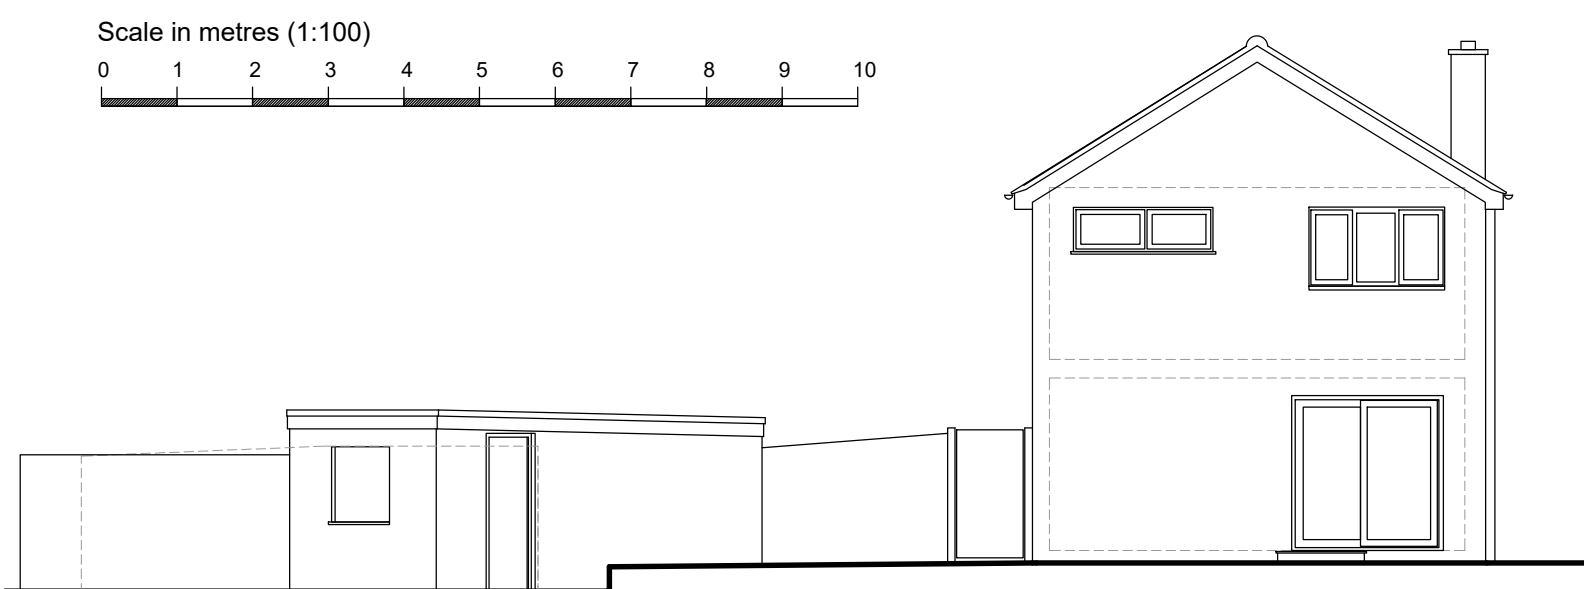

North West Elevation as Existing
Scale 1:100 @ A1

Revisions	A	Description	Roof Plan added	Date	16/07/2026

 Jacob Chadwick Architects 49 Richmond Street, Brighton, East Sussex, BN2 9PD tel: 07837 599827 jacobchadwickarchitects@gmail.com	site: 45 Priory Way, Haywards Heath		Project: side extension	
	Drawing Plans, Section and Elevations as Existing			
	drawn by: JC	scale: 1:50	print size: A1	drwg no. 0123/01
	date: June 2026	client: Jack Crutchley		